




hoddler+partners
SGI Studios
1 Kelso Place
Manchester M15 4LE
t: +44(0)161 832 9842
e: mail@hoddlerandpartners.com
w: www.hoddlerandpartners.com

revisions + notes:
02/10/2023 Rev. P1- Planning Issue
08/01/2024 Rev. P2- AC Compound removed

DO NOT SCALE
Work to annotated dimensions only.
Read drawing in conjunction with relevant specification,
Structural Engineers' and Services Engineers' drawings.
Confirm all dimensions before commencement of any
work on site or fabrication.

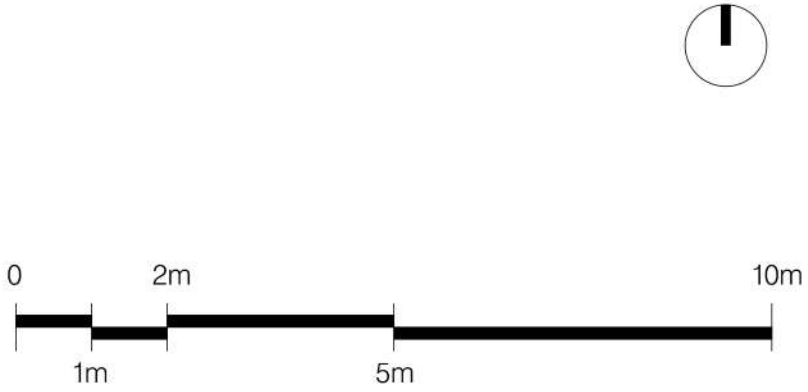

Key:
Management
Commercial
Plant/Bins/Bikes
External Amenity

1B2P
2B3P
2B4P

client: Benjamin Property Ltd.	date: September 2023	
project: Park Place, Manchester	scale: 1:200@A3/ 1:100@A1	drawn by: RC + ET
title: Levels 03, 05, 07, 09 Floor Plan	drawing number: L(-)003	
status: Planning	job number: 0654	revision: P2