


- NOTES
1. All dimensions are in millimetres unless otherwise stated
 2. This drawing is to be read with all other relevant documentation
 3. Do not scale from this drawing, all measurement data should be taken directly from the model

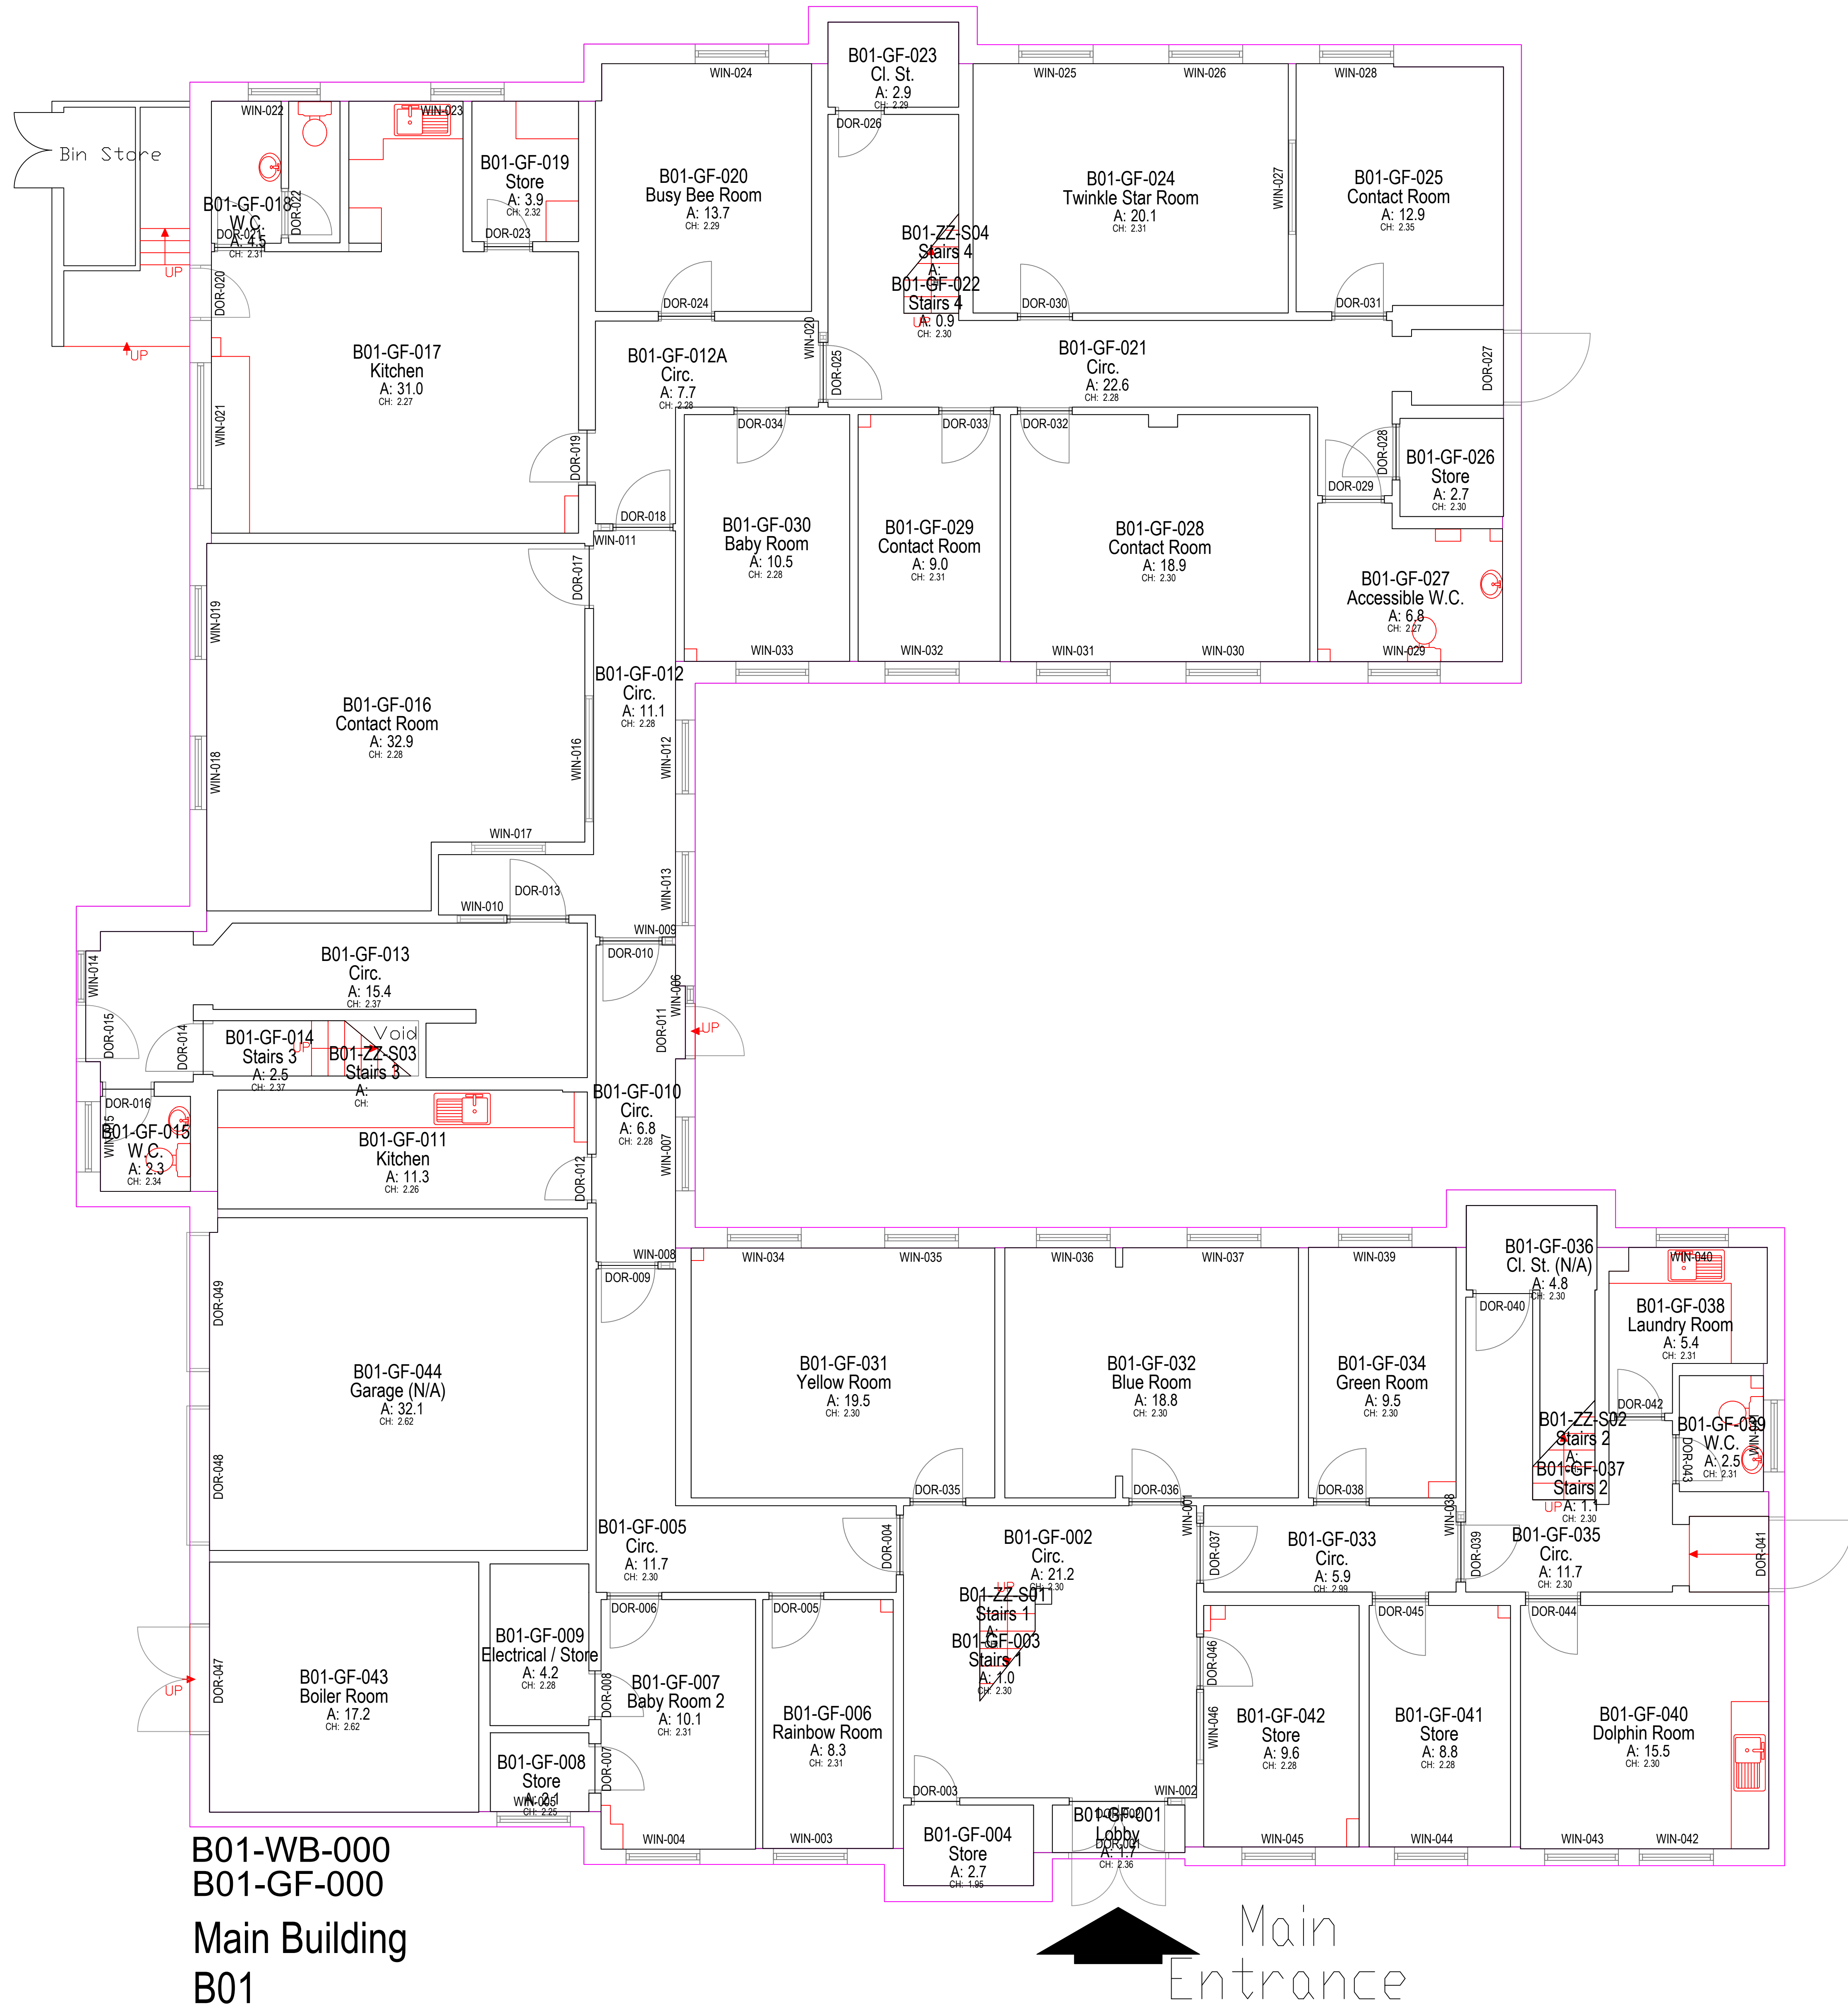

B01-WB-000
B01-GF-000
Main Building
B01
Ground Floor

Frenchbarn Lane Family Unit

000077018939

000077018939

Total site area:

Gross external area: 1644.0

Gross internal area: 1511.6

Total room area: 1440.3

Net internal area: 585.1

Building footprint area: 553.4



Capital Programmes Division

DRAWING STATUS: Planning

PROPERTY TITLE: Frenchbarn Lane Family Unit
20 French Barn Lane, Manchester
M9 2PB

UPRN: 000077018939 OFF NO: N/A

PROJECT TITLE: French Barn Lane Demolition
DRAWING TITLE: Ground Floor Plan

JOB NO: 45494 DATE: 18/10/2023 REV: 1

SCALE: 1:50@A0 AUTHOR: PSchofield CHECKED BY: APPROVED BY:

FBC-MCC-B01-GF-DR-B-0011

No part of this drawing or data file may be reproduced without prior written permission of the Manchester City Council or approved representative.