


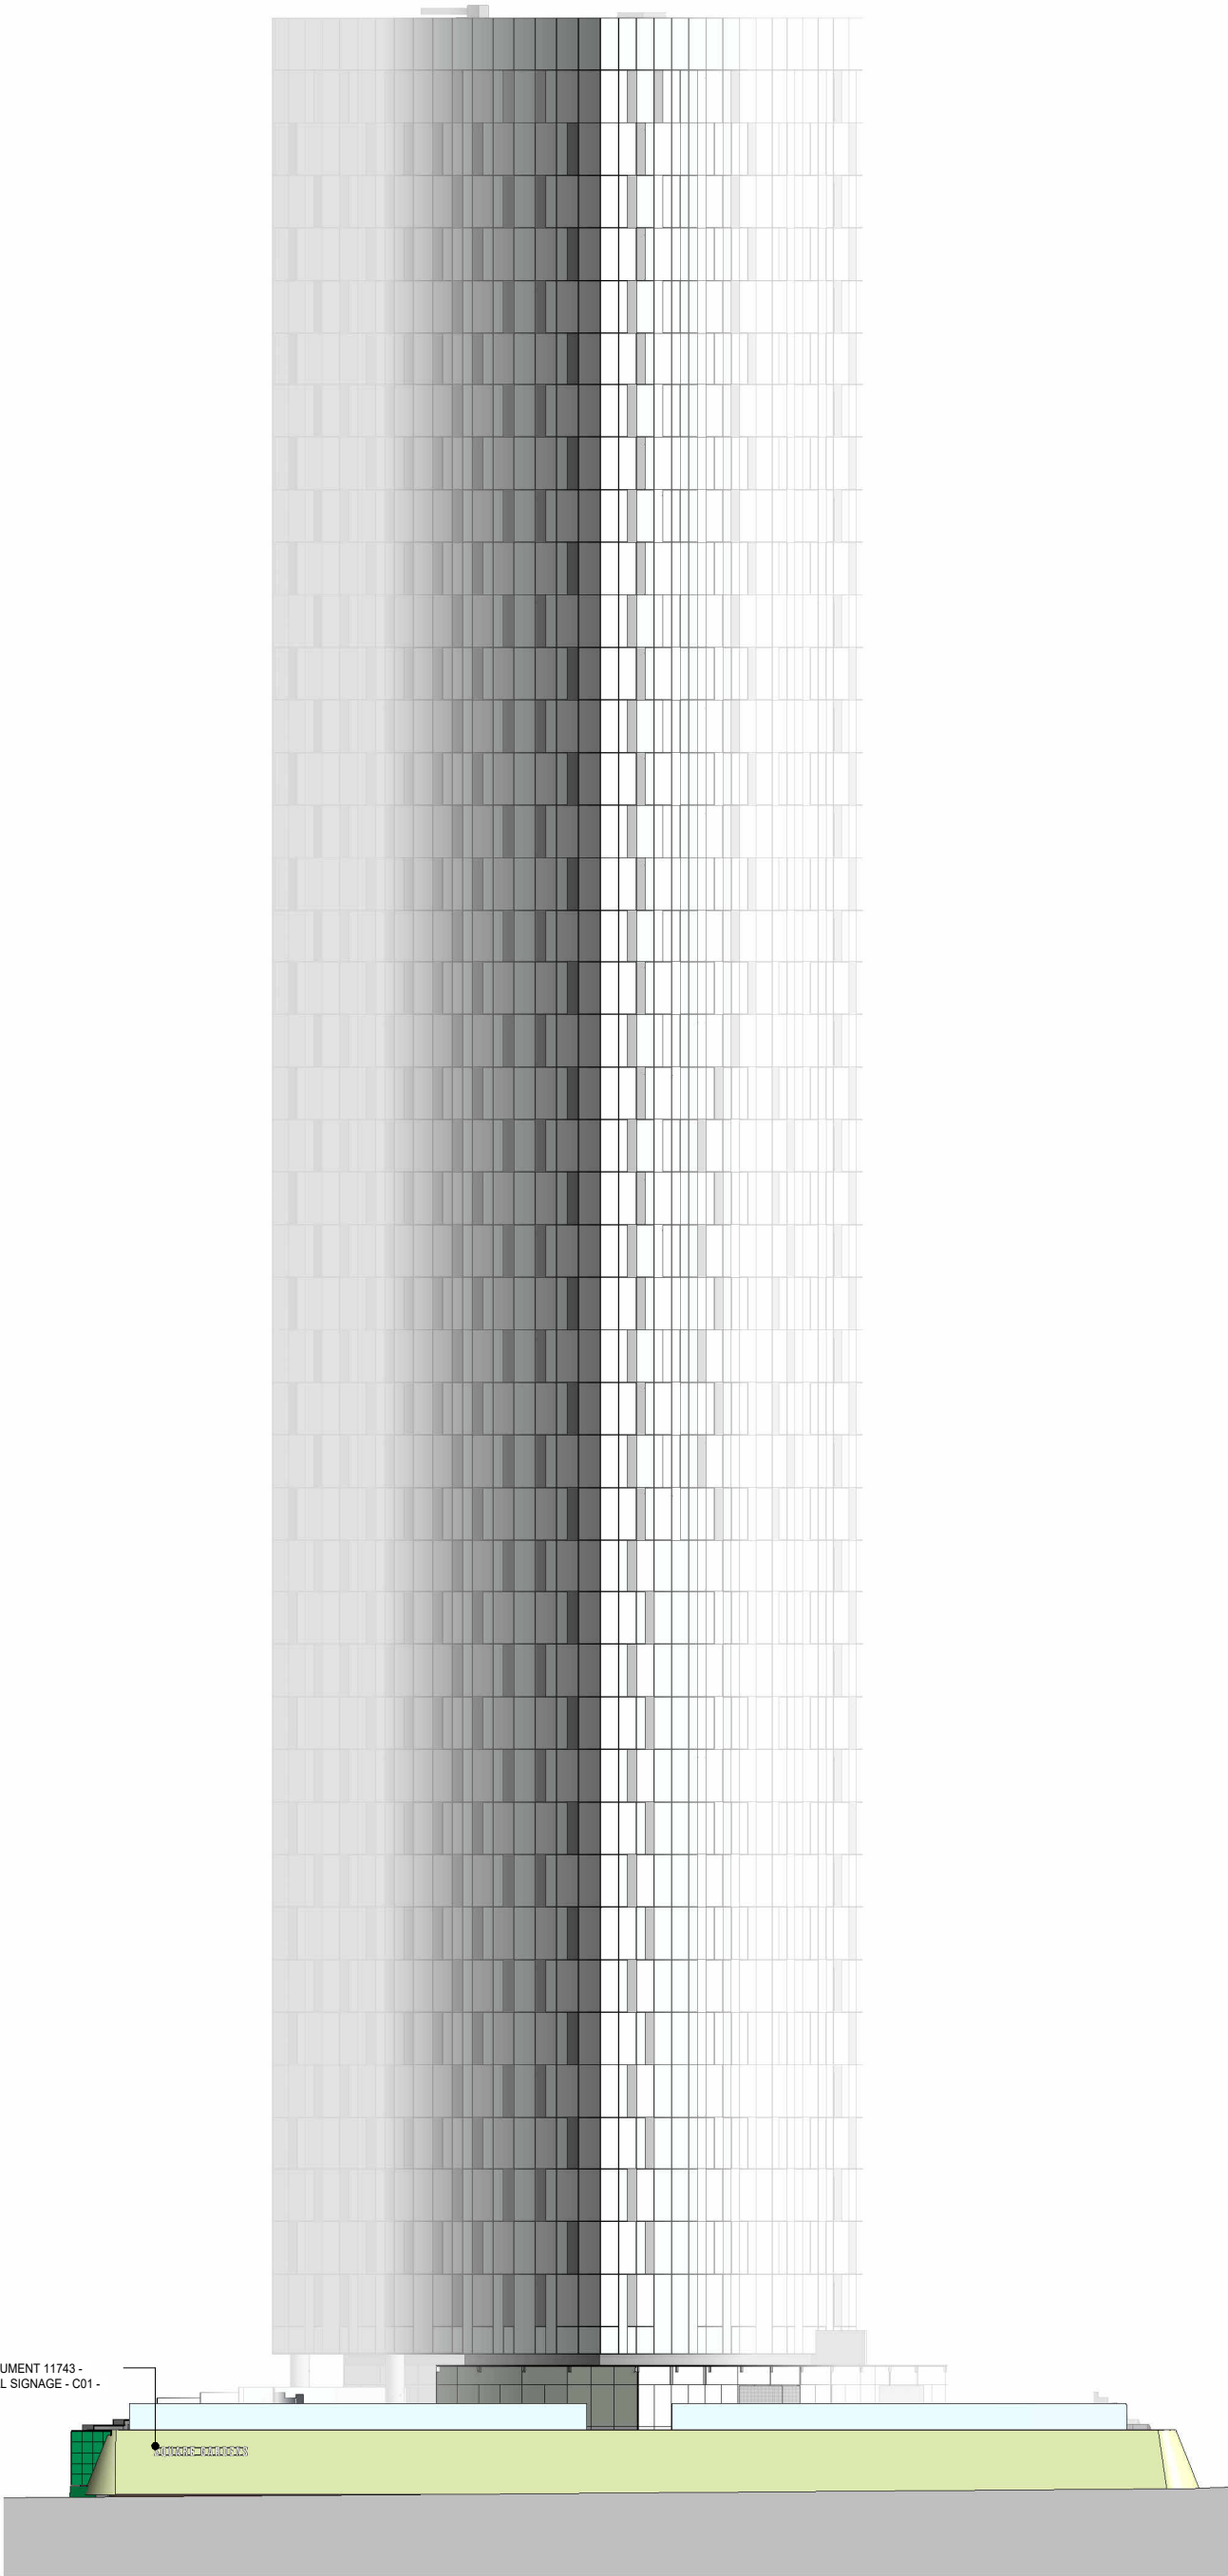


SIGN TYPE 06  
FOR DETAILS REFER TO DOCUMENT 11743 -  
SQUARE GARDENS EXTERNAL SIGNAGE - C01 -  
BLOCK D

West Elevation

This drawing is copyright.  
Do not scale off dimensions.  
All dimensions to be checked on site by contractor.  
Contractor to report any dimensional discrepancies,  
errors or omissions prior to commencing on site.

NOTE:  
DO NOT SCALE OFF DRAWING REFER TO INDICATED DIMENSIONS ONLY.  
DRAWING TO BE READ IN CONJUNCTION WITH SHP SPECIFICATION.  
INDICATIVE DETAILS TO ILLUSTRATE VISUAL INTENT ONLY. ALL TO  
CONTRACTORS DESIGN.  
ALL DETAILS TO BE COORDINATED WITH ADJACENT TRADES AND SE AND  
M+E ENGINEER DETAILS.  
THE CONTRACTOR IS RESPONSIBLE FOR MEETING THE SPECIFIED  
PERFORMANCE CRITERIA.

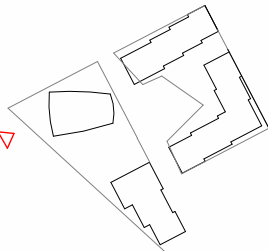

| Rev | Date       | Description |
|-----|------------|-------------|
| -   | 14-03-2024 | FIRST ISSUE |
|     |            |             |
|     |            |             |
Project Title  
First Street South  
Manchester

Drawing Title  
Building D  
West Elevation  
External Signage

| Status           |                           | For Information                                                 |       |
|------------------|---------------------------|-----------------------------------------------------------------|-------|
| Job No           | 10266                     | Scale                                                           | 1:100 |
| SHP Drawing Code | 10266-ZD-A-G491-EL-EW-001 | Project - Zone - Risk - Uniclass 1.4 - Type - Location - Series | @A3   |
| Revision         | -                         |                                                                 |       |

**simpsonhaugh**

Manchester  
+44 (0)161 835 2345

London  
+44 (0)20 7549 4000