

PROJECT
Single Storey Rear Extension
Front Porch extension

PROJECT ADDRESS
6 Wallasey Avenue
Fallowfield
Manchester
M14 7AL

KEY

Boundary

Proposed Extension

REVISION	DATE

Drawing No.
PP177(1)24


Scale
1:500@A3
1:1250@A3

Date
04.03.24

Drawn by
at

AT A. Design


Address:
12 Hastings Gardens
Stockport
SK5 8BF
T. 07830039347
E. ata_design@hotmail.com

 


SCALE BAR 1:1250




SCALE BAR 1:500

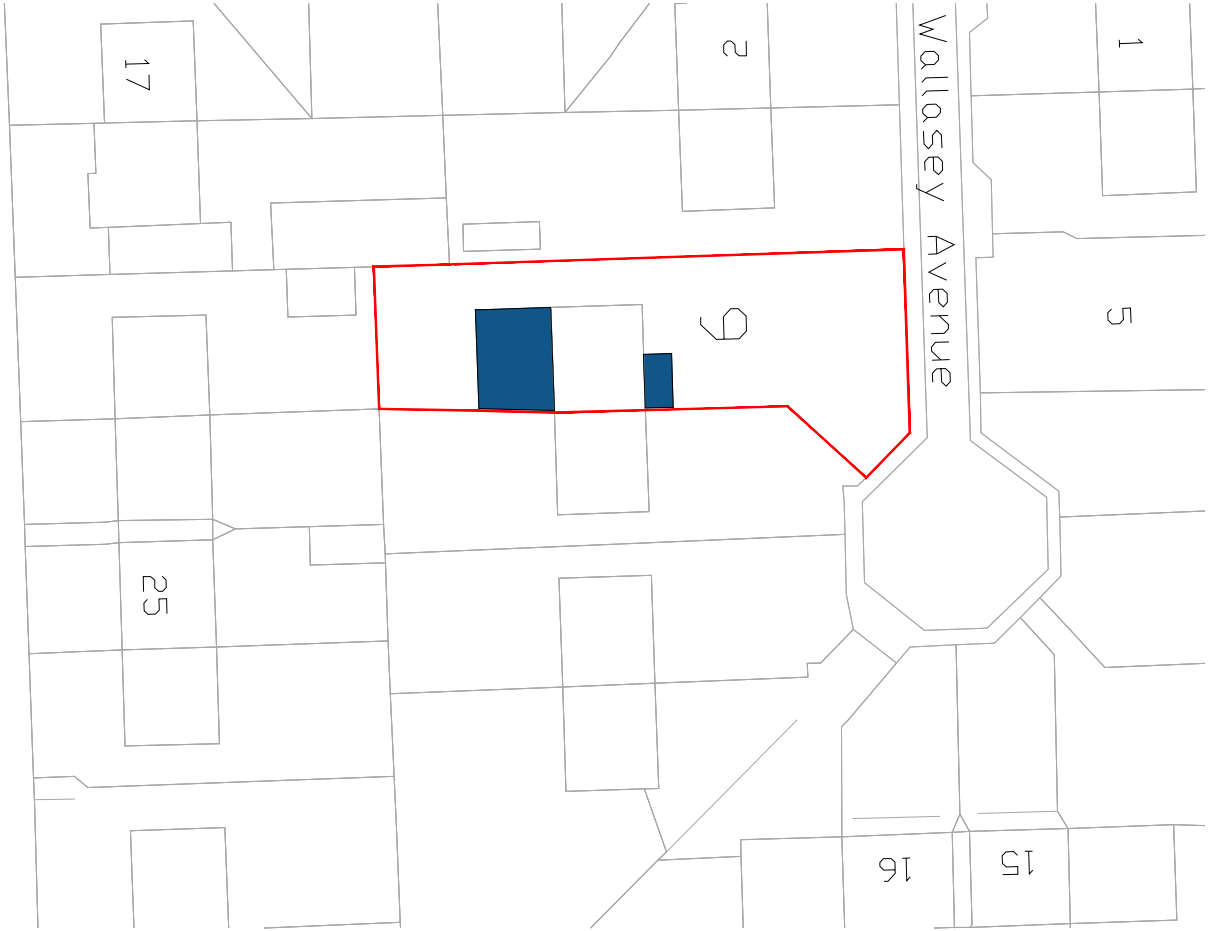

Proposed Site Plan
Scale 1:500

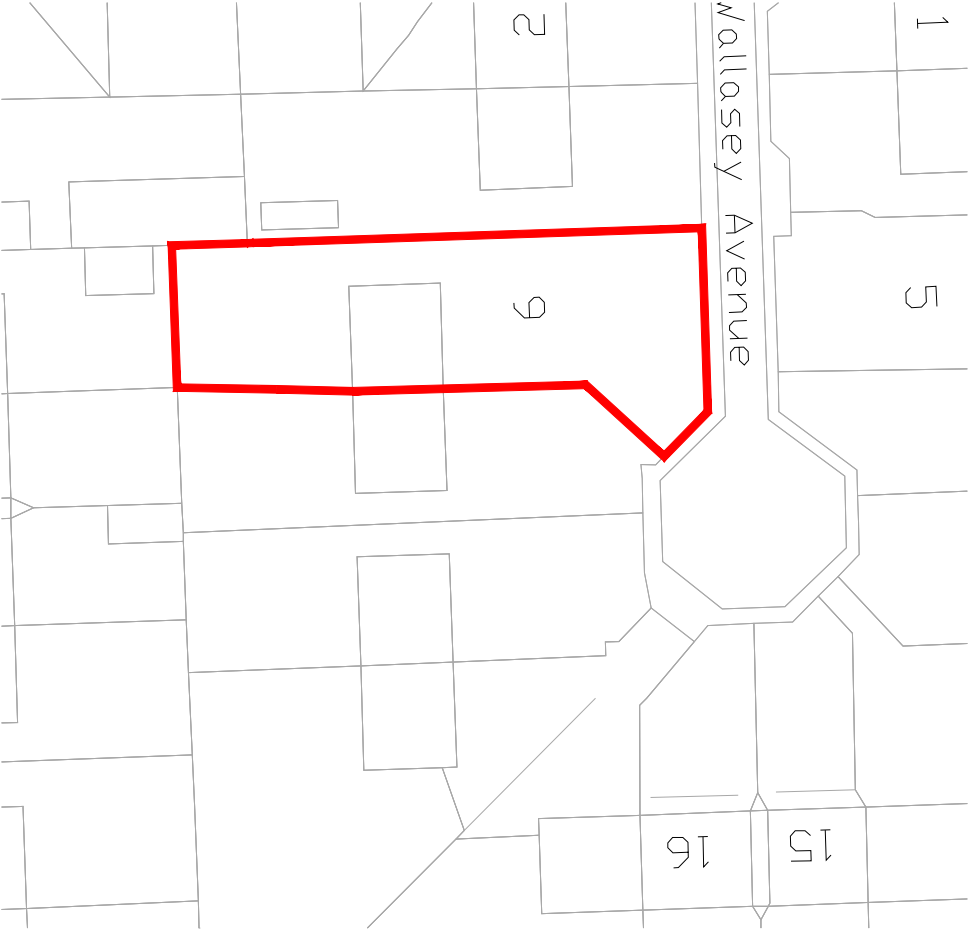

Site Plan
Scale 1:500

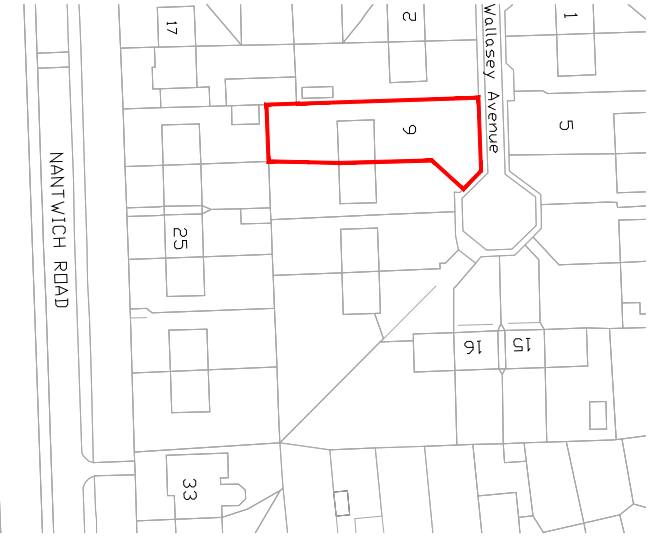

Site Plan
Scale 1:1250