
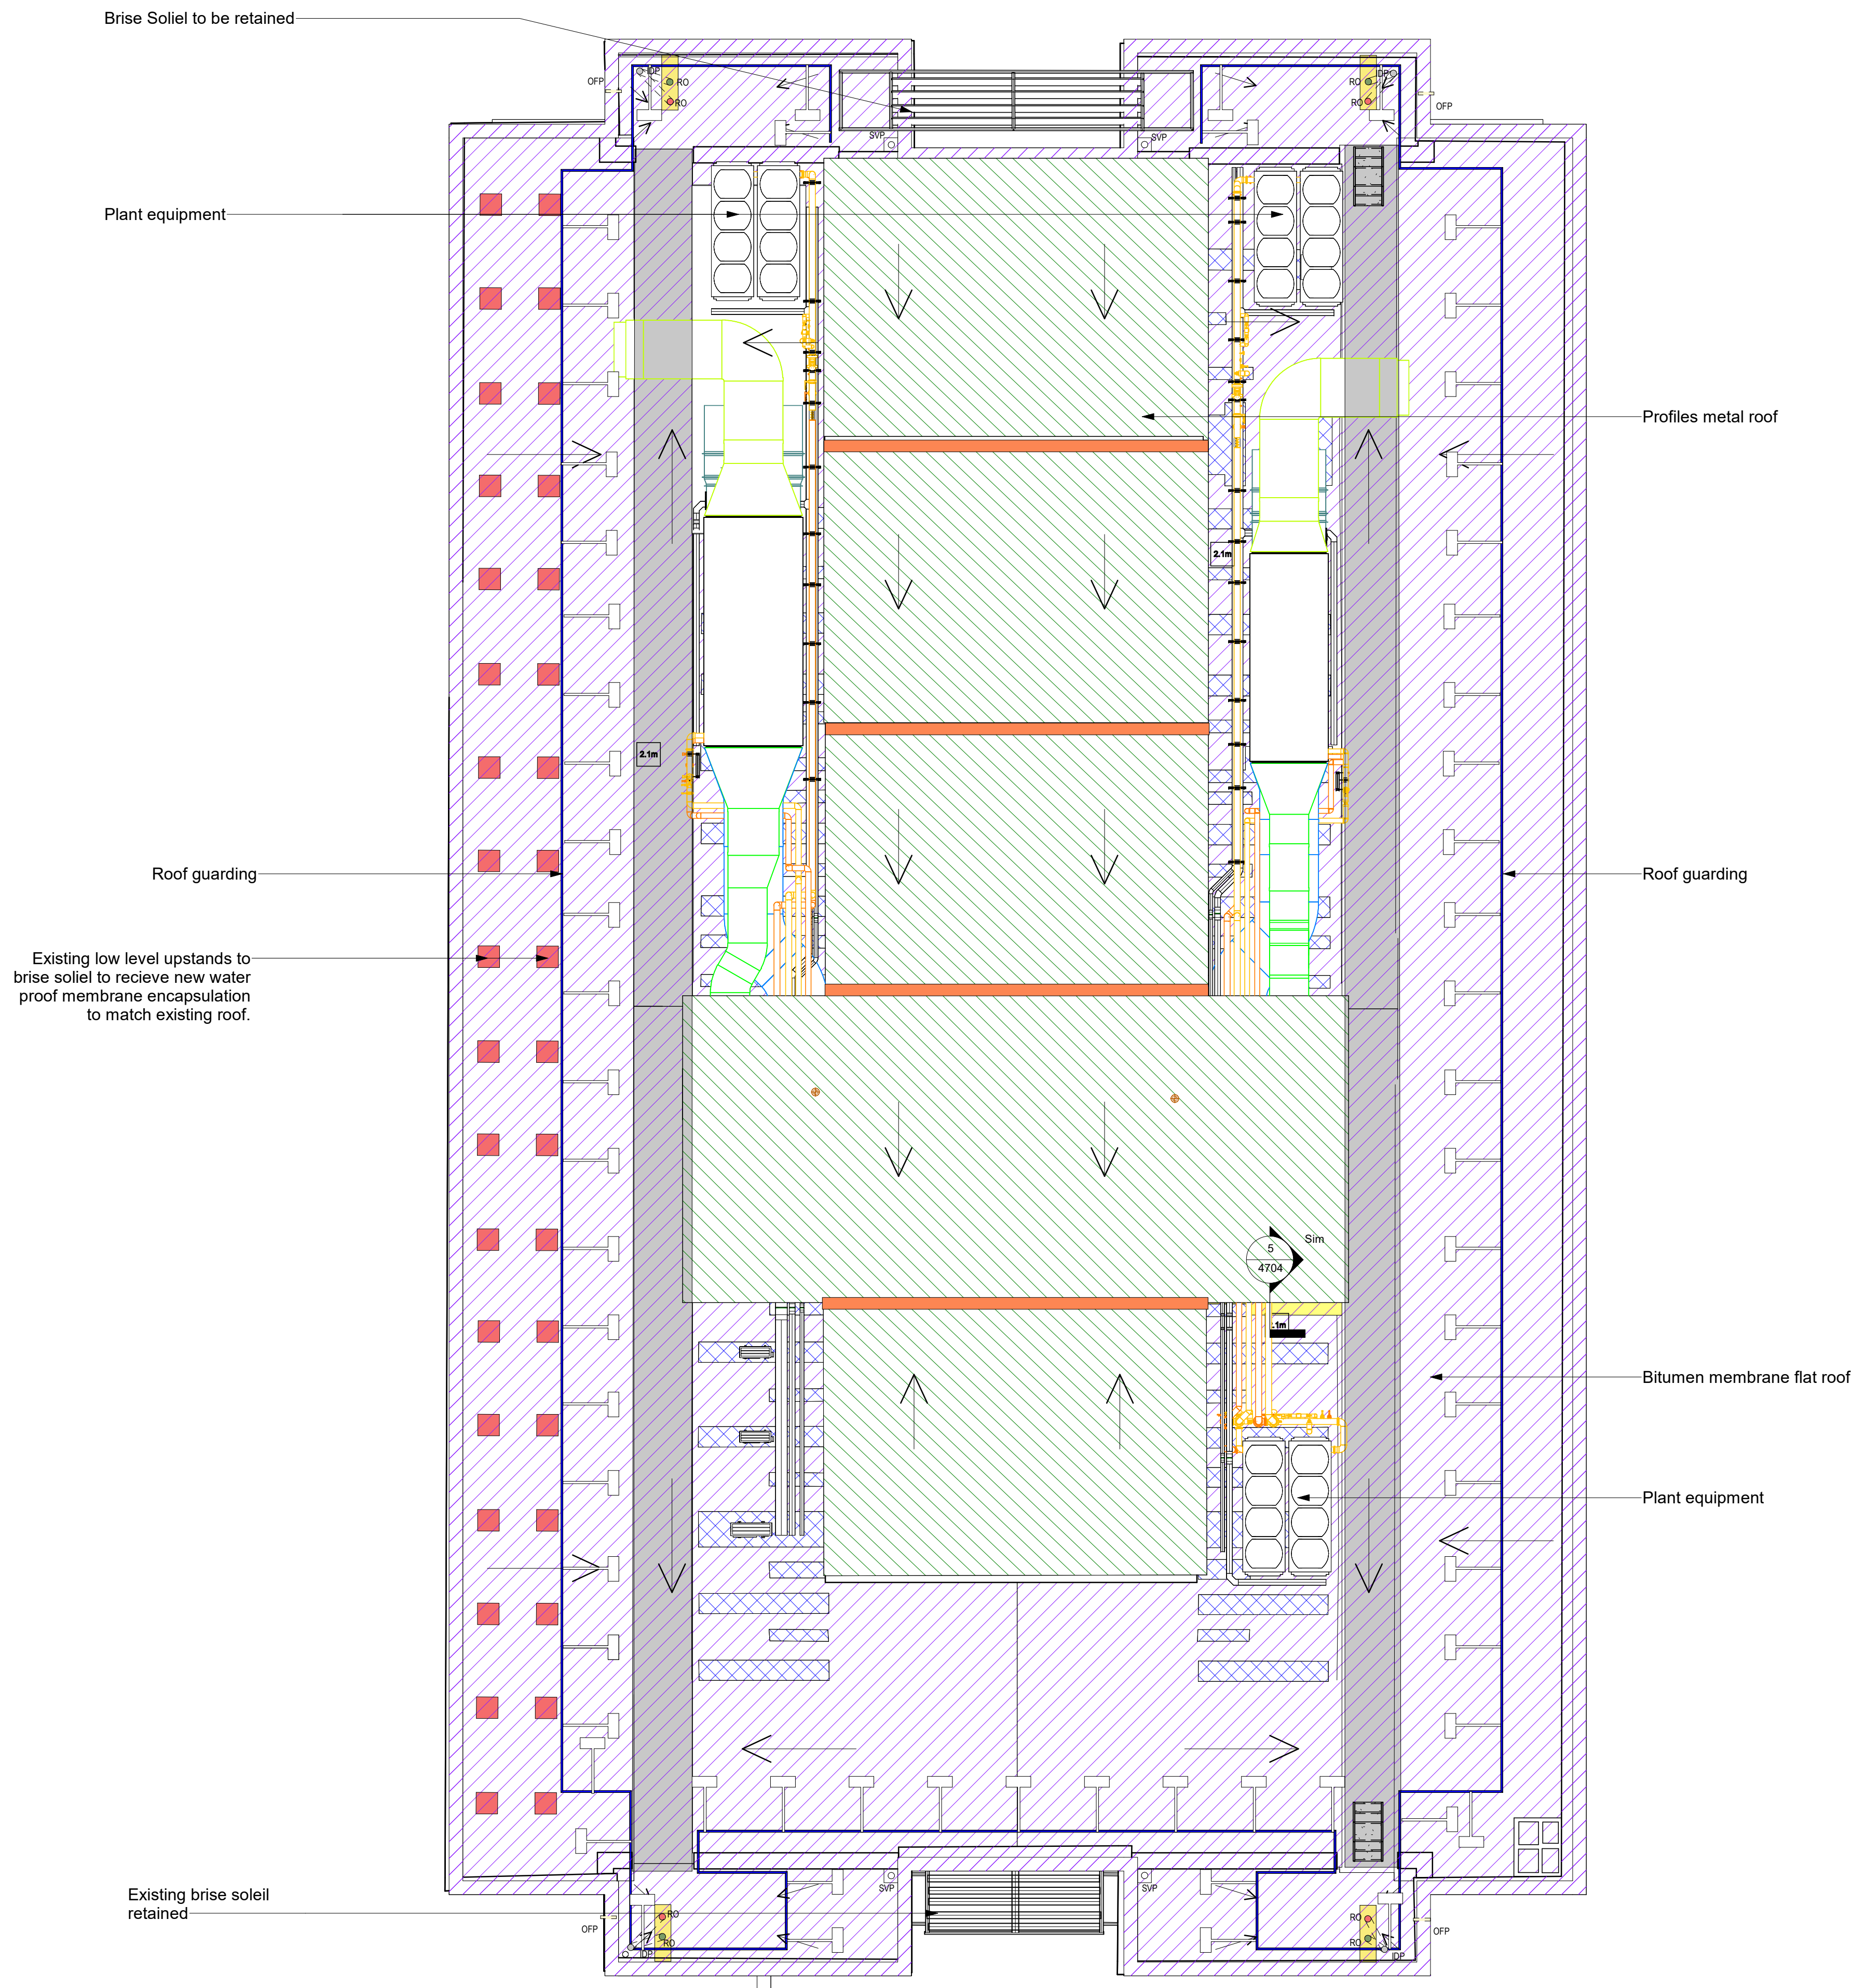


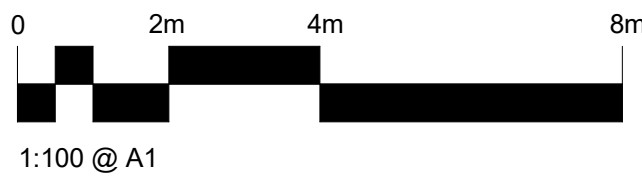

P1	First Issue	19.03.24	JC	OC
Revision	Description	Date	Drawn	Checked

Halliday Meecham Architects Limited

111 Piccadilly Manchester M1 2HY
+44 (0)161 661 5566

4 Devonshire Street London W1W 5DT
+44 (0)203 440 5175

hma@hallidaymeecham.com
www.hallidaymeecham.com



Client:	NG Bailey
Project:	MBS East Refurbishment
Phase/ Location:	MBS East Teaching Rooms
Drawing:	Planning- Proposed Roof Plan

Scale @ A1	Scale @ A3	Date:	Drawn:	Checked:	Job No.	Drawing No.	00211
1:100	1:200	19.03.24	JC	OC	5656		

Drawing Ref.	8405-HMA-01-RF-DR-A-00211	Revision	P1
--------------	---------------------------	----------	----