




PROPOSED LOFT

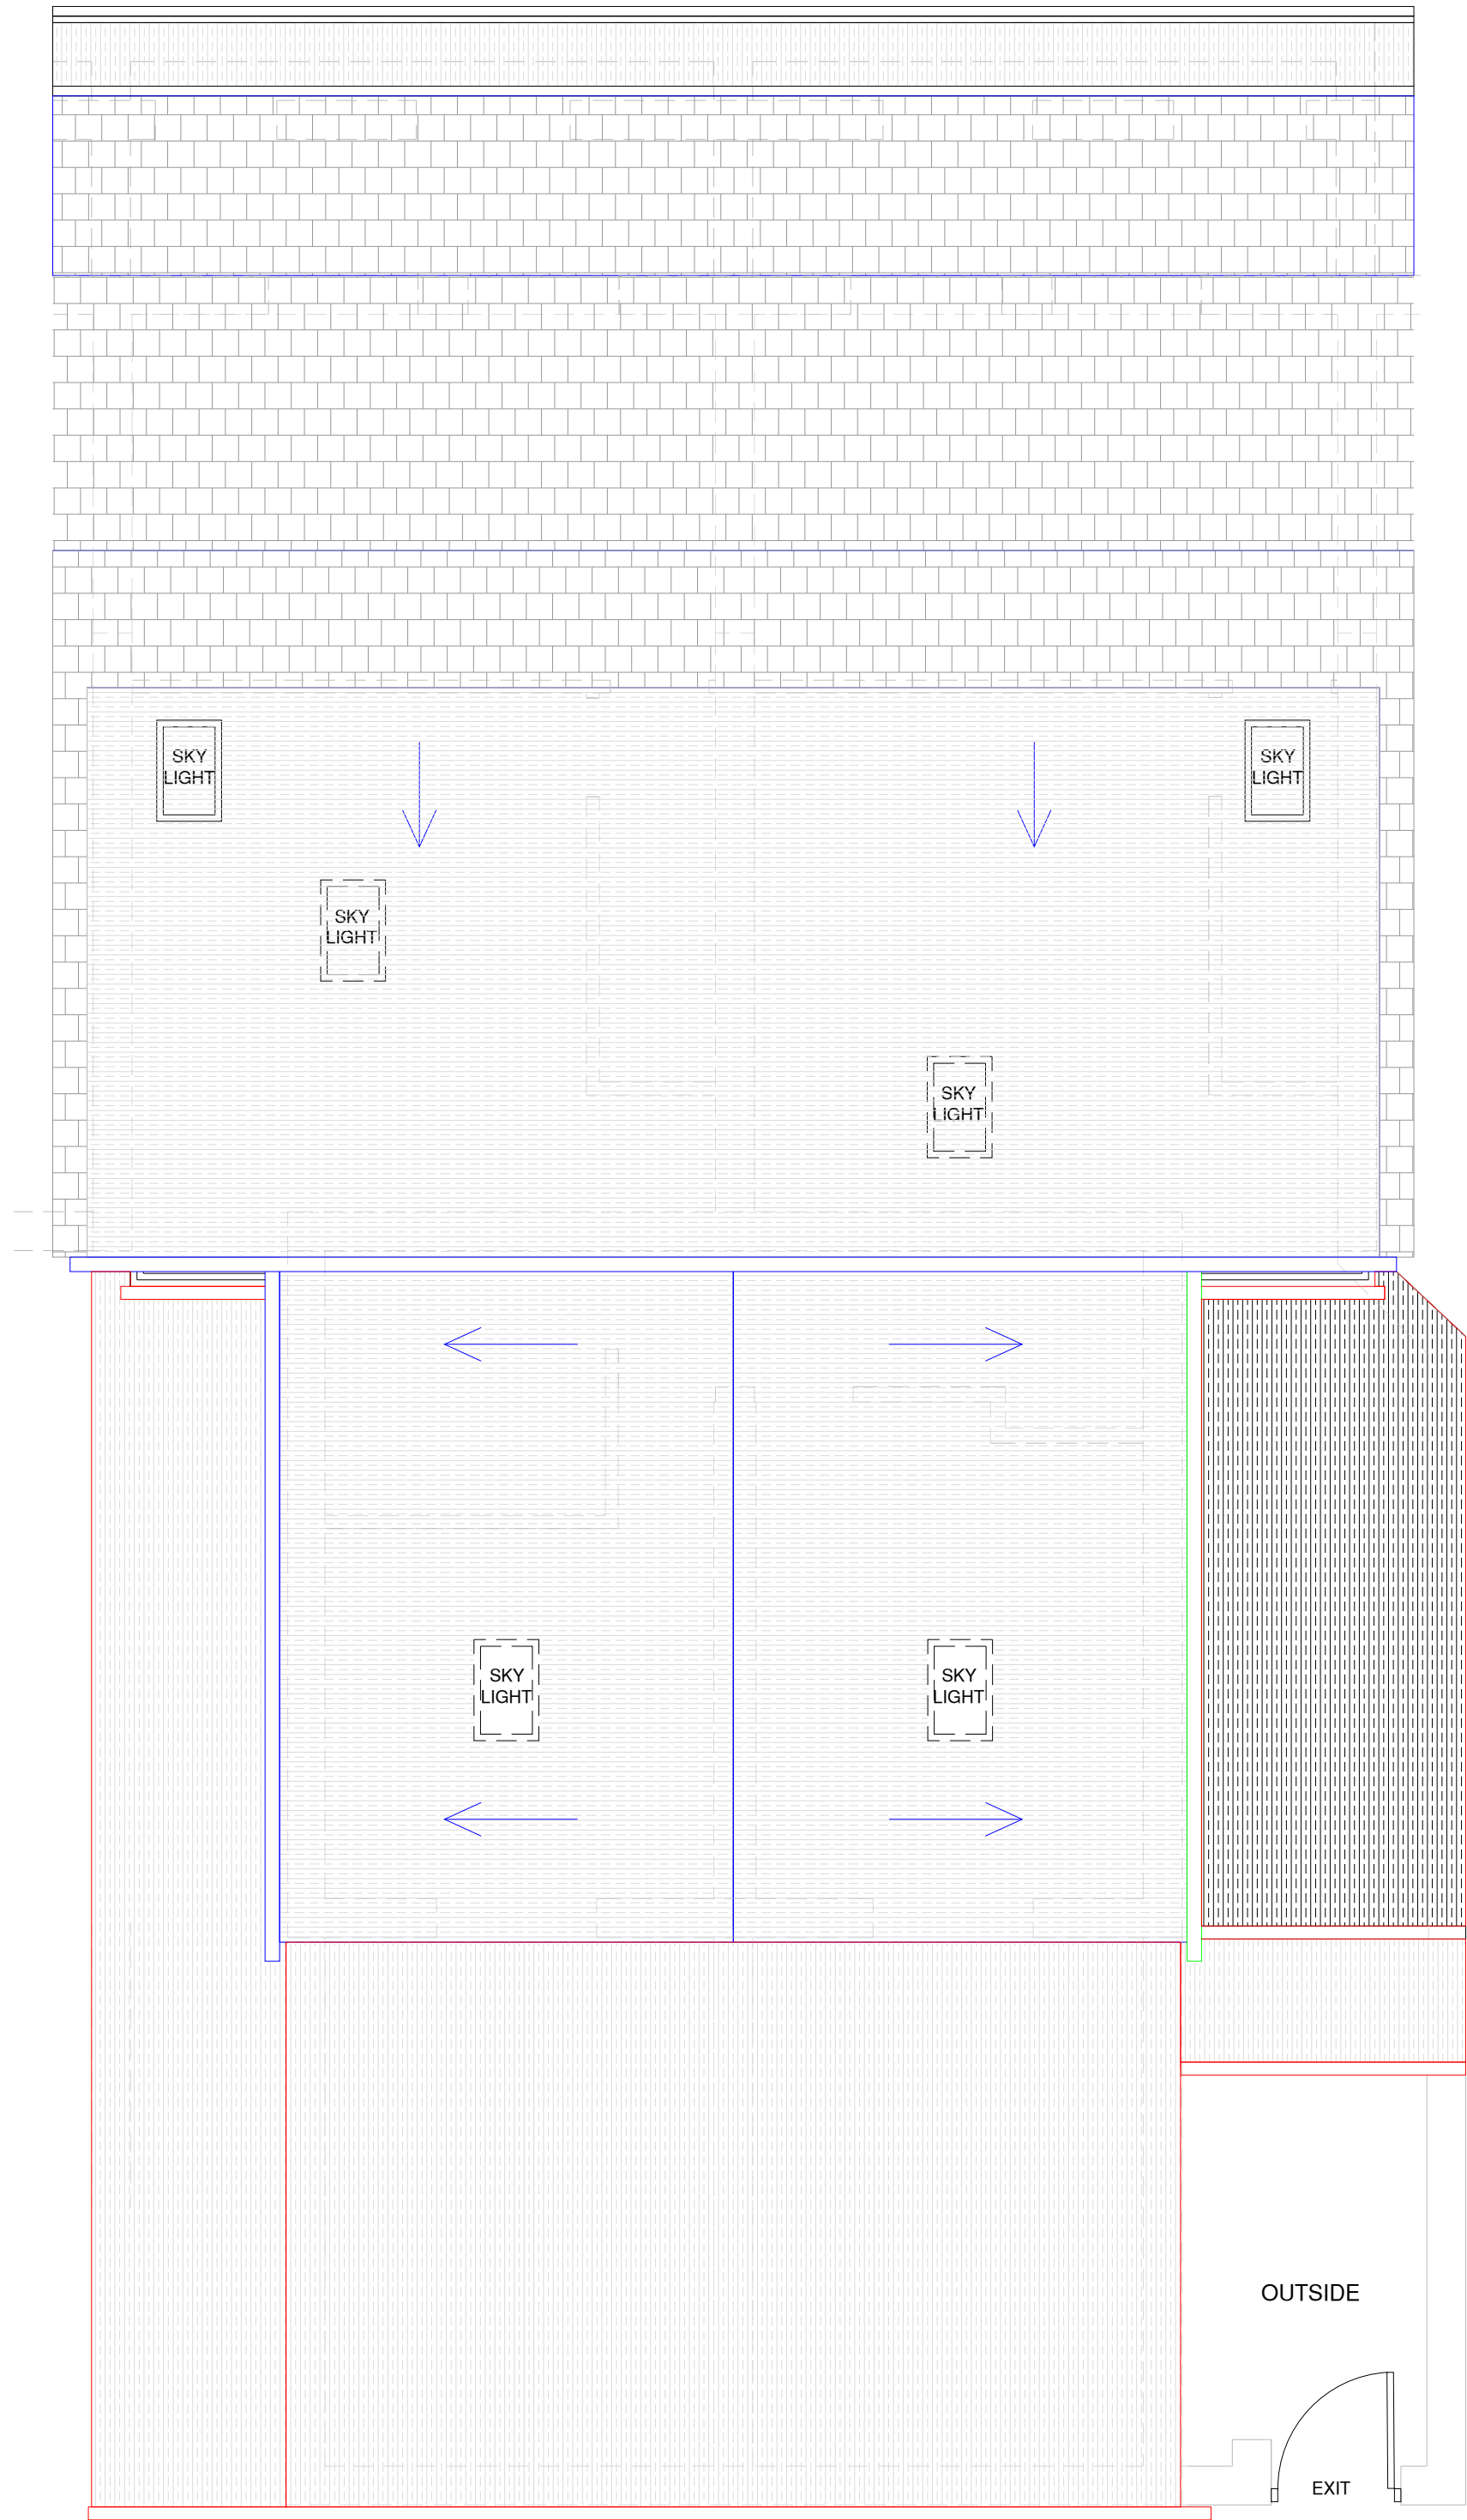

PROPOSED ROOF PLAN

Notes:

NOTES

---	-----	---	-----
---	-----	---	-----
REV:	DESCRIPTION:	BY:	DATE:

Arch Designs

Don't just dream it,
let us design it!
www.archdesigns.co.uk

CLIENT:

GREAT WESTERN ST
305-307 GREAT WESTERN STREET
MANCHESTER
M14 4BZ

ARCHITECT:

MR REUBEN RAMELIZE
ARCH DESIGNS, WILSONS PARK C/O MAS
MONSALL ROAD
MANCHESTER M40 8WN

DRAWN:

REUBEN

CHECKED:

checked

DATE:

OCT 2023

REVISION:

PROJECT NAME:

PROPOSED ALTERATIONS TO COMMERCIAL
UNITS ON THE GROUND FLOOR AND ADDITION
TO RESIDENTIAL ACCOMMODATIONS ABOVE

DRAWING TITLE:

PROPOSED LOFT AND ROOF PLANS

SCALE:

1:50

SHEET SIZE:

A1

SHEET NO.:

05

PROJECT NO.:

2023/00

STATUS:

FOR PLANNING ONLY

DRAWING NO.:

A1/05