




SECTION 4 - Scale 1:200

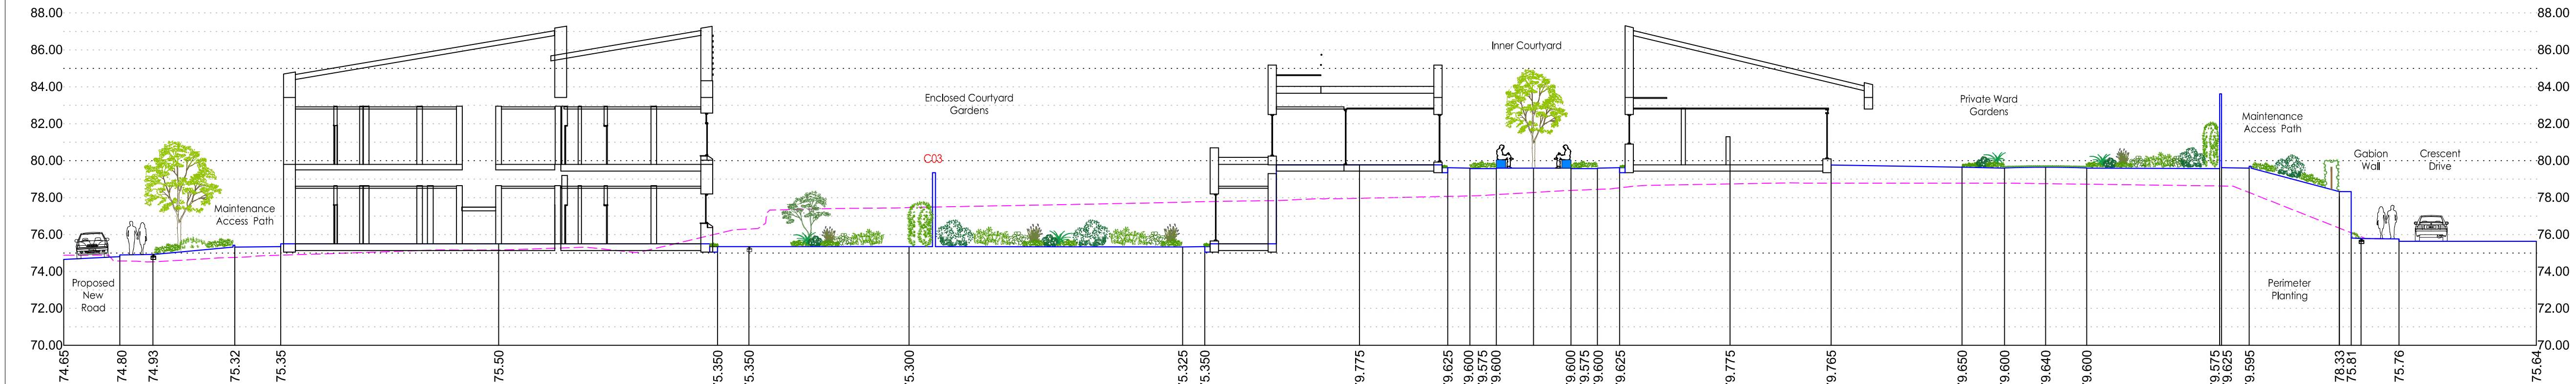

SECTION 5 - Scale 1:200

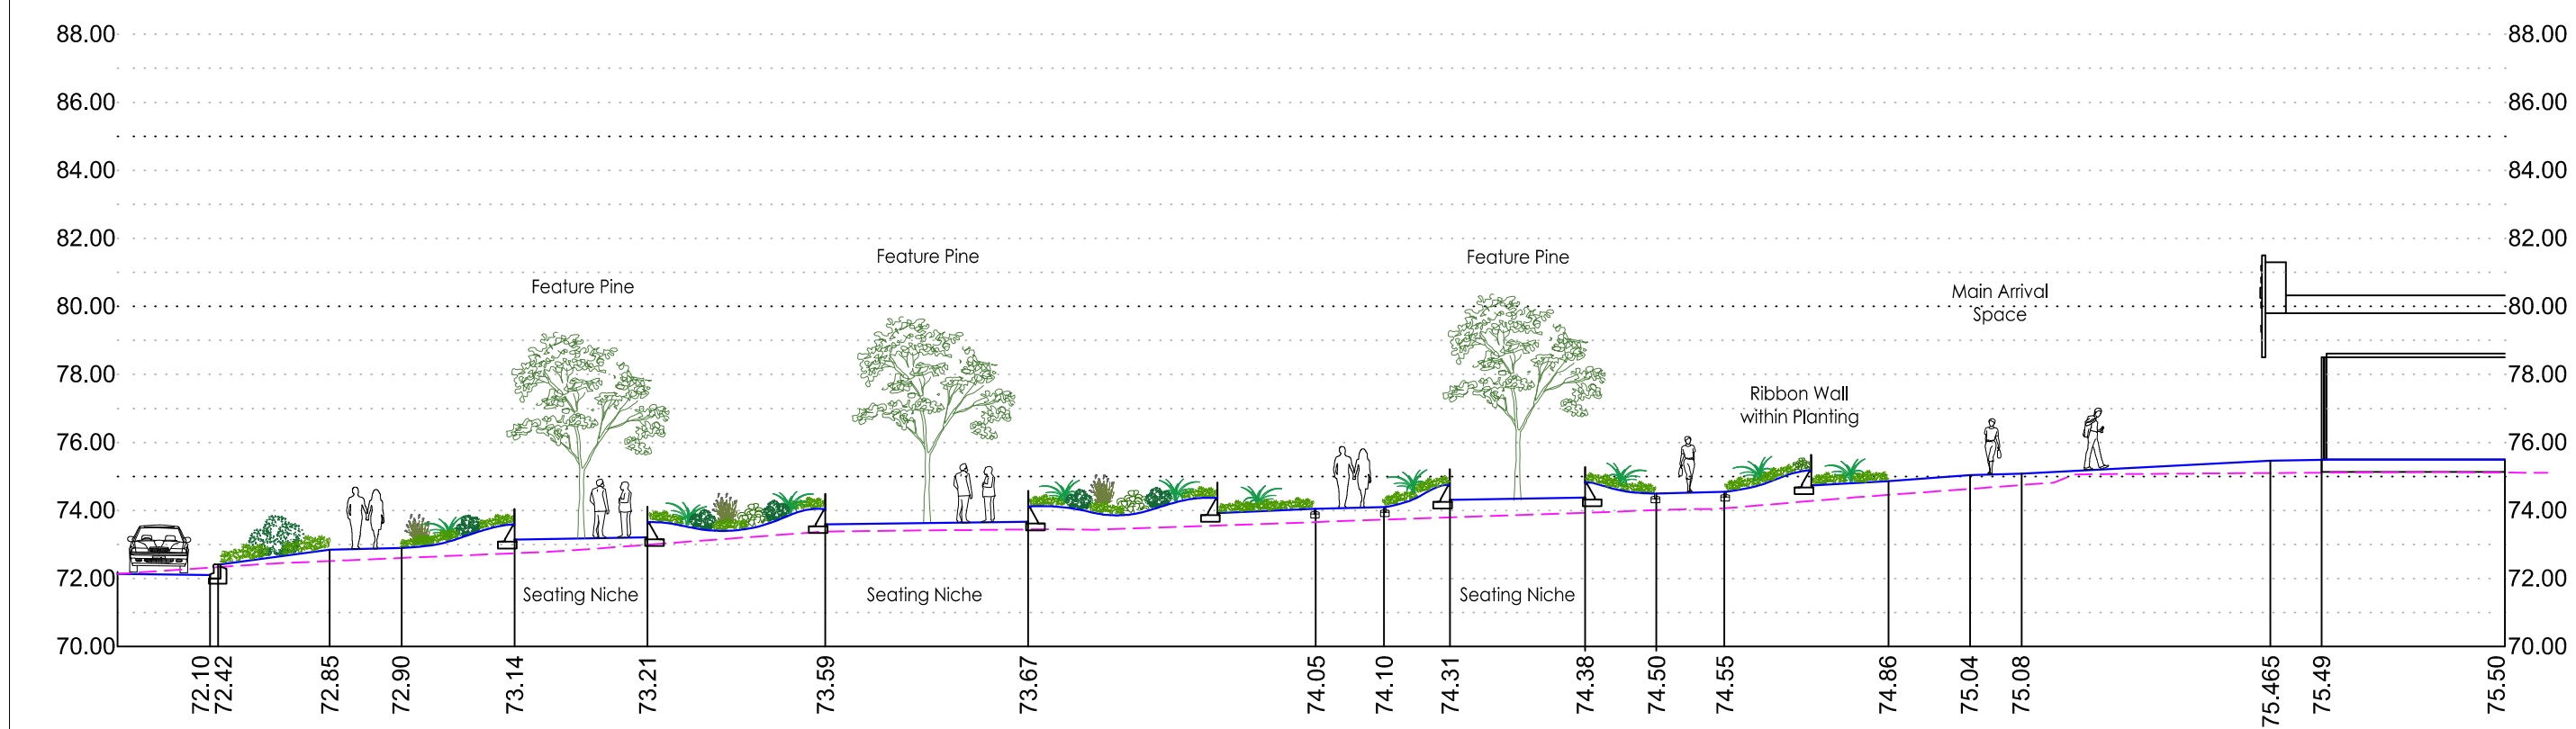


SECTION 6 - Scale 1:200

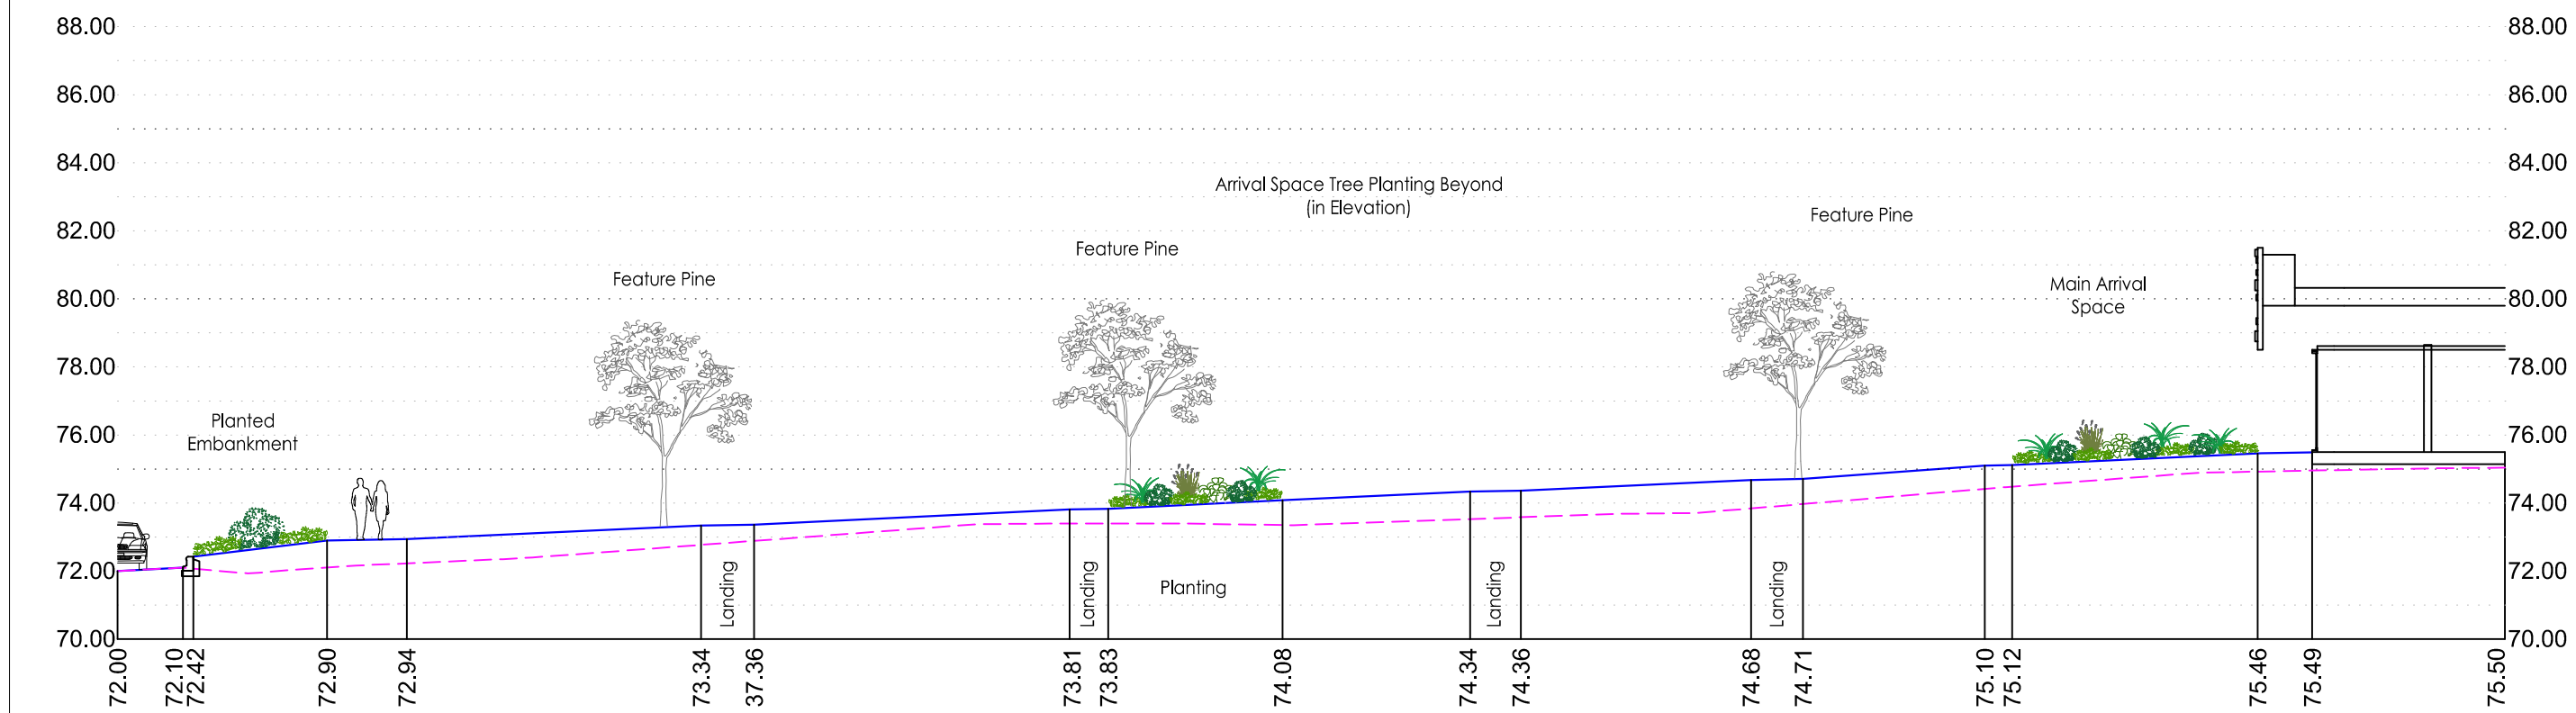

SECTION 7 - Scale 1:200

EXISTING PROFILE ADDED BY CURTINS

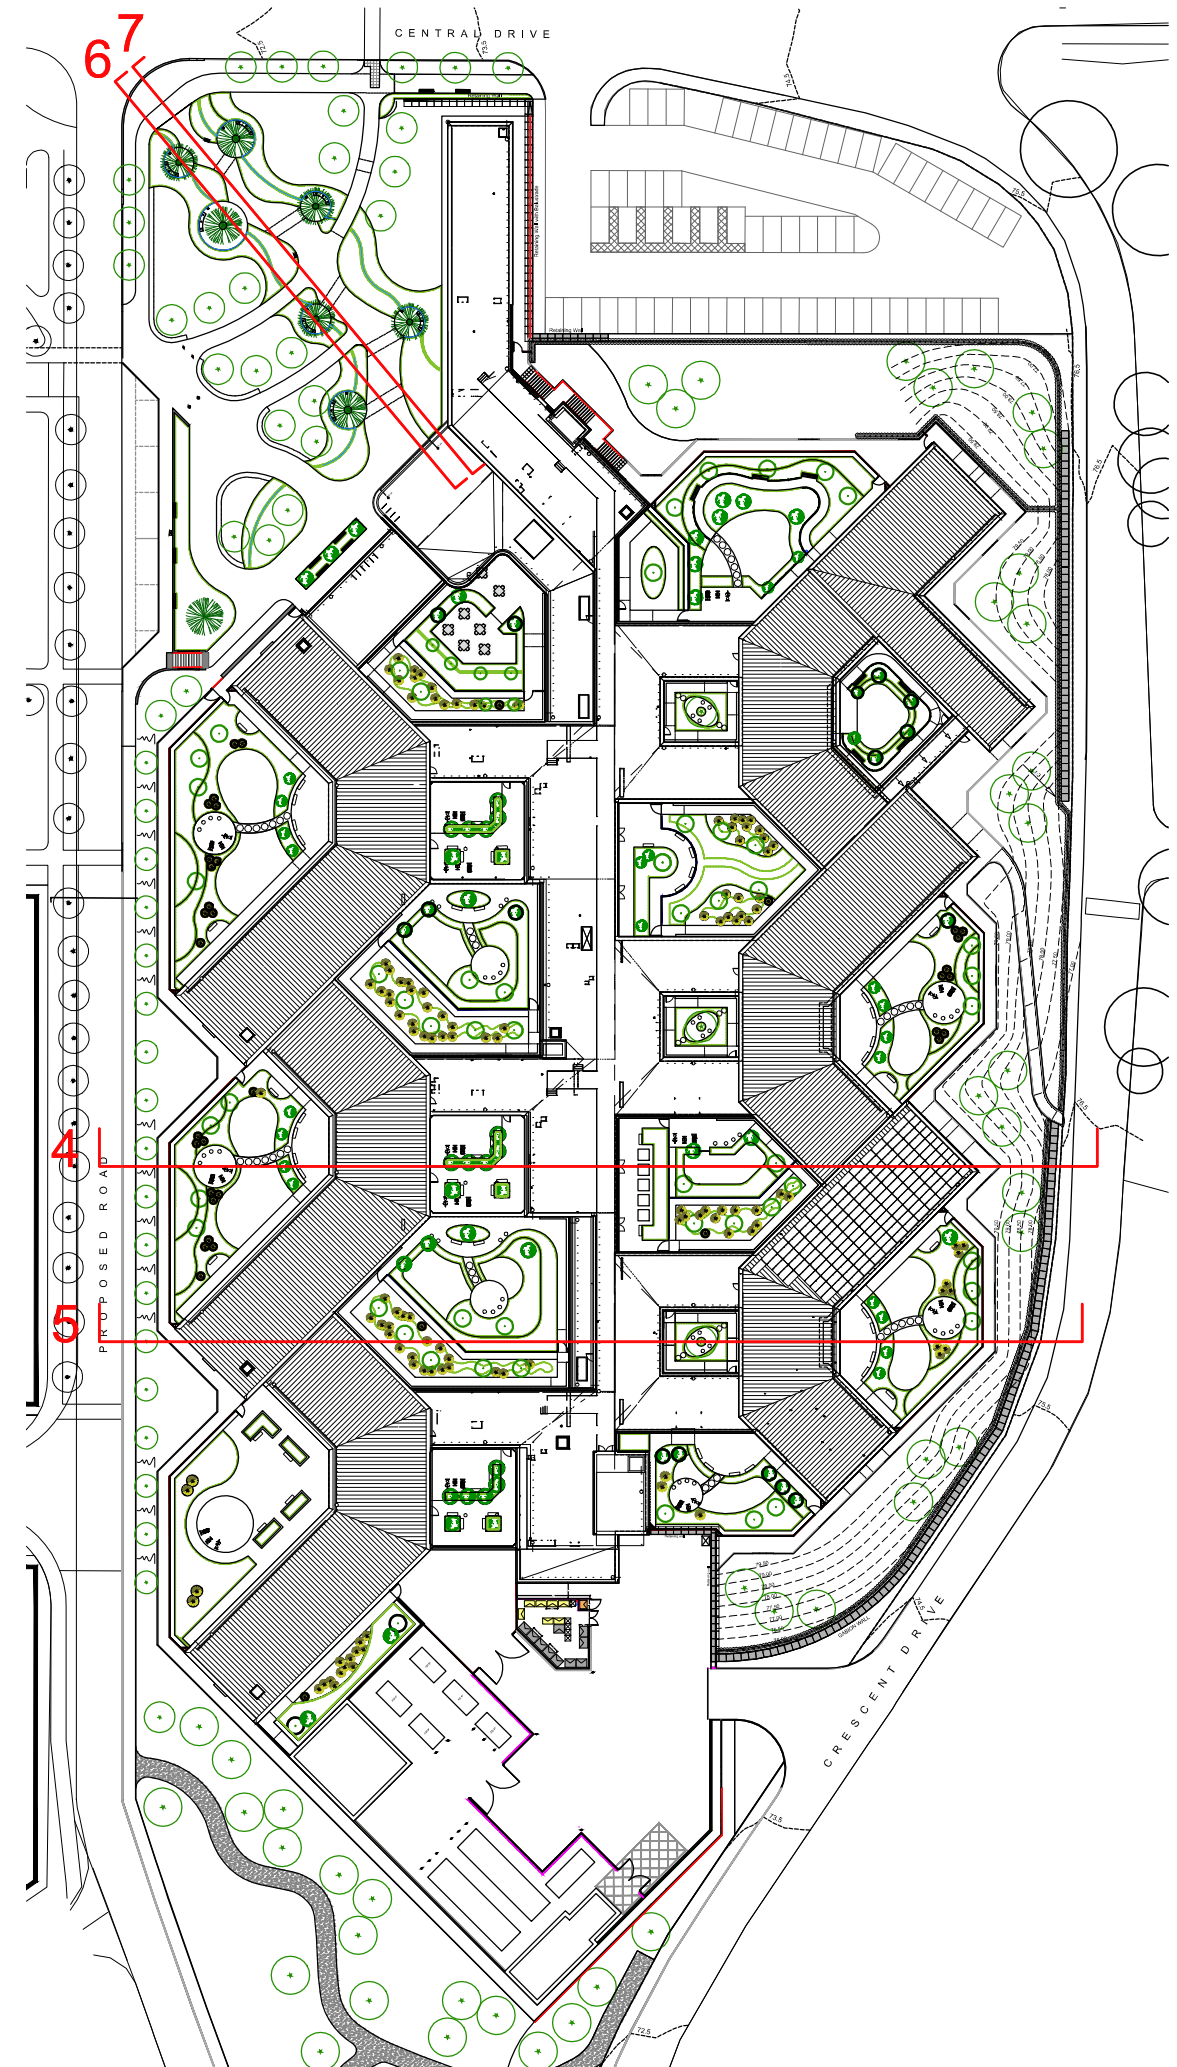

Section Location Plan Scale 1:1000

NOTES:

DO NOT SCALE. Use figured dimensions only. The contractor is requested to check all dimensions before the work is put in hand. Copyright of this drawing belongs solely to Iteriad Ltd ©. This drawing must only be used for the purpose for which it is supplied and its contents must not be reproduced for any purpose without written permission. Areas indicated, or areas calculated from this drawing should be used for valuation purposes or as the basis for development contracts. Iteriad Ltd is a limited liability company registered in England and Wales. Number 7966573

NOTES:

Based on GDA Building floor plans:
NMGNPH-GDA-VV-00-DR-A-0001_P04 - Lower GF
NMGNPH-GDA-VV-01-DR-A-0001_P04 - Upper GF

To be read in conjunction with Landscape Series GA's:

NMGNPH-ITR-00-XX-DR-L-0010
NMGNPH-ITR-00-LG-DR-L-0100
NMGNPH-ITR-00-UG-DR-L-0200
NMGNPH-ITR-00-RF-DR-L-0300

Along with schedules & NBS Specification

C03	Courtyard fence height > 1m 4m	AP	KH	06.07.23
C02	Utilities added	AP	KH	23.05.23
C01	Issue for construction	AP	KH	23.08.22
P06	Sections 6 & 7 updated	AP	KH	25.05.22

REV	DETAILS	DRAWN BY	CHECKED BY	CHECKED DATE
CLIENT				

Greater Manchester
MH NHS FT

MASTERPLANNERS/LANDSCAPE ARCHITECTS

(iteriad)

Studio
2 Craywood Cottages,
Ecclesall Park,
Windsor, Wiltshire,
Cirencester,
LA23 1LG
T: (+44) 15394 43018
E: studio@iteriad.com
W: www.iteriad.com

PROJECT TITLE
North View

DRAWING TITLE
LANDSCAPE SITE SECTIONS
SHEET 2

SCALE
1:200@A1

DRAWN BY
AP

DATE
01.10.20

PURPOSE
For Construction

STATUS
S5

JOB/DRAWING NUMBER
NMGNPH-ITR-00-XX-DR-L-0015

REVISION
C03