



PROPOSED EAST ELEVATION - ELEVATION 1

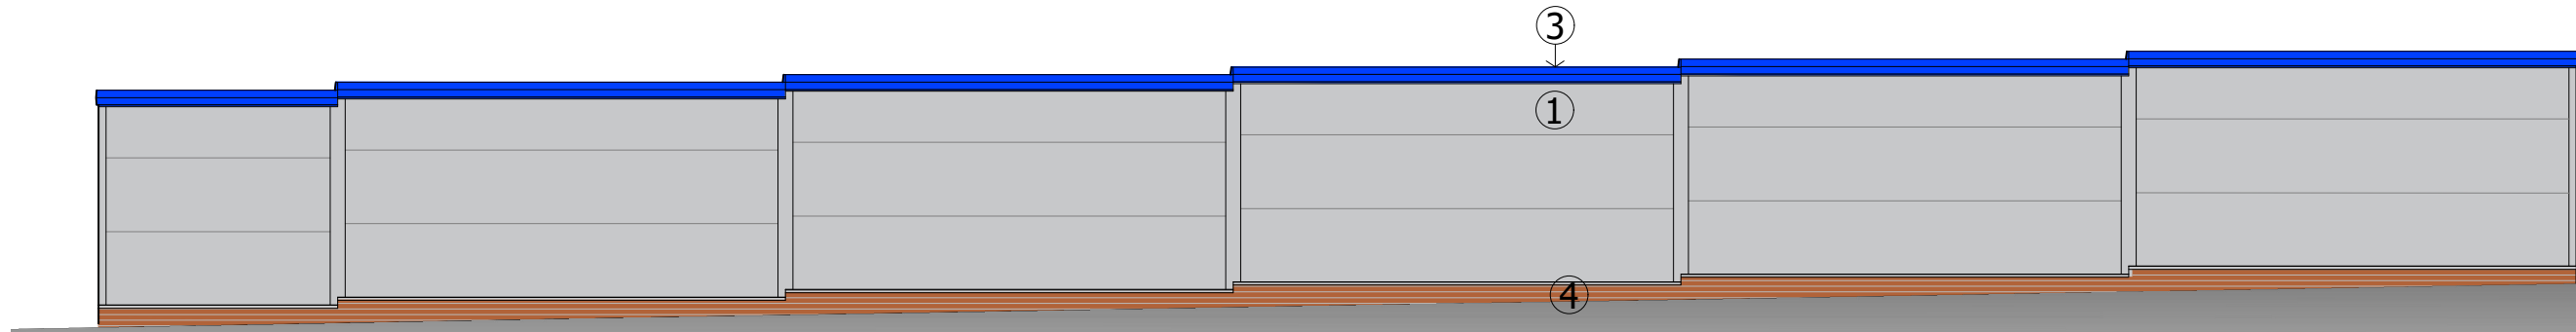

PROPOSED EAST ELEVATION - ELEVATION 2




PROPOSED EAST ELEVATION - ELEVATION 3

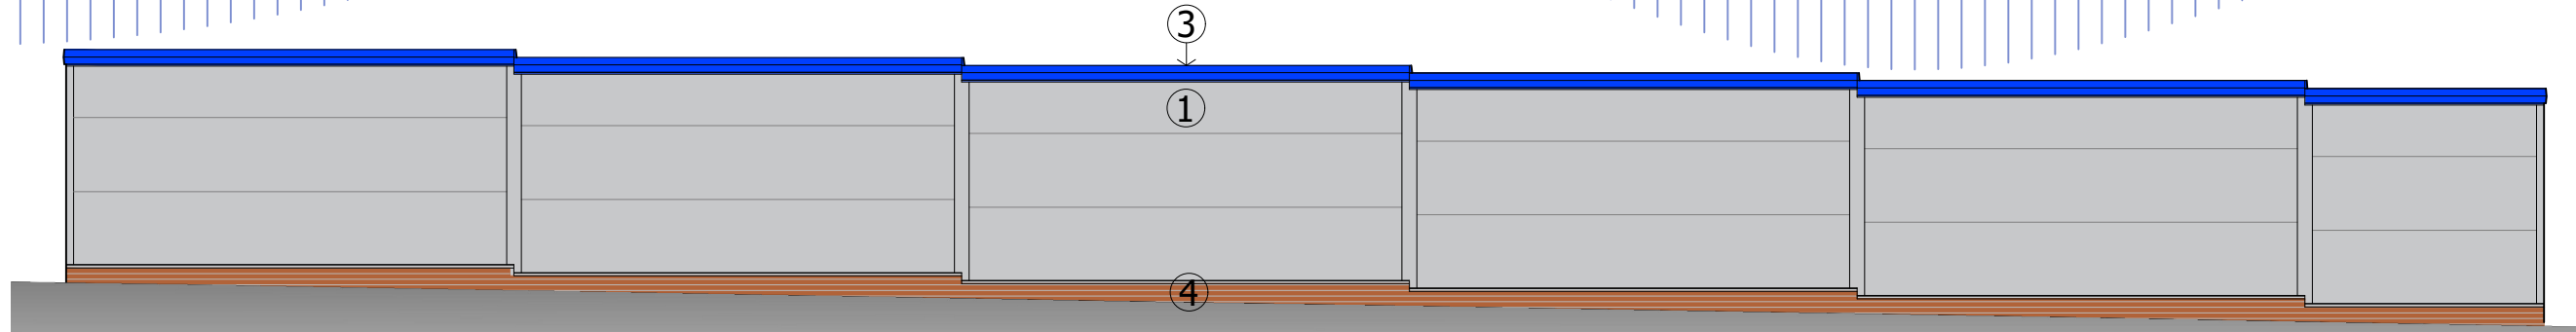

PROPOSED EAST ELEVATION - ELEVATION 4




PROPOSED NORTH ELEVATION - ELEVATION 5

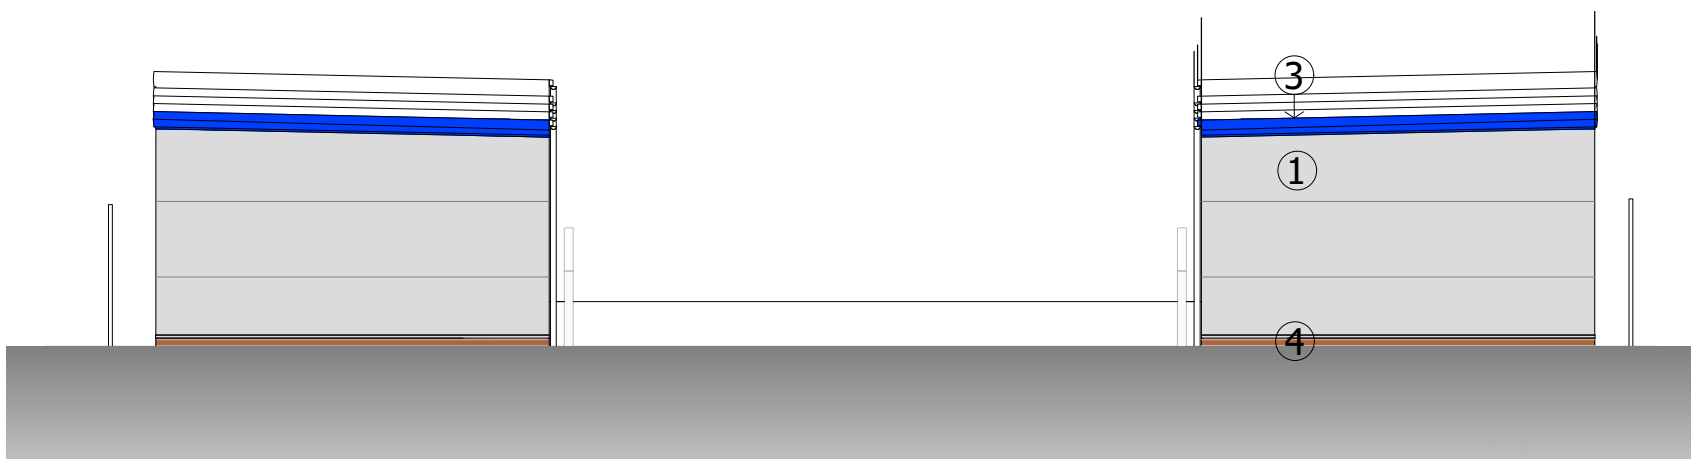


PROPOSED NORTH ELEVATION - ELEVATION 6

- Material Key
- ① KS1000MR Kingspan Micro rib composite insulated wall panels. Colour - Metallic Silver RAL 9006. BRE 806600001 (A+).
 - ② Industrial Doors: Fen Bay automatic roller shutter (or equal approved) thermally broken commercial roller shutter doors, colour blue PPC to RAL 5002.
 - ③ Kingspan QuadCore Topdeck Composite Roof panels KS1000TD - Goosewing Grey BS10A05.
 - ④ Facing brick to match the existing.

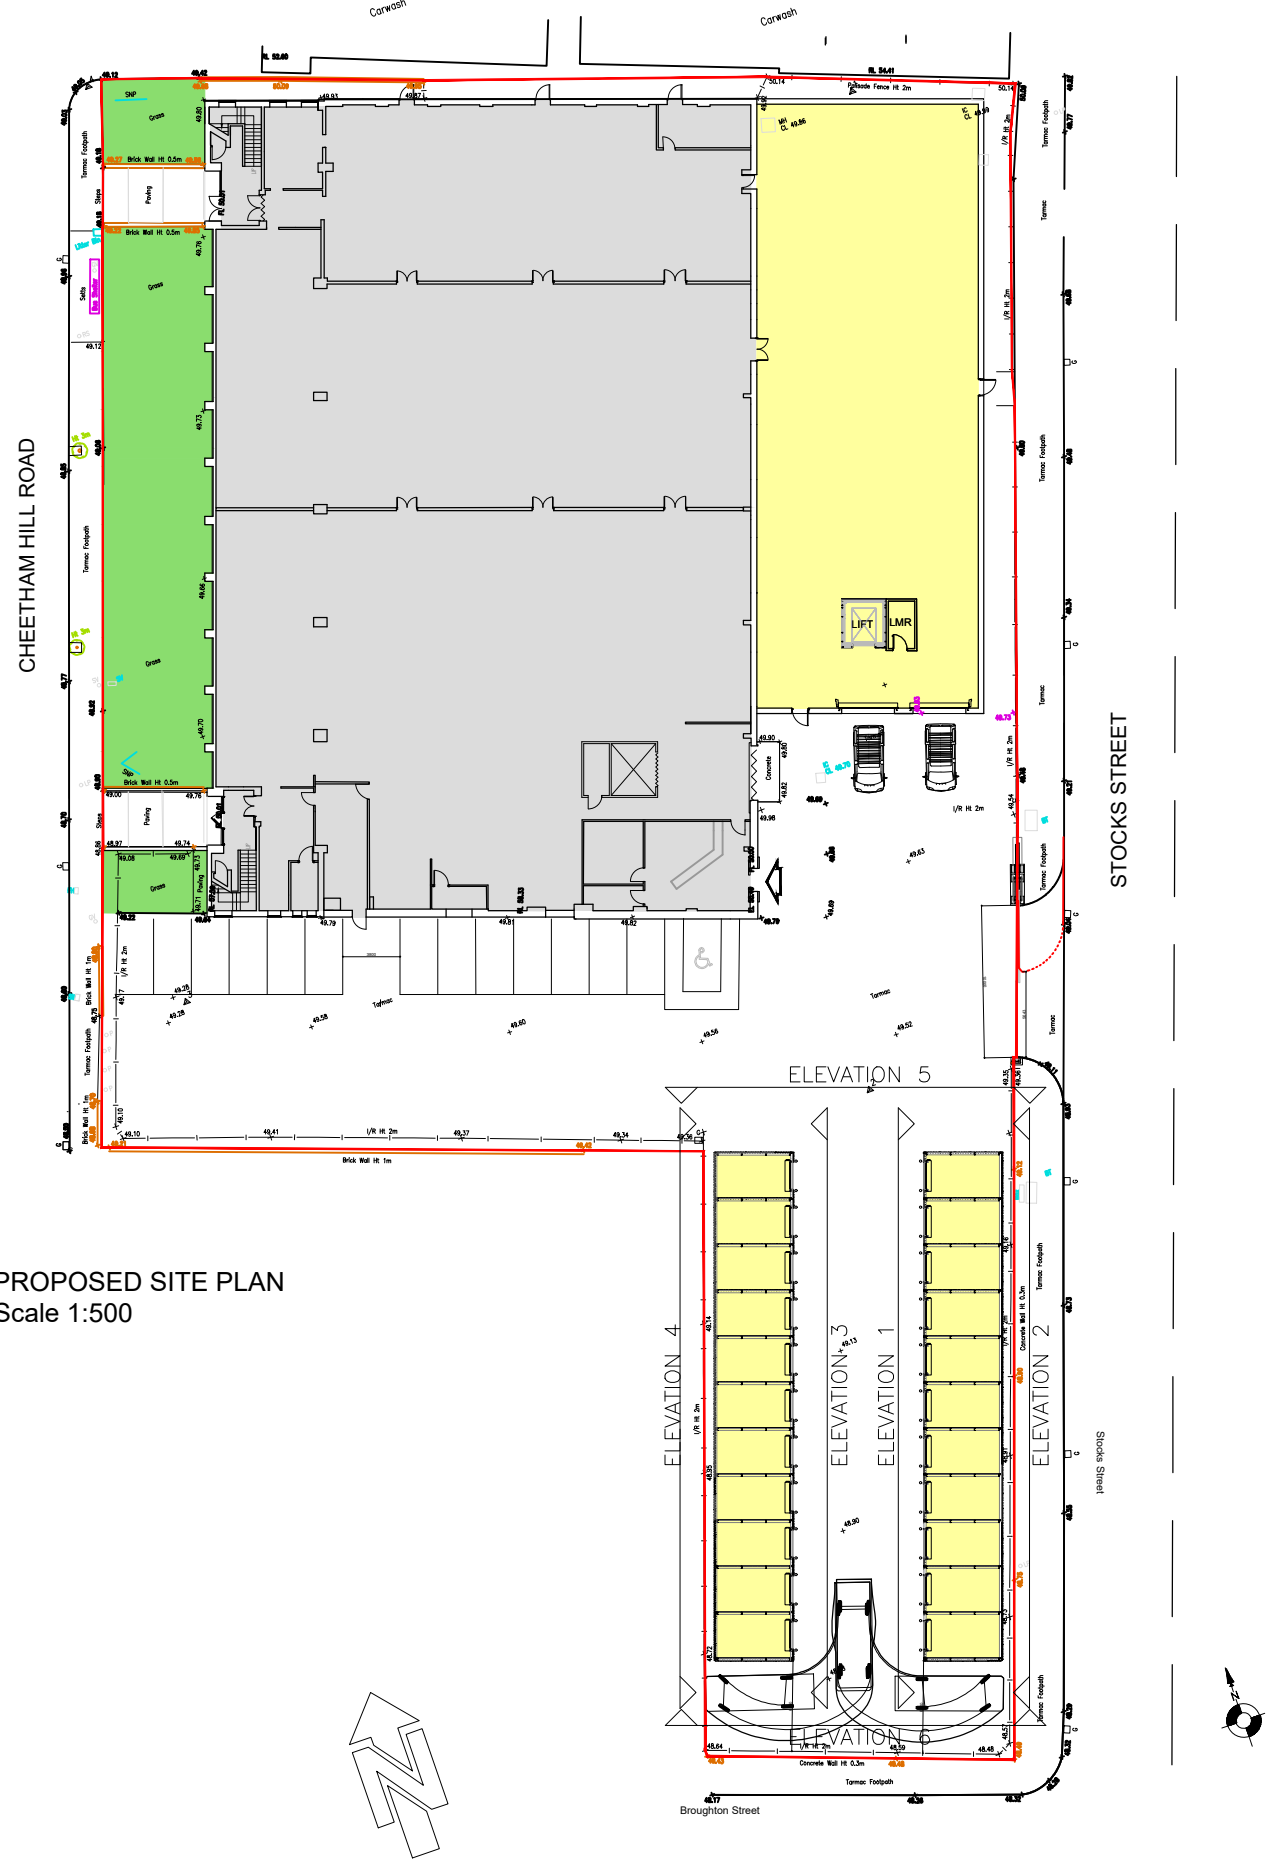

PROPOSED SITE PLAN
Scale 1:500

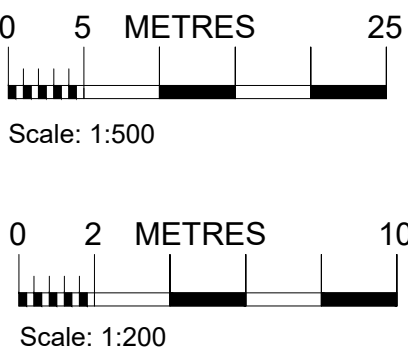

PRELIMINARY	
FOR APPROVAL	✓
TENDER	
CONSTRUCTION	
AS BUILT	

TEW AND SMITH
ARCHITECTS AND SURVEYORS

Revisions:

Project:
SAFESTORE
PROPOSED EXTENSION
CHEETHAM HILL ROAD
MANCHESTER, M8 8LW

Title:
**PROPOSED ELEVATIONS
EXTERNAL UNITS**

Date: 07.11.2023	Drg No.	Rev:
Scale: 1:200@A1	4664-SK07(PL)	-
Drawn: ER		
Checked:BF	© Proprietor: Tew and Associates Limited	

QUOITS HOUSE, 4 HARBOROUGH ROAD,
KINGSTHORPE, NORTHAMPTON. NN2 7AZ
TEL: (01604)791197 FAX: (01604) 717991
EMAIL: architects@tewassociates.co.uk
WEB: www.tewassociates.co.uk