



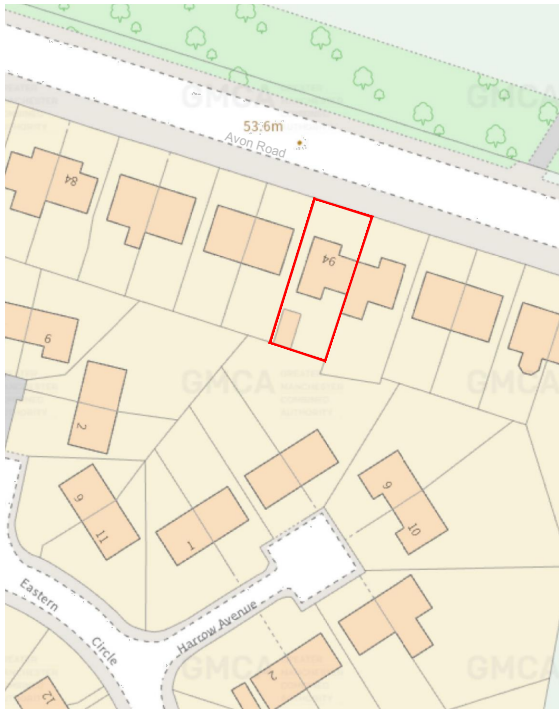

1 Location/Existing Site Plan
Scale: 1:1250

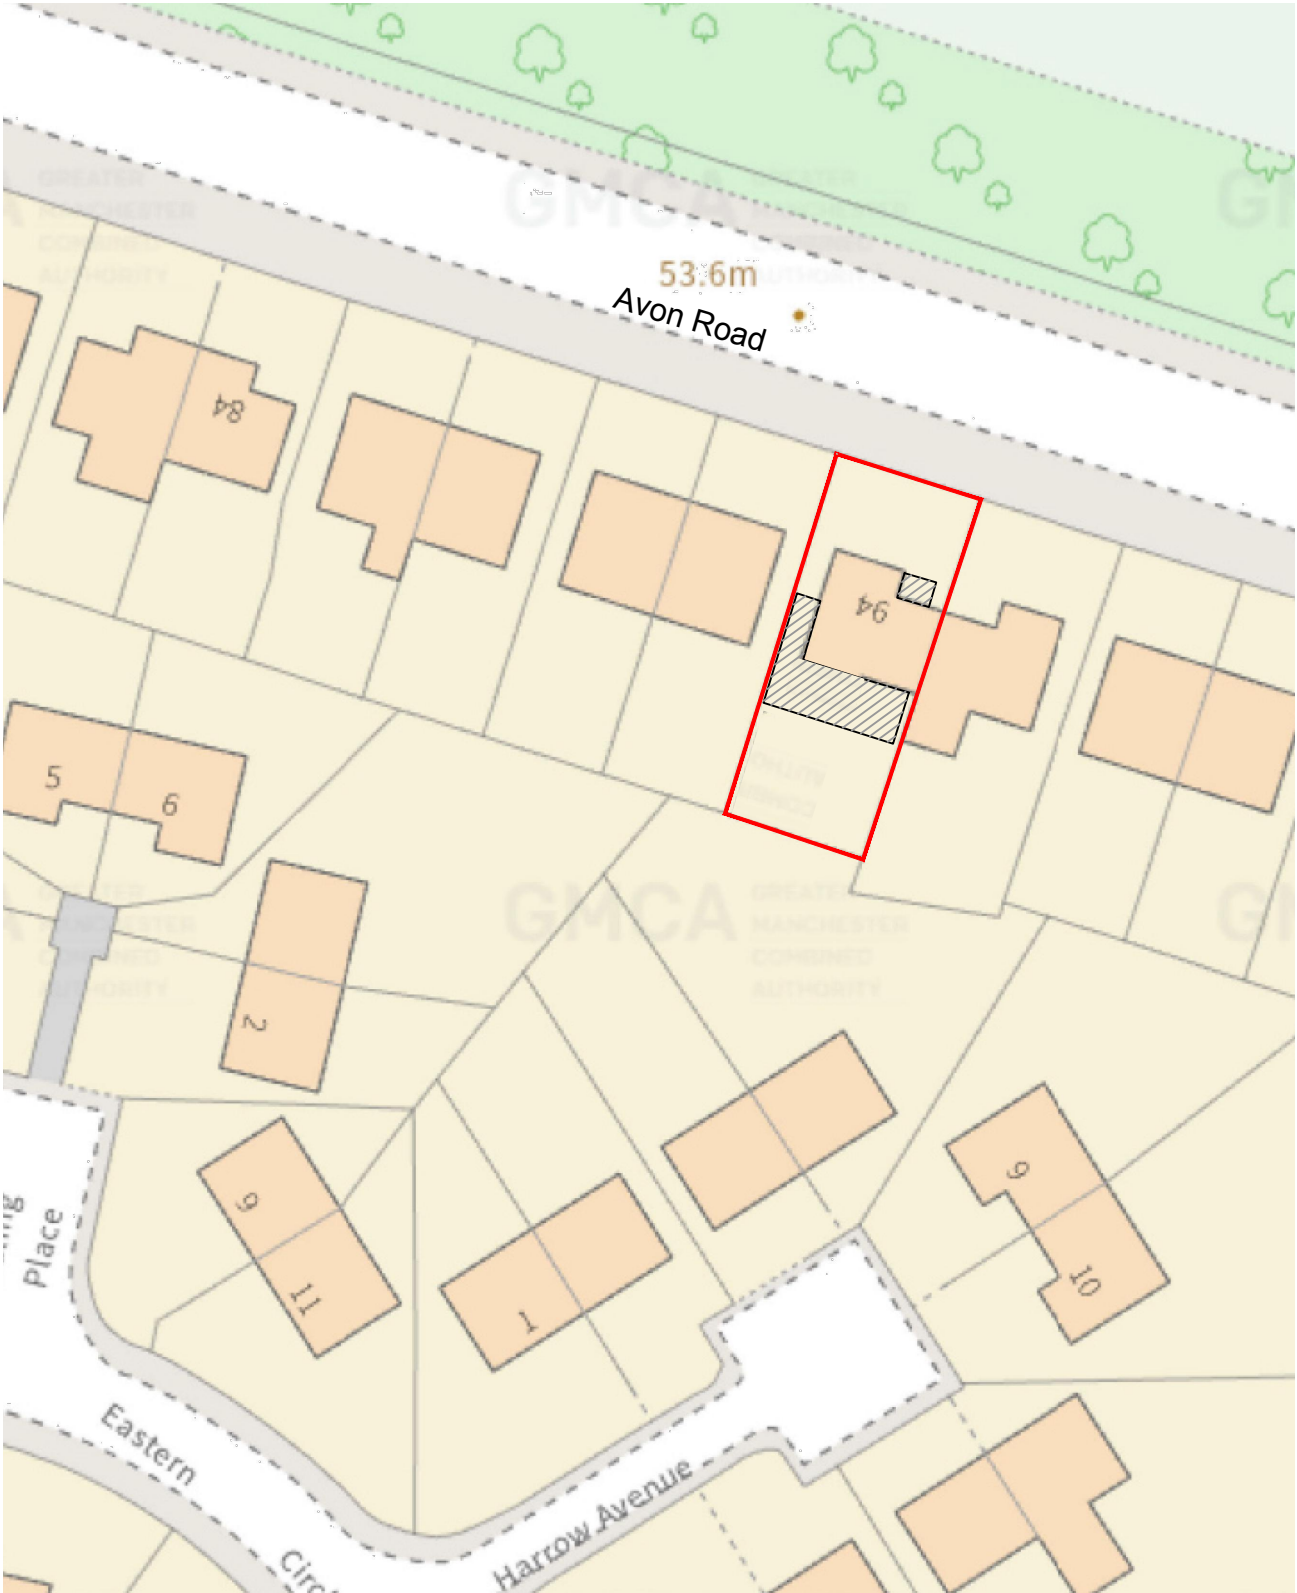

2 Proposed Block Plan
Scale: 1:500

KEY	
	Proposed part double storey, single storey and front porch extensions.


IRASIA DESIGNS
ARCHITECTURAL SERVICES

T: 07546009092
E: info@irasiadesigns.co.uk
W: www.irasiadesigns.co.uk

Mr Sarwar Diaghue
94 Avon Road,
Manchester,
M19 1JW
Site Plans

Drawing No: **pln049.01** /
Scale: see drawing @ A3
Issue Date: 16.01.24
Drawn: IS
Checked: --

Revision Notes			
Date	Rev	By	Description

 

Notes
This drawing is the copyright of Irasia Designs - Architectural Designs. No reproduction of this drawing is allowed without prior permission. All Drawings must be checked and verified prior to commencement of work on site. All dimensions are in millimeters, unless otherwise stated. Anyone using this drawing (e.g. Contractor, Client, Supplier) is to check all dimensions on site prior to carrying out work or ordering of materials.