
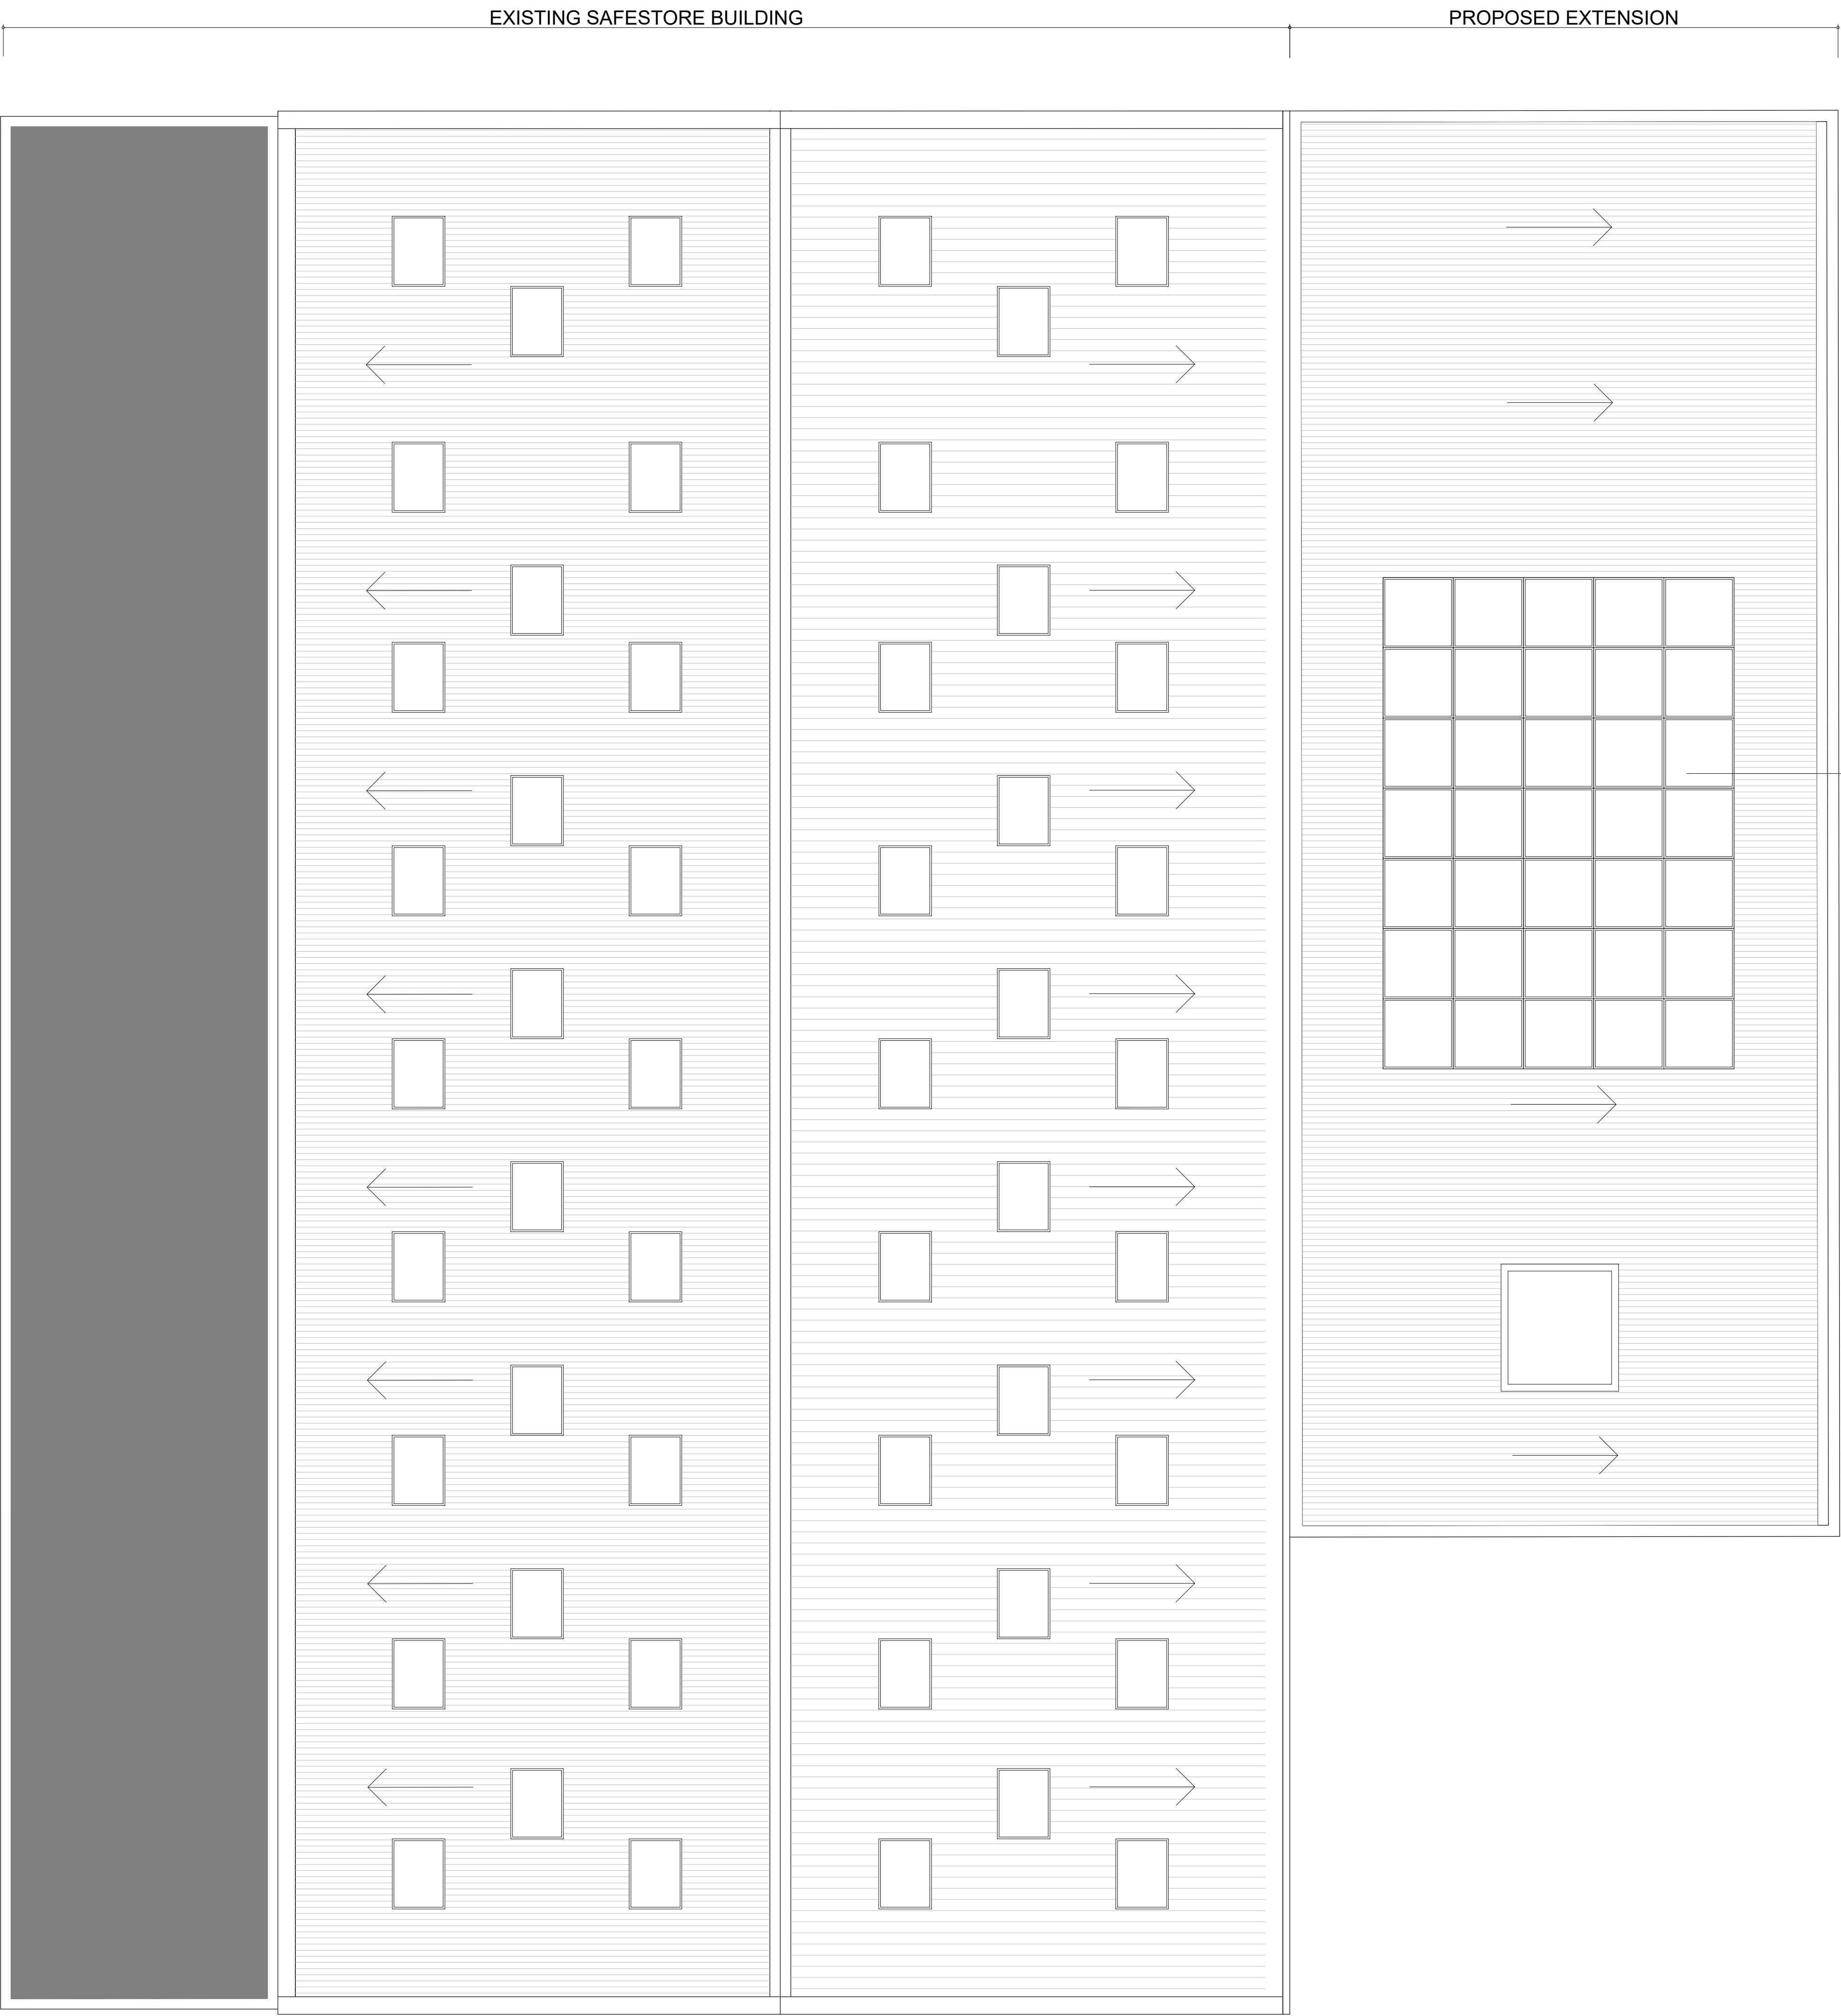


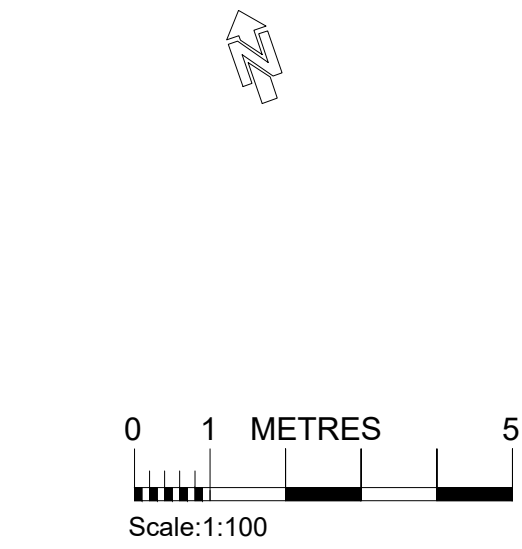

PRELIMINARY		
FOR APPROVAL		✓
TENDER		
CONSTRUCTION		
AS BUILT		

TEW AND SMITH
ARCHITECTS AND SURVEYORS

Revisions:
A 25.01.2024 - ER, Added PV panels and lift lid.

Project:
SAFESTORE
PROPOSED EXTENSION
CHEETHAM HILL ROAD
MANCHESTER, M8 8LW

Title:
PROPOSED ROOF PLAN

Date: 06.11.23	Dwg No.	Rev:
Scale: 1:100@A0	4664-SK04(PL)	A
Drawn: ER		
Checked: BF	© Proprietor: Tew and Associates Limited	

QUOITS HOUSE, 4 HARBOROUGH ROAD,
KINGSTHORPE, NORTHAMPTON NN2 7AZ
TEL: (01604)791197 FAX: (01604) 717991
EMAIL: architects@tewassociates.co.uk
WEB: www.tewassociates.co.uk