



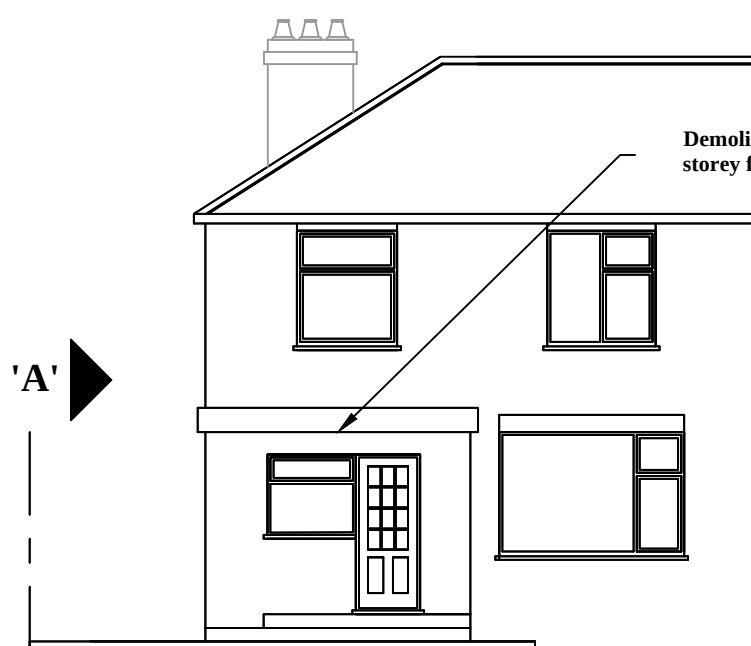


EXISTING FRONT ELEVATION




EXISTING REAR ELEVATION

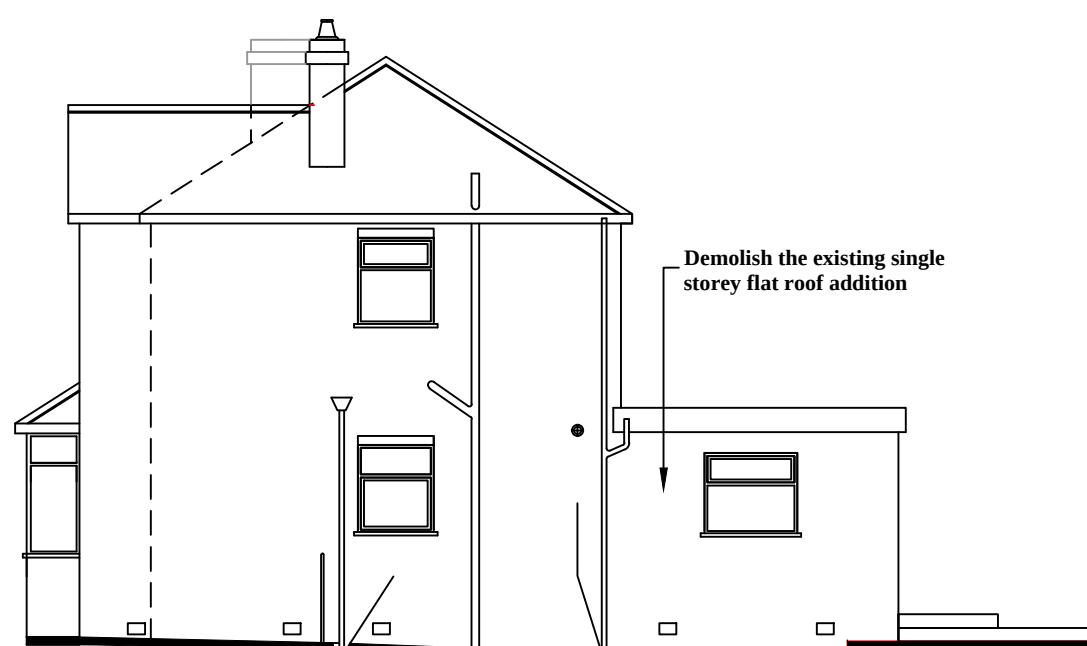


EXISTING SIDE ELEVATION 'A'

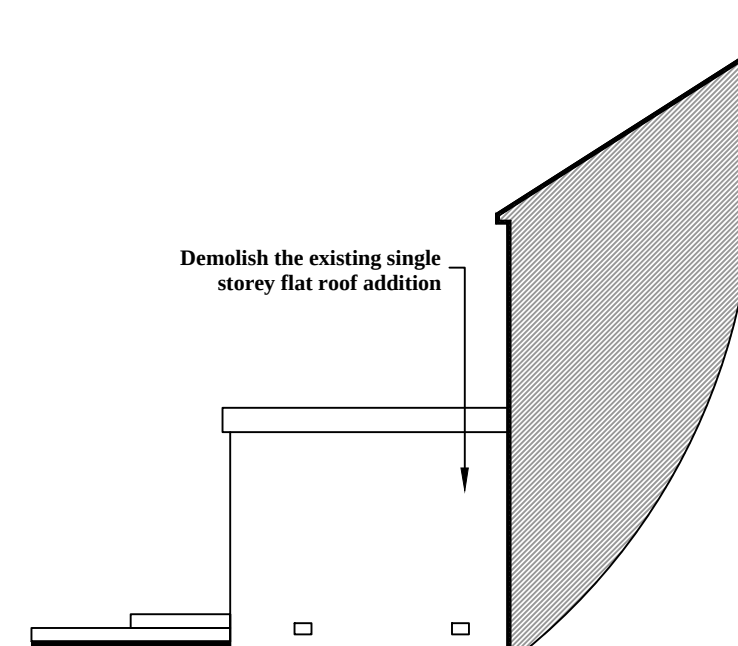


EXISTING SIDE ELEVATION 'B'

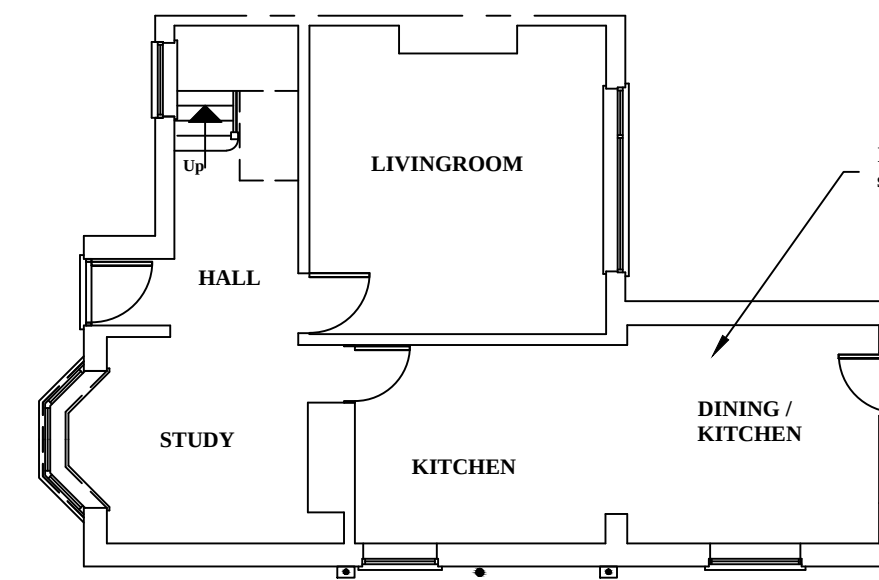


EXISTING GROUND FLOOR PLAN

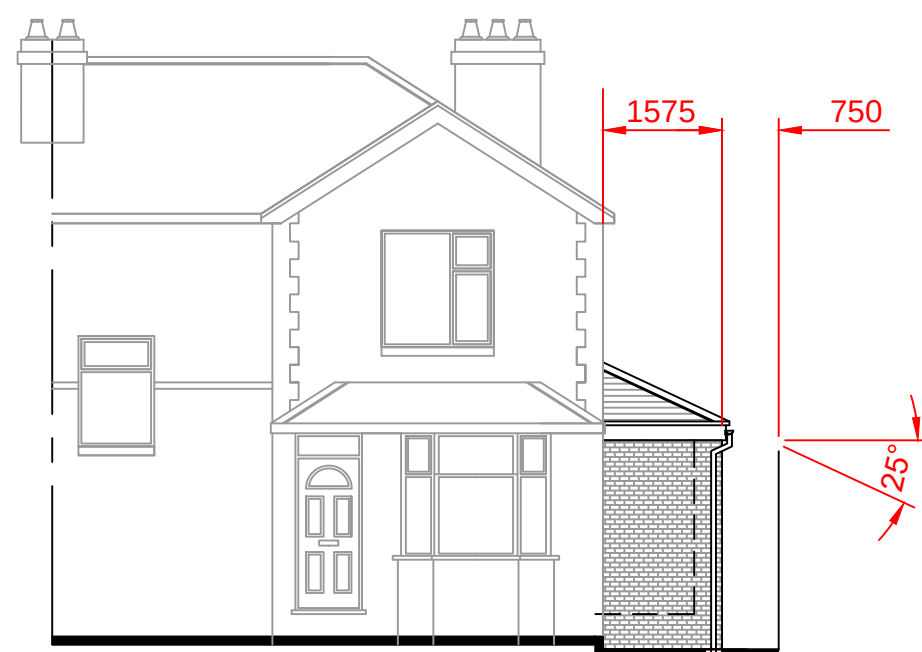


PROPOSED PART FRONT ELEVATION

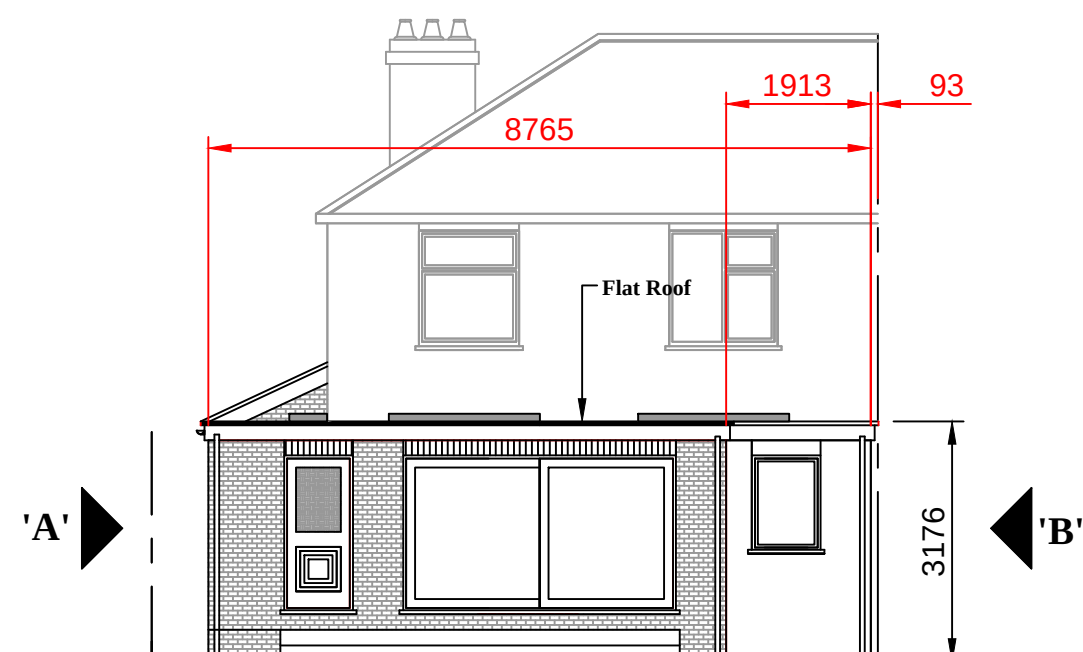


PROPOSED REAR ELEVATION

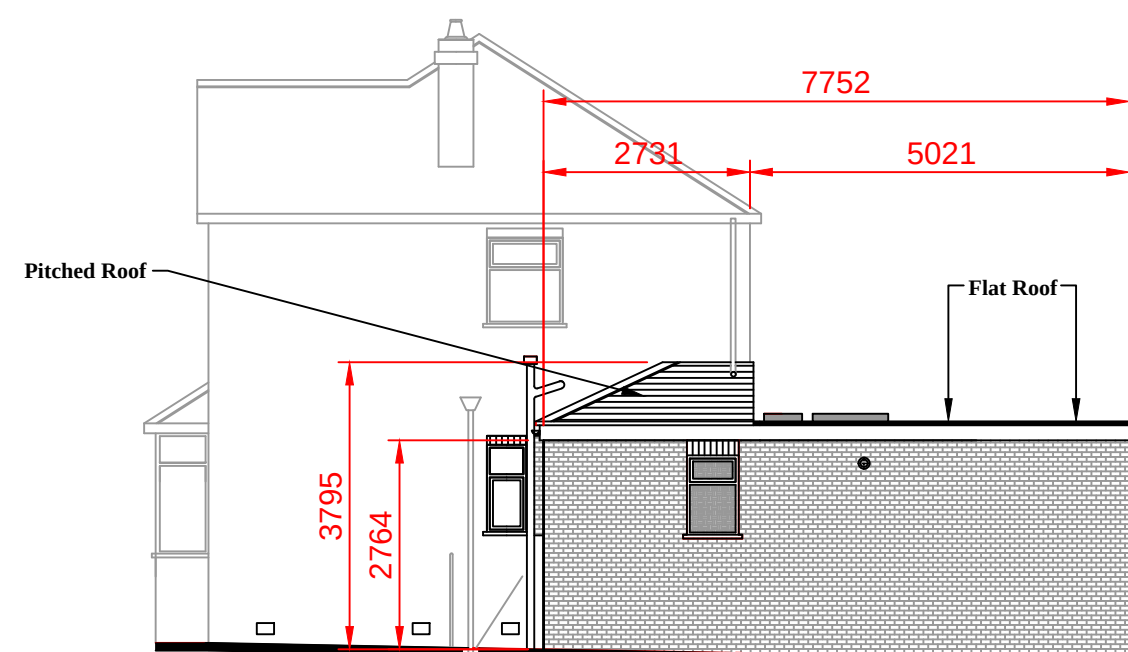

PROPOSED SIDE ELEVATION 'A'

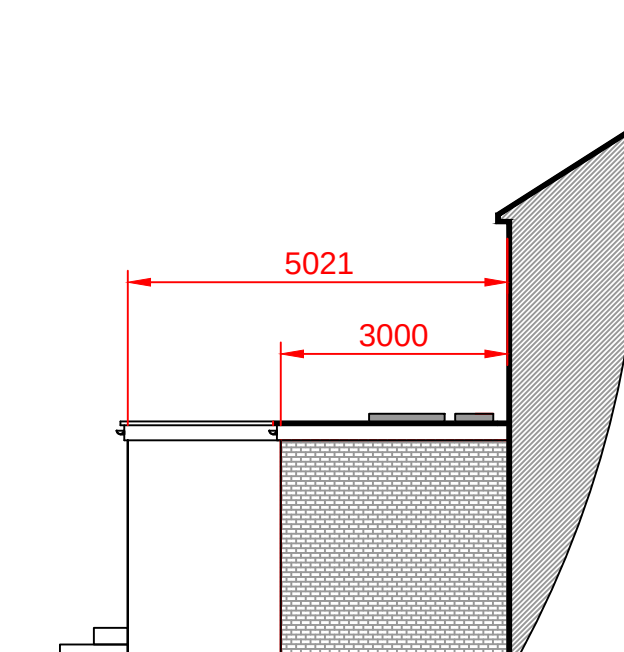


PROPOSED SIDE ELEVATION 'B'

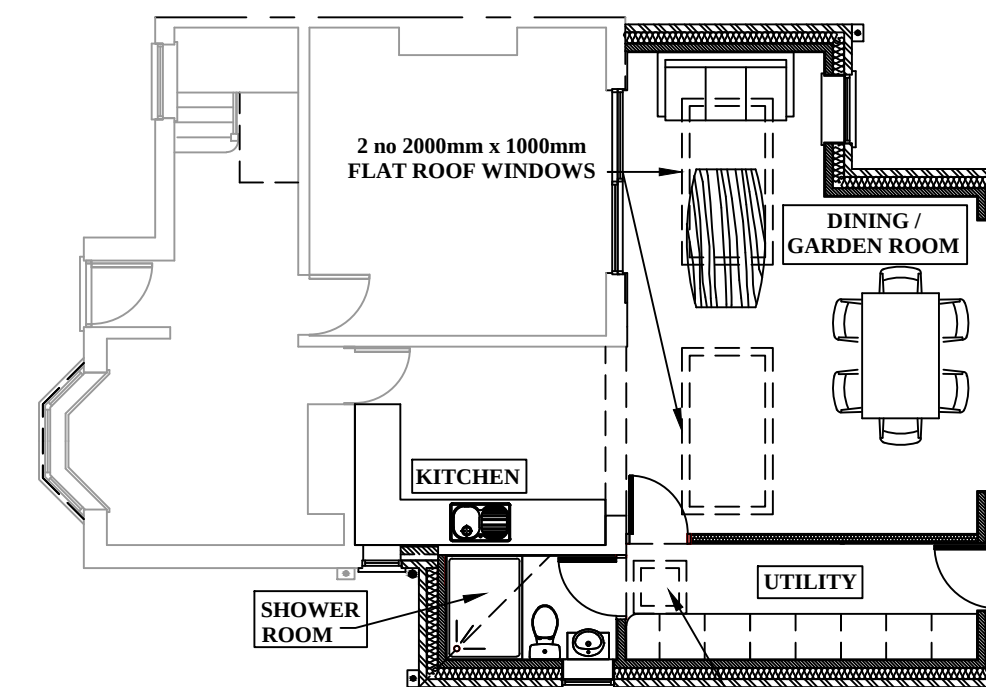

PROPOSED GROUND FLOOR PLAN

NOTE ALL NEW EXTERNAL BUILDING MATERIALS MUST MATCH THE EXISTING MAINHOUSE FOR TYPE COLOUR TEXTURE AND WHERE POSSIBLE MANUFACTURE OR BE AS CLOSE AS PRACTICALLY POSSIBLE

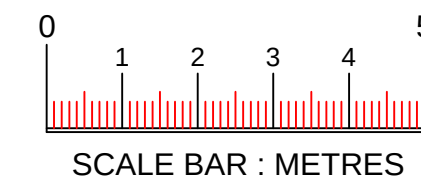

Rev	Description	By	Date
A	CORRECTED LABELLING / TYPO OF REAR ELEVATION FROM FRONT TO REAR	DAC	30/01/24

Initial Issue:

Project Title: **PROPOSED SINGLE STOREY WRAP AROUND EXTENSION**

Project Address: **151 EGERTON ROAD SOUTH MANCHESTER M21 0XD**


Drawn by: **DAC** Checked by: **DAC**
Date: **25/01/24** Scale: **1:100 @ A1**

DAC Designs

100 Cromwell Road
Stretford
Manchester
M32 8QL

Tel:- 0161 865 9340
Mob:- 07857 656 323

Drawing No.	Revision
25-01-24-1	-

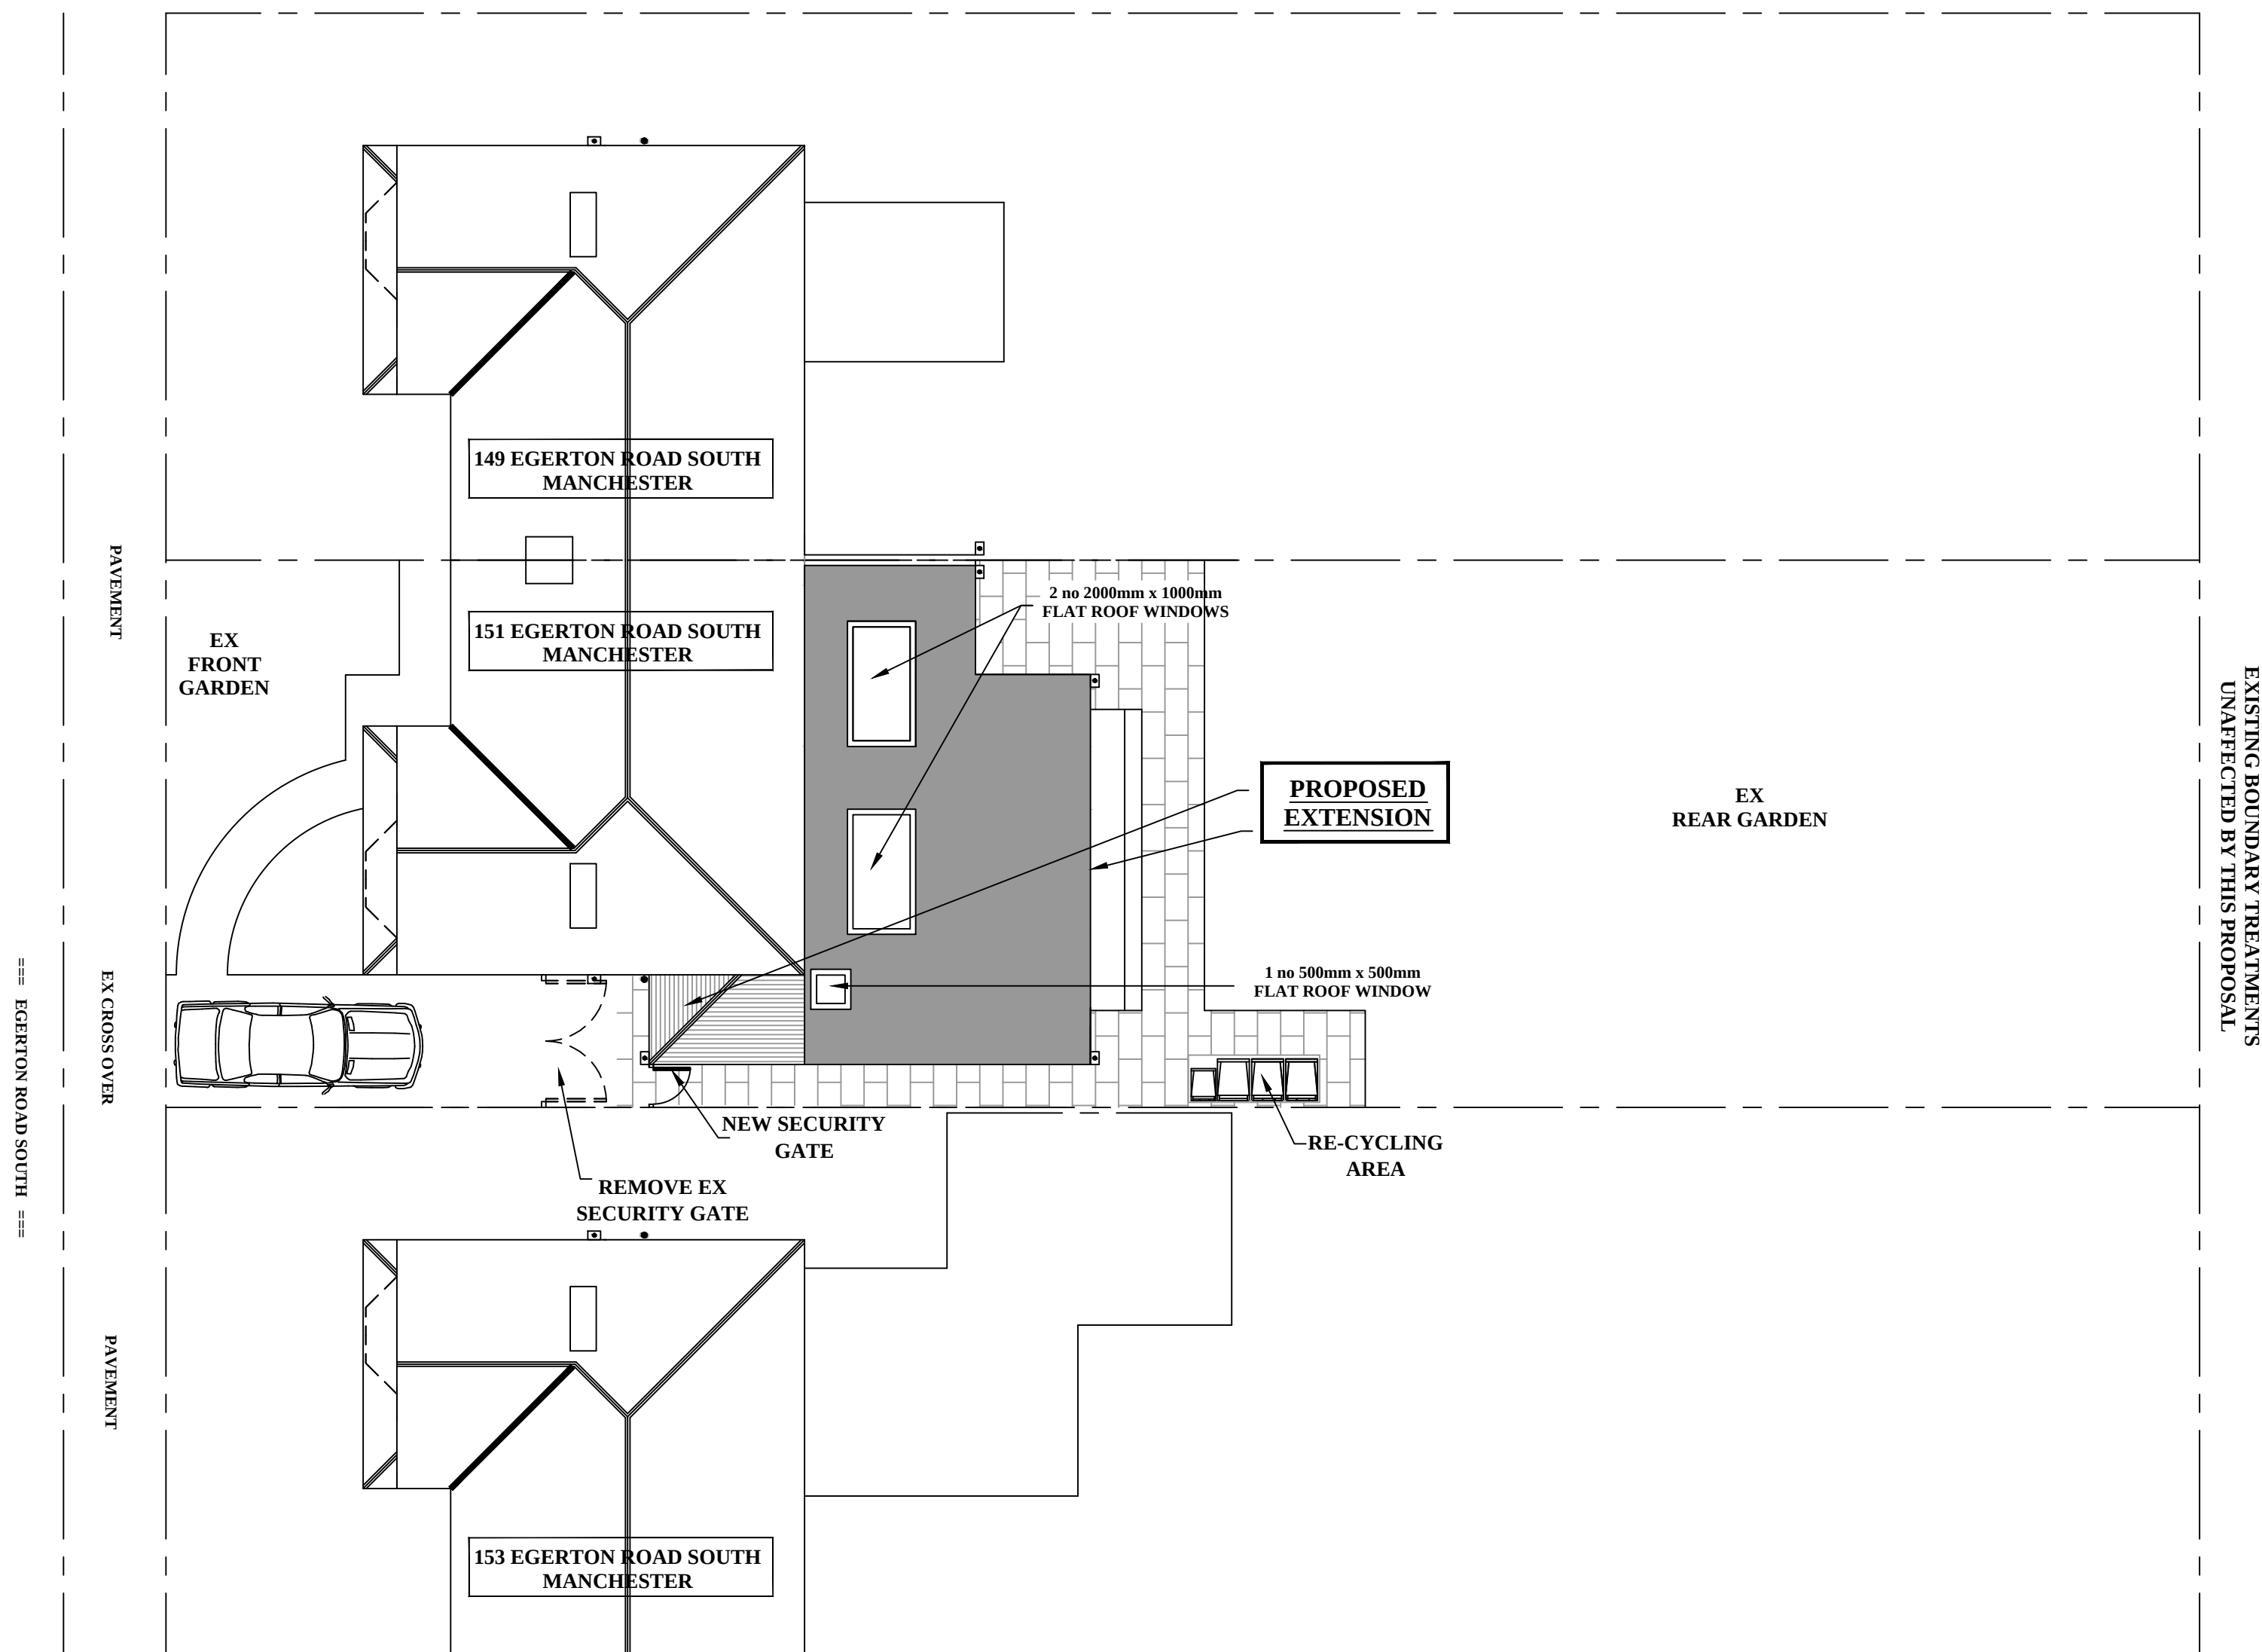

PROPOSED SITE PLAN 1:100