


NOTES:
This drawing is for planning submission purposes only. Do not build from this drawing. The drawing is intended to guide the design choices and is subject to detailed design, structural engineering and specialist designer input.

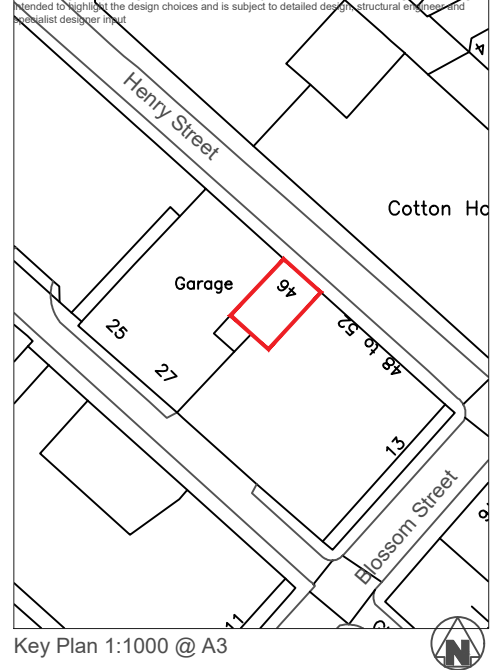


Key Plan 1:1000 @ A3

REV: D	DATE: 23/10/23	DRAWN: JE	CHECKED: BJ
CLADDING COORDINATION			
REV: C	DATE: 08/09/2023	DRAWN: JE	CHECKED: BJ
VARIOUS UPDATES FOLLOWING PLANNING CONSULTATION			
REV: B	DATE: 09/07/23	DRAWN: JE	CHECKED: BJ
VARIOUS UPDATES FOLLOWING PLANNING CONSULTATION			
REV: A	DATE: 21/04/23	DRAWN: JE	CHECKED: BJ
UPDATES FOLLOWING VALIDATION CRITERIA			

NOTE:
This drawing is for planning submission purposes only

REVISIONS

This design is copyright ©

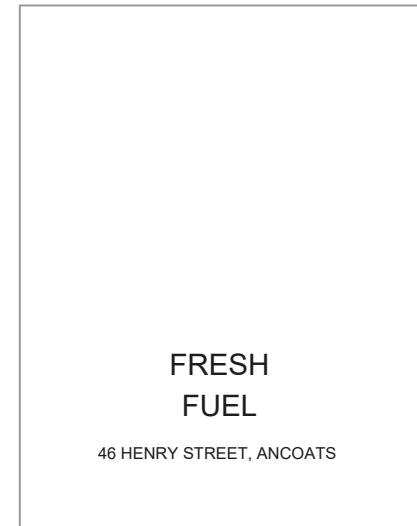


EXISTING AND PROPOSED FLOOR PLANS


Drawn: JE
Date: JAN23
Scale: 1:100 @ A3
Checked:




Dwg No: 037/01(02)003 D

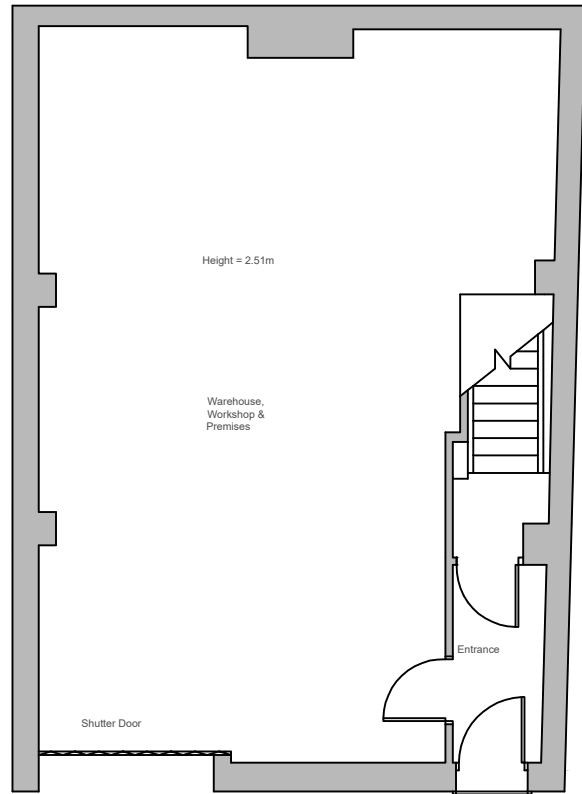


Existing Ground Floor Plan

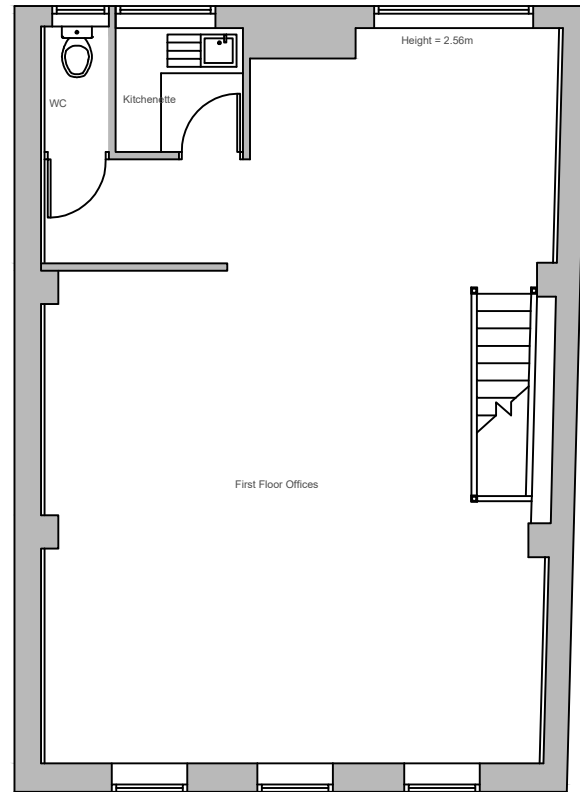


Existing First Floor Plan

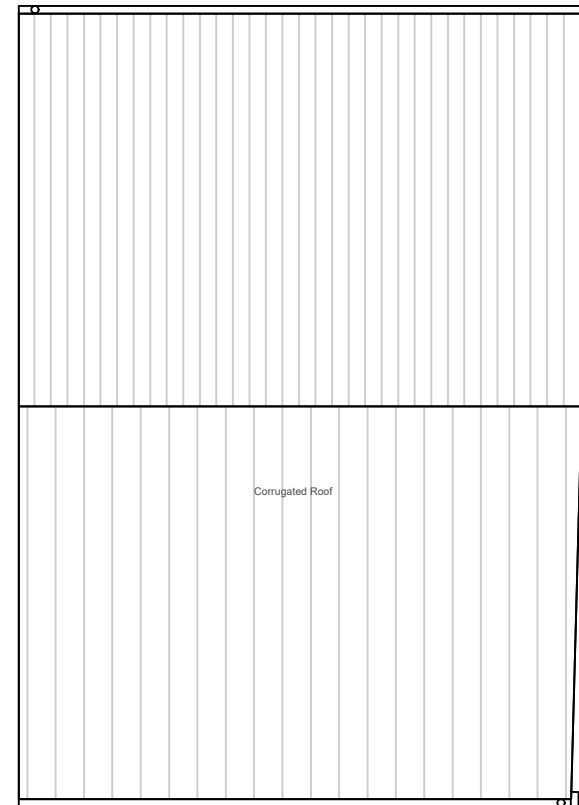


Existing Roof Plan

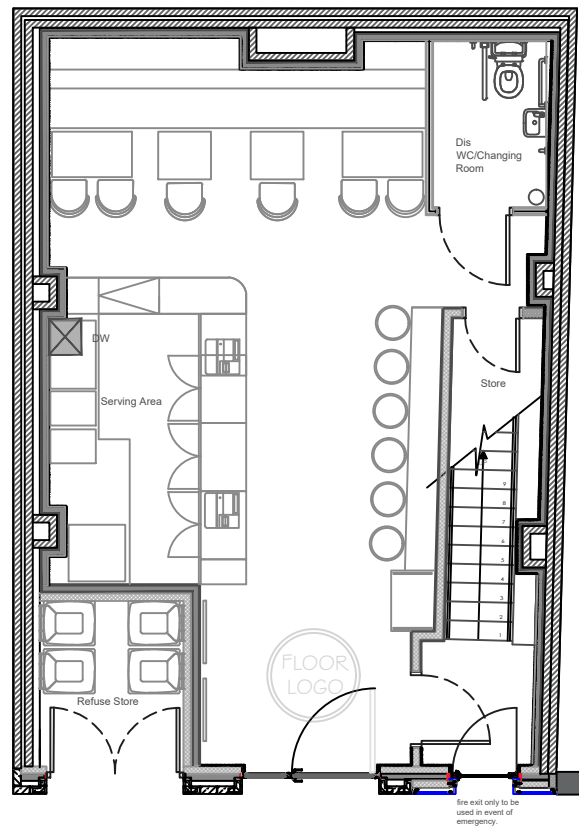

Proposed Ground Floor Plan

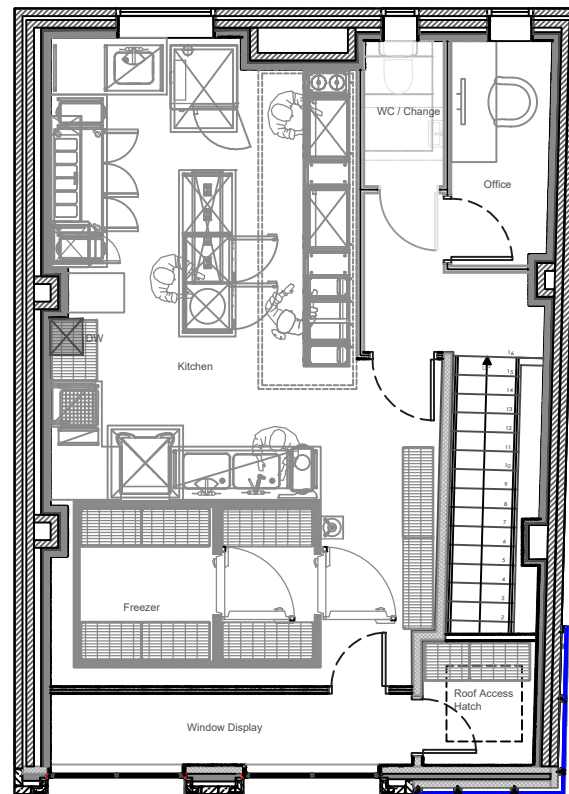

Proposed First Floor Plan

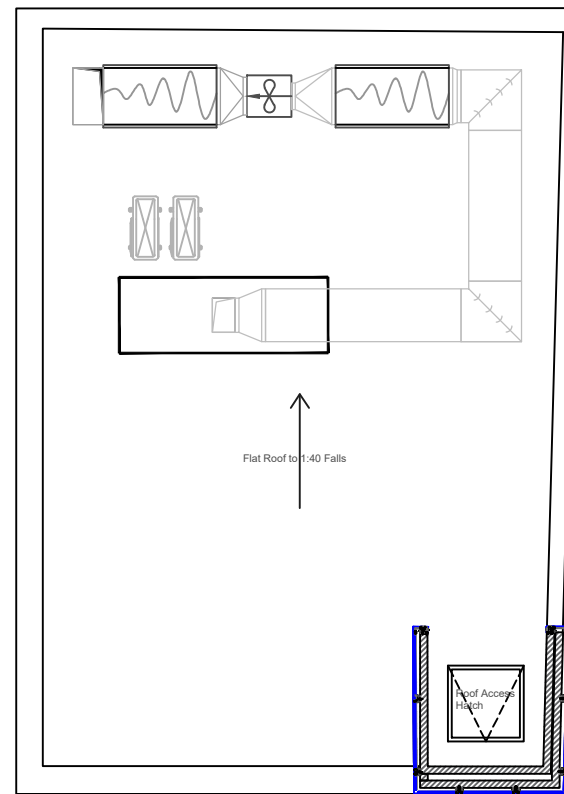

Proposed Roof Plan

