





2 EXISTING FRONT ELEVATION
1 : 50



1 EXISTING REAR ELEVATION .
1 : 50

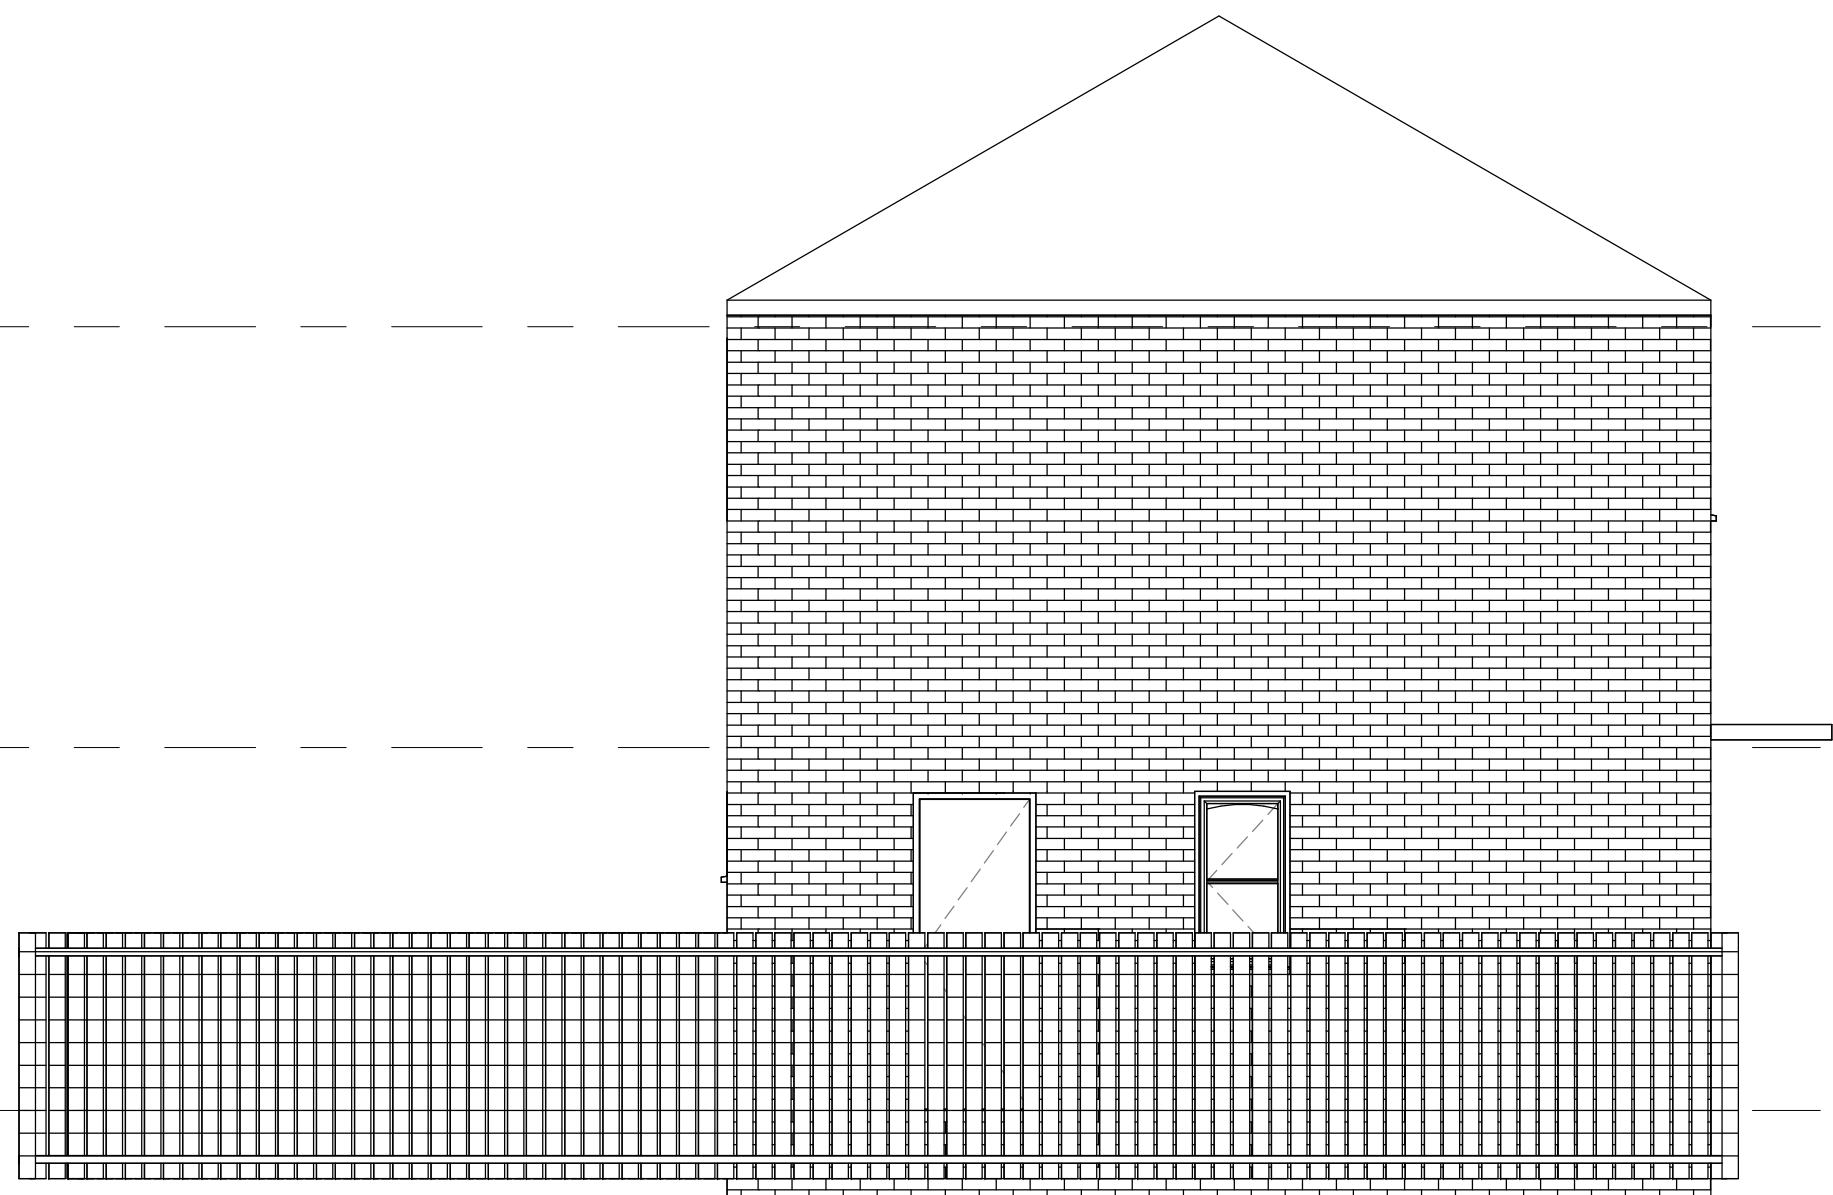

3 EXISTING SIDE ELEVATION 1
1 : 50

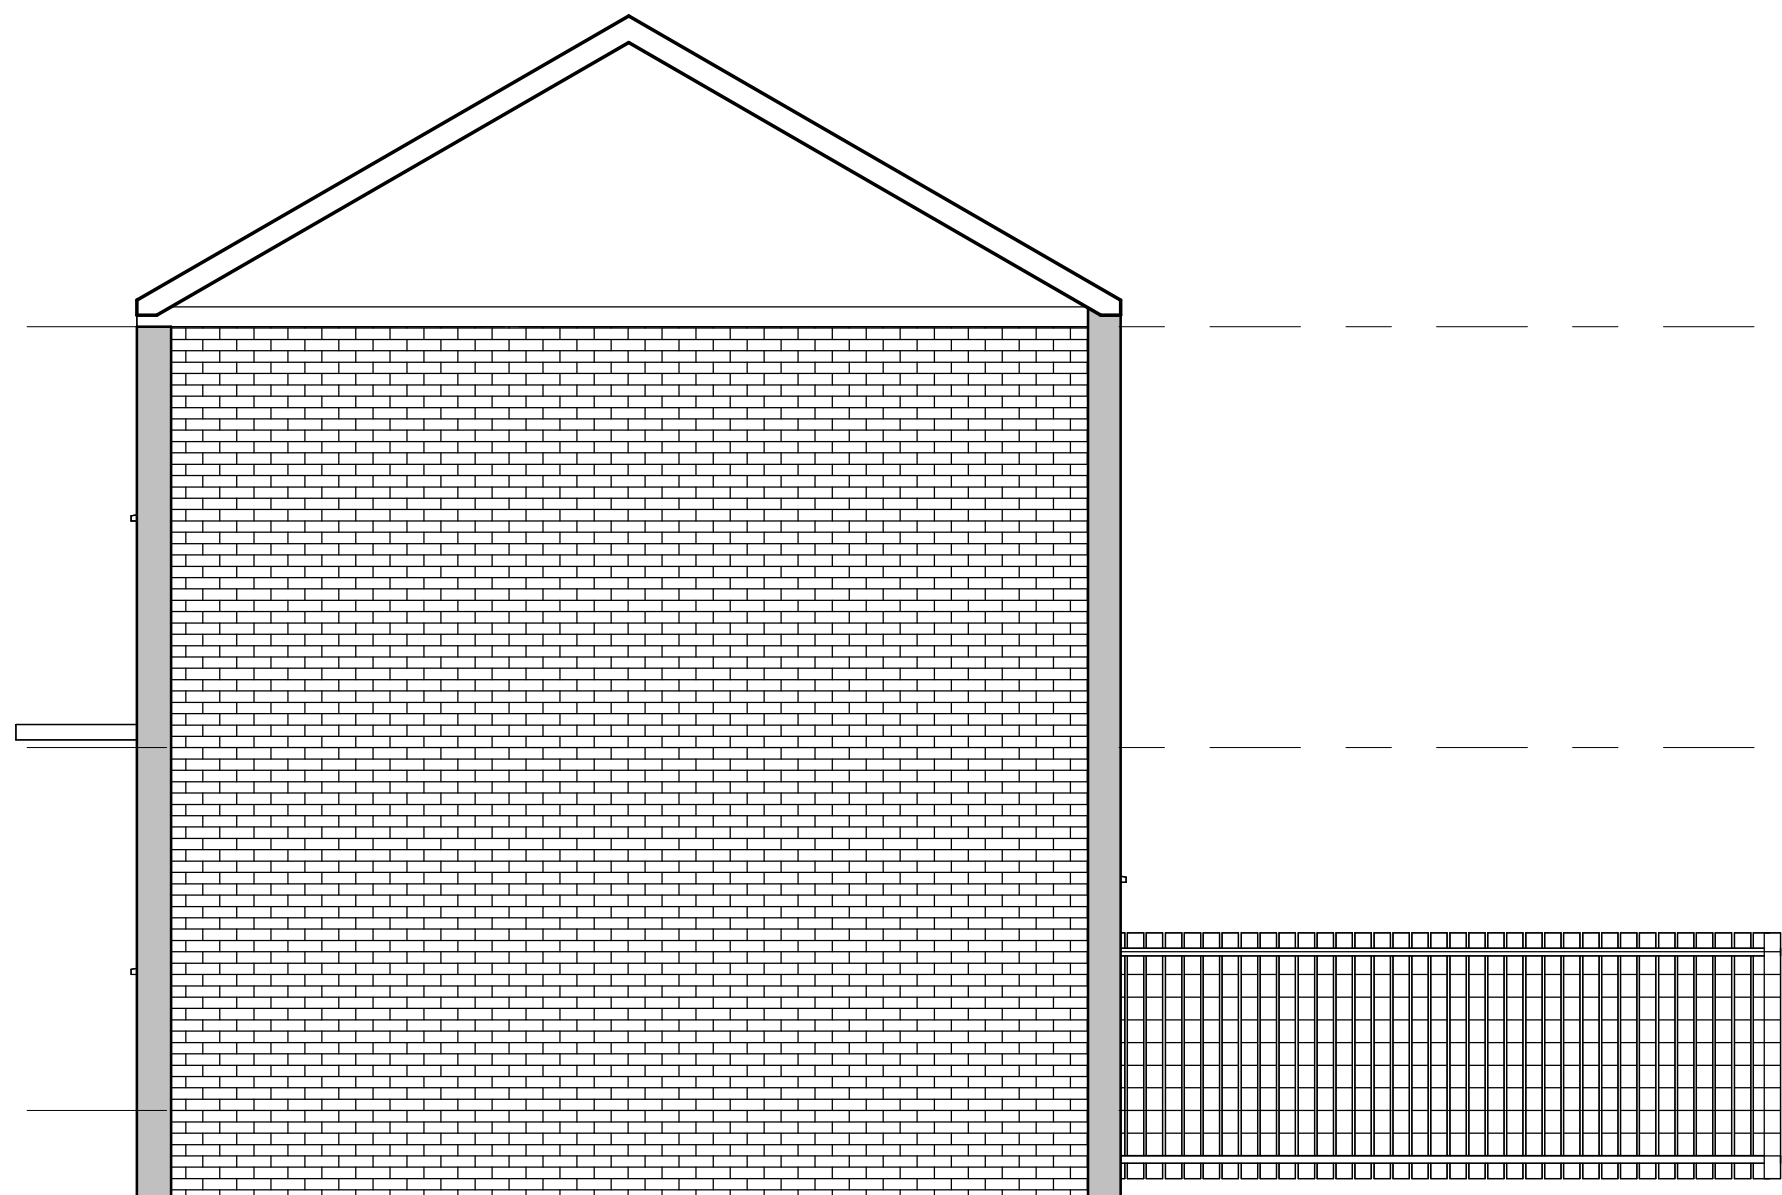

4 EXISTING SIDE ELEVATION 2
1 : 50



Vision | DESIGN | Group
Engineering Consultancy

Rev	Description	Date
1	PLANNING SUBMISSION	01/12/23
CODE I	SUITABILITY DESCRIPTION PLANNING SUBMISSION	
STATUS S2	PURPOSE OF ISSUE PLANNING SUBMISSION	
PROJECT		
15 CALDERVALE AVENUE		
TITLE		
EXISTING ELEVATIONS		
CLIENT		
15 CALVERDALE AVENUE		
DRAWN BY M.Walsh	CHECKED BY M.Walsh	DATE 24.09.23
SCALE (@ A1) 1 : 50		PROJECT NUMBER MCS2185
DRAWING NUMBER A111		REV 1