


Buy A Plan®



© Crown copyright 2023 Ordnance Survey 100053143

SITE PLAN Scale 1:500

Buy A Plan®

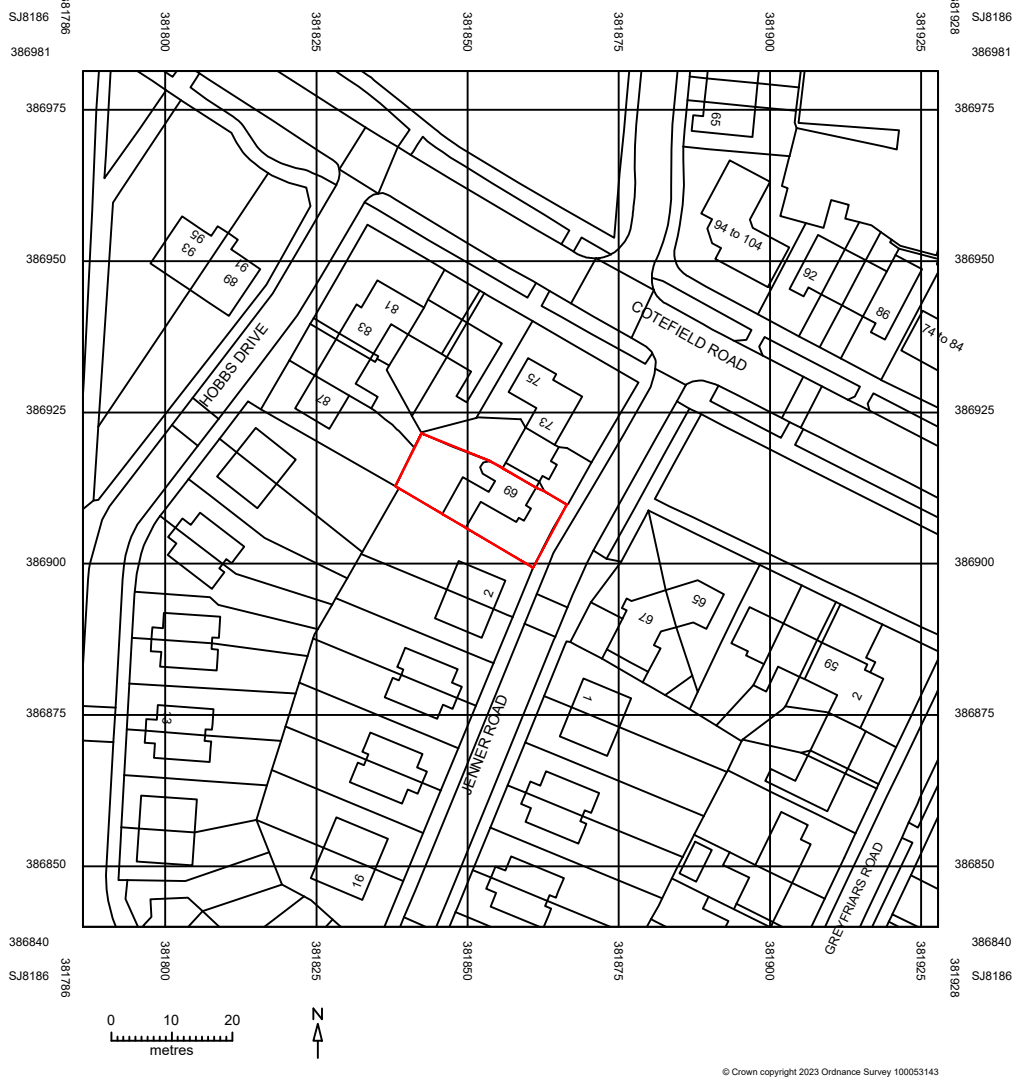

LOCATION PLAN  
Scale 1:1250

NOTE:

The Contractor is to check and verify all building and site dimensions, levels and sewer invert levels at connection points before work starts.

This drawing must be read with and checked against any structural or other specialist drawings provided.

The Contractor is to comply in all respects with the current Building Regulations whether or not specifically stated on these drawings.

This drawing is not intended to show details of foundation or ground conditions. Each area of ground relied upon to support the structure depicted must be investigated by the Contractor and suitable methods of foundation be provided.

THIS SCHEME IS NOT BASED ON A SURVEY

DO NOT SCALE FROM THIS DRAWING

|                     |                     |    |      |
|---------------------|---------------------|----|------|
| Drawing Status      | PLANNING SUBMISSION |    |      |
| Construction Status |                     |    |      |
| Rev.                |                     | By | Date |

**RICHMOND  
CONSULTANTS**

Mobile 07710131750  
Email [srnicholls@ntfworld.com](mailto:srnicholls@ntfworld.com)

Site  
69 Cotefield Road  
Manchester  
M22 1UY

Title  
Proposed Extensions  
Site and Location Plans

|                |          |           |        |
|----------------|----------|-----------|--------|
| Checked        | Drawn By | Scale     | Date   |
|                | SRN      | Noted @A1 | Aug 23 |
| Drawing Number |          |           | Rev.   |
| 06-23 CR104    |          |           | --     |