



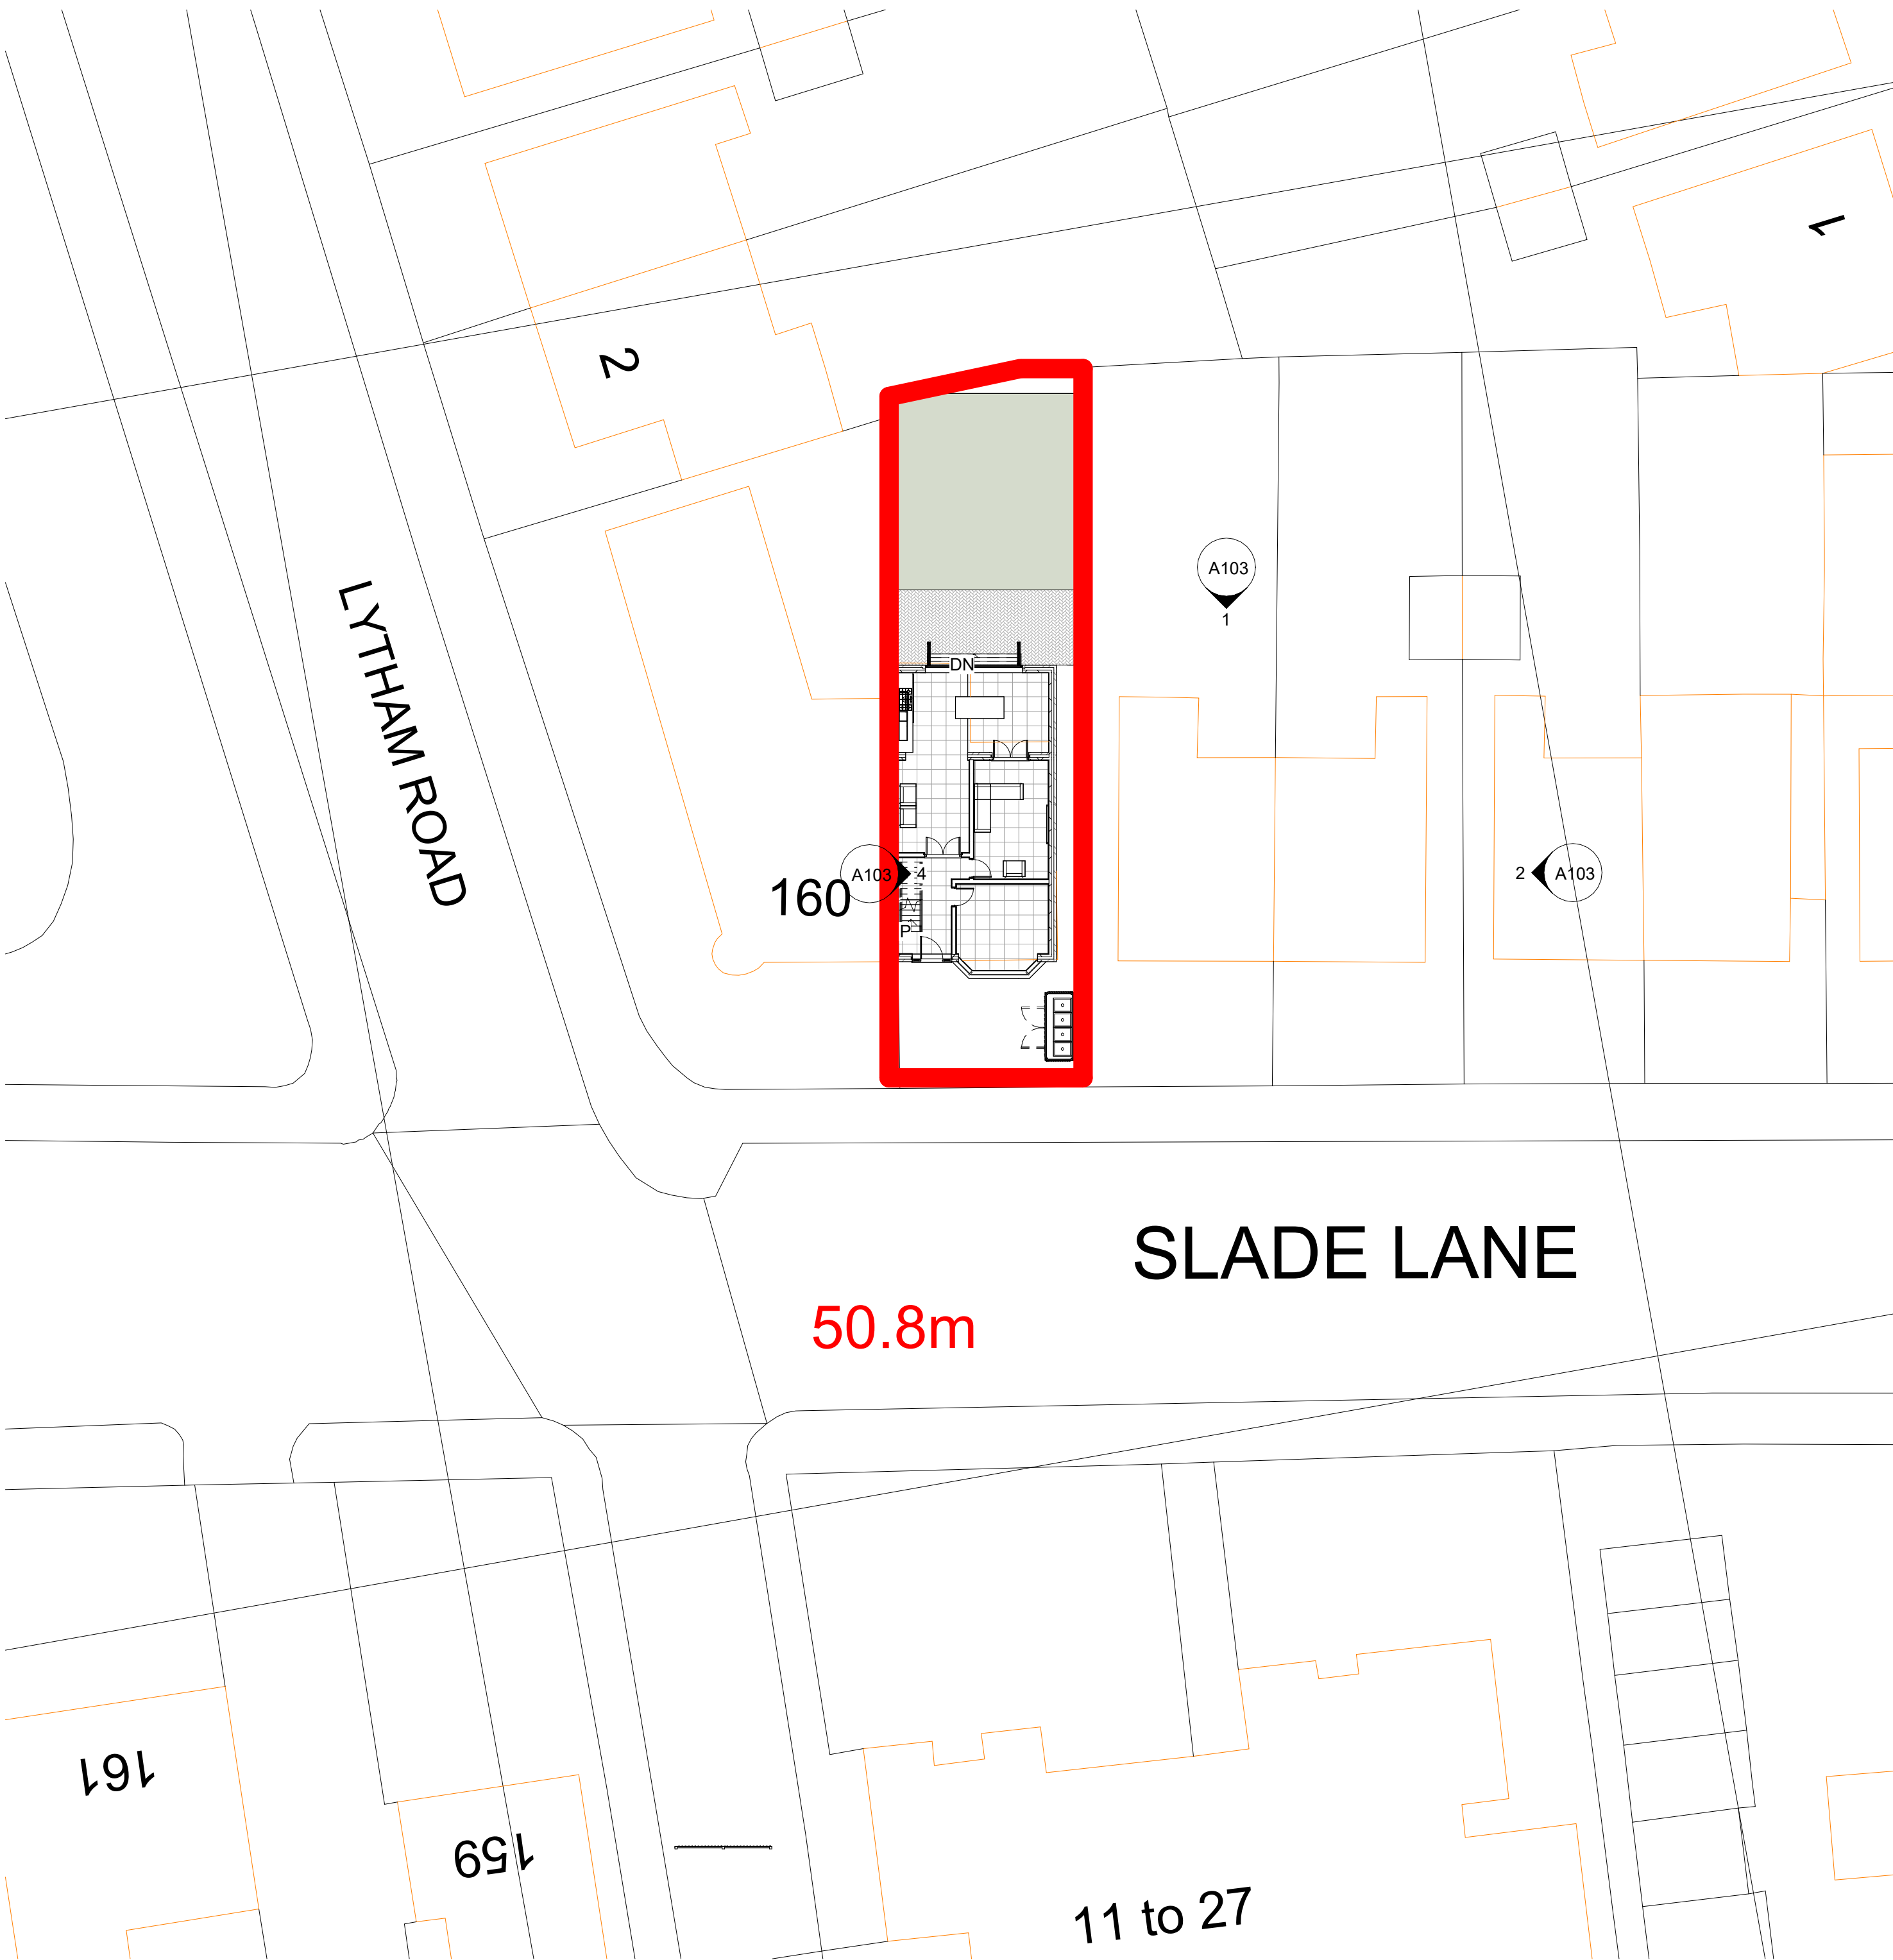

2 SITE PLAN
1 : 200

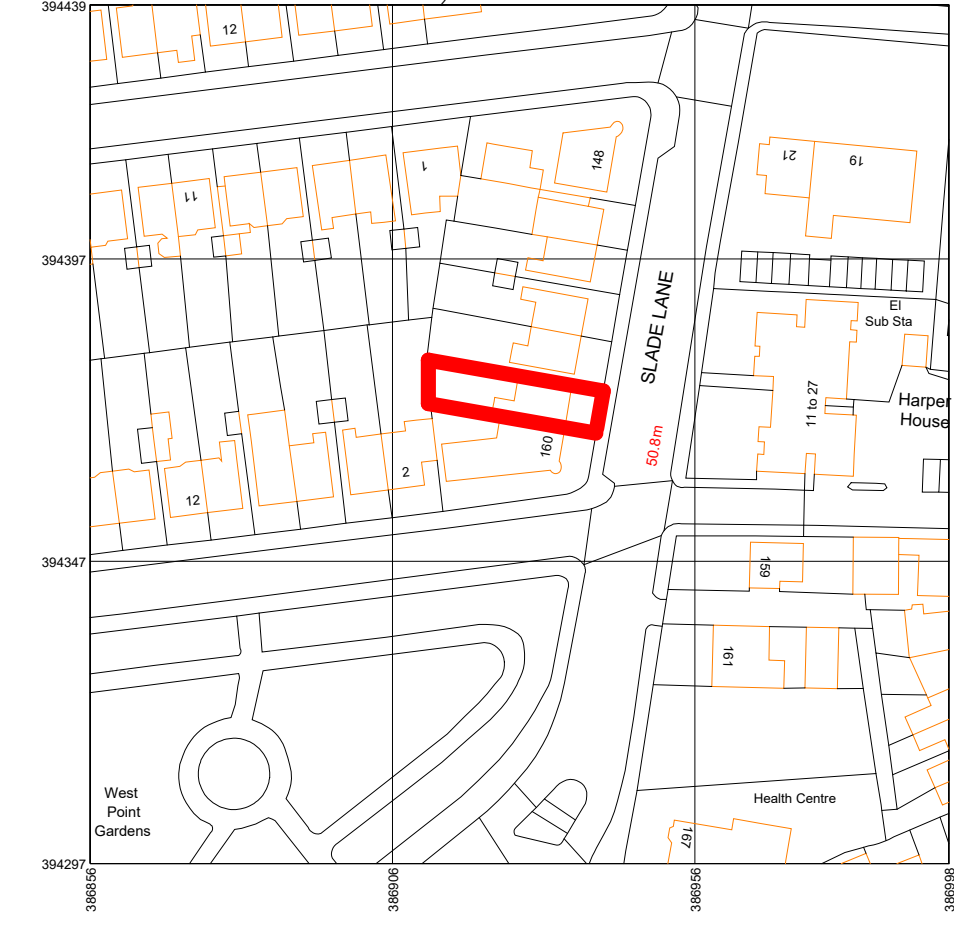

1 LOCATION PLAN
1 : 1250

RED LINE INDICATING SITE BOUNDARY
158 SLADE LANE, MANCHESTER, M19
2AQ

Rev	Description	Date	Dr by	App by
original by		date created		
NK		18/02/23		NK



0161 818 4727

www.NKARCHITECTURAL.co.uk

19 HEXAGON CLOSE, MANCHESTER, M19 8RN

client name			
MR M SALEEM - 158 SLADE LANE, MANCHESTER, M19 2AQ			
project			
REAR SINGLE STOREY EXTENSION			
drawing			
SITE AND LOCATION PLAN			
computer file		plot date	
C:\Users\TRADE\Dropbox\NK\0158 SLADE LANE\158 SLADE LANE.dwg			
project number		scale	
2021.0042.2248		As indicated @A1	
drawing number		rev	
A105		A	
		issue status	

This drawing is to be read in conjunction with all related drawings. All dimensions must be checked and verified on site before commencing any work or producing shop drawings. The originator should be notified immediately of any discrepancy. This drawing is copyright and remains the property of NK Architectural.