

Do not scale this drawing. All Dimensions must be checked on site. This drawing and all details contained hereon are copyright and must not be reproduced without written permission from Extend Your Home.

Legend:

 – Collection point

Planning

REV	DESCRIPTION	AUTH	DATE
/	/	/	/

EXTEND

YOUR HOME




Email: extendyourhome@outlook.com

Address
108 Mornington Crescent
Withington
Manchester
M14 6DD


DESCRIPTION
Single-Storey Side/Rear Extension

DRAWING TITLE
Location Plan / Proposed Site Plan

DATE 14/07/2023	DRAWN TC
SCALE 1:1250/500	CLIENT AS
DRAWING NUMBER 01	REVISION /

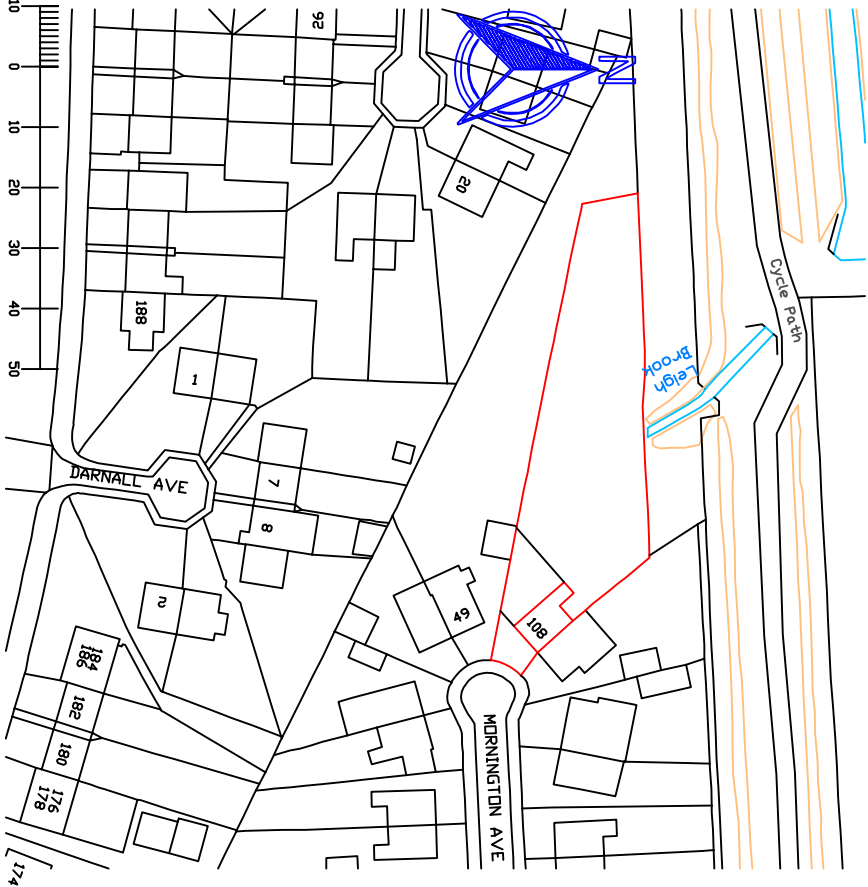

Scale 1:1250

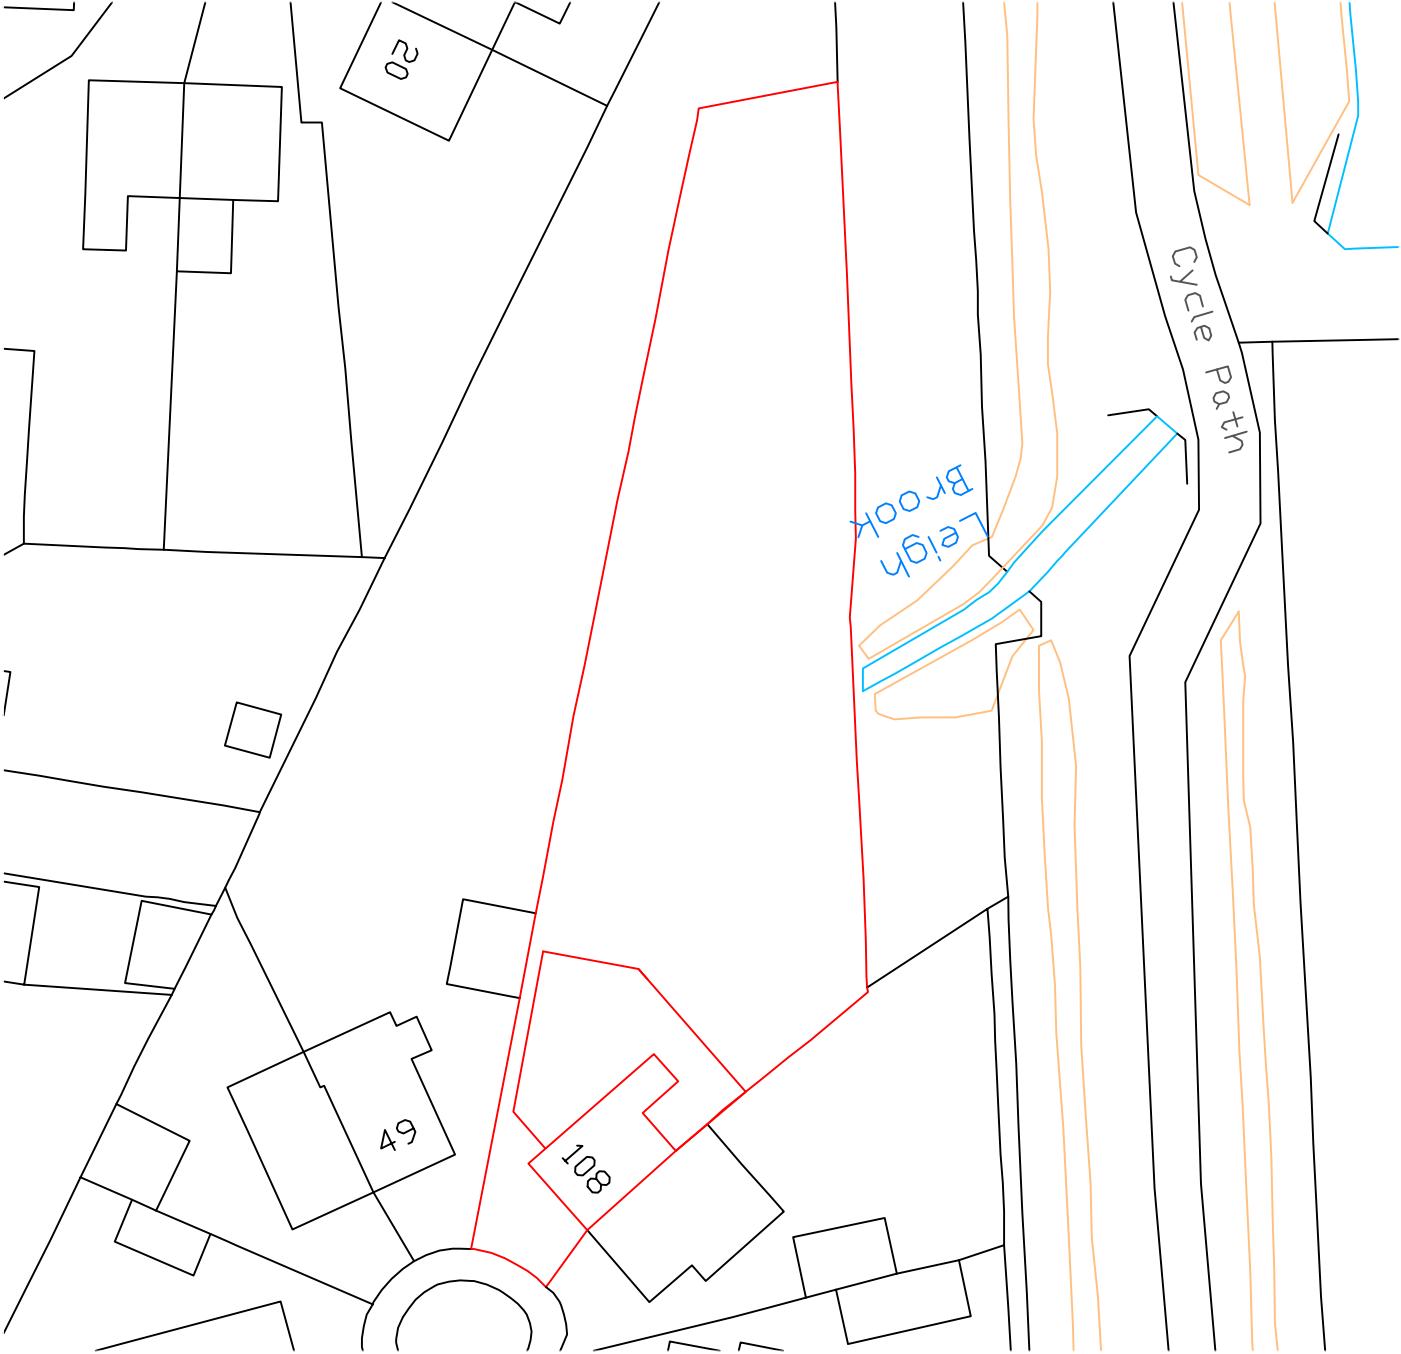

Scale 1:500