

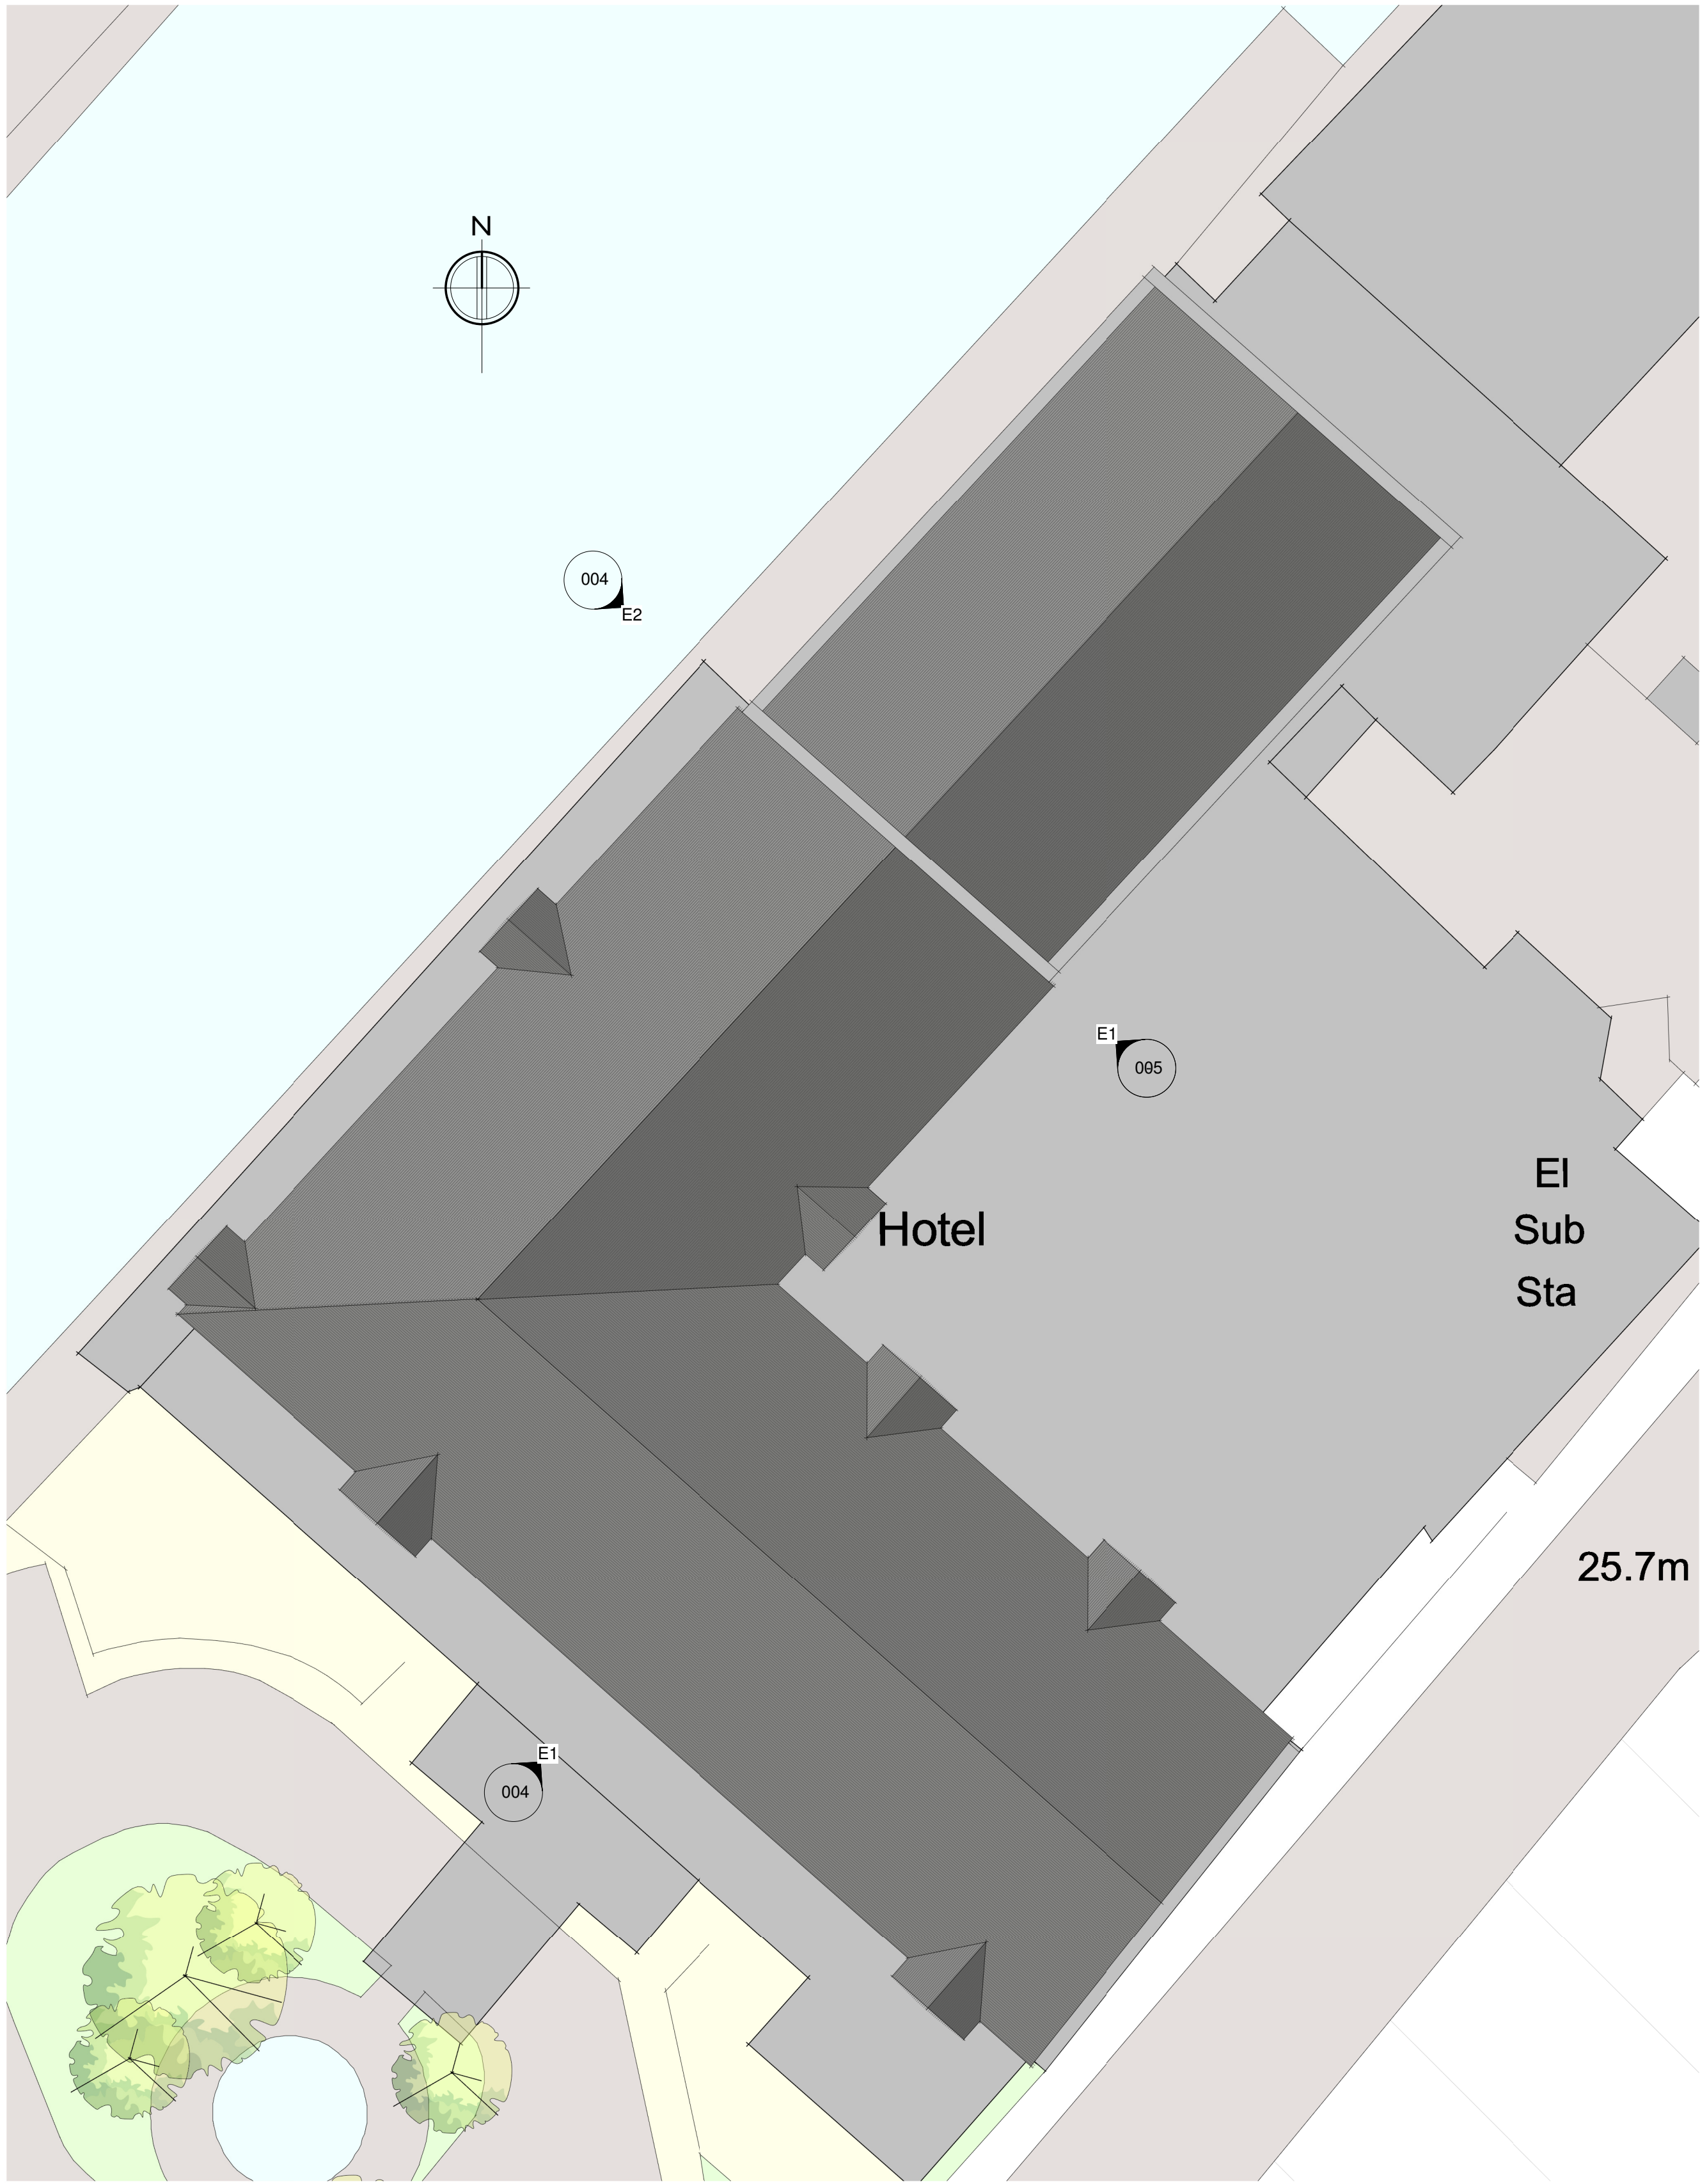


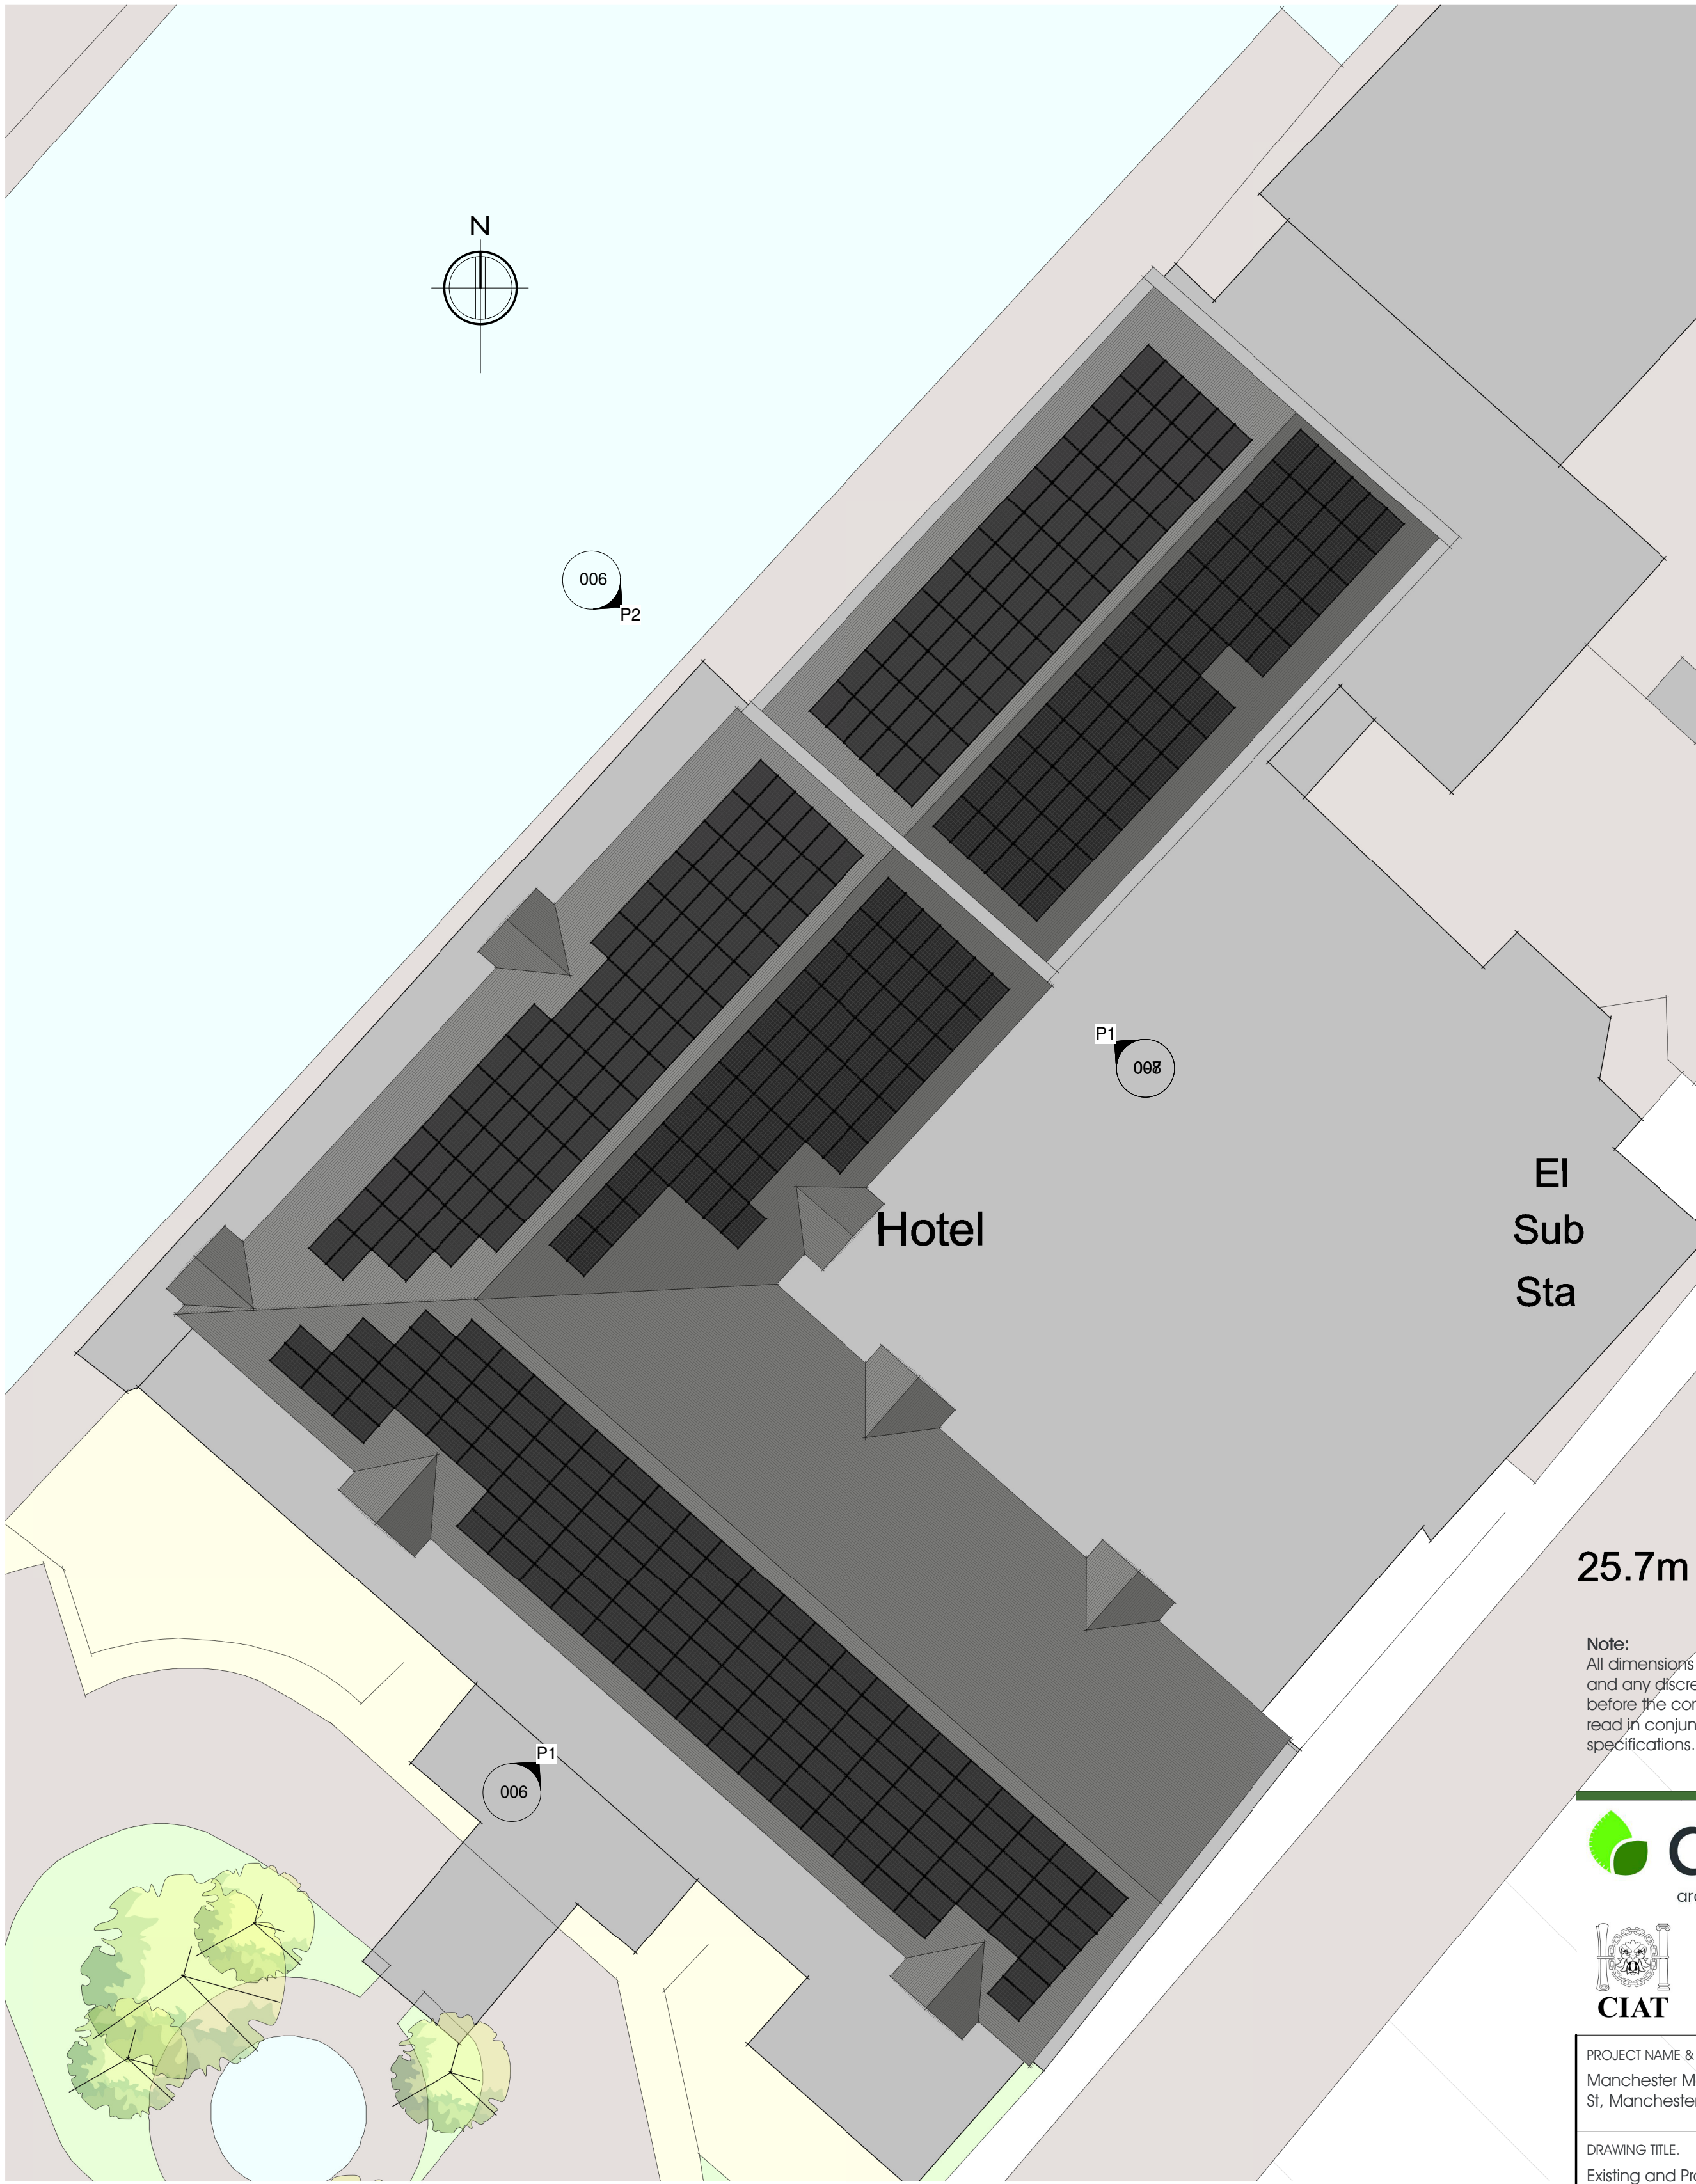

Existing Roof Plan
1 : 200

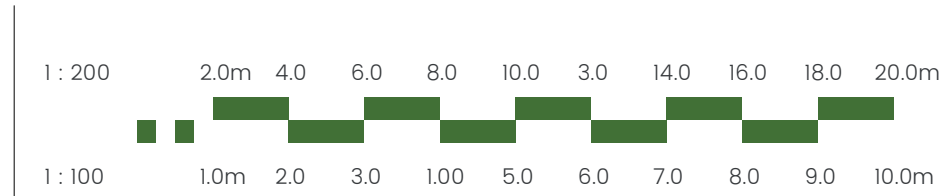

Proposed Roof Plan
1 : 200

Note:
All dimensions and levels to be checked on site and any discrepancies to be reported immediately before the commencement of work. Drawing to be read in conjunction with all relevant drawings and specifications.

aldrack
architecture • surveying • energy



PROJECT NAME & LOCATION
Manchester Marriott Victoria & Albert Hotel, Water St, Manchester M3 4JG

DRAWING TITLE
Existing and Proposed Roof Plans

PROJECT NO.	DWG NO.	REV.	DRAWN.	CHECK.
AN53	003		LB	GW
		SCALE:		
		1 : 200	@ A1	

UNIT 5 CUNNINGHAM COURT
LIONS DRIVE
SHADSWORTH BUSINESS PARK
BLACKBURN
BB1 2GX
T: +44 (0) 1254 774943
E: INFO@ALDRACK.CO.UK

STATUS:	DATE:
Planning	12/07/23