



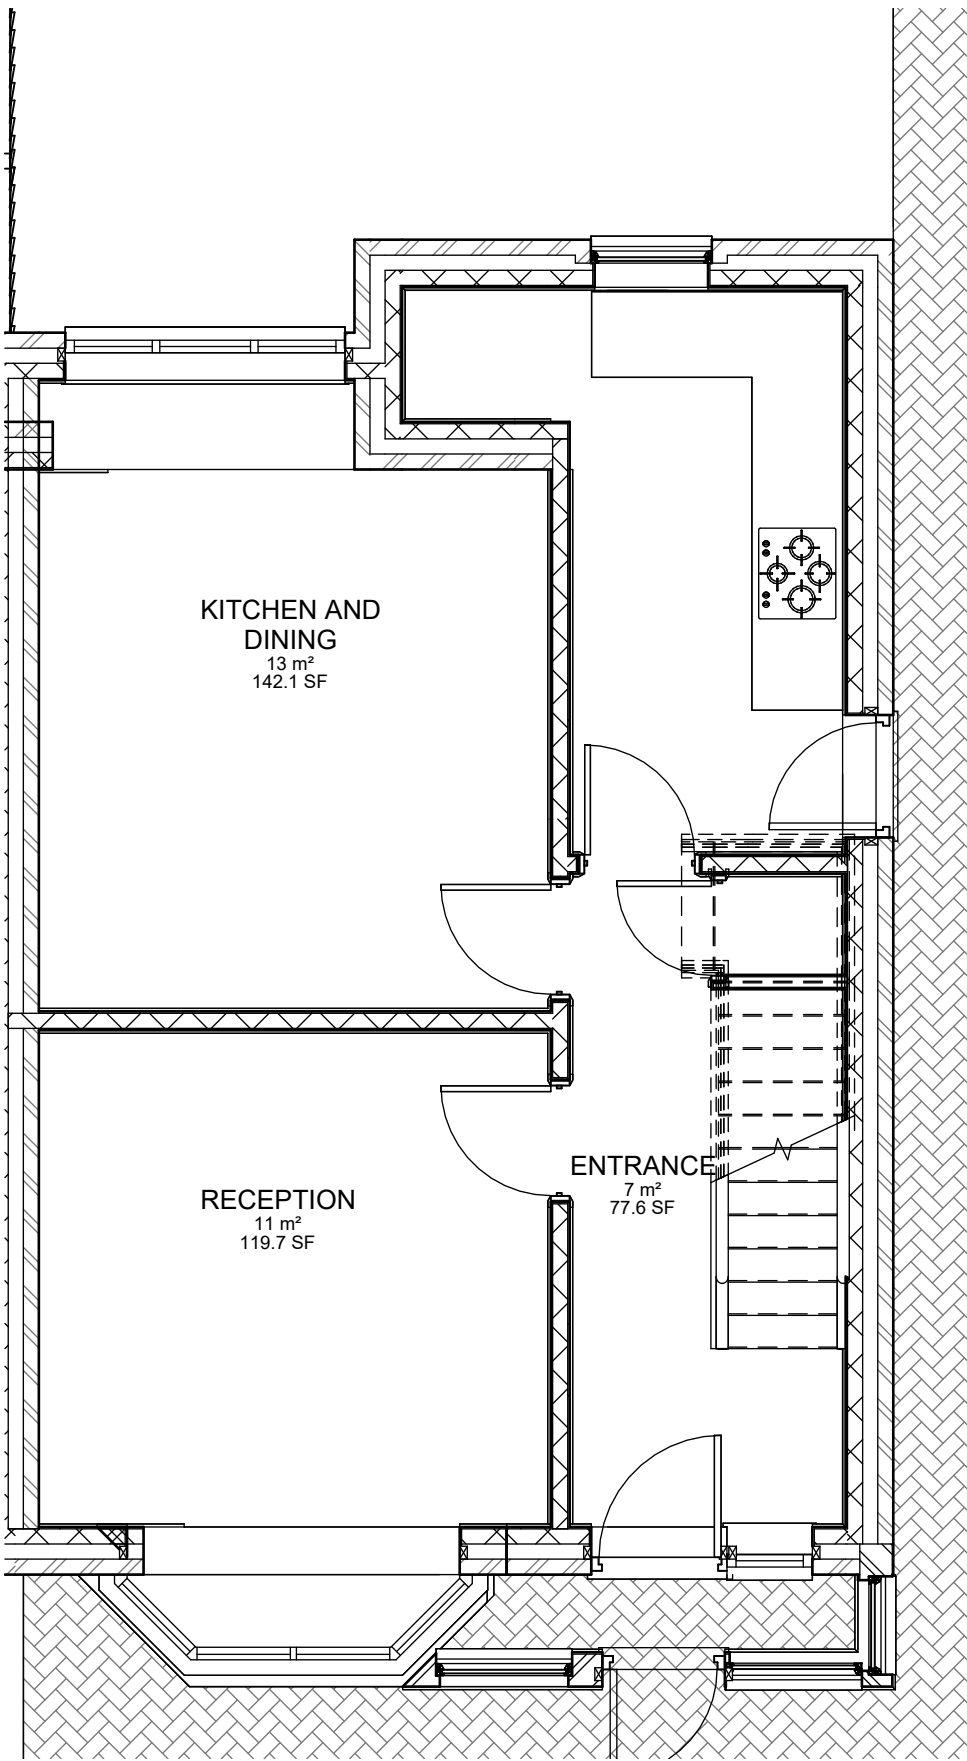

1 GF EXISTING
1 : 50

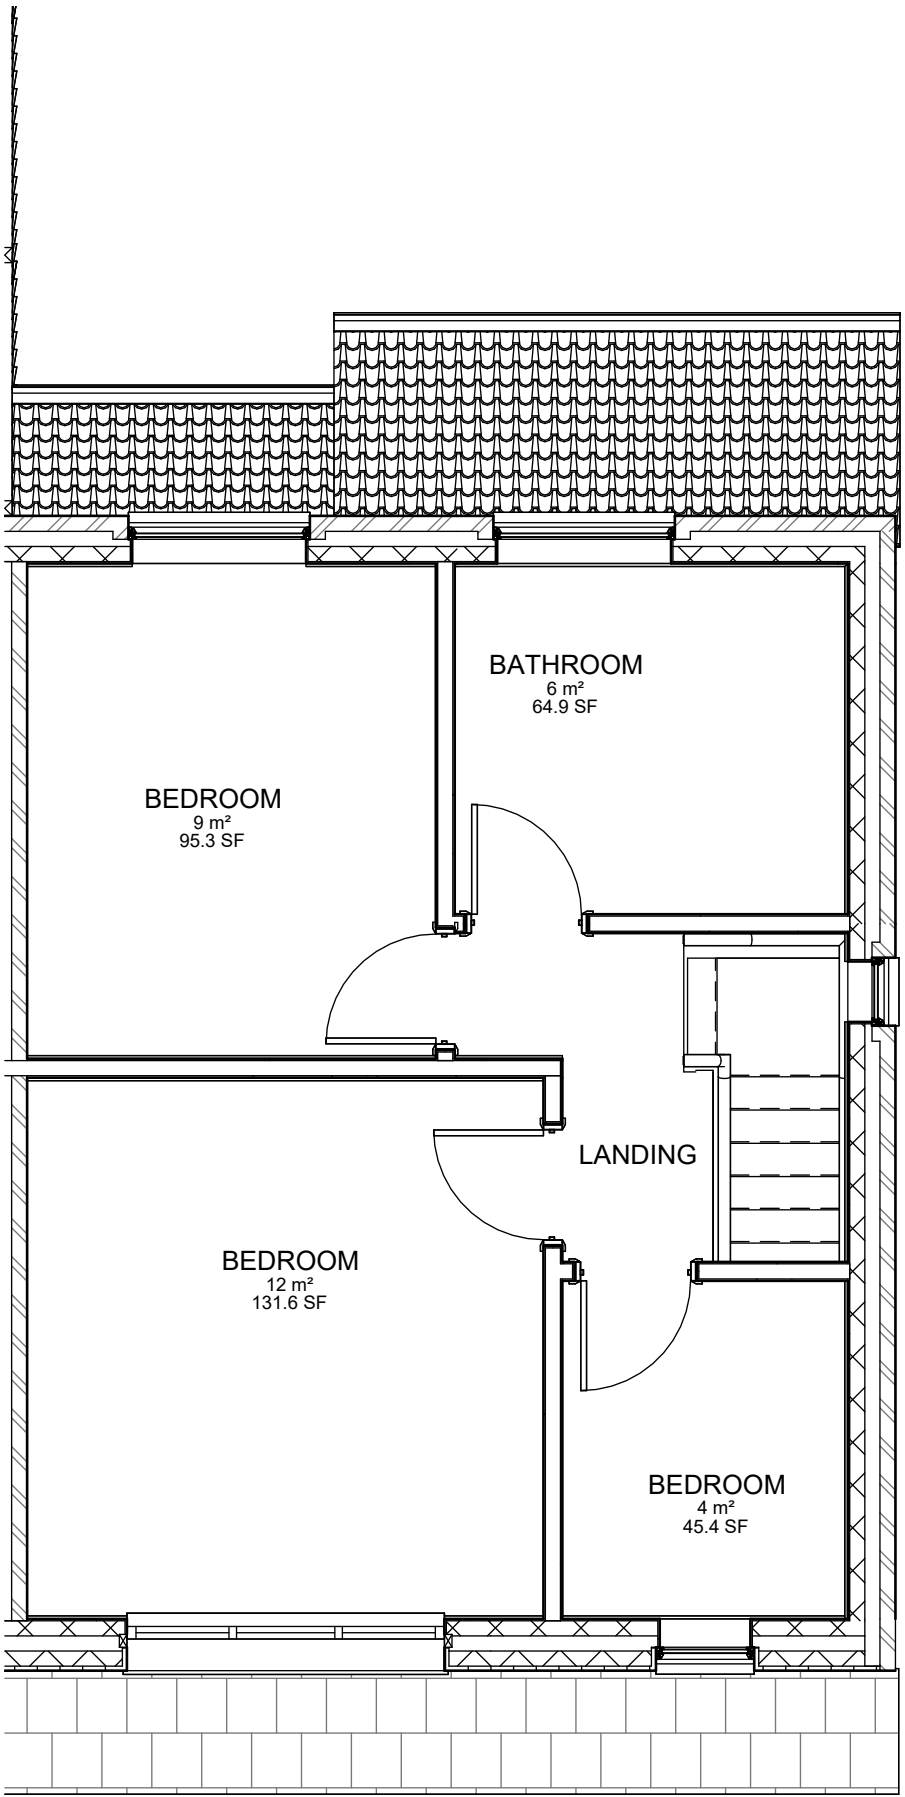

2 1ST FLR EXISTING
1 : 50

Rev	Description	Date	Dr by	App by
original by		date created		
NK		11/25/20		NK



Drawings@nkarco.co.uk
: 0161 818 4727

www.NKARCHITECTURAL.co.uk

19 HEXAGON CLOSE, MANCHESTER, M19 8RN

client name	MR HUSSAIN - 7 EDSON ROAD MANCHESTER M8 4WF
project	- REAR SINGLE STOREY AND DOUBLE SIDE STOREY EXTENSION
drawing	EXISTING GF AND 1ST FLOOR PLAN
computer file	C:\Users\TRA\ED\Dropbox\NK\A101\Edson Road, Manchester, M8 4WF\7 Edson Road Manchester M8 4WF 1.rvt
plot date	
project number	2024.0042.2247
scale	1 : 50 @A1
drawing number	A101
rev	
issue status	

This drawing is to be read in conjunction with all related drawings. All dimensions must be checked and verified on site before commencing any work or producing shop drawings. The originator should be notified immediately of any discrepancy. This drawing is copyright and remains the property of NK Architectural.