



RevNo	Revision note	Date	Signature	Checked
A	SIGN BACKGROUND CHANGED TO MATCH SHOP FRONT	23.11.23	RM	AN

ALL DIMENSIONS ARE TO BE CHECKED ON SITE PRIOR TO CONSTRUCTION. THE CONTRACTOR IS TO NOTIFY THE ARCHITECT / ENGINEER OF ANY DISCREPANCY BETWEEN DRAWINGS, SPECIFICATION AND SITE DIMENSIONS.

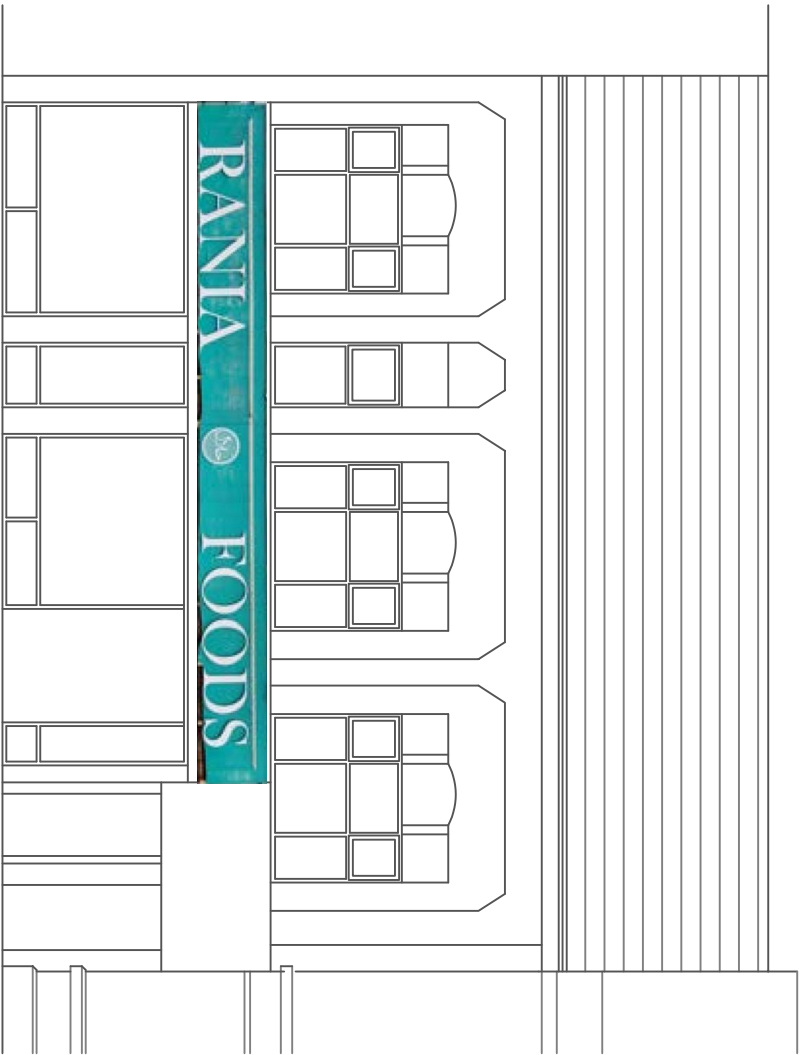


EXISTING FRONT ELEVATION
SCALE 1:100

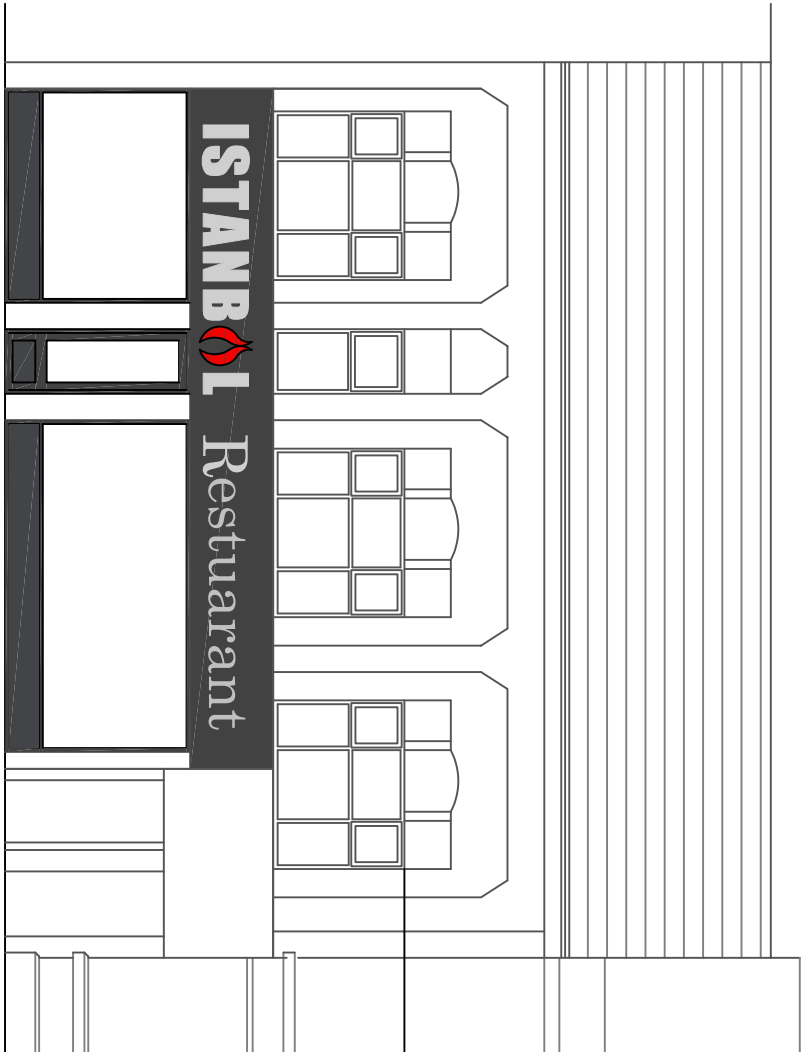


NOTE :- SIGN TO PAINTED PLYWOOD, LETTERS TO BE BRUSHED ALUMINIUM SEE DRAWING 003

PROPOSED FRONT ELEVATION
SCALE 1:100

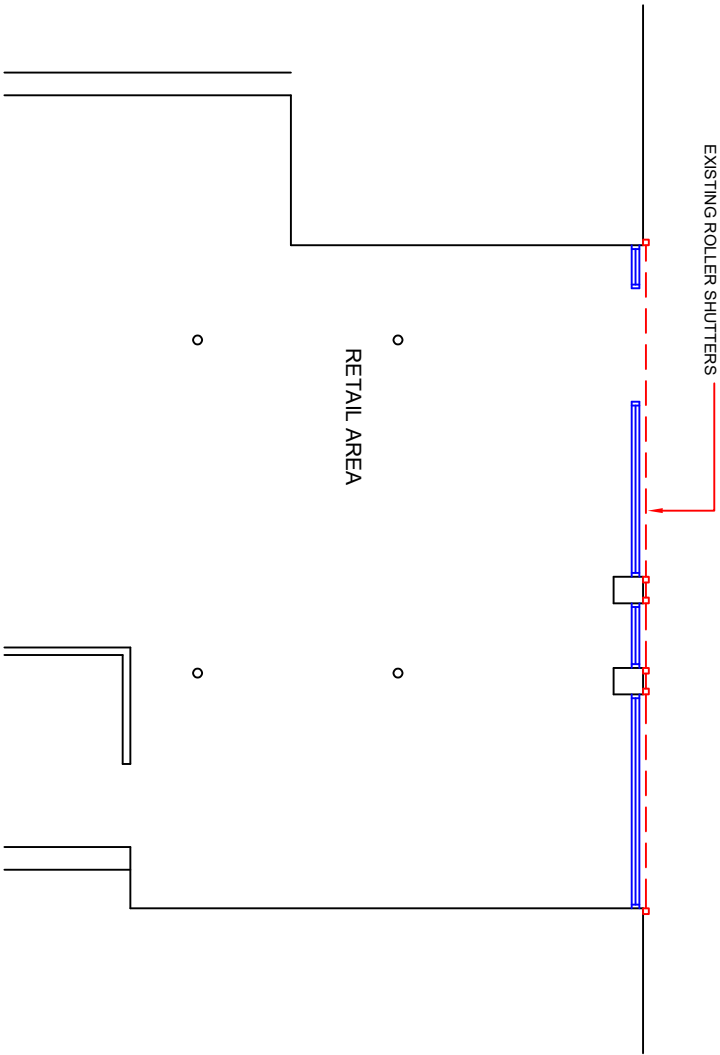

EXISTING FRONT GF PLAN
SCALE 1:100

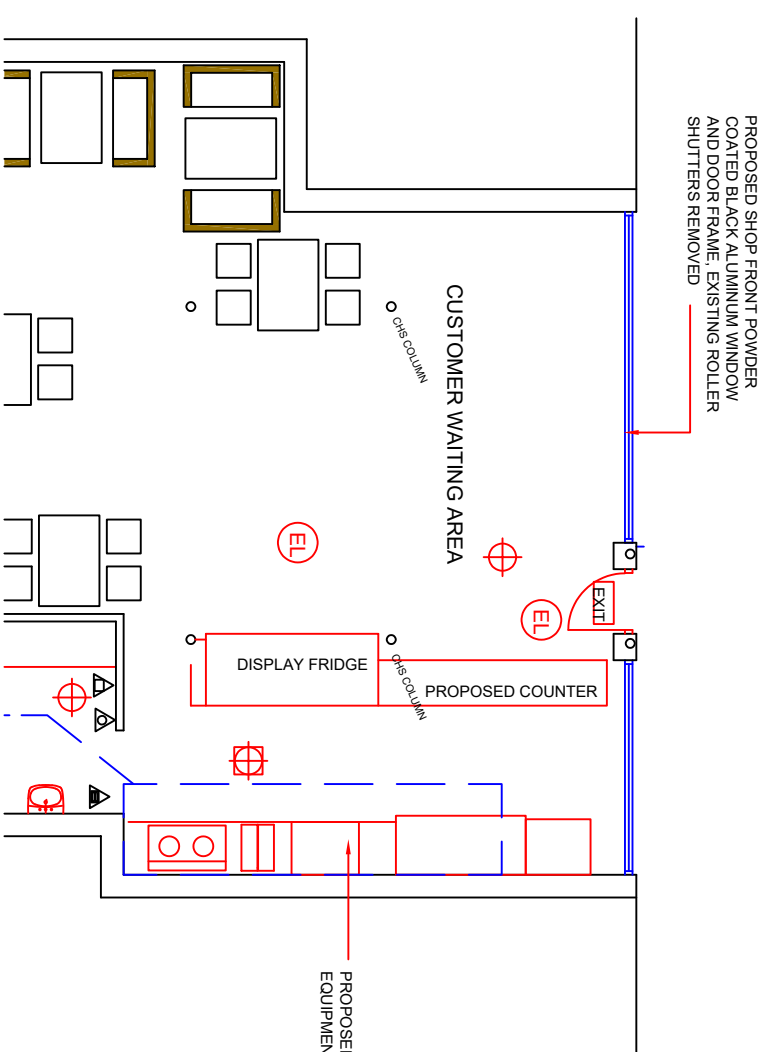


PROPOSED FRONT GF PLAN
SCALE 1:100


Consultant  AMA UK CONSULTANCY LTD Civil/Structural and planning Consultants 1 Ensign Business Centre, Westwood Way, Westwood Business Park, Coventry, CV4 8JA Tel: 02476 982010, Mob: 07852125530 info@ama-consultancy.com			Address 455-459 WILMSLOW ROAD MANCHESTER M20 4AN		
Title EXISTING AND PROPOSED FRONT ELEVATIONS					
Drawn RM		Checked AN		Approved AN	
Dwg No. AMA 84.5-002					
Scale 1:100		Date 26.09.23		Revision A	

RevNo	Revision note	Date	Signature	Checked
A	SIGN SPECIFICATION CHANGED TO PLANNING REQUIREMENTS	19.10.23	RM	AN
B	SIGN SPECIFICATION & SHOP FRONT CHANGED TO PLANNING REQUIREMENTS	01.11.23	RM	AN
C	SIGN BACKGROUND CHANGED TO MATCH SHOP FRONT	23.11.23	RM	AN

ALL DIMENSIONS ARE TO BE CHECKED ON SITE PRIOR TO CONSTRUCTION. THE CONTRACTOR IS TO NOTIFY THE ARCHITECT / ENGINEER OF ANY DISCREPANCY BETWEEN DRAWINGS, SPECIFICATION AND SITE DIMENSIONS.

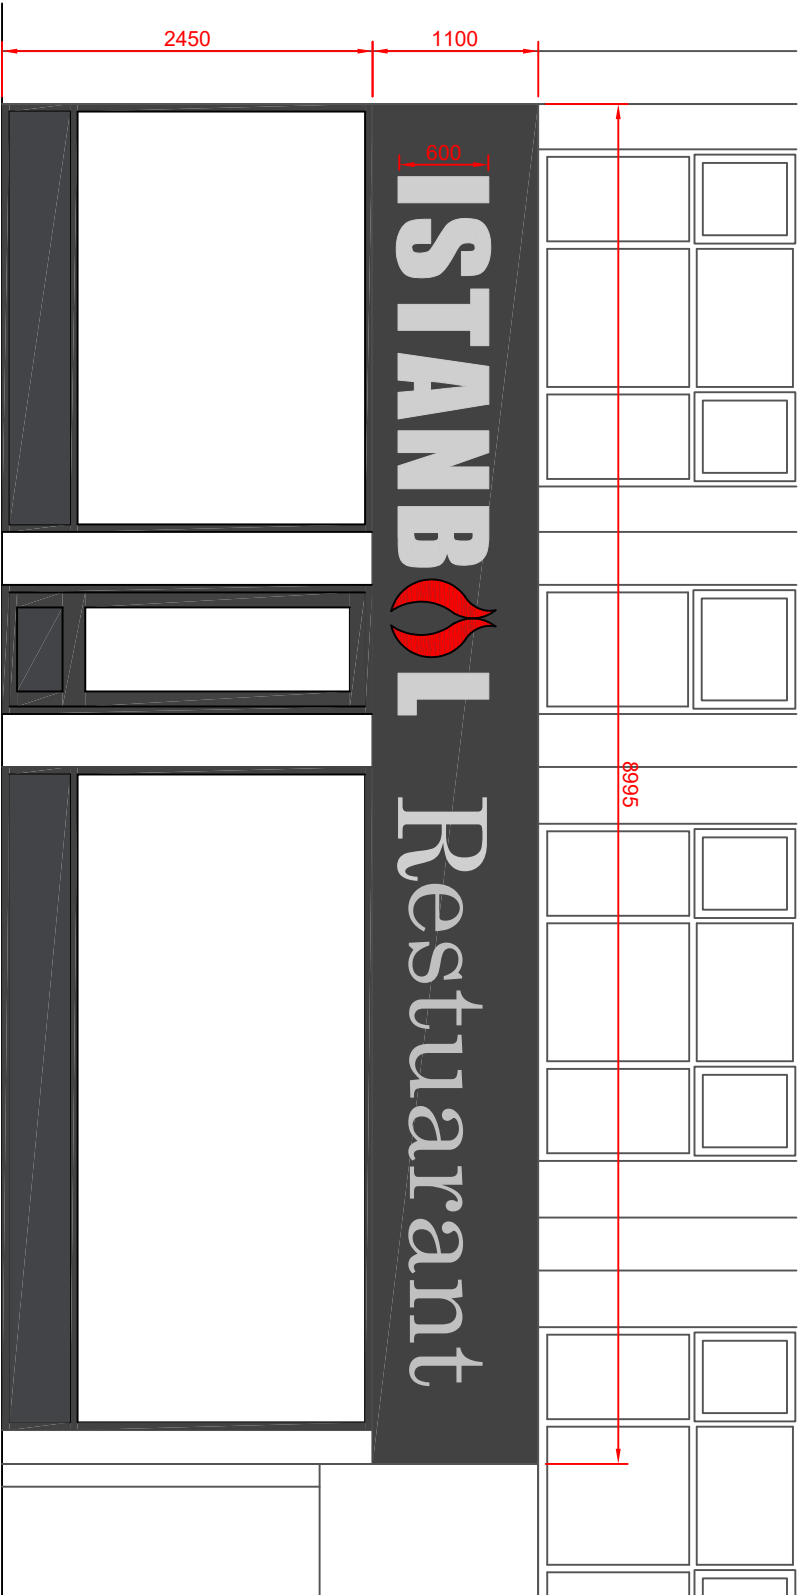

NOTE :- SIGN TO PAINTED PLYWOOD TO MATCH SHOP FRONT.
LETTERS TO BE BRUSHED ALUMINIUM

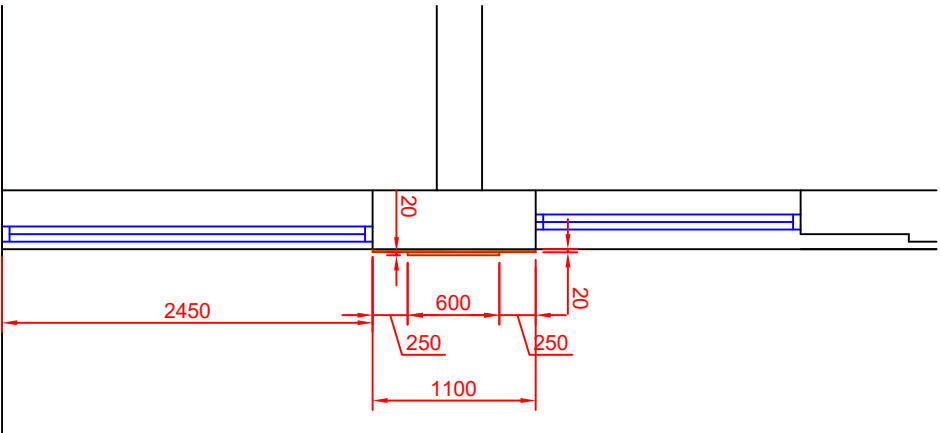

PROPOSED SIGN TO COMPRISE:-
20mm EXTERNAL QUALITY PLYWOOD PAINTED RAL 9011 GRAPHITE BLACK TO MATCH SHOP FRONT,
OVERALL SIGN SIZE 8995x1100x20mm DEEP
LETTERS:- BRUSHED ALUMINIUM 20mm STANDUP LETTERS WITH EXTERNALLY ILLUMINATED WITH THROUGH / BACK LIT WHITE LEDS
MAXIMUM LUMINANCE OF ALL SIGNS IS 200 candelas/m²

Consultant



AMA UK CONSULTANCY LTD
Civil/Structural and planning Consultants
1 Ensign Business Centre, Westwood Way,
Westwood Business Park, Coventry, CV4 8JA
Tel: 02476 982010, Mob: 07852125530
info@ama-consultancy.com

Address 455-459 WILMSLOW ROAD
MANCHESTER
M20 4AN

Title ADVERTISING SIGN DETAILS
FRONT ELEVATION
AND SIDE VERTICAL SECTION

Drawn RM Checked AN Approved AN

Dwg No. AMA 84.5-003

Scale	Date	Revision
STATED	26.09.23	C

PLANNING

