


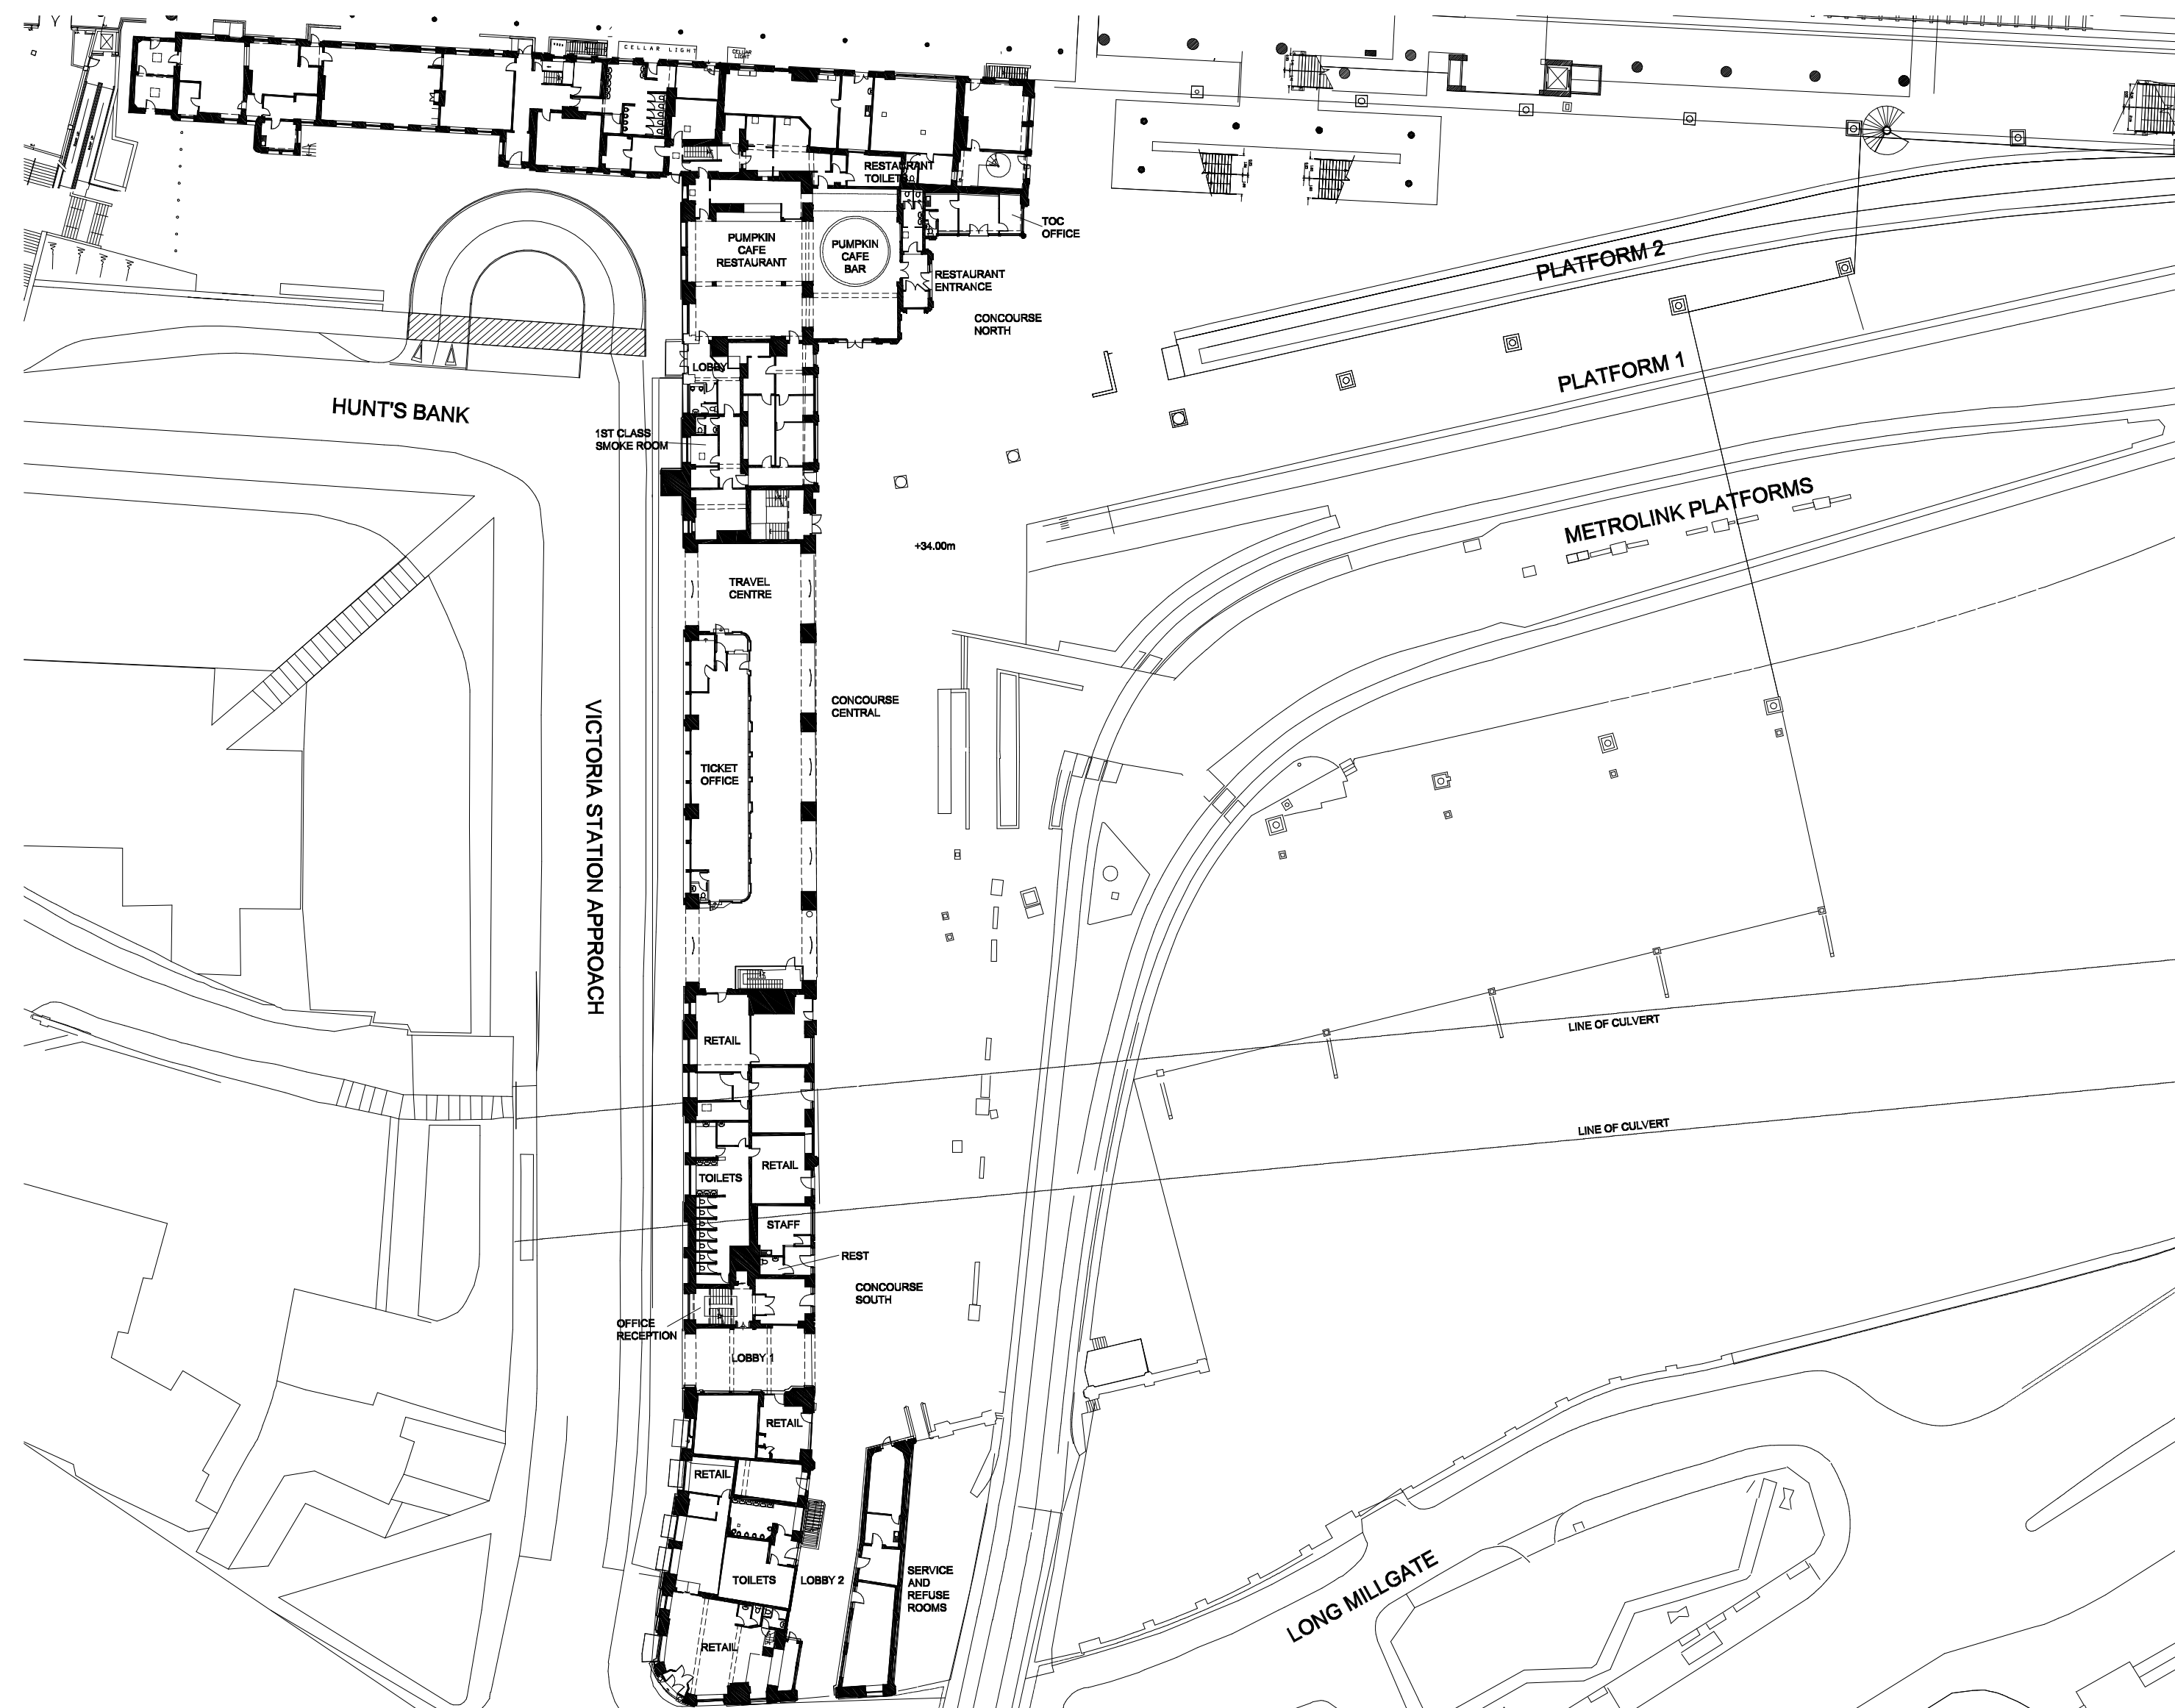

Site Plan Existing

© DO NOT SCALE. Use figured dimensions only. Contractor is to check all dimensions before commencement of works. This drawing is copyright. This data to be used as x-ref file only - not as live data. This drawing must only be used for the purpose for which it is supplied.

NOTES:

1	23-05-2023	Updated Planning Application	KB			
Rev No	Date	Description of Revision	Drawn	Ckcd	Appr	

SEED
Architects!

Parsonage Chambers
3 Parsonage
Manchester
M3 2HW

● Tel: 0161 832 5750 ● E: office@seedarchitects.co.uk ●

Status	Planning Application
--------	----------------------

Job Title
Manchester Victoria Station

Location	
----------	--

Drawing Title	Site Plan Existing
---------------	--------------------

drawn by LP	date 19/05/2023
checker RH	date 19/05/2023
scale 1 : 500	paper size A1

Project no.	Seed drawing no.	Rev.
3205	00 000	1