


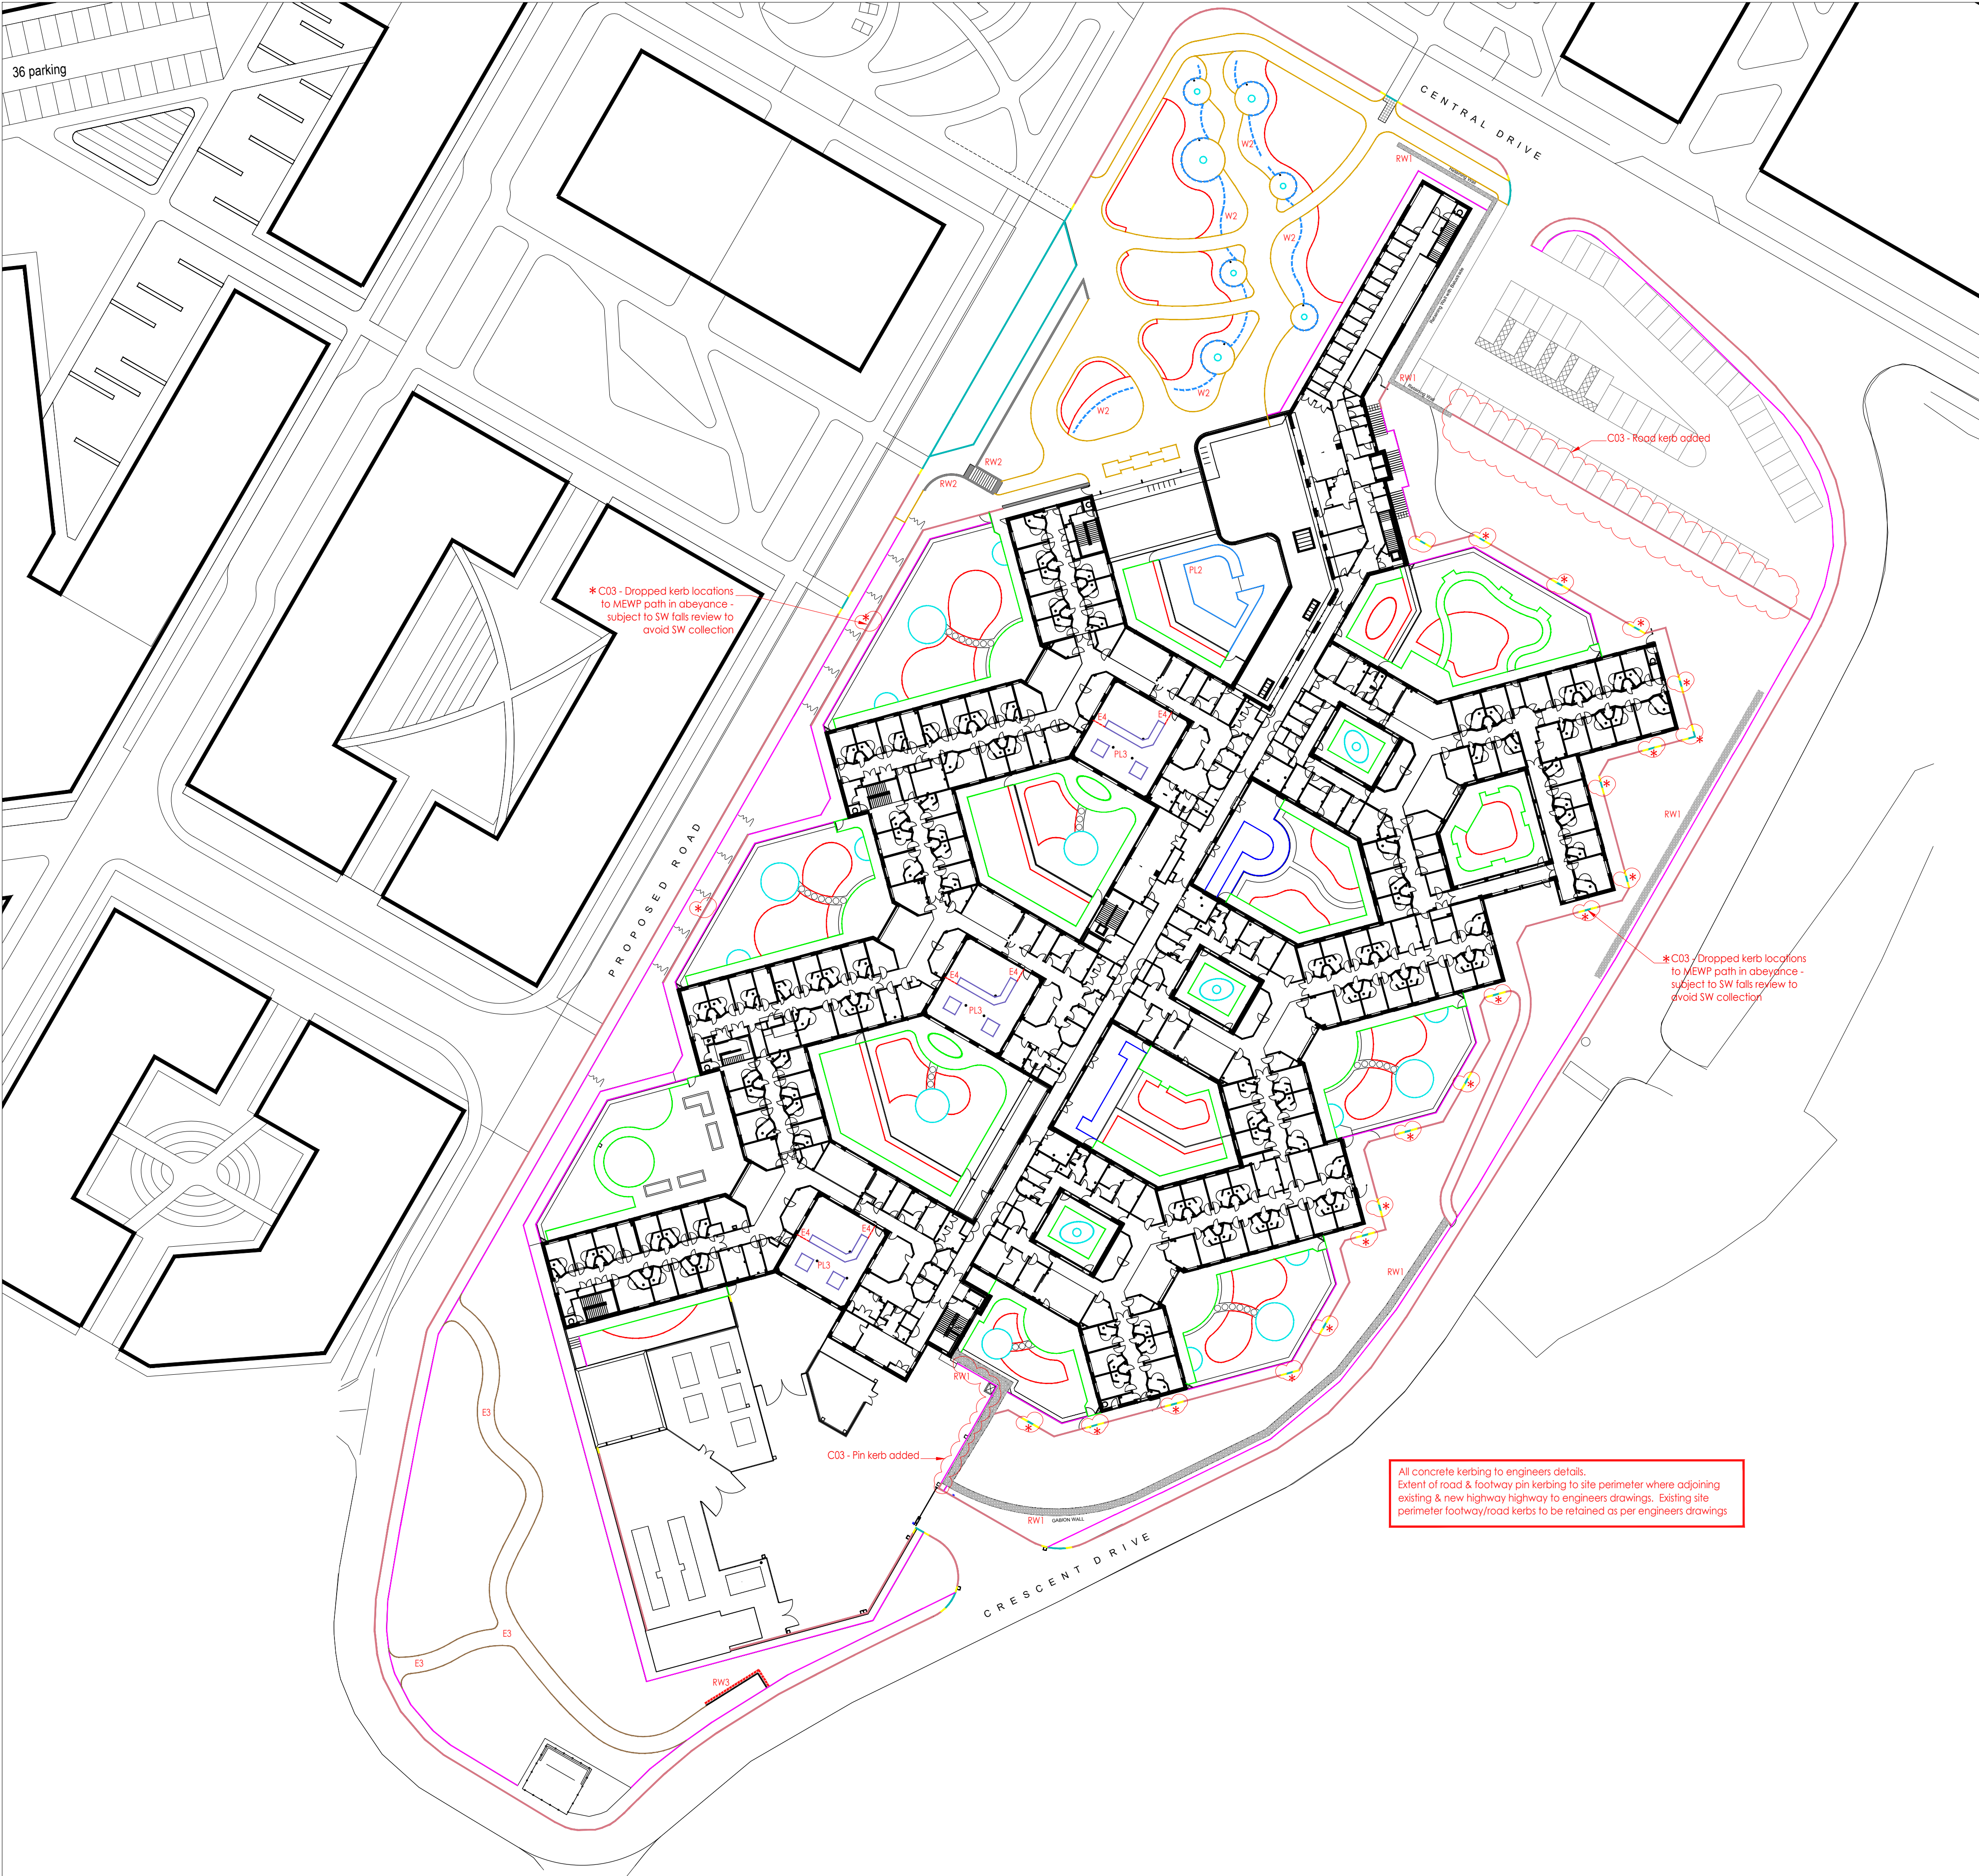

NBS KERBING KEY	
Q10.110J	K1 Full Height Road Kerb to Engineers Details as detail K1/0402
Q10.110J	K2 Dropper Transition Road Kerb to Engineers Details as detail K2/0402
Q10.110J	K3 Dropped Crossing Road Kerb to Engineers Details as detail K3/0402
Q10.112	K4 Pcc Flush Pin Kerbs as detail K4/0402
EDGING KEY	
Q10.202	E1 100mm Metal edge to Lawns as detail E1/0402
Q10.203C	E2a 100mm Metal Edge to Vehicular Macadam as detail E2a/0402
Q10.203A	E2b 75mm Metal Edge to Pedestrian Macadam as detail E2b/0402
Q10.203B	E2c 75mm Metal Edge to Paving as detail E2c/0402
Q10.201	E2d 50mm Metal edge to Rubber Surfacing as detail E2d/0402
Q10.114	E3 Timber Edge as detail E3/0402
Q10.204	E4 Metal edge to Resin Bound Gravel to roof garden only
Q10.196J	PL2 Raised Steel Planter Wall to Cafe Garden as detail PL2/0402
Q10.197J	PL3 Raised Steel Planter Wall to Roof Gardens as detail PL3/0403
Q10.195J	W2 Steel Ribbon Wall to Entrance Plaza as detail W2/0410
	RW1 Gabion Retaining Wall (Height Varies)
	RW2 Low Brick Retaining Wall
	RW3 Low 'Unilog' Retaining Wall

All concrete kerbing to engineers details.
Extent of road & footway pin kerbing to site perimeter where adjoining existing & new highway highway to engineers drawings. Existing site perimeter footway/road kerbs to be retained as per engineers drawings

NOTES:

DO NOT SCALE. Use figured dimensions only. The contractor is requested to check all dimensions before the work is put in hand. Copyright of this drawing belongs solely to Iteriad Ltd ©. This drawing must only be used for the purpose for which it is supplied and its contents must not be reproduced for any purpose without written permission. Areas indicated, or areas calculated from this drawing should be used for valuation purposes or as the basis for development contracts. Iteriad Ltd is a limited liability company registered in England and Wales. Number 7966573

NOTES:

Based on GDA Building floor plans:
NMGNPH-GDA-VV-00-DR-A-0001 - Lower GF
NMGNPH-GDA-VV-01-DR-A-0001 - Upper GF

To be read in conjunction with Landscape Series GA's:
NMGNPH-ITR-00-XX-DR-L-0010
NMGNPH-ITR-XX-XX-DR-L-0100 (Lower GL West)
NMGNPH-ITR-XX-XX-DR-L-0200 (Upper GL East)
NMGNPH-ITR-XX-XX-DR-L-0300 (Roof Gardens)

Construction Details series:
NMGNPH-ITR-XX-XX-DR-L-0400

NBS Specification:
NMGNPH-ITR-VV-XX-SP-L-2001

Schedules:
NMGNPH-ITR-VV-XX-SH-L-1000 (Planting)
NMGNPH-ITR-VV-XX-SH-L-1001 (Components)

C03	Edges added as shown	AP	KH	29.11.23
C02	Edge types changed as highlighted	AP	KH	14.11.23
C01	Construction issue - E4 added to roof	AP	KH	04.09.23
P02	Updated to reflect current layout	AP	KH	25.05.23
P01	First issue	AP	KH	04.10.21

REV	DETAILS	DRAWN BY	CHECKED BY	CHECKED DATE
CLIENT				

**Greater Manchester
MH NHS FT**

MASTERPLANNERS/LANDSCAPE ARCHITECTS

(iteriad)

Studio
2 Cragwood Cottages,
Ecclesgate,
Windermere,
Cumbria
LA23 1LG

T: (+44) 15394 43018
E: studio@iteriad.com
W: www.iteriad.com

PROJECT TITLE

New Park House NMGH

DRAWING TITLE

**OVERALL LANDSCAPE SITE PLAN
KERBING & EDGING KEY PLAN**

SCALE	DRAWN BY	DATE
1:500@A1	AP	13.09.21
PURPOSE	STATUS	
For Construction	S5	
JOB/DRAWING NUMBER	REVISION	
NMGNPH-ITR-XX-XX-DR-L-0037	C03	