


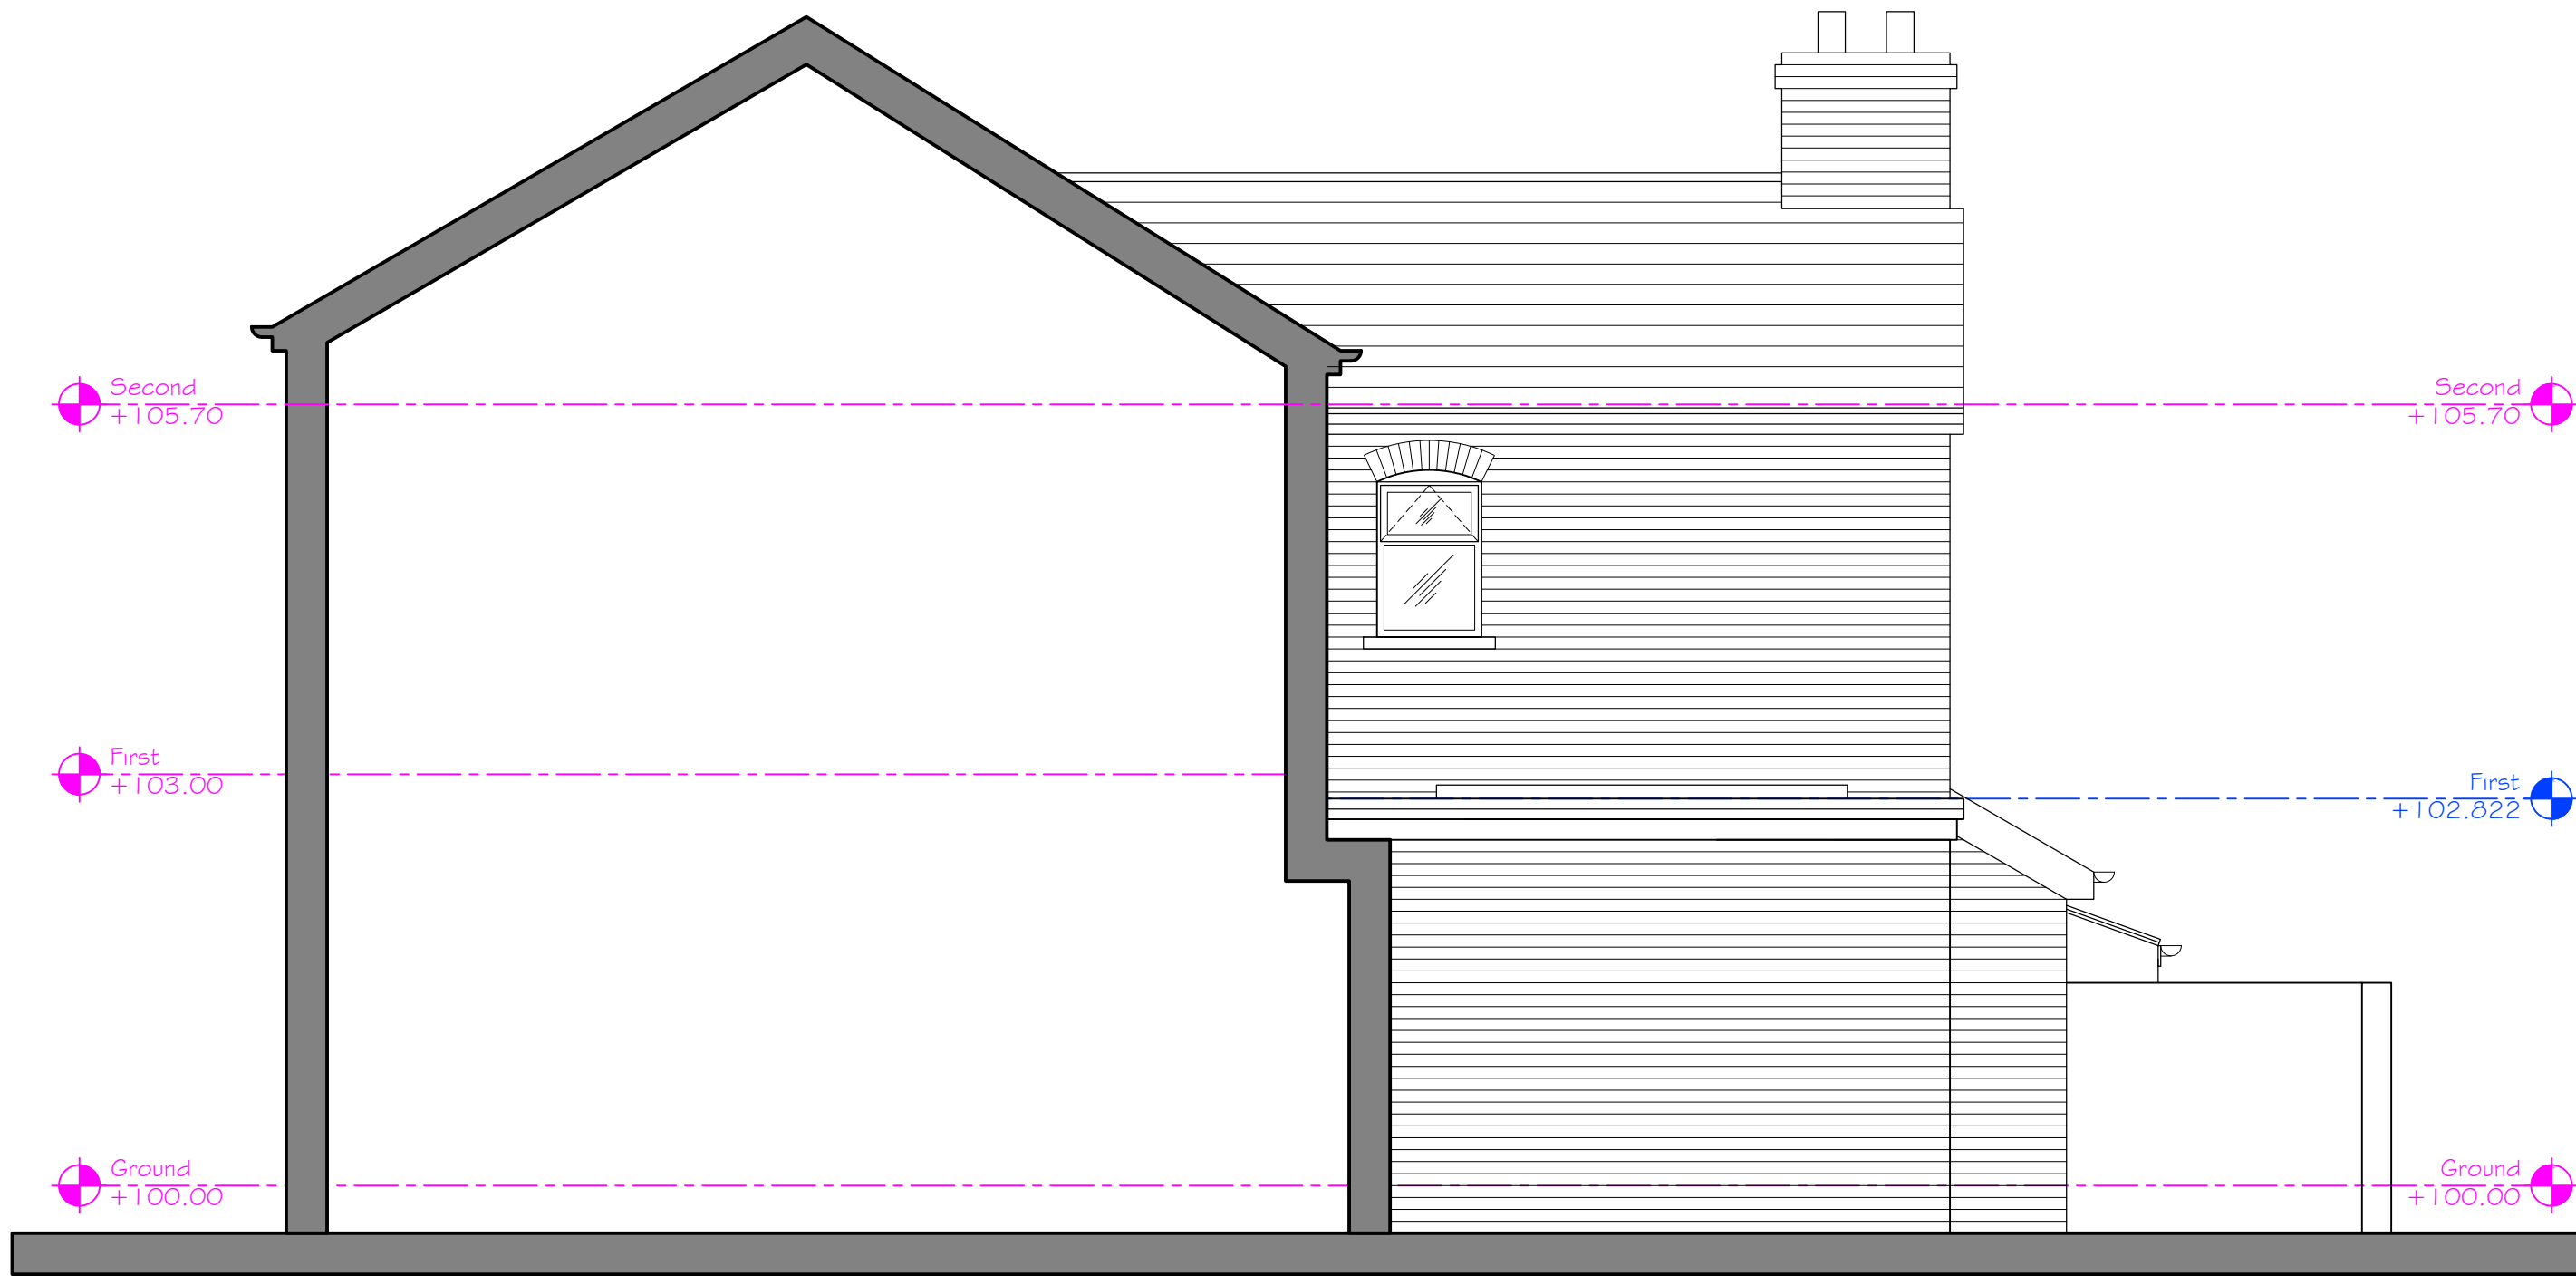

West

PLANNING

 <small>47A Park Lane Poynton Stockport Cheshire SK12 1RD Tel: 01625 403 516 Fax: 01625 403 516 E-mail: info@pzi-architects.co.uk</small>	Project:		
	<input type="text" value="11 Bankfield Avenue, rear single storey extension"/>		
	Client:		
	<input type="text"/>		
	Drawing Title:		
<input type="text" value="PROPOSED WEST ELEVATION"/>			
Drawing No:	Rev:		
<input type="text" value="KRG57-69-PL-208"/>	<input type="text" value="A"/>		
Drawn By:	Checked:	Scale:	Date:
<input type="text" value="D.J.J."/>	<input type="text" value="J.Albutt"/>	<input type="text" value="1:50@A3"/>	<input type="text" value="20.07.2023"/>

A	Rear extension reduced in size	D.J.J	05.12.23
Revision	Description	Init.	Date