

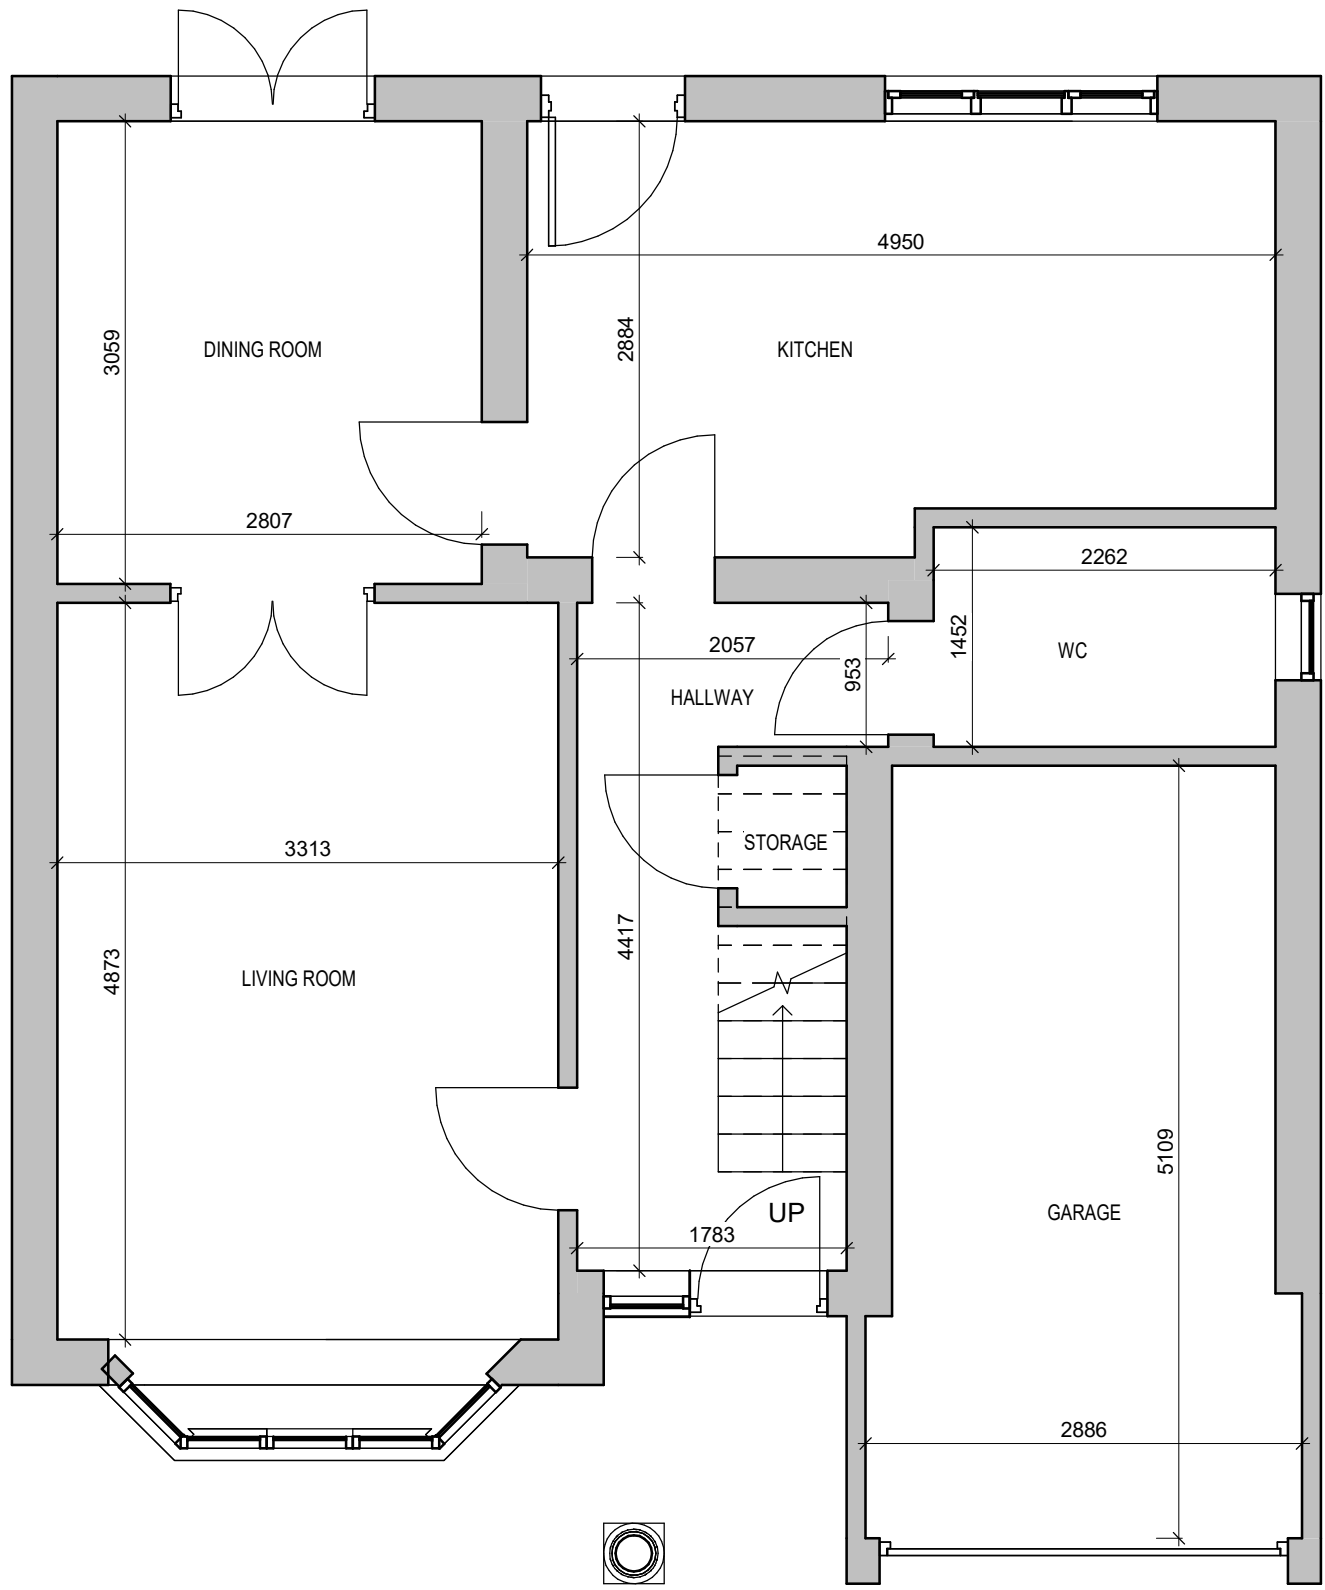


This drawing is the copyright of LDM Design.
All dimensions to be checked on site.
Do not scale.
All levels to be checked on site and refer to Ordnance Survey Datum Newlyn unless alternative datum given.
All errors and omissions to be reported to the Architect prior to commencement.
This drawing must be read in conjunction with the relevant specification clauses.
This drawing must not be used on site unless issued for construction.


Survey Measurements Key	
	BLACK: Within 100mm of survey dimensions
	RED: Between 100.00mm difference
	GREEN: Over 100.00mm difference between survey dimensions
	PURPLE: Measurements using block count

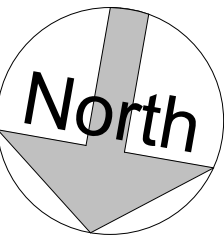

Existing Ground Floor
1 : 50

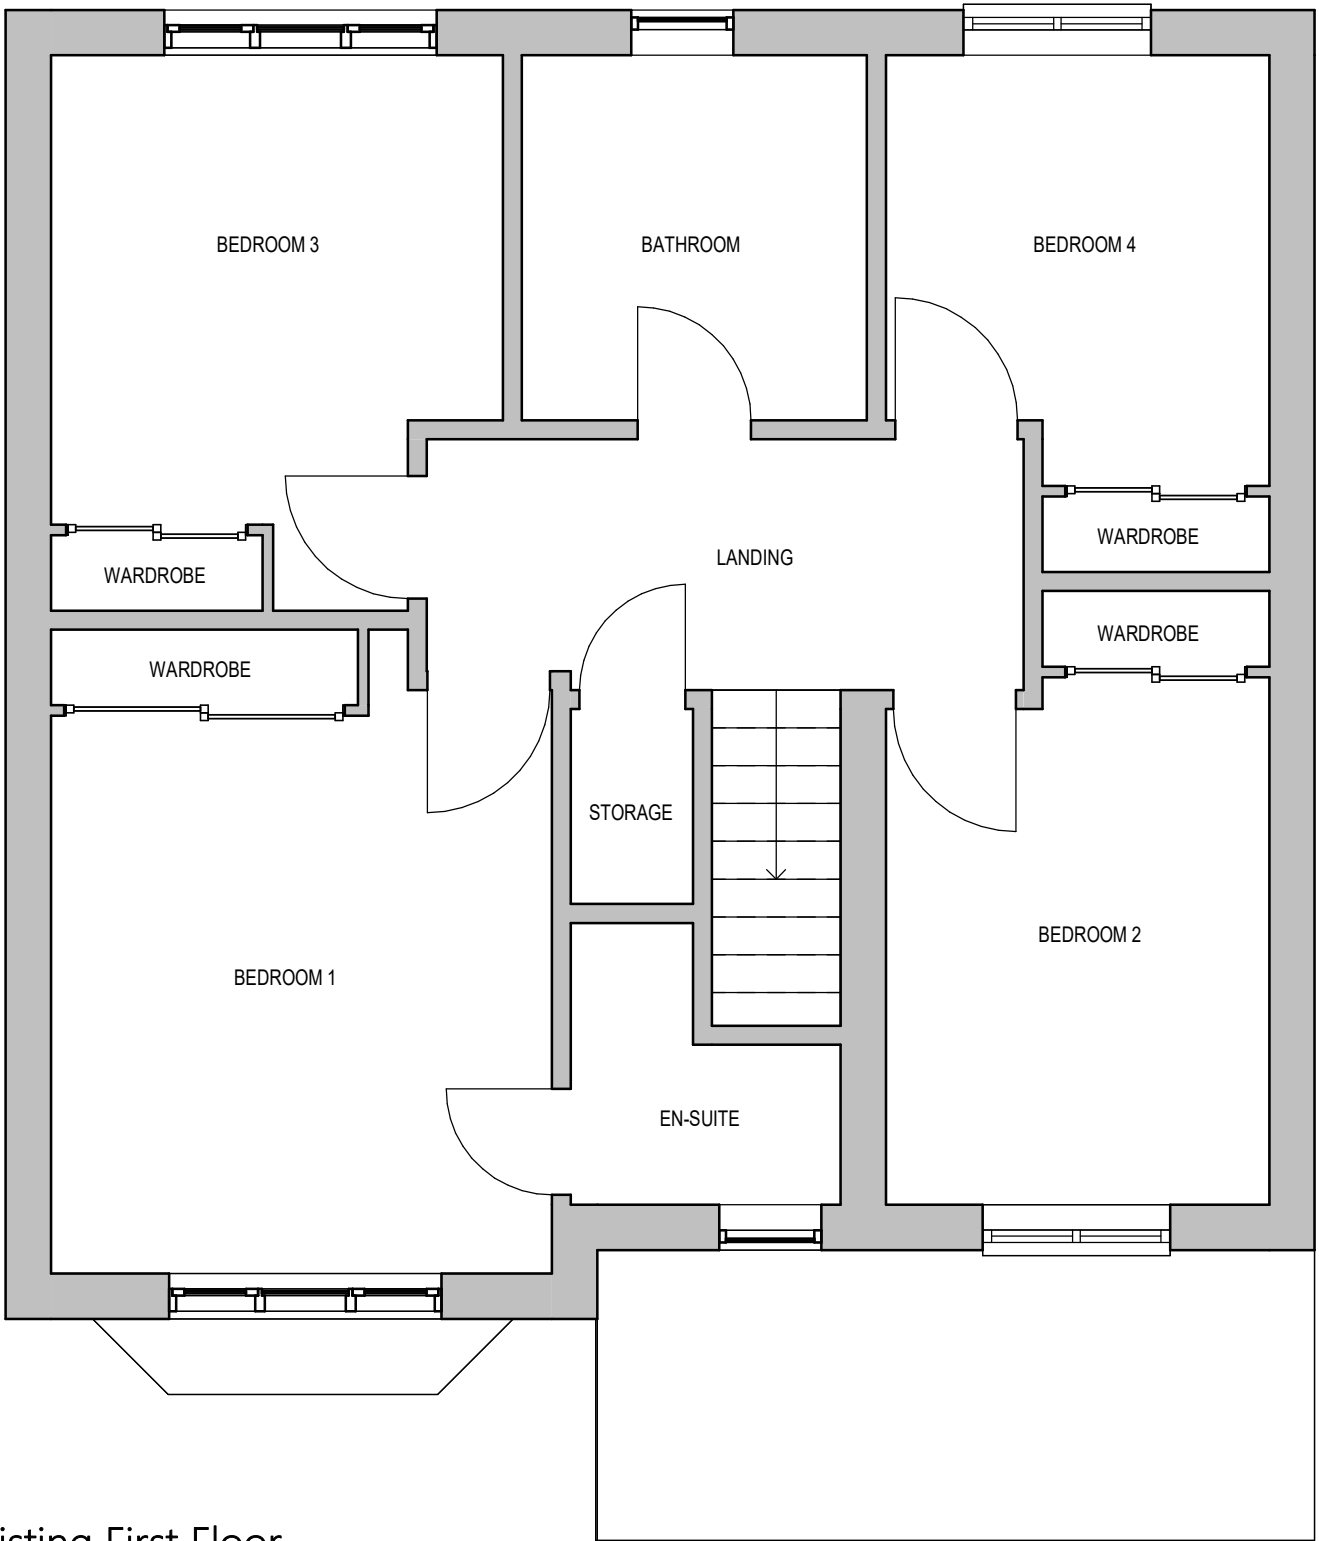


Existing First Floor
1 : 50

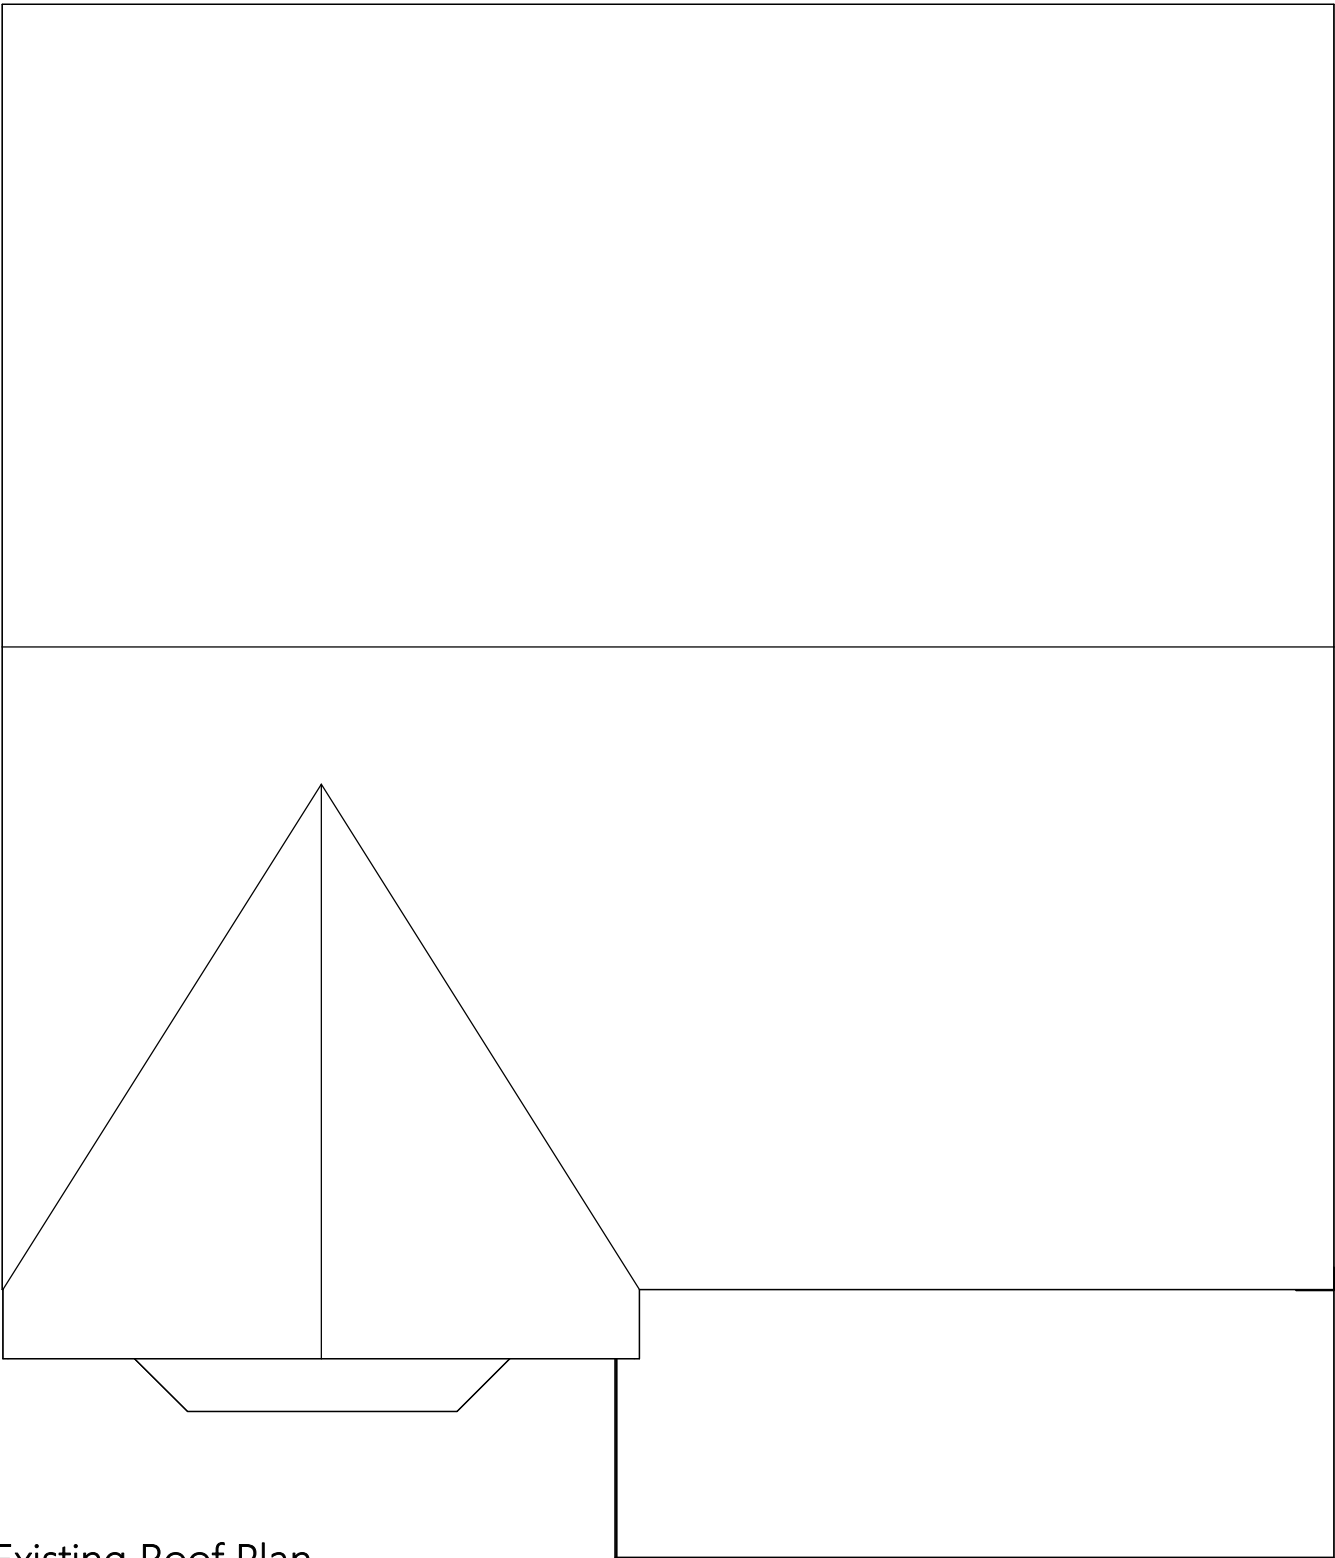


Existing Roof Plan
1 : 50




Front Elevation
1 : 100

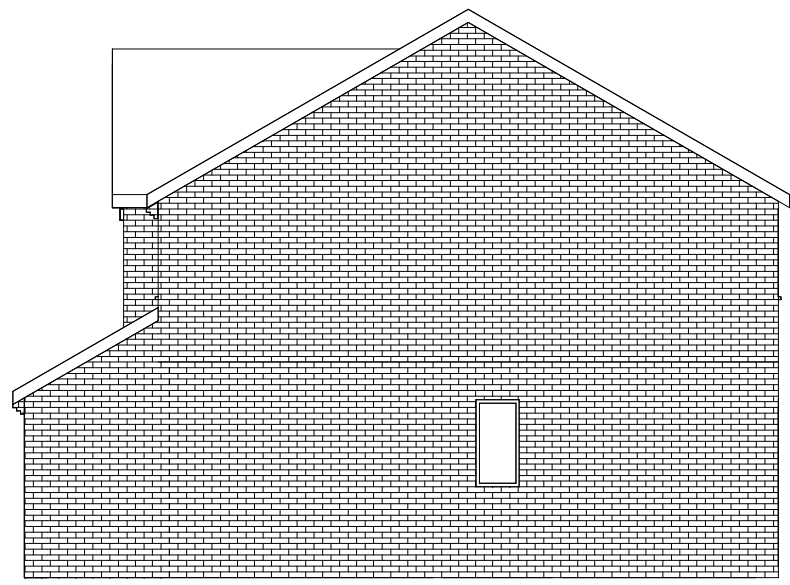



Right Side Elevation
1 : 100

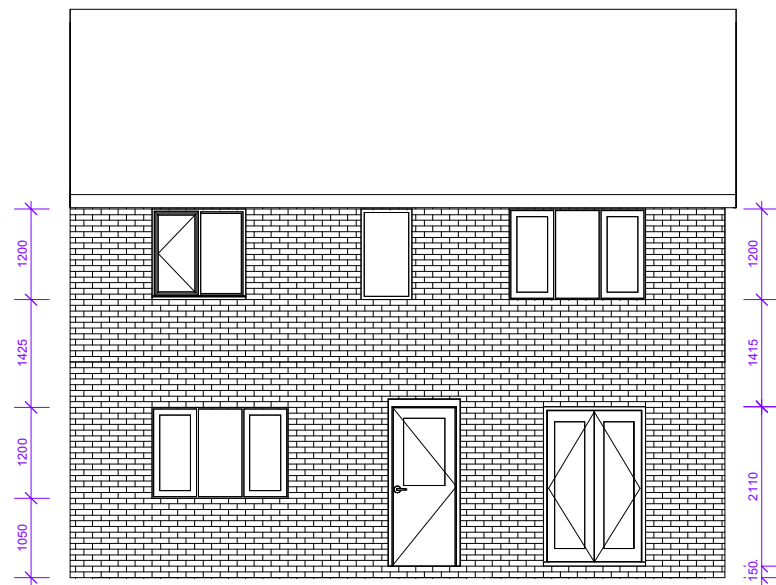

Rear Elevation
1 : 100

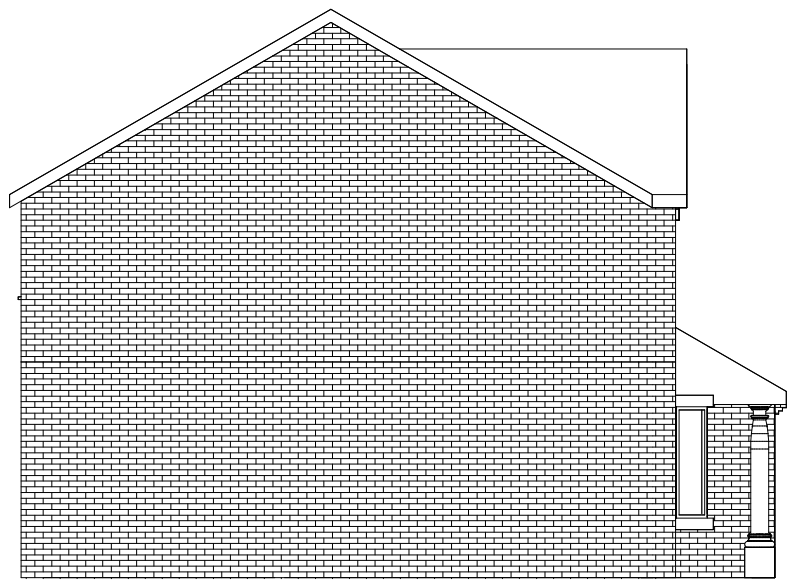

Left Side Elevation
1 : 100

  

LDM Design

PROJECT
4 Oakcliffe Road, Manchester M23 1DA

SHEET
Existing Setout Drawings

CLIENT
Mrs. Suzanne HO wenc

Scale (B A3)		As indicated	
Drawn by	BA	DRAWING NUMBER	REV
Checked by	KK	A1-001a	A