


SITE PLAN - OVERVIEW

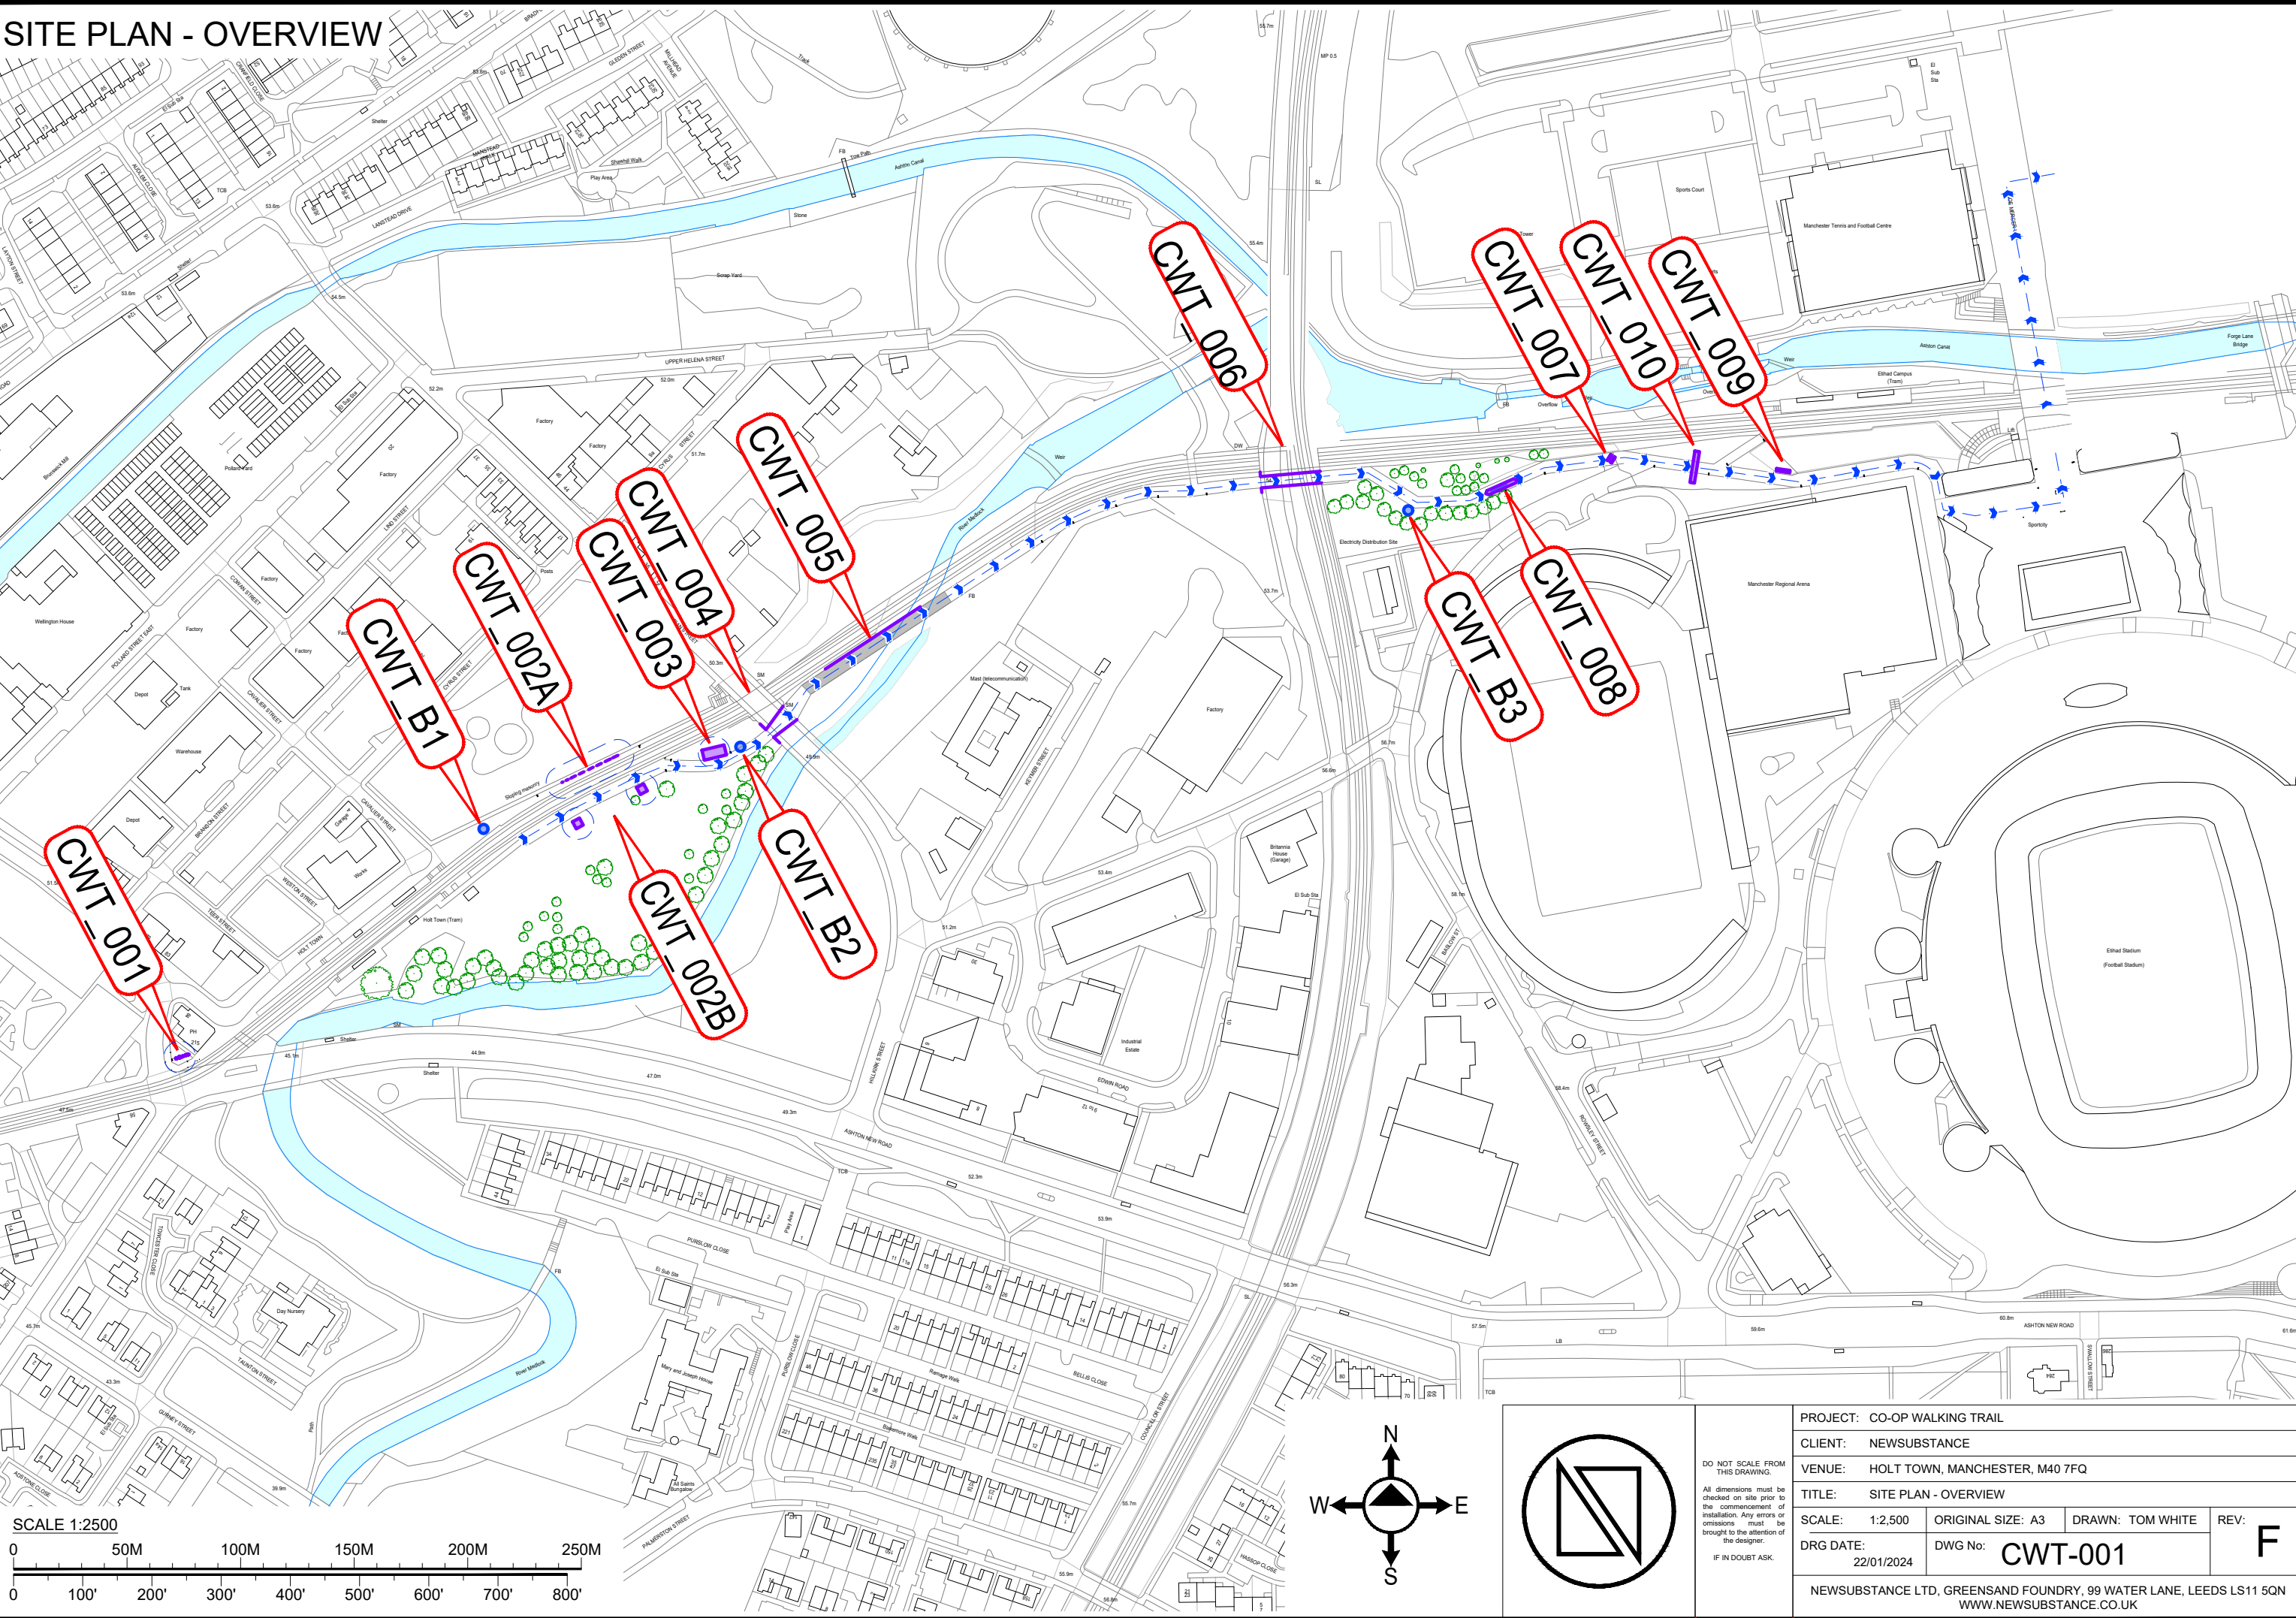

PROJECT: CO-OP WALKING TRAIL			
CLIENT: NEWSUBSTANCE			
VENUE: HOLT TOWN, MANCHESTER, M40 7FQ			
TITLE: SITE PLAN - OVERVIEW			
SCALE: 1:2,500	ORIGINAL SIZE: A3	DRAWN: TOM WHITE	REV: F
DRG DATE: 22/01/2024	DWG No: CWT-001		F
NEWSUBSTANCE LTD, GREENSAND FOUNDRY, 99 WATER LANE, LEEDS LS11 5QN WWW.NEWSUBSTANCE.CO.UK			