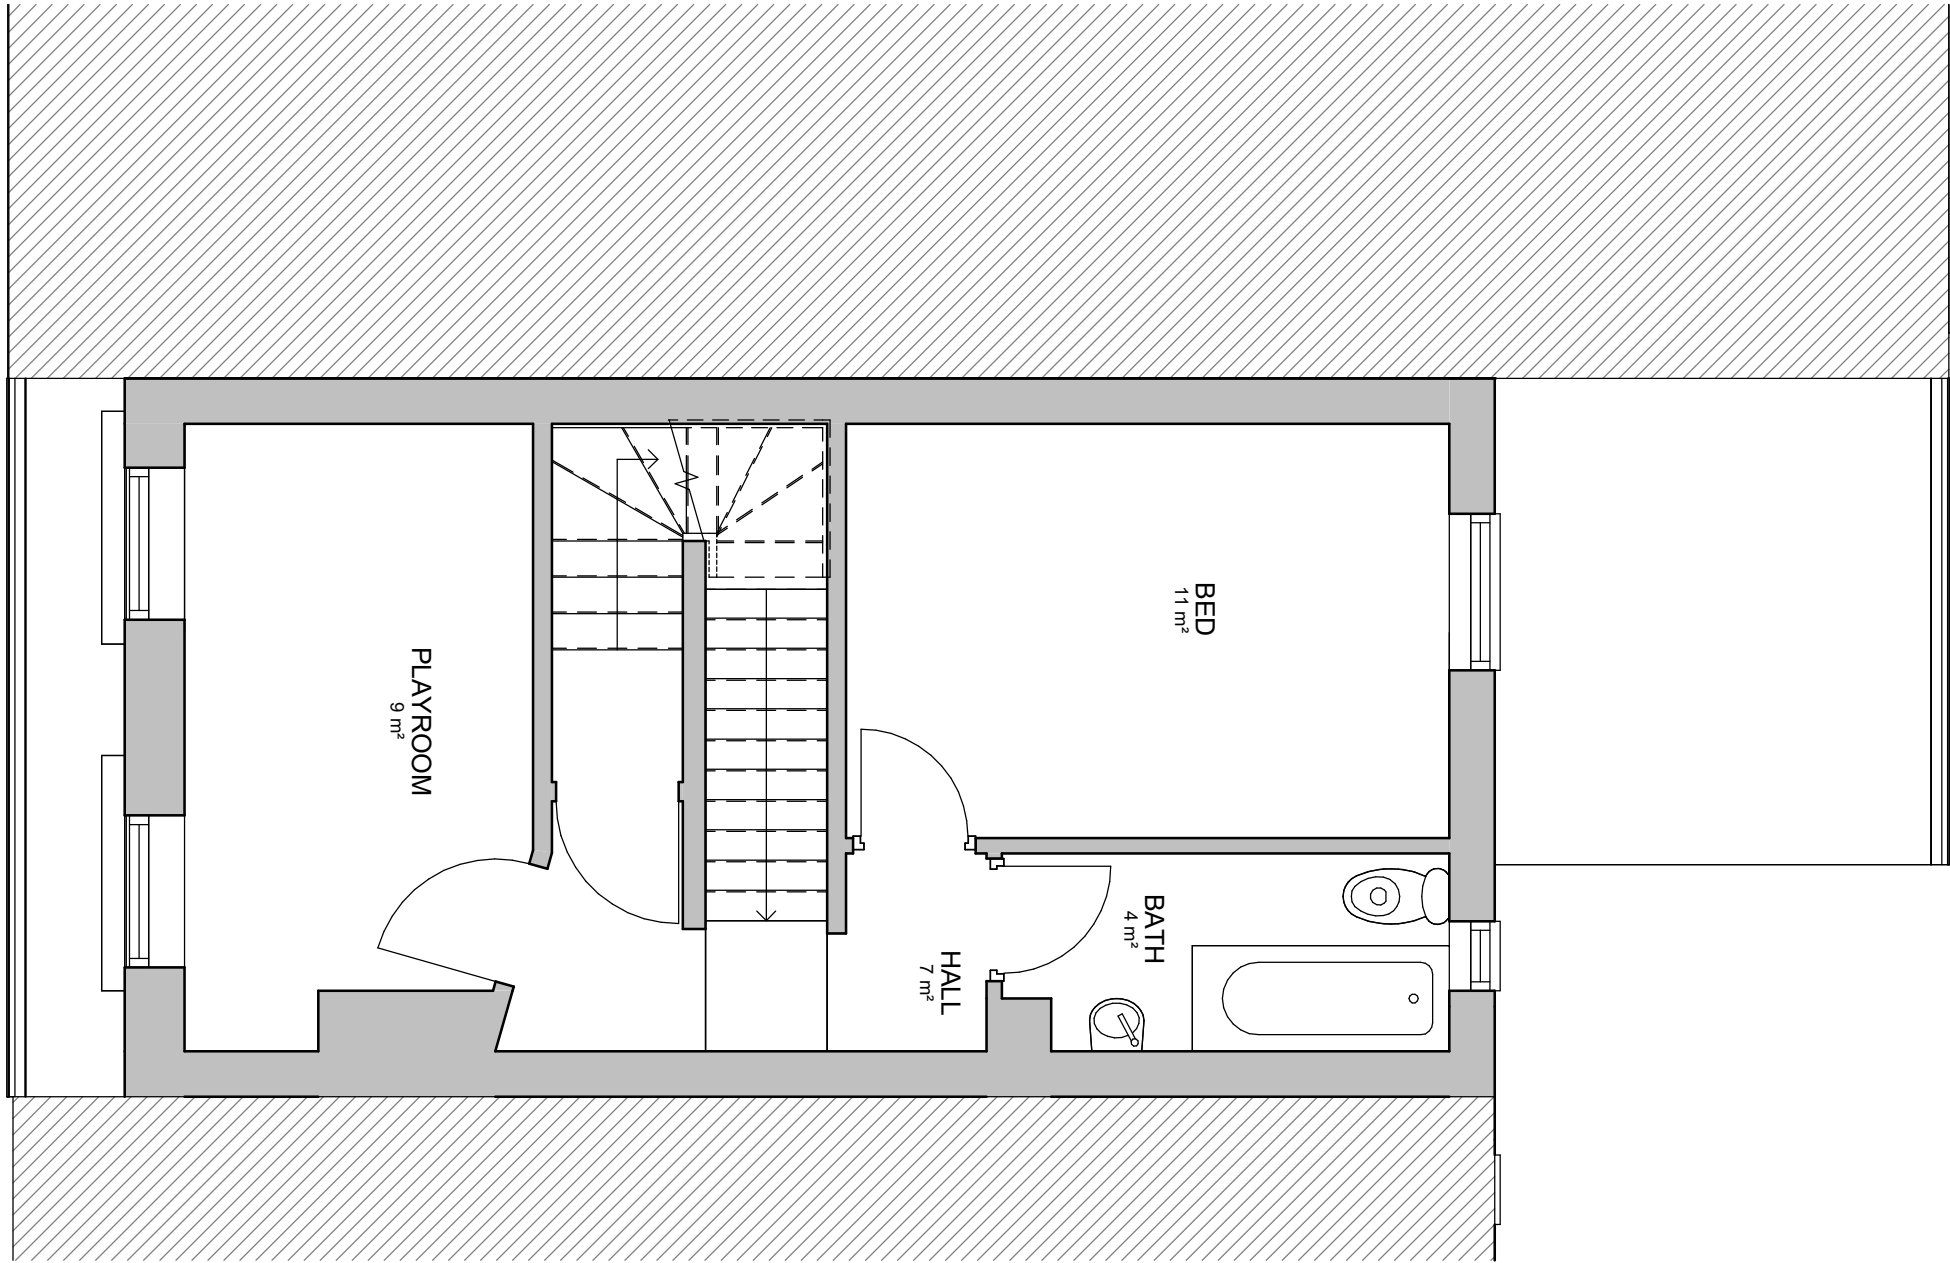


VISUAL SCALE 1:50 @ A3

REV	Date	Description	Issued	Additional Notes	Project Title	Title							
A	29/06/22	Planning Issue	RJ		1201 - 3 Eleanor Road	First Floor Plan - Existing							
B	12/01/23	Planning Issue	RJ			Drawing No.	1201-02-03-002 Rev C						
C	02/01/2024	Lawful Development Pack	RJ				Client Name	Emma Valentine					
							Project Address	3 Eleanor Road, M21 9FZ					
				Date	04/06/22	Scale	1:50	Sheet Size	A3	Drawn by	RJ	Checked by	DRB

STUDIO 256
Architecture • Design • Interiors

Unit 256, Slater Studios, 9 Slater Street, Liverpool, L1 4BW
D.banister@studio256design.co.uk / +44 (0)151 345 7600