




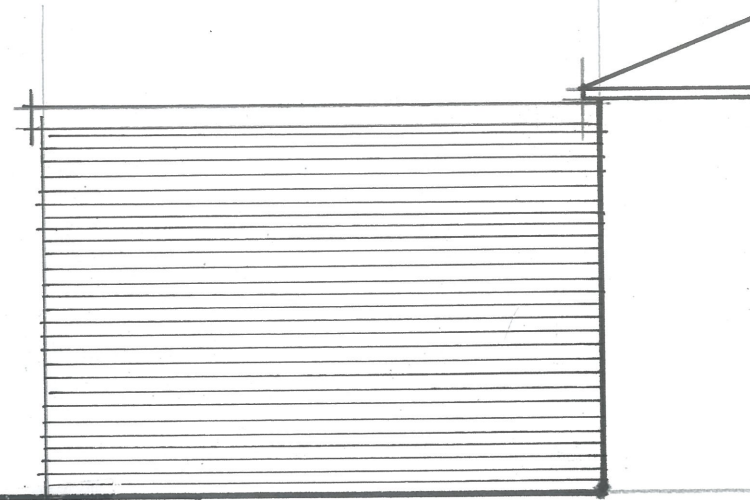


SIDE ELEVATION SCALE 1:100

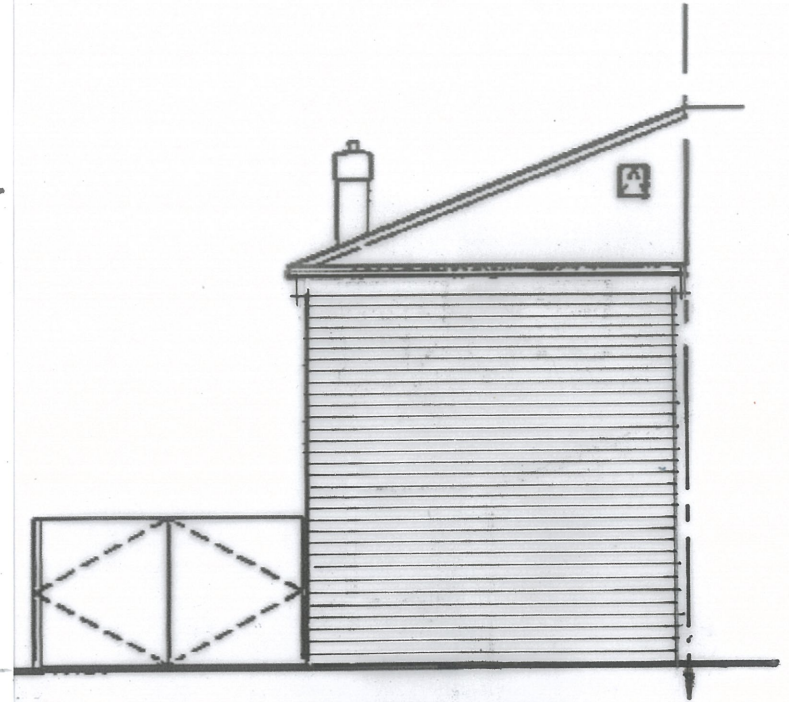

REAR ELEVATION - SCALE 1:100

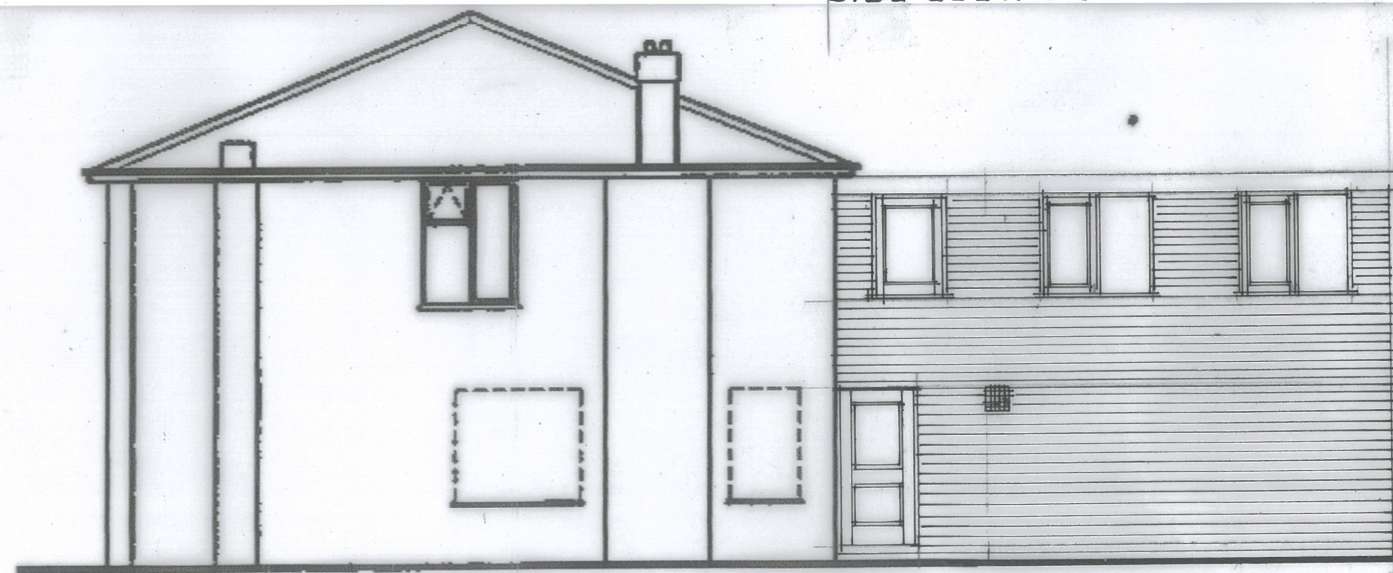

SIDE ELEVATION - SCALE 1:100

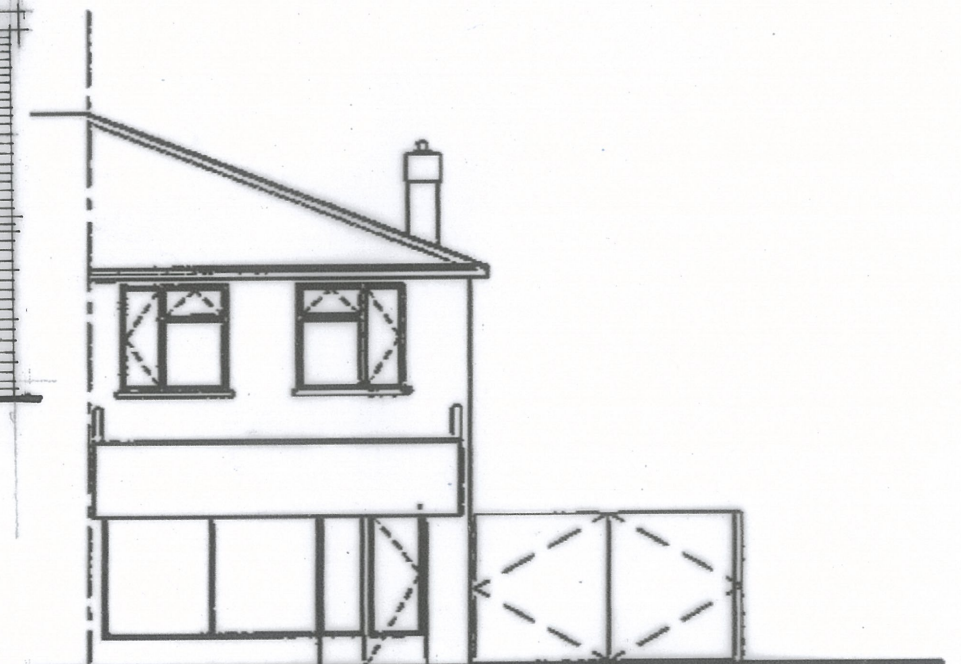

FRONT ELEVATION - SCALE 1:100

FULL PLANNING PERMISSION APPLICATION				
DRAWING: PROPOSED ELEVATIONS	Approved by - date XXXXXXXXXXXXX	Filename ALI.001	Date 30/11/2018	Scale : 1:100
		CLIENT:	MR. ALI.....	
		SITE ADD:	50 BURTON ROAD	
		Edition A3	DWG. no. P.ALI.1	MANCHESTER M20 3EB