




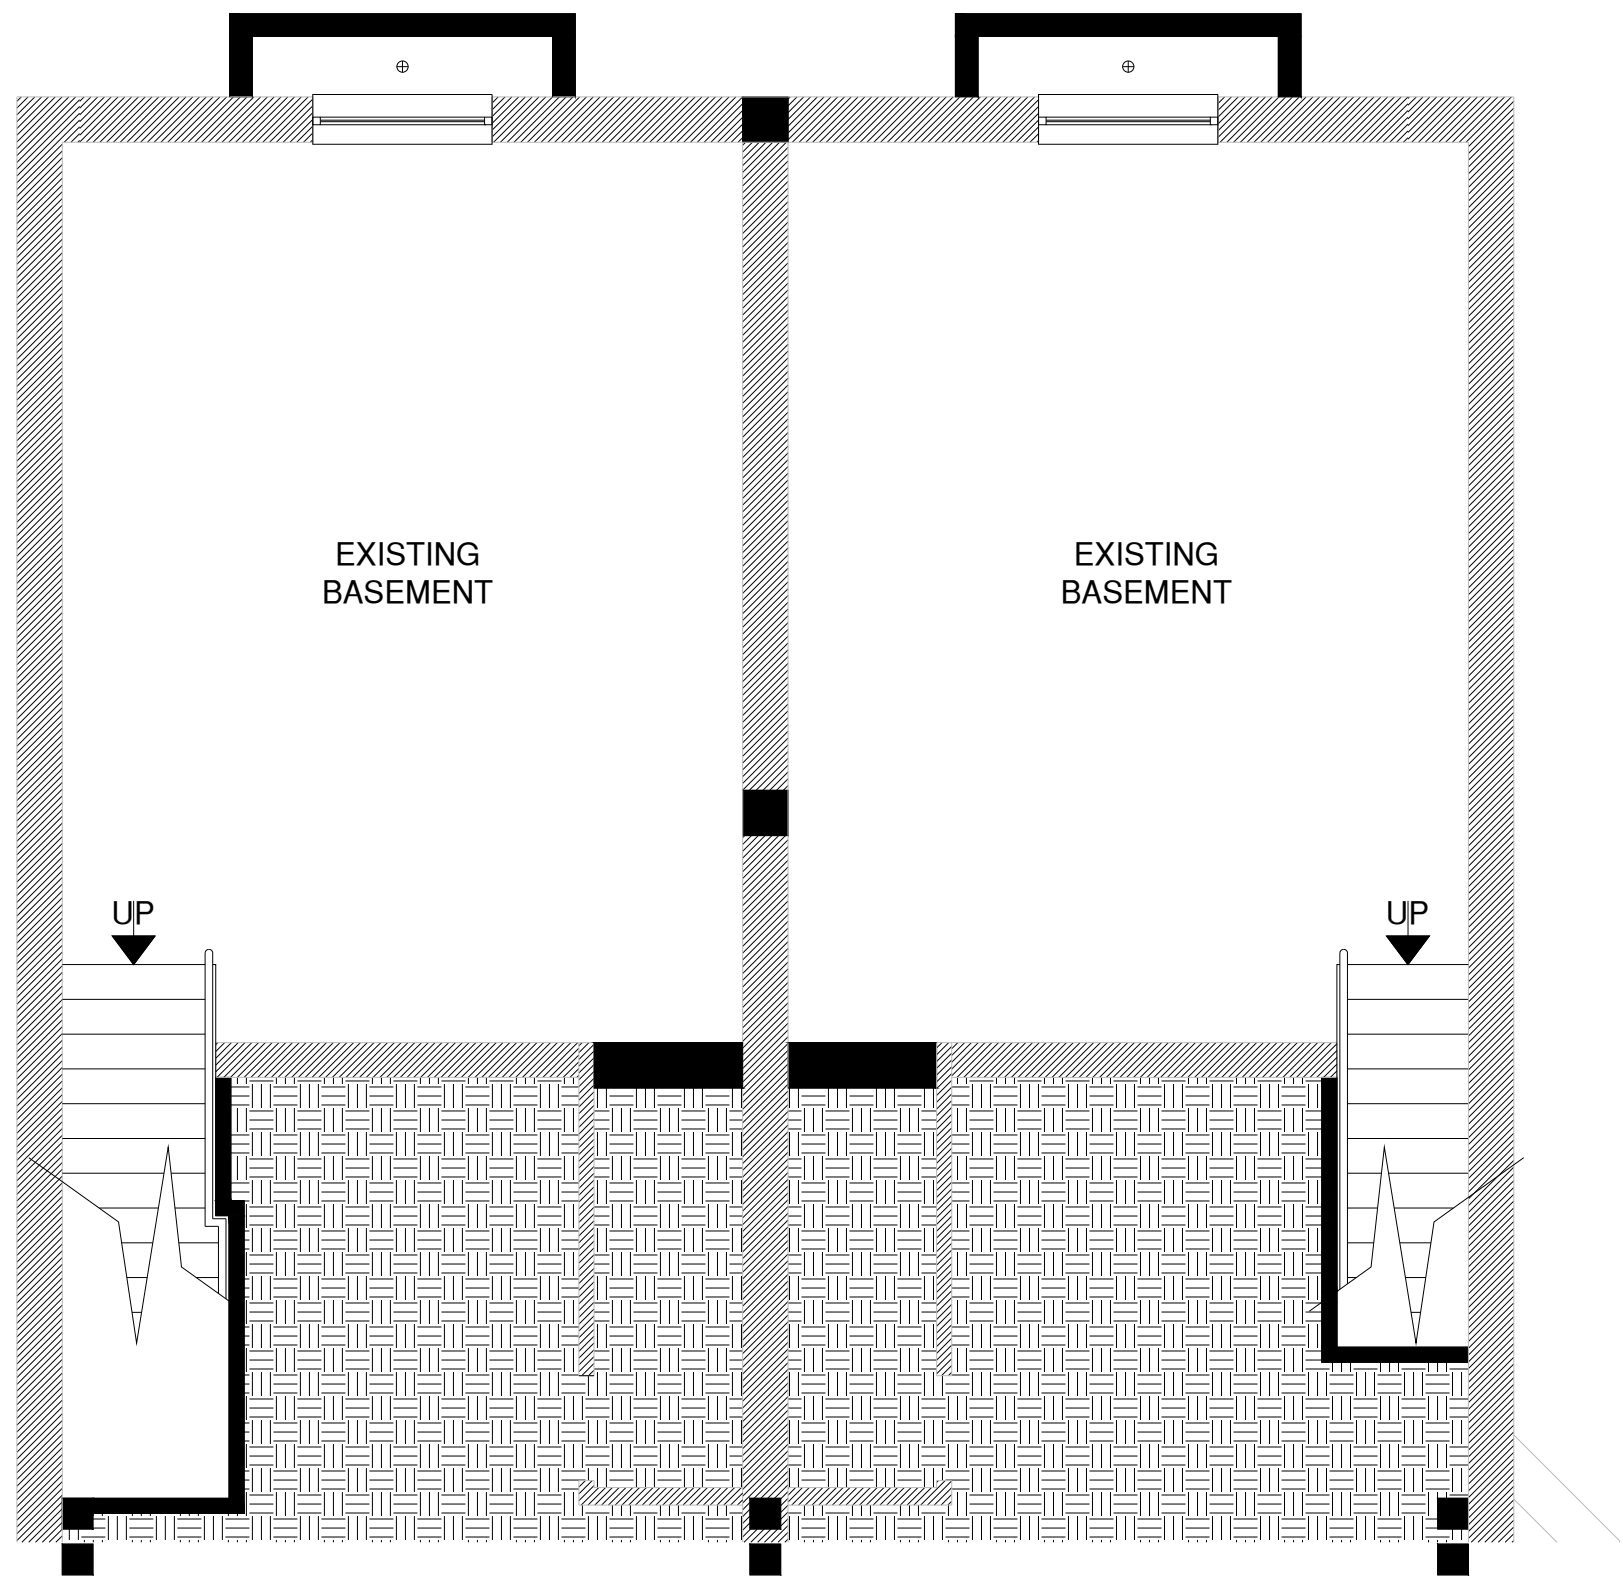

PROPOSED BASEMENT

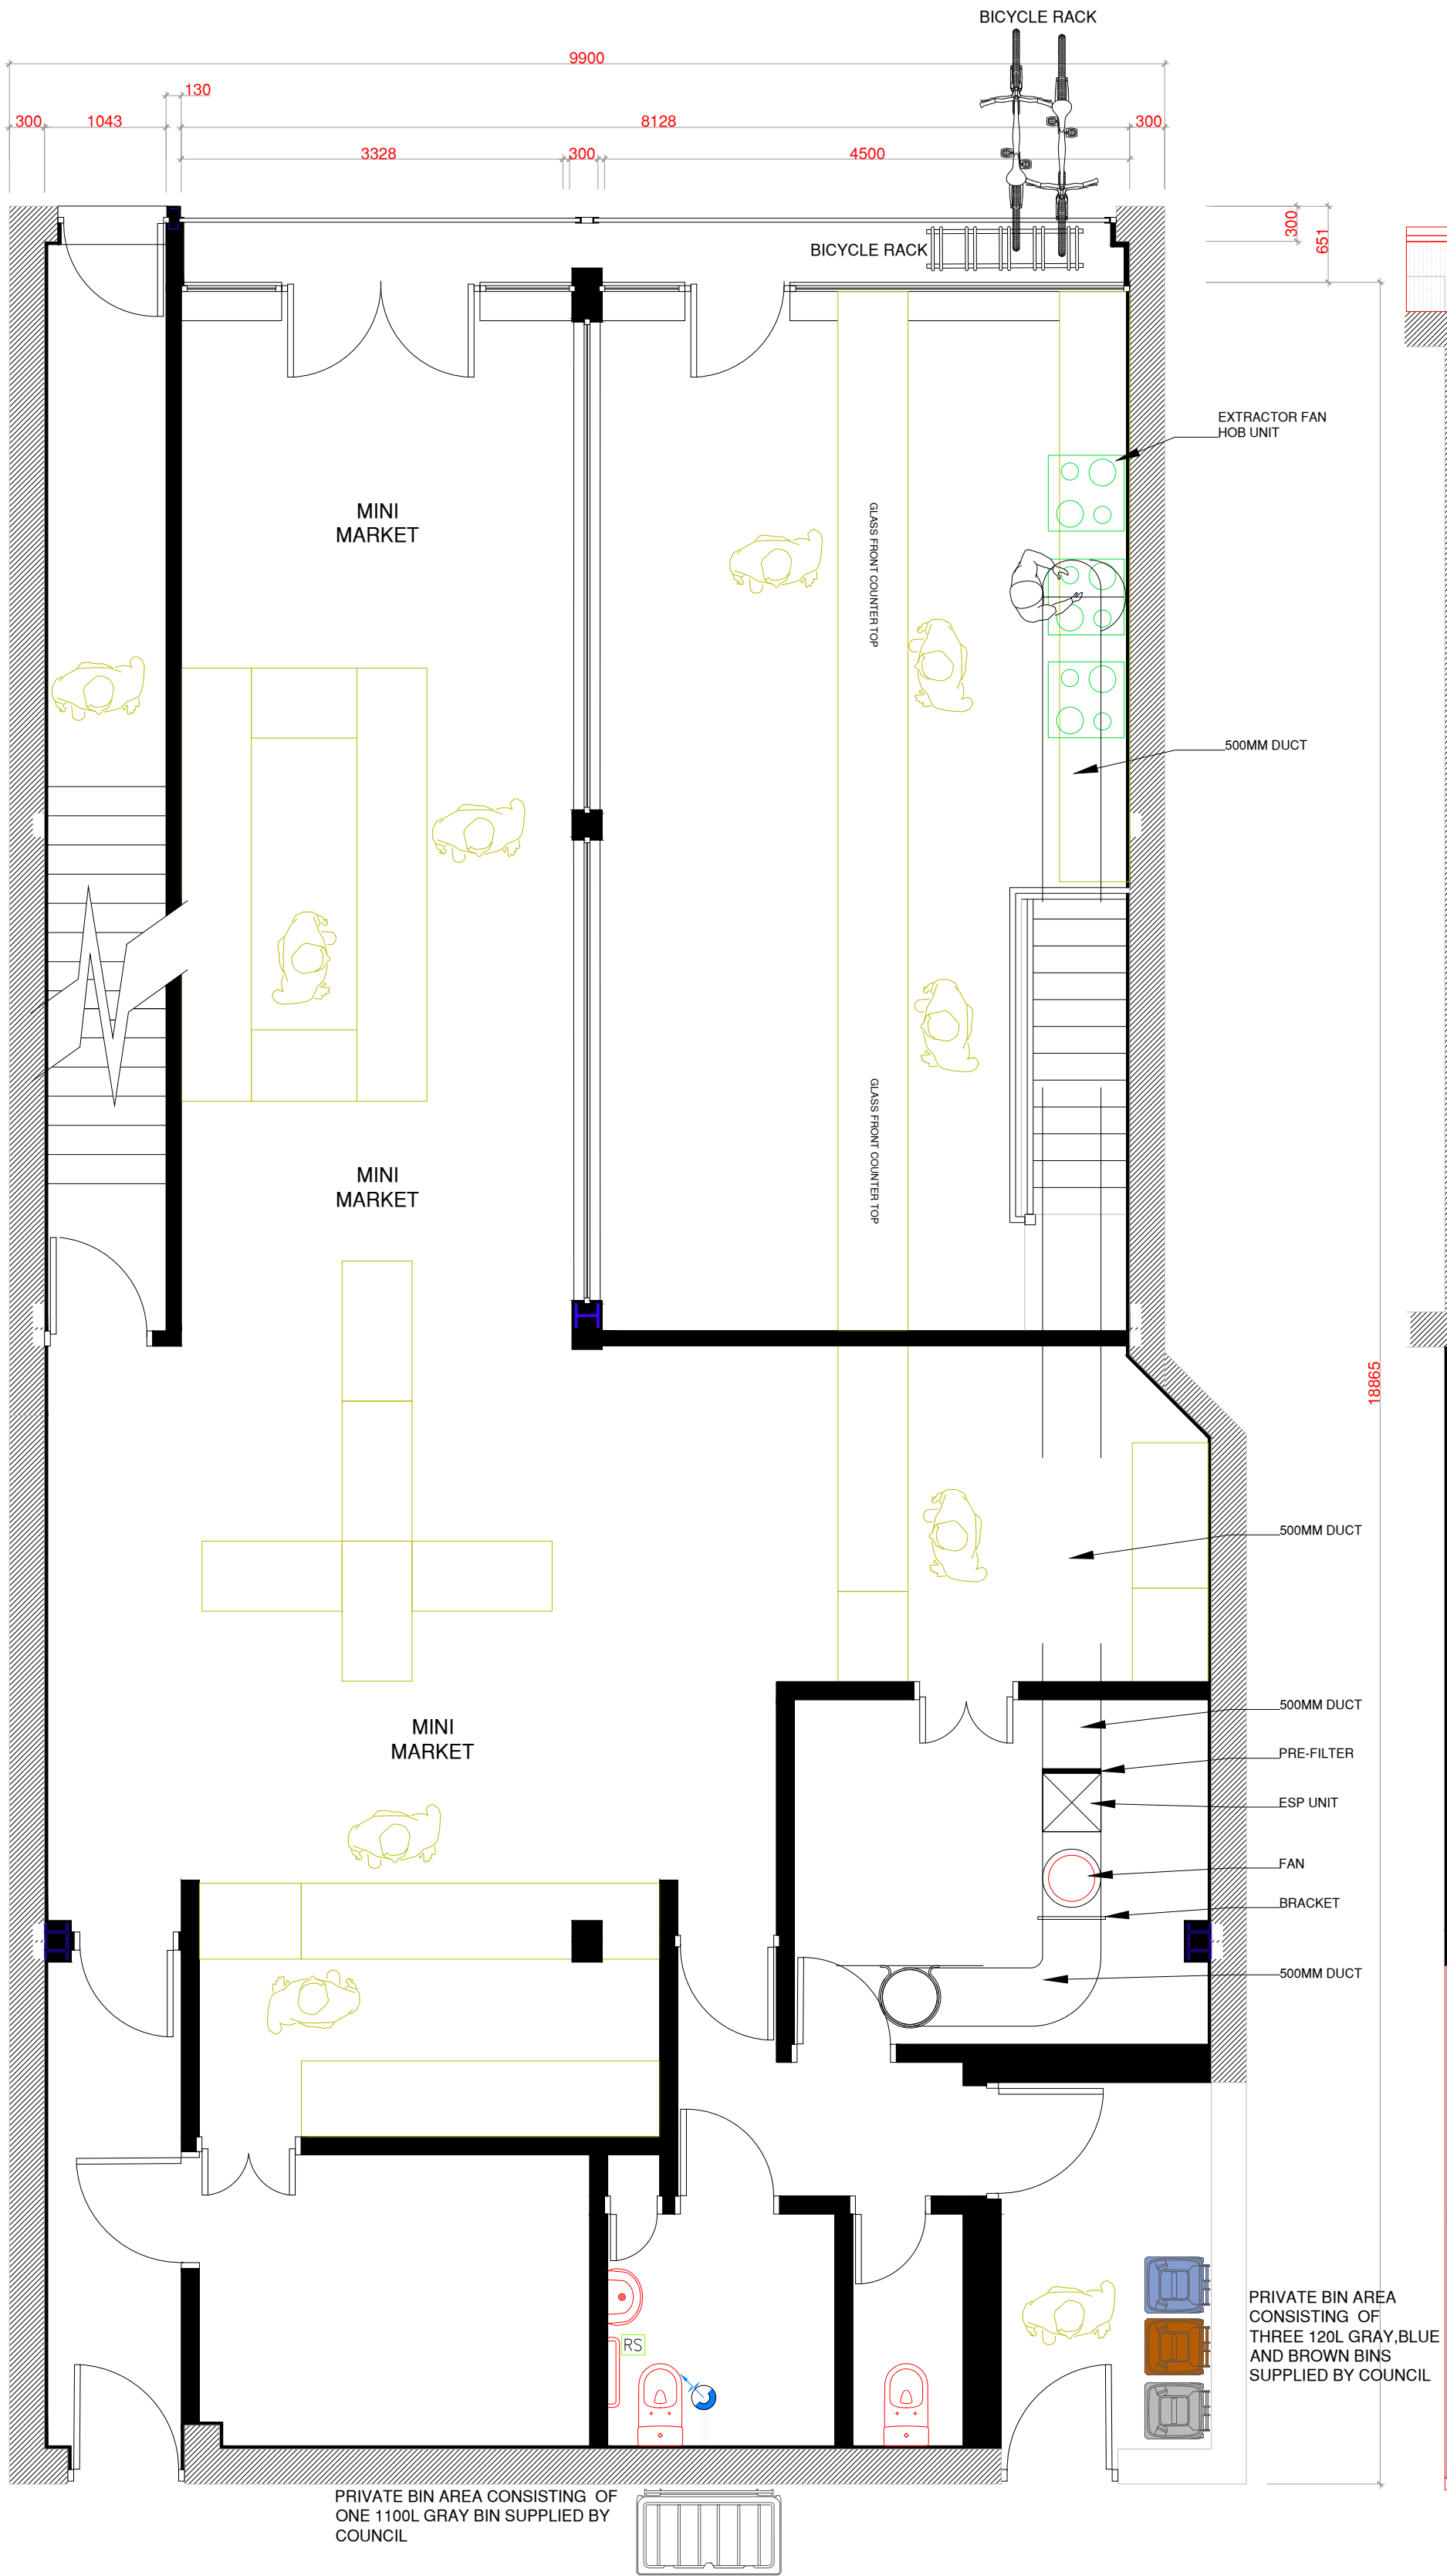

PROPOSED GROUND FLOOR PLAN

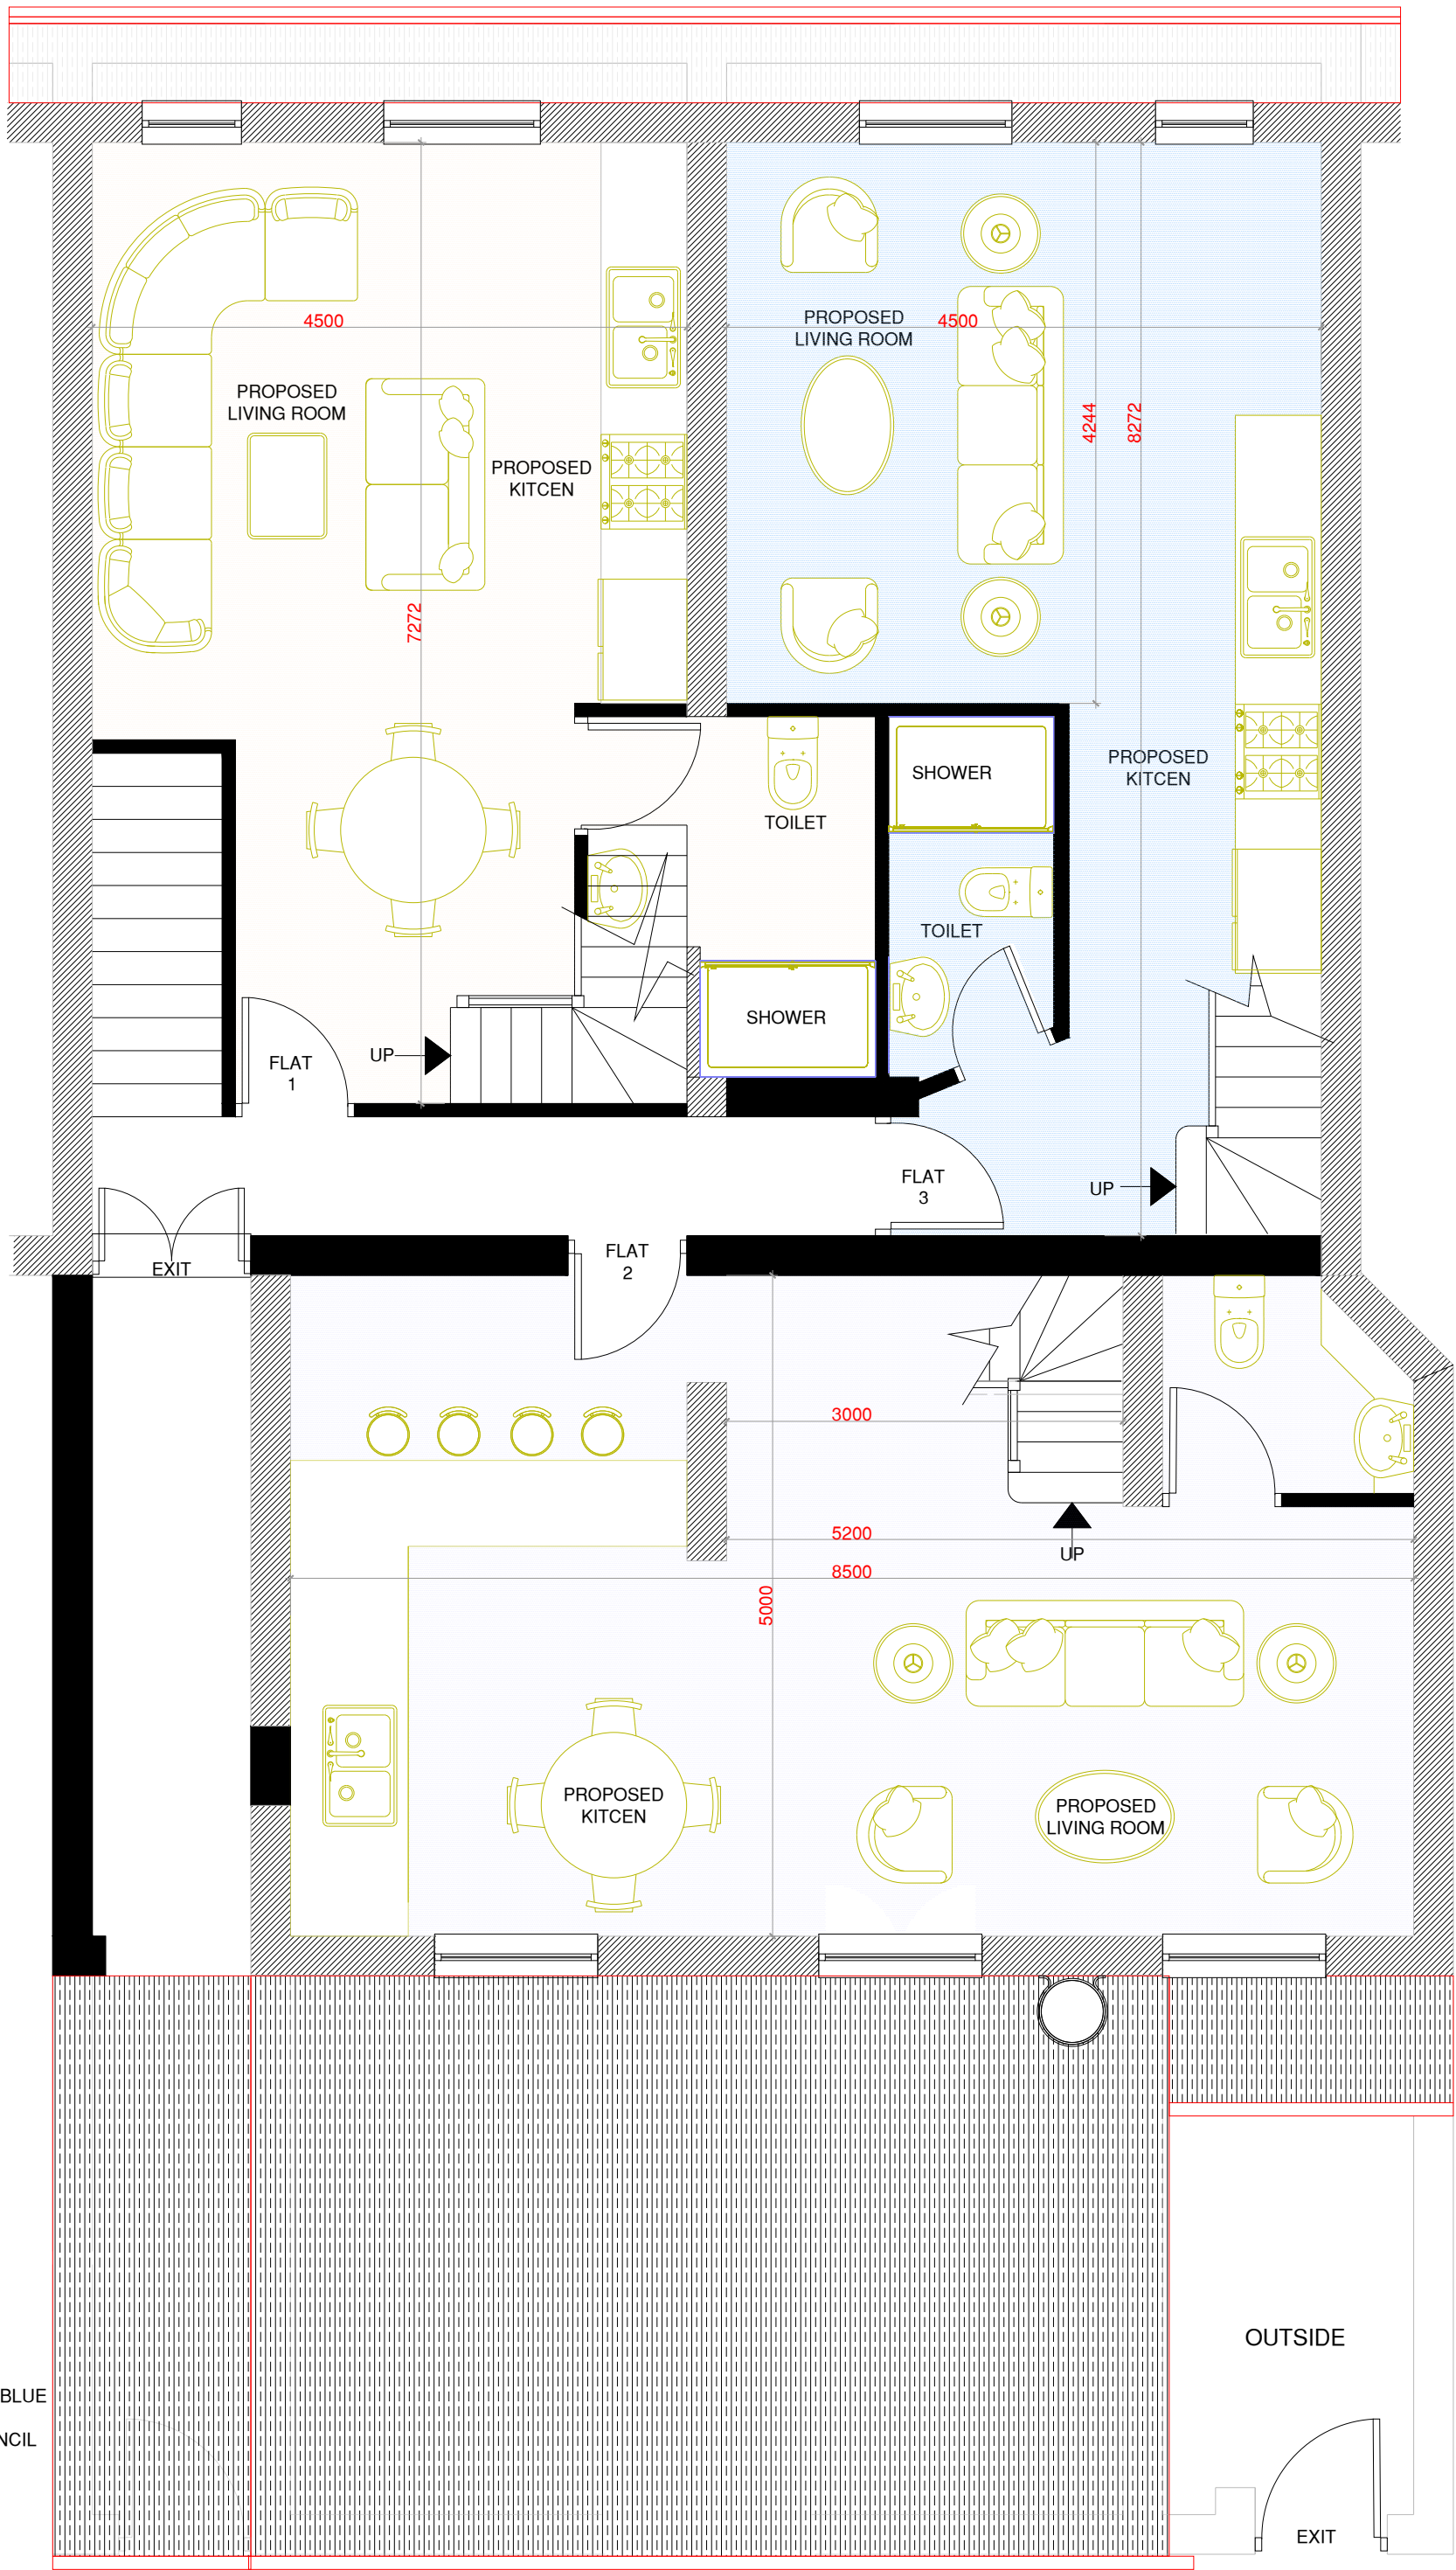

PROPOSED FIRST FLOOR

Notes:

NOTES

REV	DESCRIPTION	BY	DATE
..		...	
...			



Arch Designs
*Don't just dream it,
let us design it!*
ARCH DESIGNS www.archdesigns.co.uk

CLIENT:

GREAT WESTERN ST
305-307 GREAT WESTERN STREET
MANCHESTER
M14 4BZ

ARCHITECT:

MR REUBEN RAMELIZE
ARCH DESIGNS, WILSONS PARK C/O MAS
MONSALL ROAD
MANCHESTER M40 8WN

DRAWN:

CHECKED:

DATE:

REVISION:

REUBEN

checked

OCT 2023

PROJECT NAME:

PROPOSED ALTERATIONS TO COMMERCIAL
UNITS ON THE GROUND FLOOR AND ADDITION
TO RESIDENTIAL ACCOMMODATIONS ABOVE

DRAWING TITLE:

PROPOSED BASEMENT, GROUND
AND FIRST FLOOR PLANS

SCALE:

SHEET SIZE:

SHEET NO:

1:50

A1

04

PROJECT NO:

STATUS:

2023/00

FOR PLANNING ONLY

DRAWING NO:

A1/04