



SITE LOCATION
(Scale 1:50000)

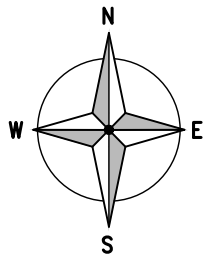


SITE PHOTOGRAPH

The drawings comply with VMO2 & VF Standard ICNIRP guidelines.
Designed in accordance with Cornerstone documents: SDN0008 v5.1 & SDN009 v6.0

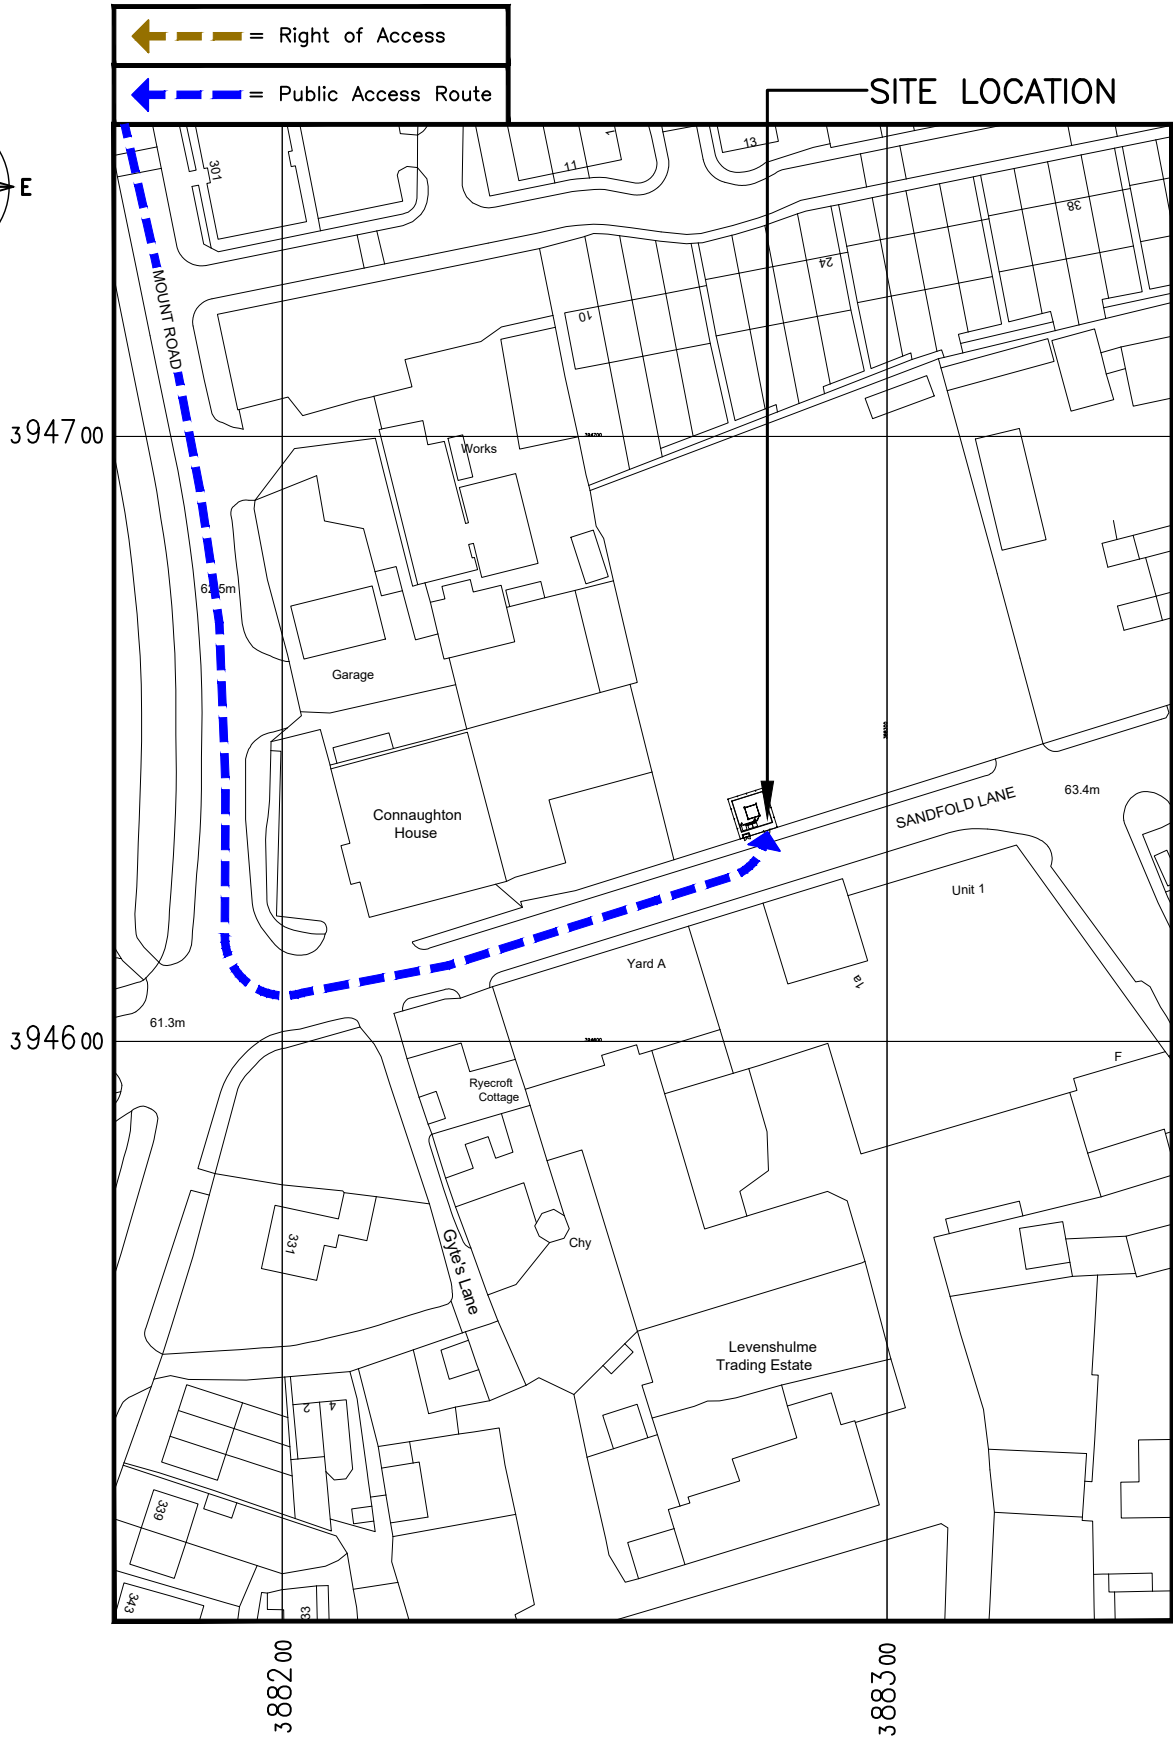

DETAILED SITE LOCATION
(Scale 1:1250)

Based upon Ordnance Survey map extract
with the permission of the Controller of
Her Majesty's Stationery Office.
Crown copyright.
Licence No. 100022432

 

ALL DIMENSIONS ARE IN mm UNLESS NOTED OTHERWISE

N.G.R | E: 388302 N: 394657

DIRECTIONS TO SITE:
FROM THE M60, JUNCTION 24, HEAD WEST
ALONG THE A57 TOWARDS MANCHESTER.
AFTER 3km, TURN LEFT ONTO MOUNT
ROAD/B6178T. AFTER 1.7km, TURN LEFT
ONTO BARLOW ROAD. AFTER 28m, CONTINUE
ONTO SANDFOLD LANE. SITE IS LOCATED ON
THE LEFT, BEHIND FENCE.

NOTES:

A	Issued for Approval	CS	EH	22.03.23
REV	MODIFICATION	BY	CH	DATE



Unit E, Madison Place, Northampton Road,
Manchester, M40 5AG
Tel: 0161 785 4500
Fax: 0161 785 4501
Web: www.clarke-telecom.com



Cell Name	Opt.
I.J. KAYES SCRAP METAL	D

Cell ID No		
CORNERSTONE	VMO2	VF
306193_00 E368861	092409	27351_0

Site Address / Contact Details		
UNIT 1A SANDFOLD LANE LEVENSHULME GREATER MANCHESTER M19 3BH		


Drawing Title:	SITE LOCATION MAPS
----------------	--------------------

Purpose of issue:	PLANNING	Dwg Rev:
-------------------	----------	----------

Drawing Number:	100	A
-----------------	-----	---

Surveyed By:	Original Sheet Size:	Pack Issue:
JB	A3	

Drawn:	Date:	Checked:	Date:	B
CS	22.03.23	EH	22.03.23	

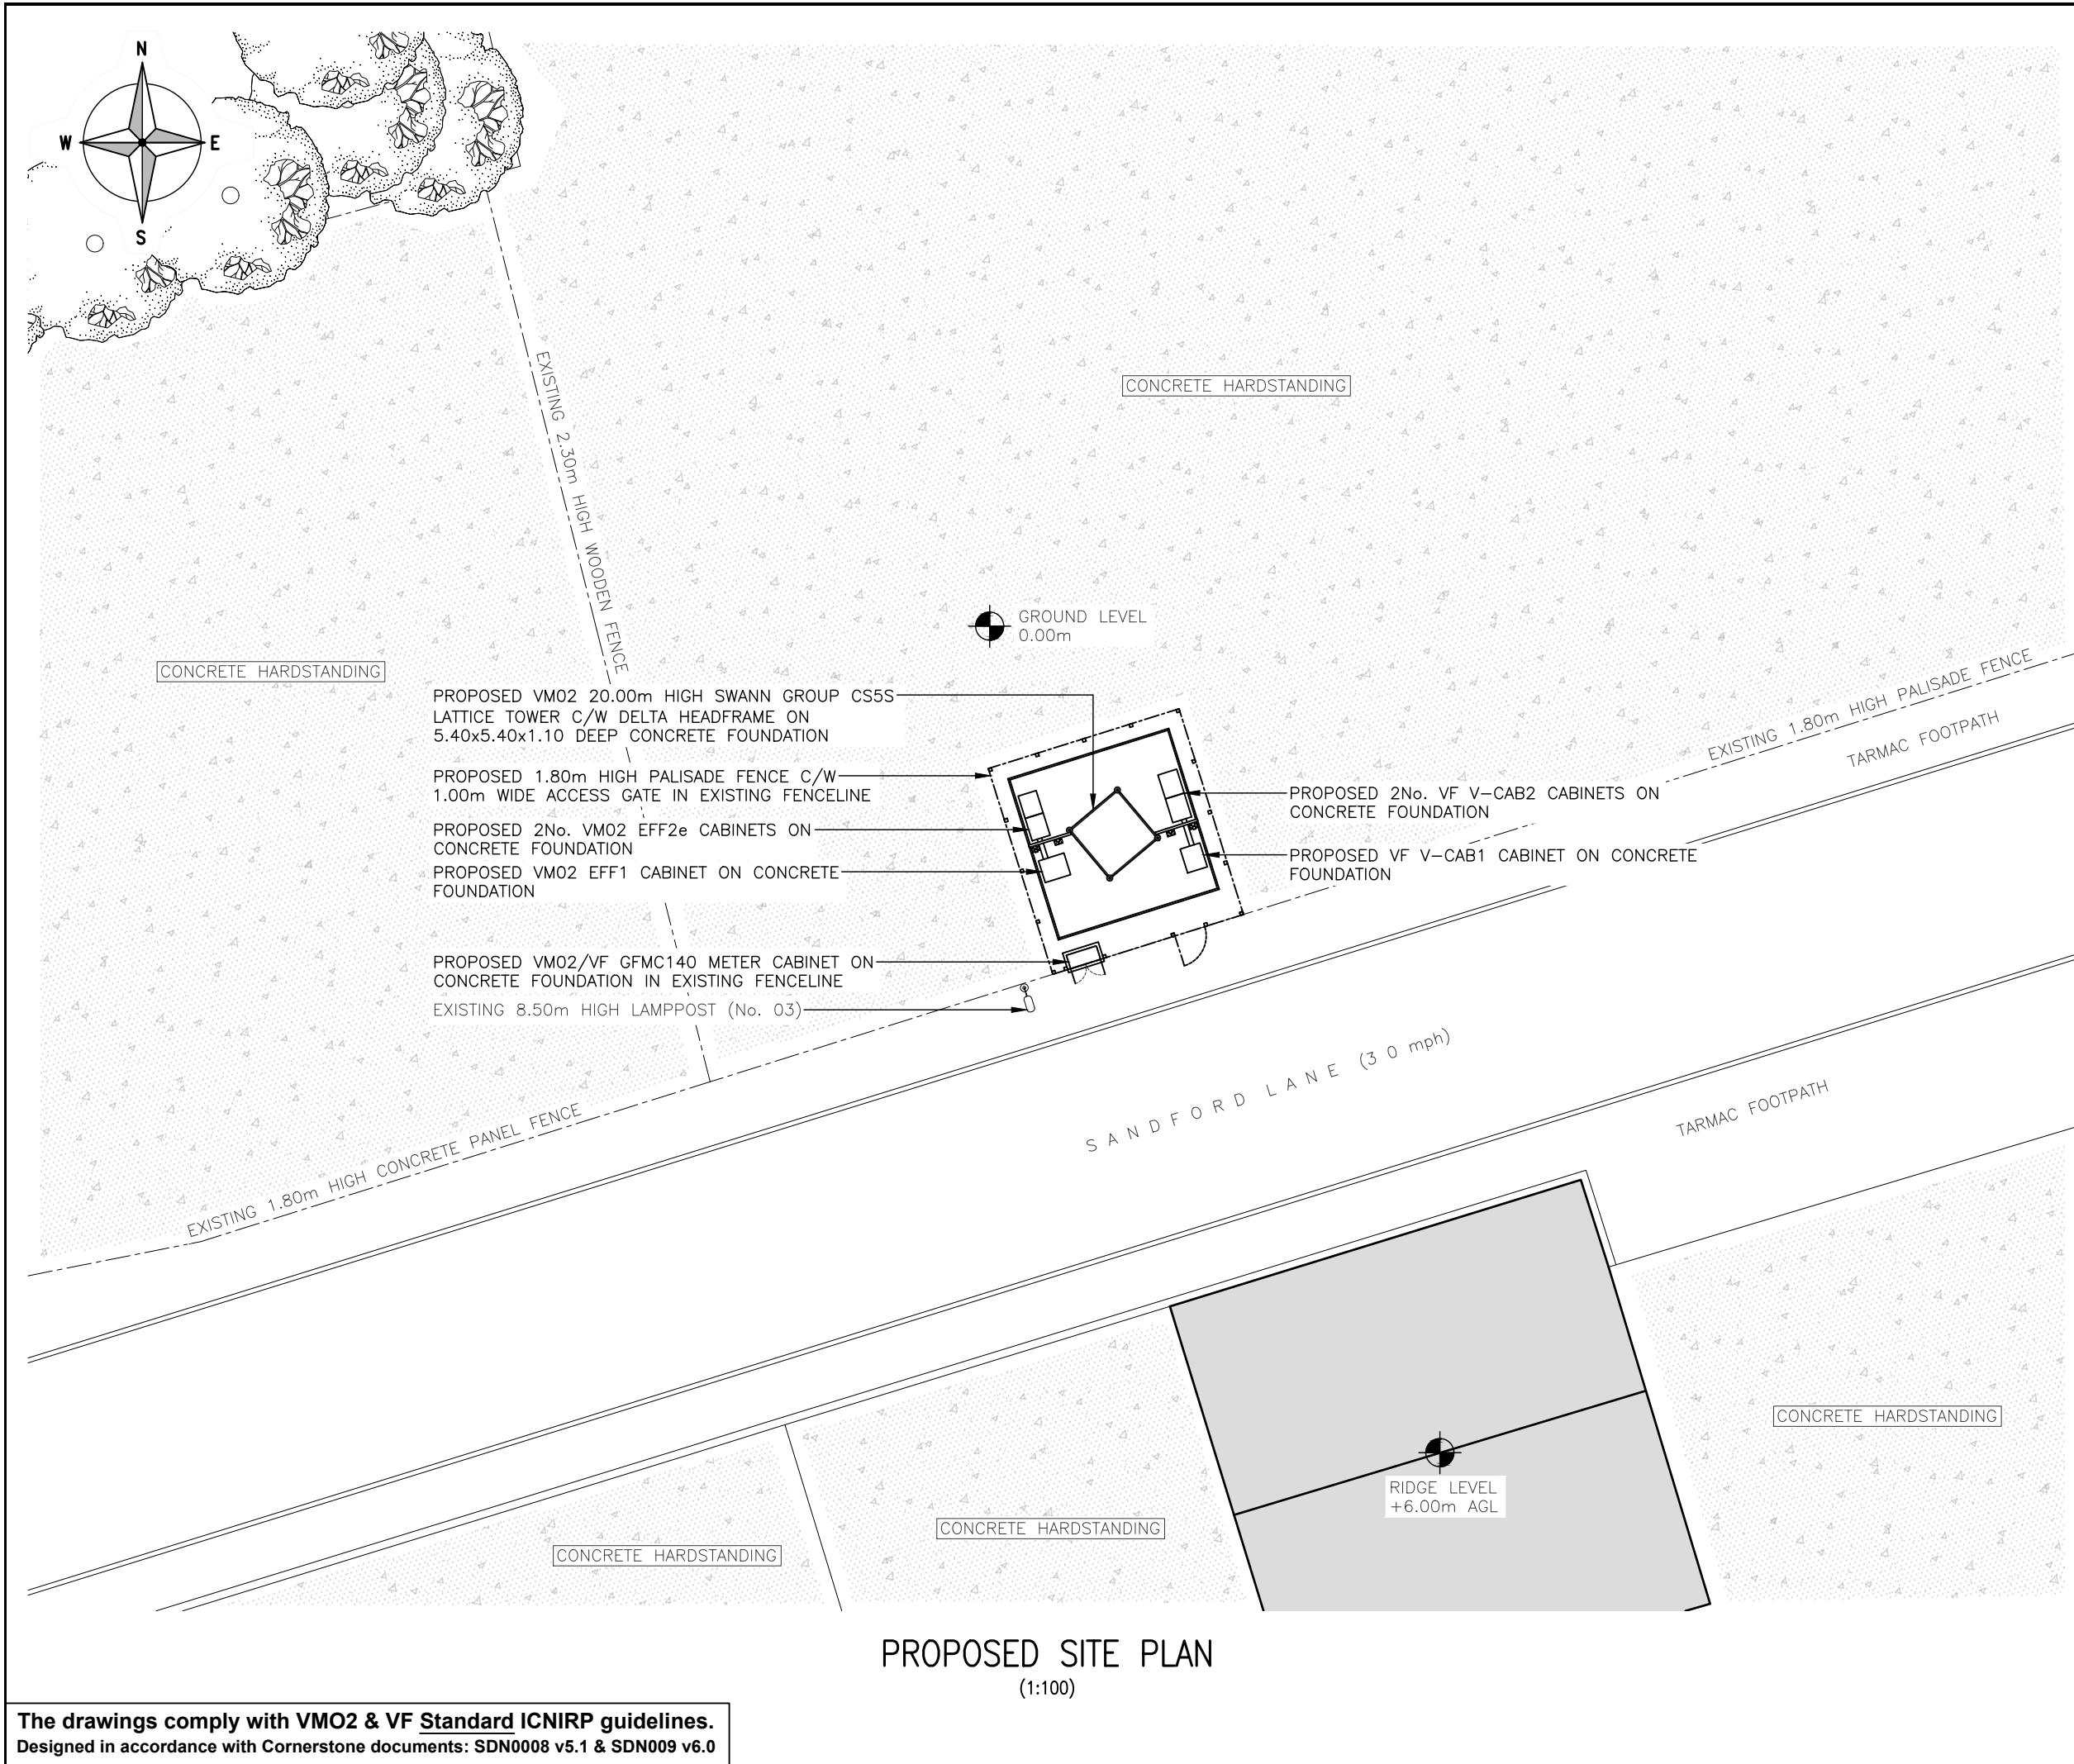

PROPOSED SITE PLAN
(1:100)

The drawings comply with VMO2 & VF Standard ICNIRP guidelines.
Designed in accordance with Cornerstone documents: SDN0008 v5.1 & SDN009 v6.0

ALL DIMENSIONS ARE IN mm UNLESS NOTED OTHERWISE

N.G.R

E: 388302

N: 394657

NOTES:


B	VF Added	CS	PW	23.10.23
A	Issued for Approval	CS	EH	22.03.23
REV	MODIFICATION	BY	CH	DATE

CLARKE
telecom
Unit E, Madison Place, Northampton Road,
Manchester, M40 5AG
Tel: 0161 785 4500
Fax: 0161 785 4501
Web: www.clarke-telecom.com

cornerstone

Cell Name			Opt.
I.J. KAYES SCRAP METAL			D
Cell ID No			
CORNERSTONE	VMO2	VF	
306193_00 E368861	092409	27351_0	
Site Address / Contact Details			
UNIT 1A SANDFOLD LANE LEVENSHULME GREATER MANCHESTER M19 3BH			
Drawing Title: PROPOSED SITE PLAN			
Purpose of issue: PLANNING			Dwg Rev: B
Drawing Number: 201			B
Surveyed By: JB		Original Sheet Size: A3	Pack Issue:
Drawn: CS	Date: 22.03.23	Checked: EH	Date: 22.03.23

SDNT0005 Version 1.2

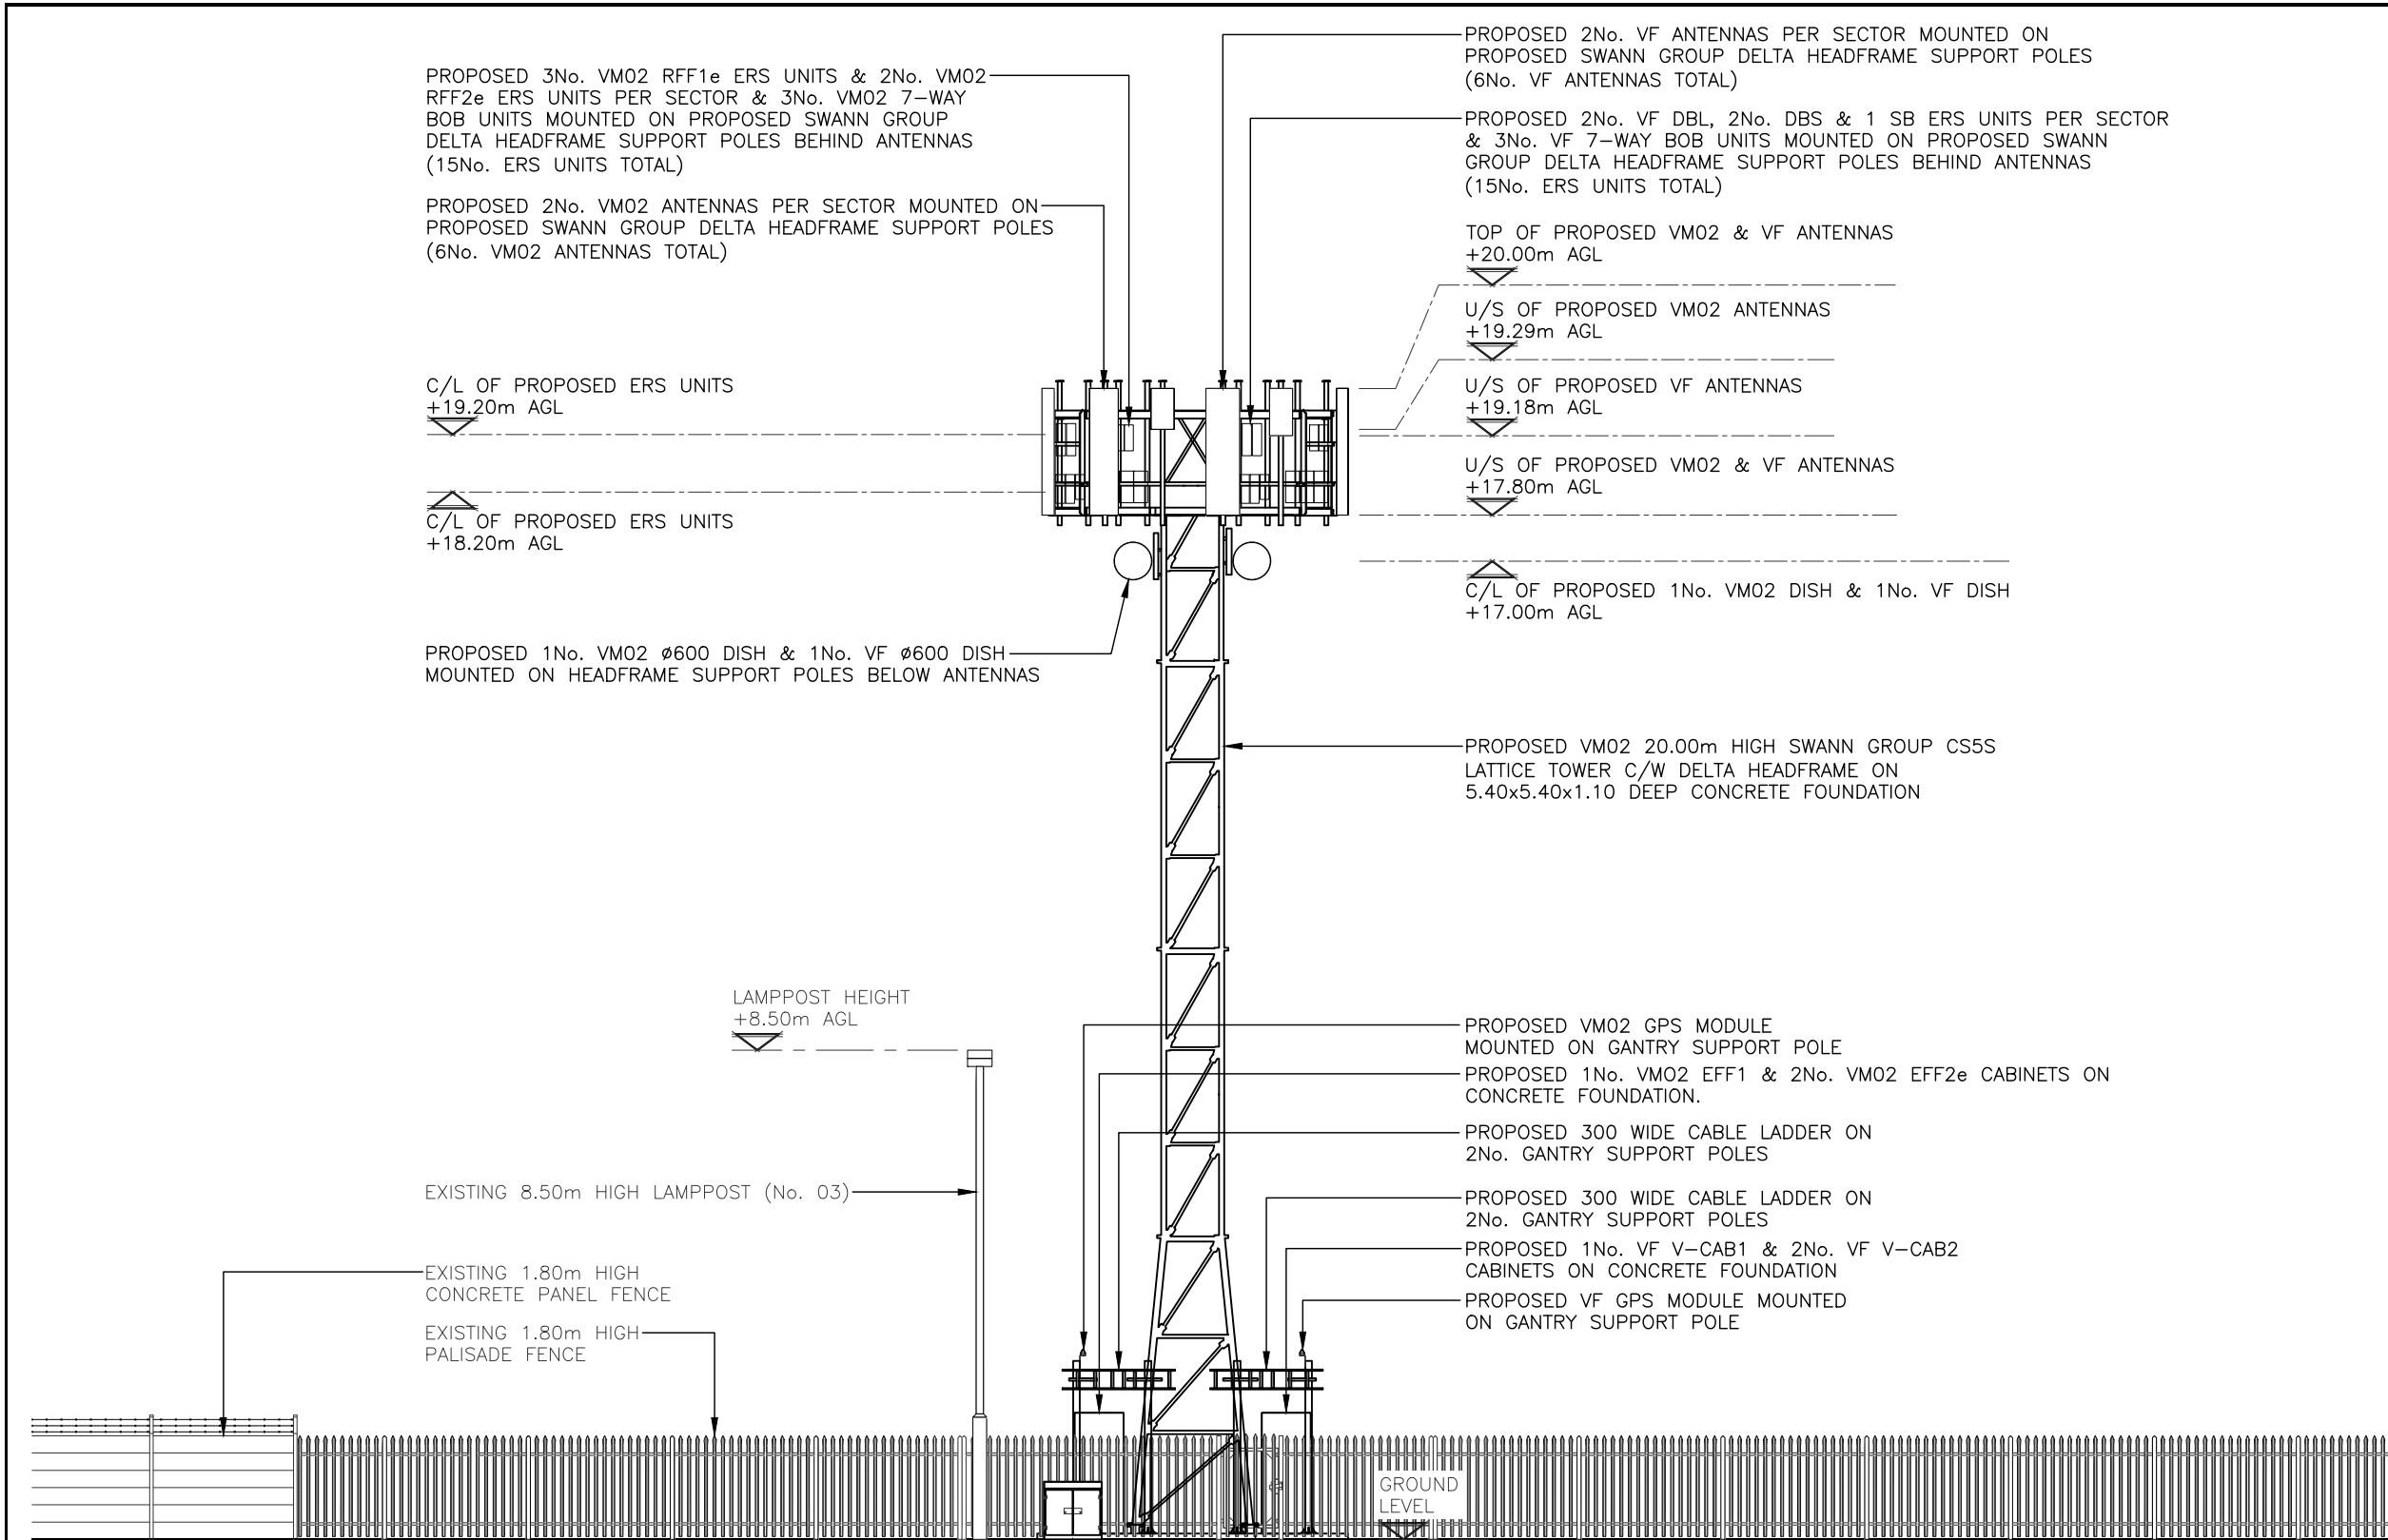

PROPOSED SOUTH EAST ELEVATION
(1:125)

The drawings comply with VMO2 & VF Standard ICNIRP guidelines.
Designed in accordance with Cornerstone documents: SDN0008 v5.1 & SDN009 v6.0

ALL DIMENSIONS ARE IN mm UNLESS NOTED OTHERWISE

N.G.R

E: 388302

N: 394657

NOTES:

B	VF Added	CS	PW	23.10.23
A	Issued for Approval	CS	EH	22.03.23
REV	MODIFICATION	BY	CH	DATE

Unit E, Madison Place, Northampton Road,
Manchester, M40 5AG
Tel: 0161 785 4500
Fax: 0161 785 4501
Web: www.clarke-telecom.com

Cell Name		Opt.
I.J. KAYES SCRAP METAL		D
Cell ID No		
CORNERSTONE	VM02	VF
306193_00 E368861	092409	27351_0
Site Address / Contact Details		
UNIT 1A SANDFOLD LANE LEVENSHULME GREATER MANCHESTER M19 3BH		
Drawing Title: PROPOSED SITE ELEVATION		
Purpose of issue: PLANNING		Dwg Rev:
Drawing Number: 301		B
Surveyed By: JB	Original Sheet Size: A3	Pack Issue:
Drawn: CS	Date: 22.03.23	Checked: EH
	Date: 22.03.23	B

SDNT0005 Version 1.2