




All dimensions are to be checked on site. This drawing shall not be scaled to ascertain dimensions.

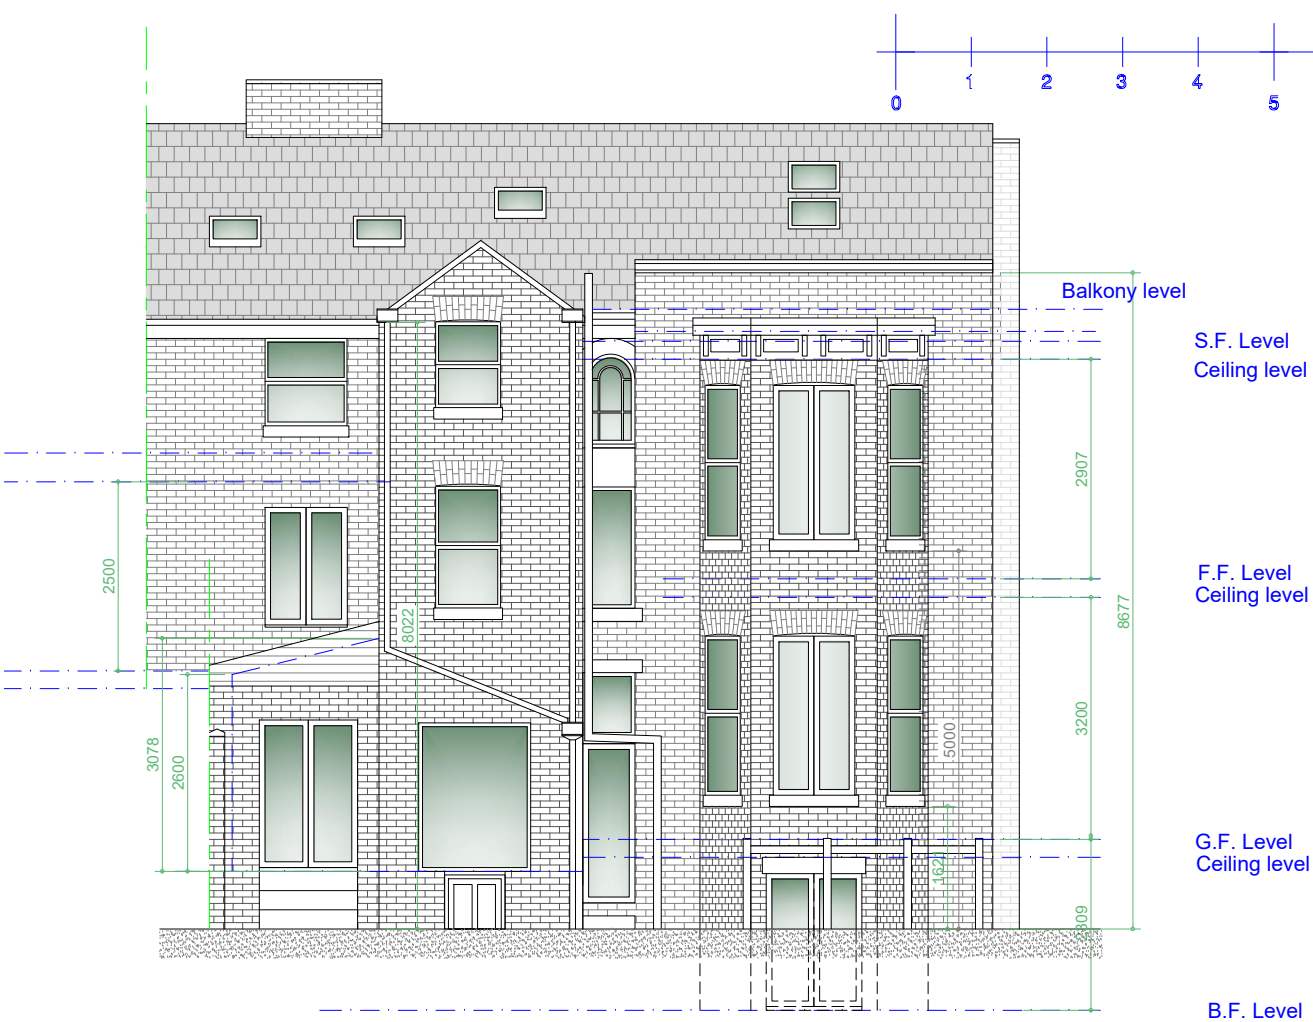


Existing Rear Elevation
Scale 1:100

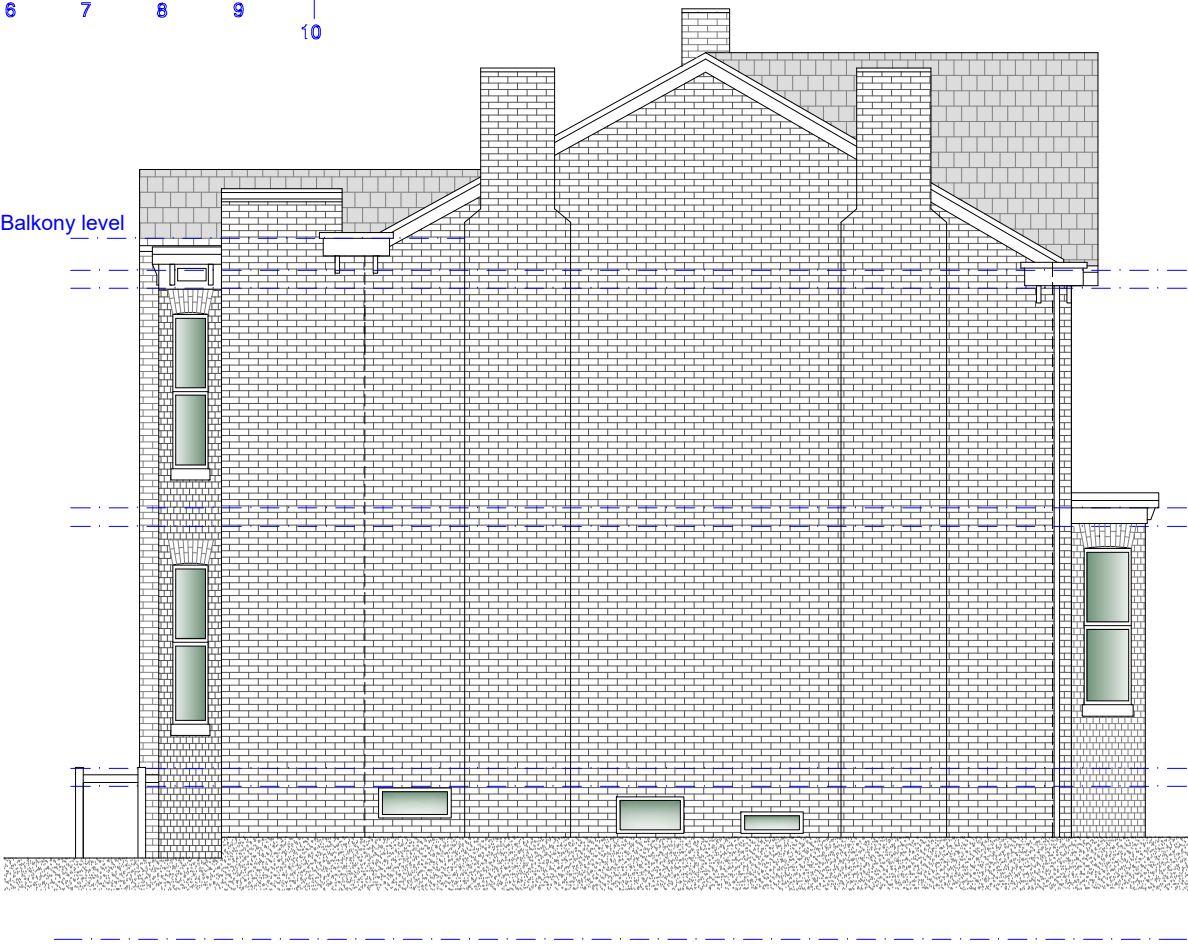

Existing L/H Side Elevation
Scale 1:100

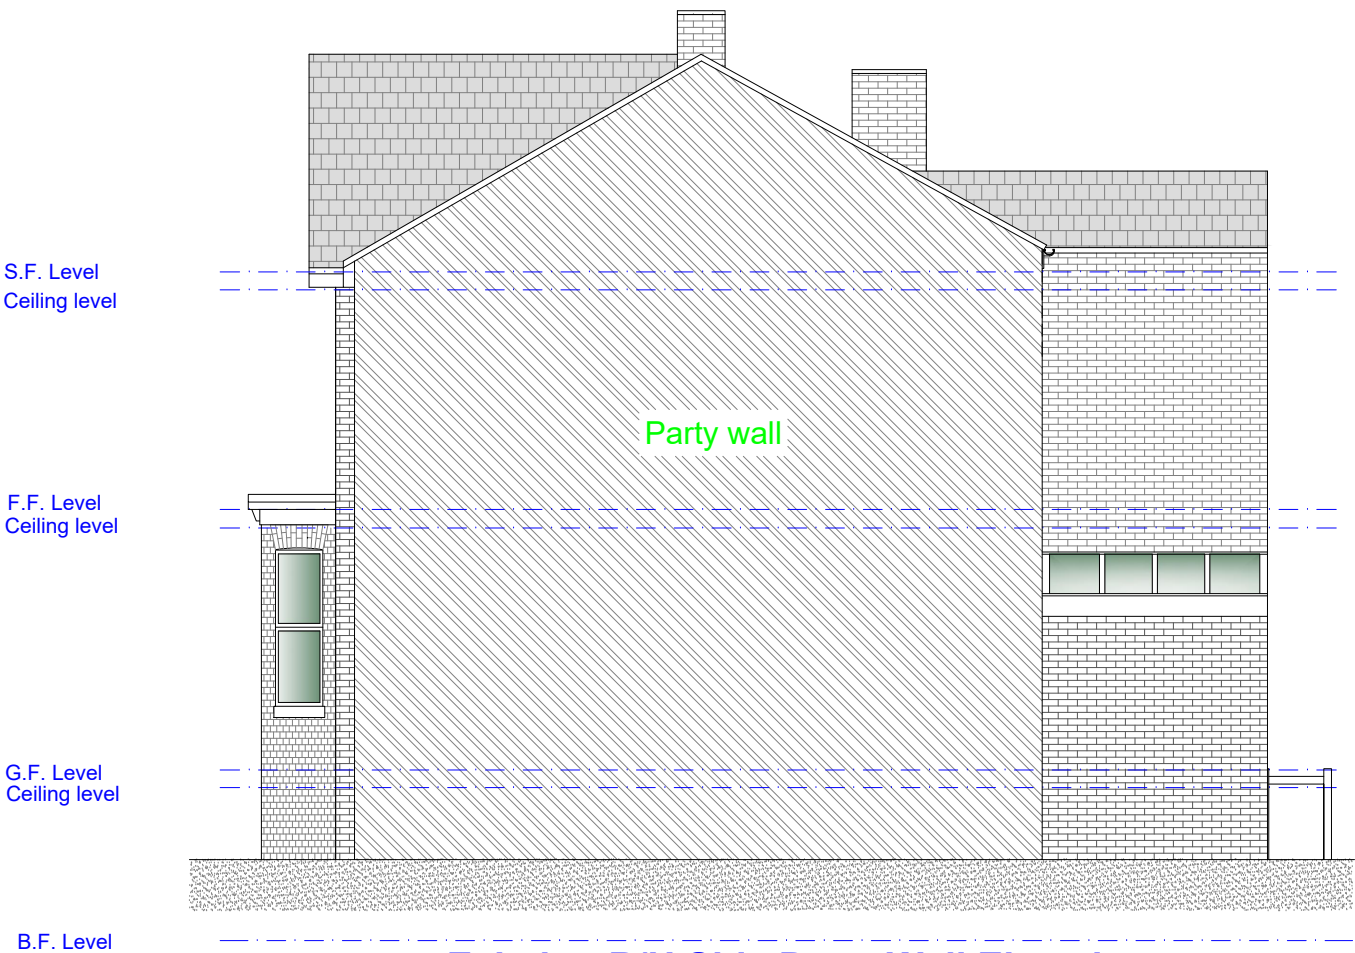

Existing R/H Side Party Wall Elevation
Scale 1:100

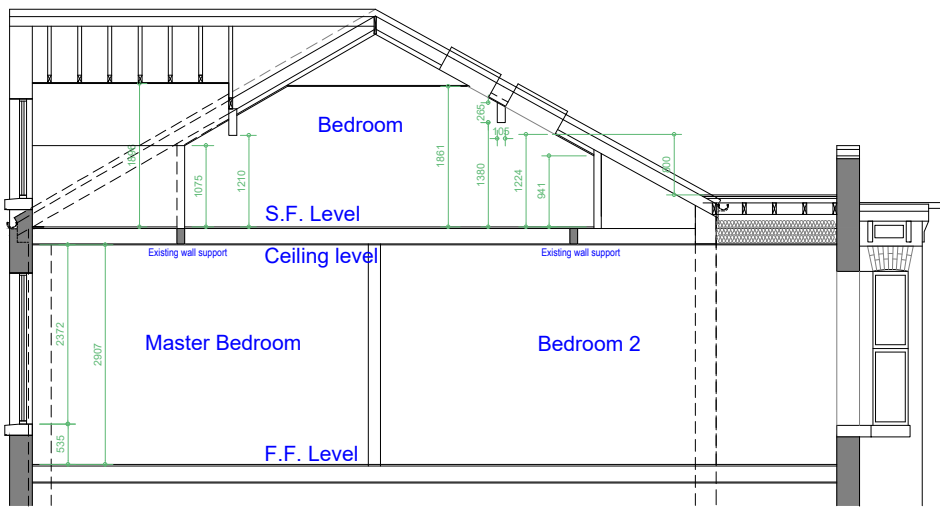

Existing Section
Scale 1:100

Rev	Date	Description
-----	------	-------------

Issued For : INFORMATION PURPOSES ONLY		
--	--	--

Client	Mr. Richard Hodgkinson
--------	------------------------

Project	8 PARSONAGE ROAD, WITHINGTON, MCR M20 4PQ Proposed loft conversion.
---------	---

Scheme - Drawing Title	Existing Elevations.
------------------------	----------------------

02	Date	21.06.23
Drawing No.	Revision	Scale 1:100 @A3



Plans To Build It Ltd
Tel: 0161 728 5730
Mob: 07741175755
www.planstobuildit.com