




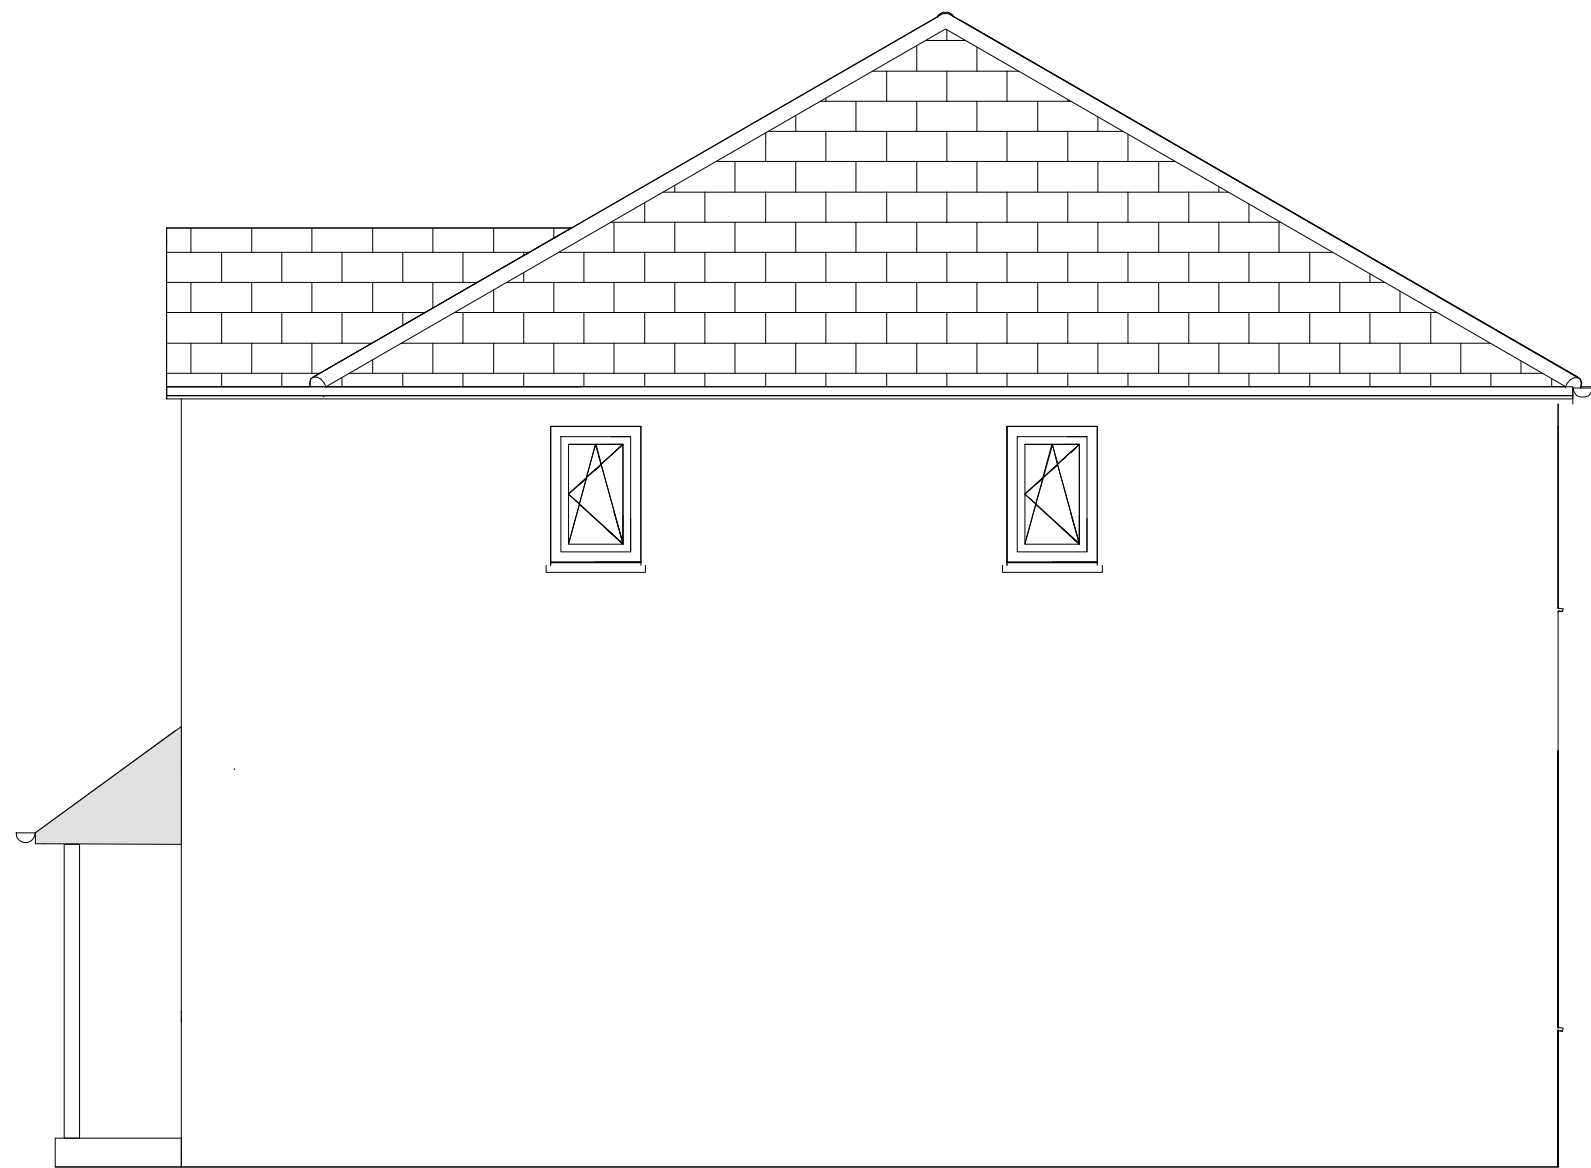


Existing East Elevation

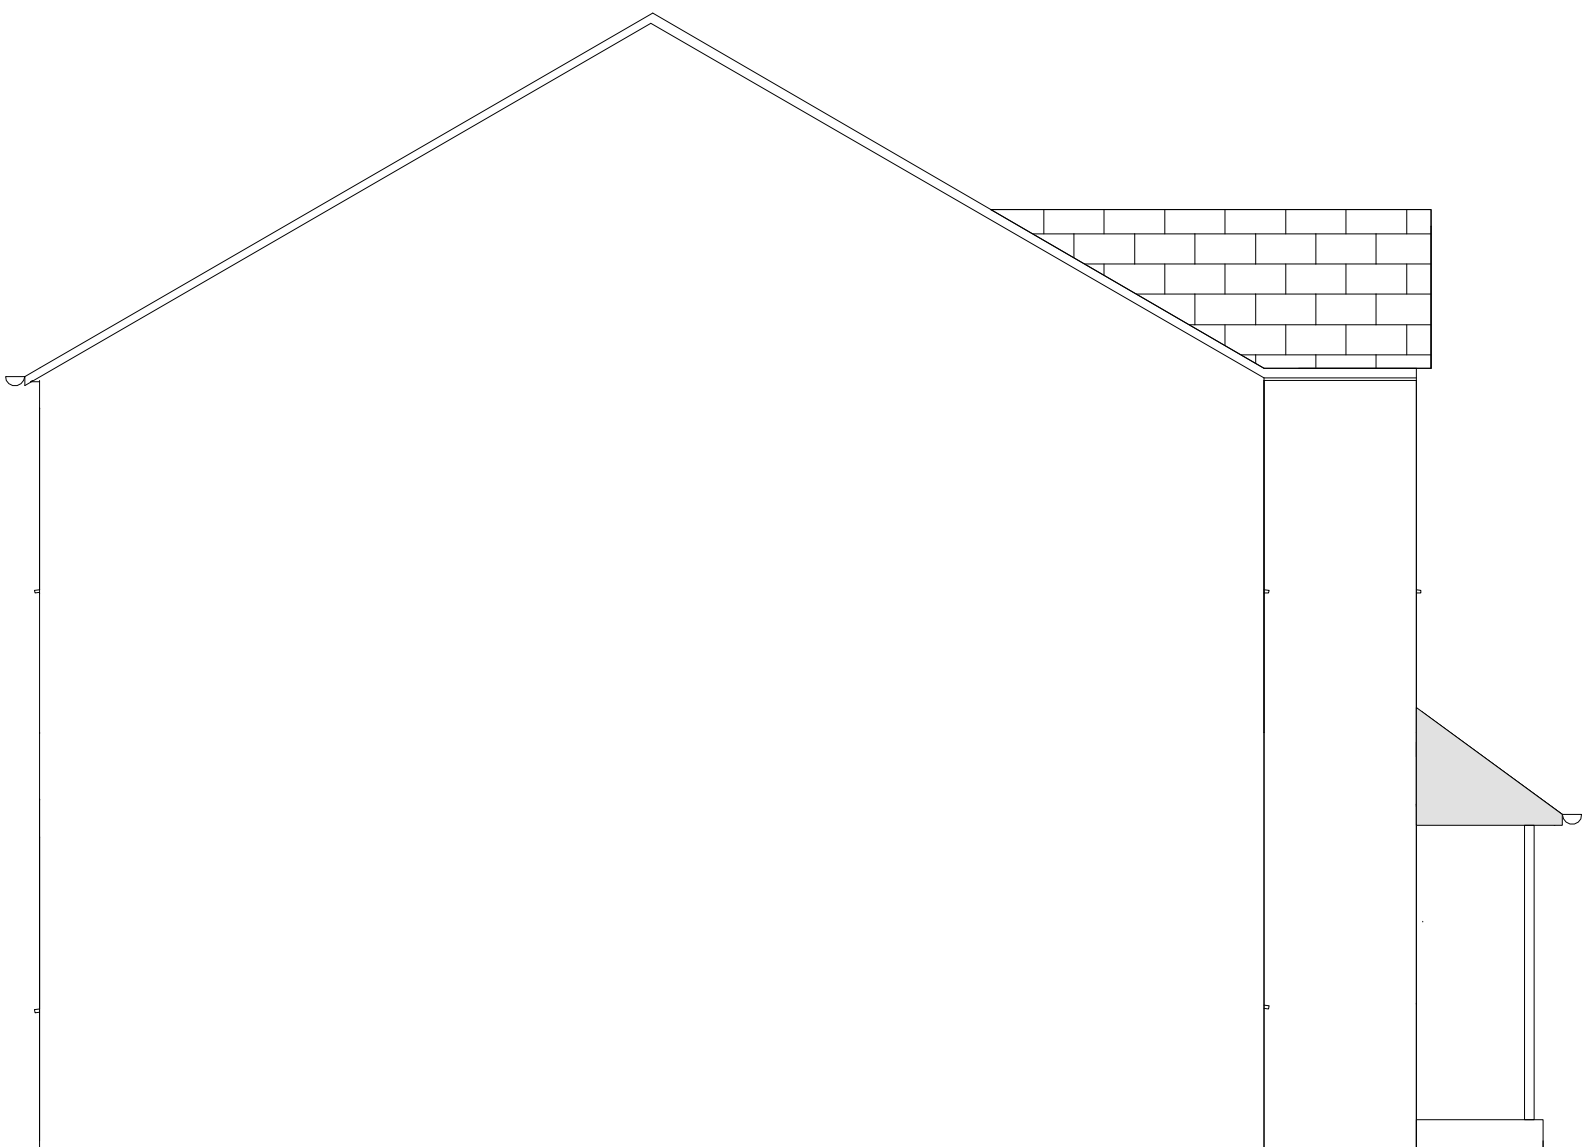

Existing West Elevation

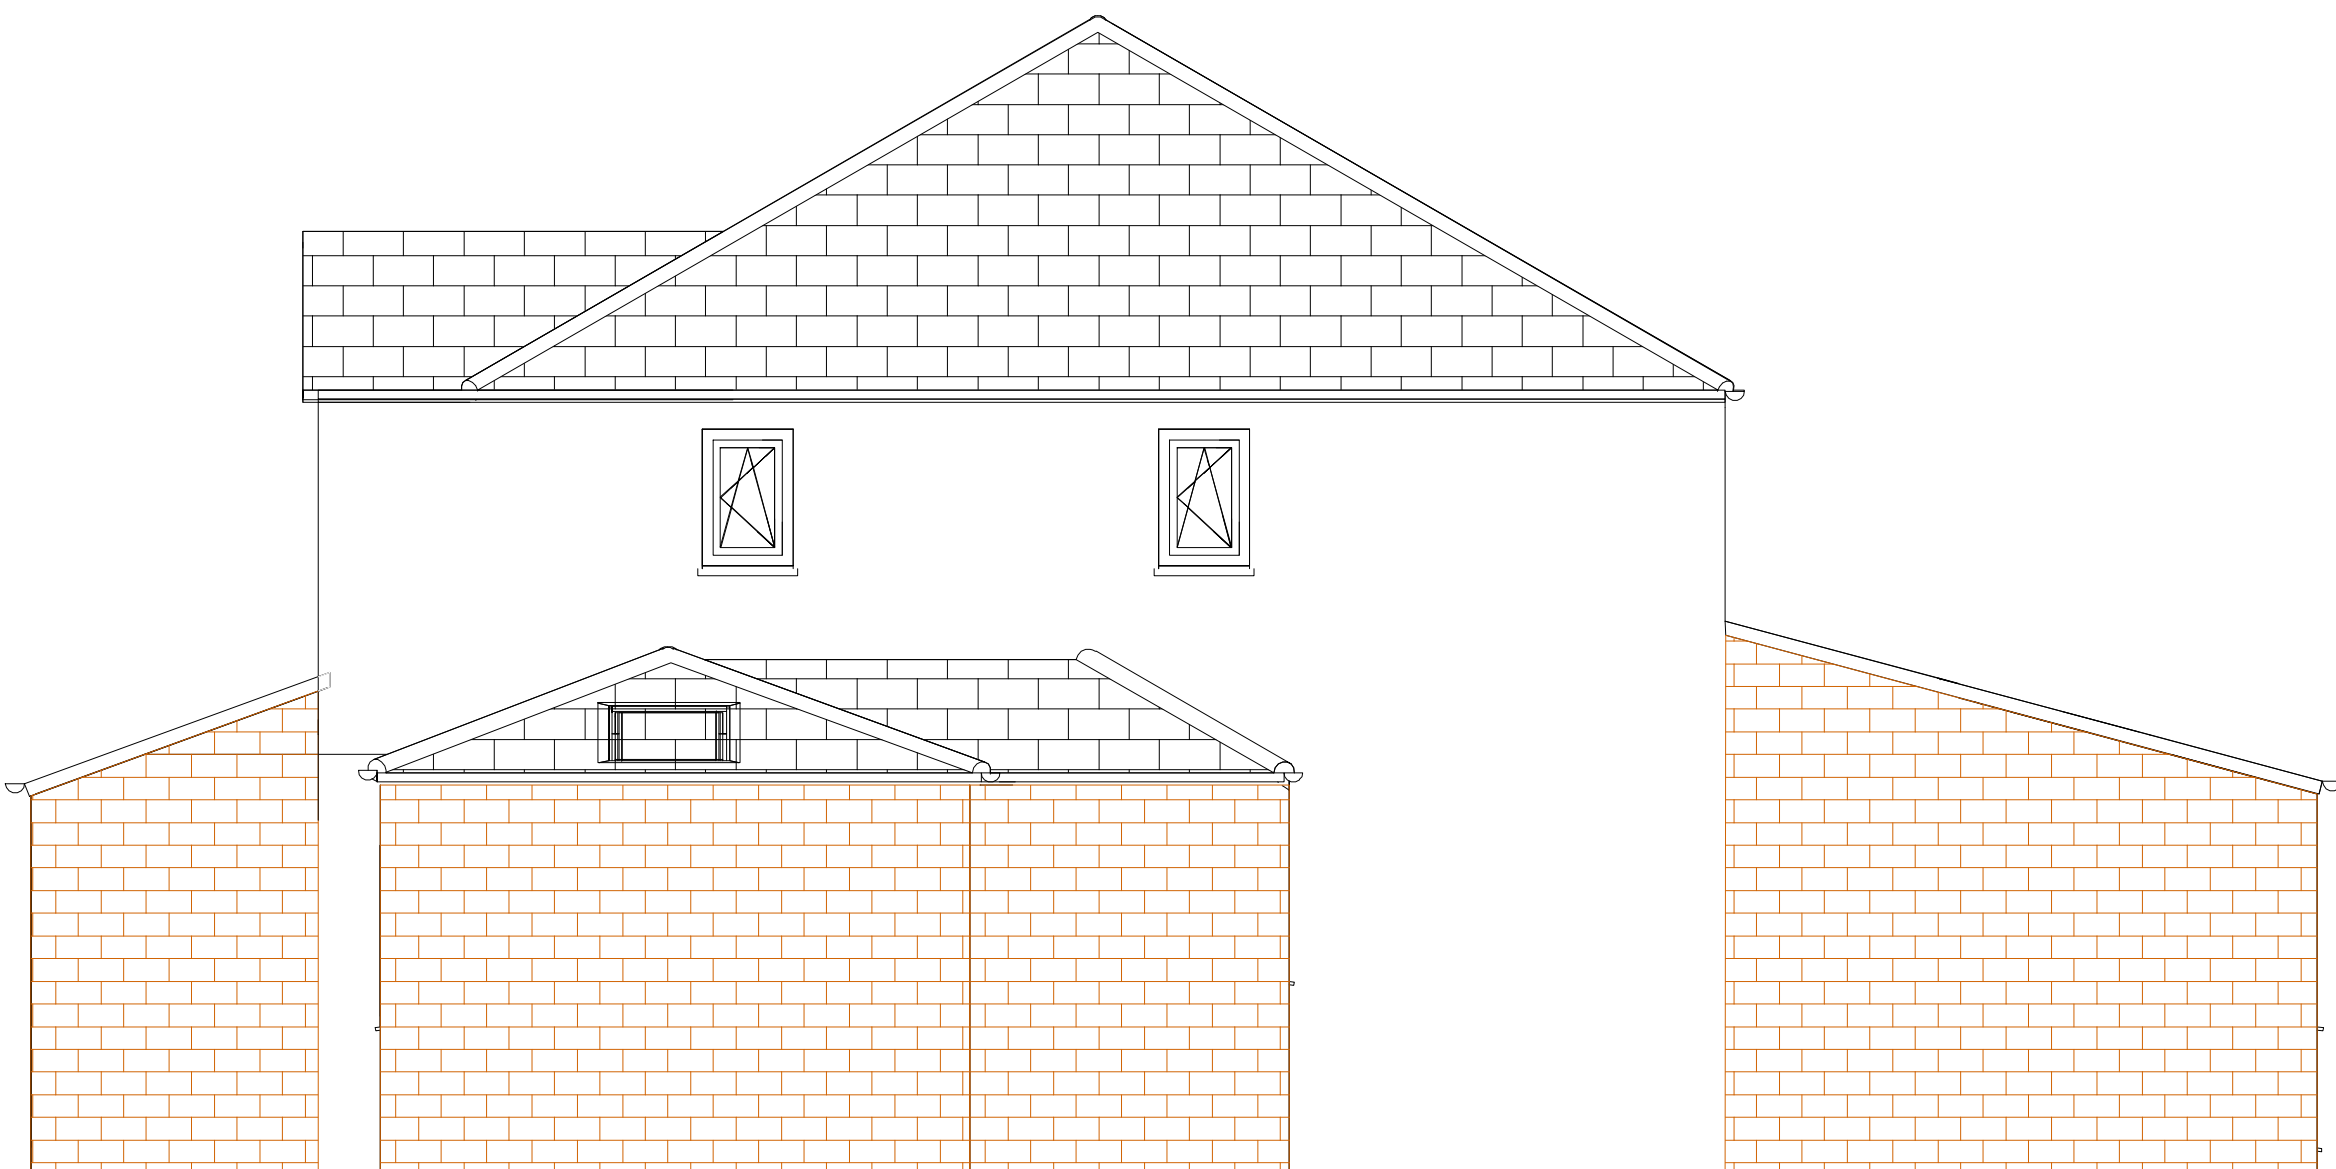

Proposed East Elevation

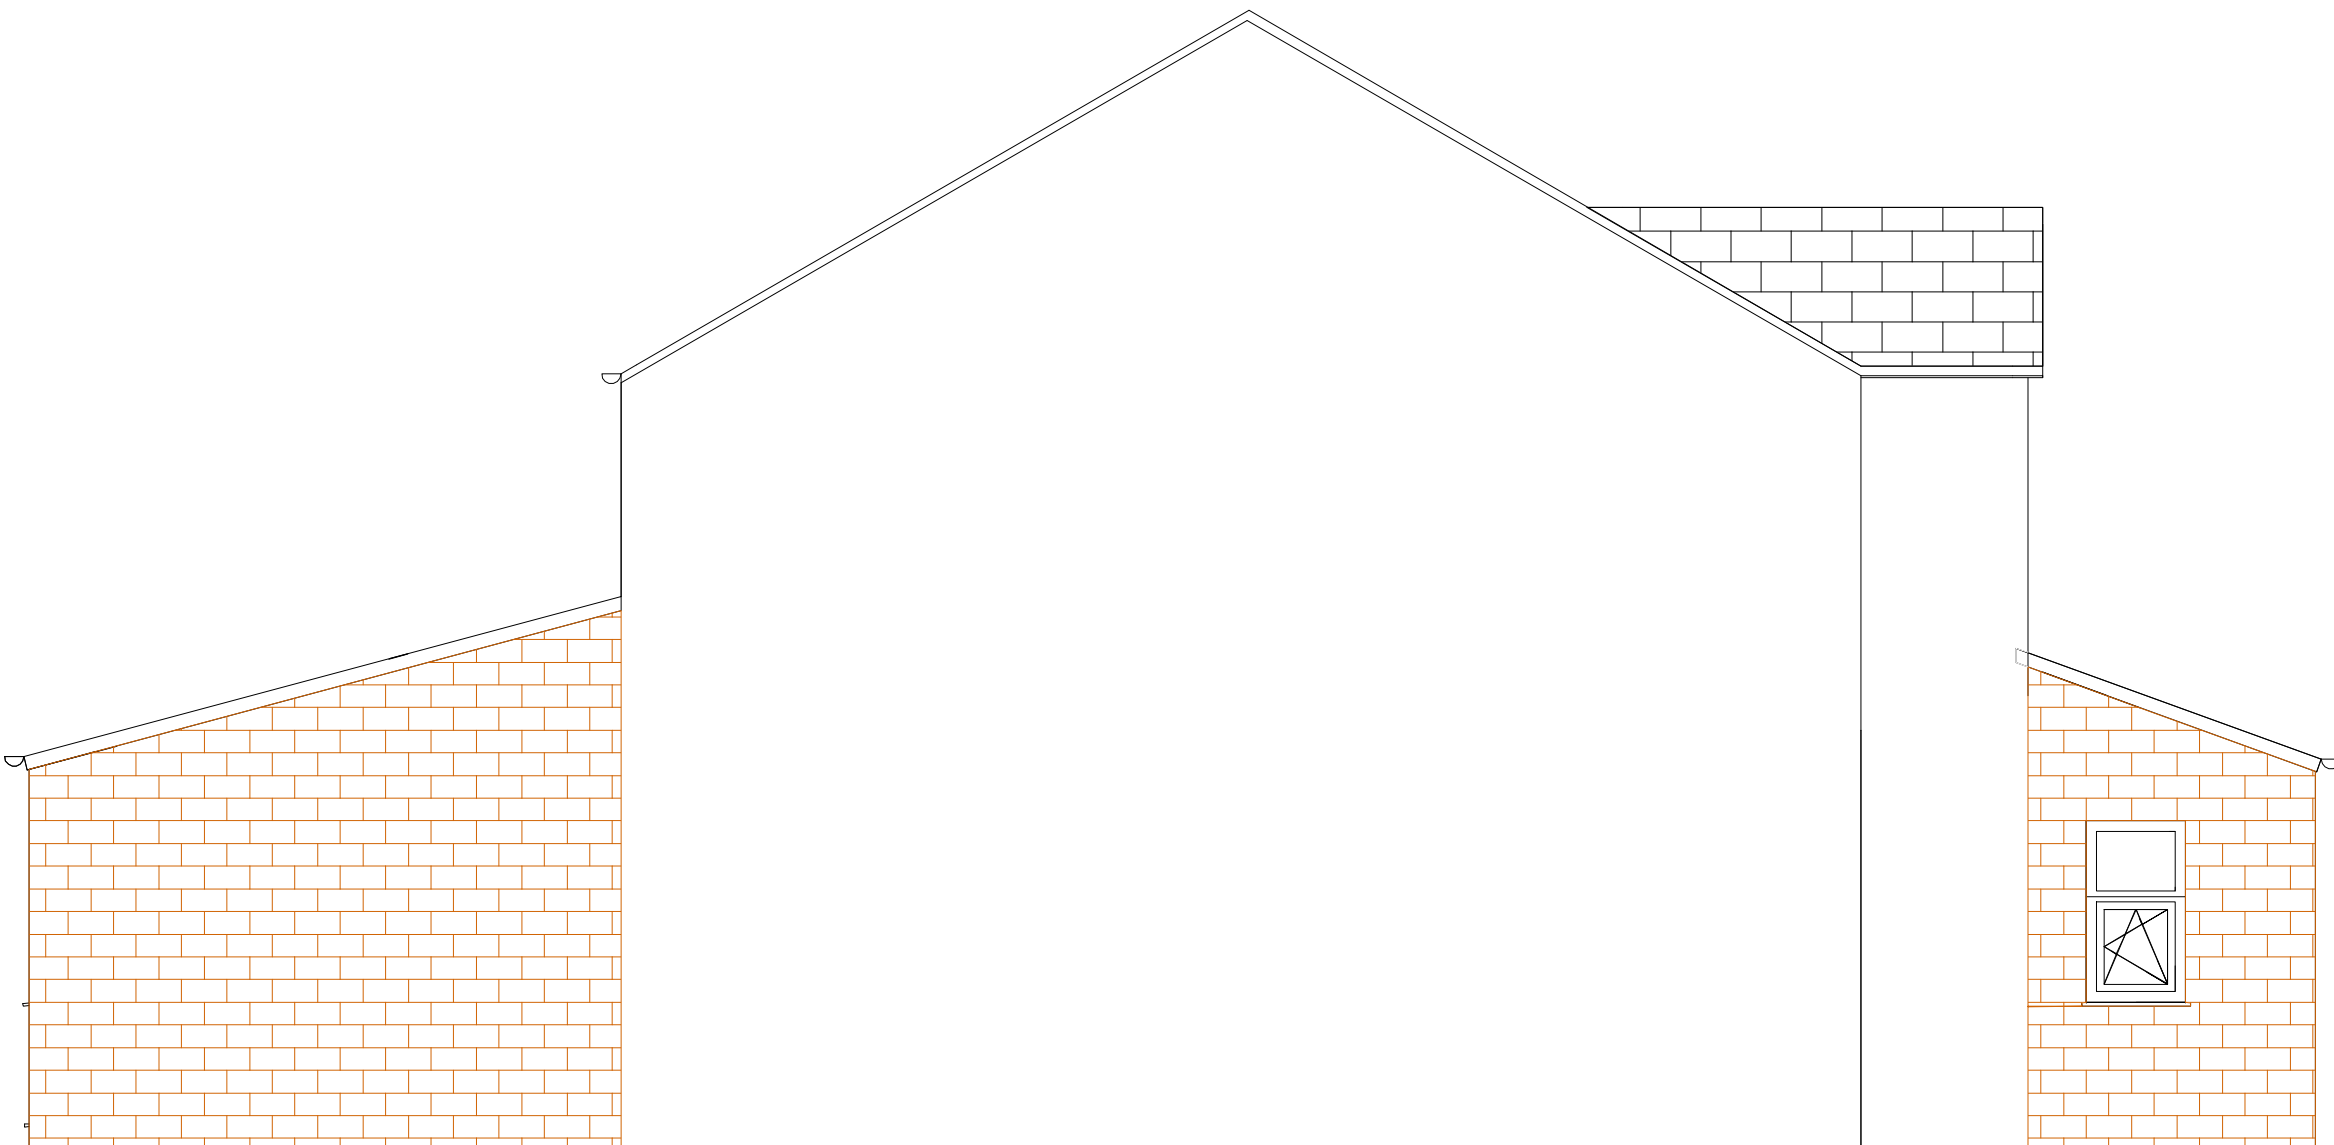

Proposed West Elevation

Drawing title: Proposed Porch, Side and Rear Extension - Side Elevations		
Client: Mr&Mrs Sandeep Kumar 19 Meshaw Close, Manchester M23 0GT	Drawing no:	Scale:
	2023-MEC-011 Rev B	1:50
General notes: 1. This drawing is intended for the use in planning ONLY at this stage. 2. Do not Scale this drawing. 3. All dimensions provided are in meters Until Noted Otherwise.	Date created:26/06/2023	
	 SR ENGINEERING SERVICES LIMITED srenggandservices@gmail.com Contact:07809569032	