



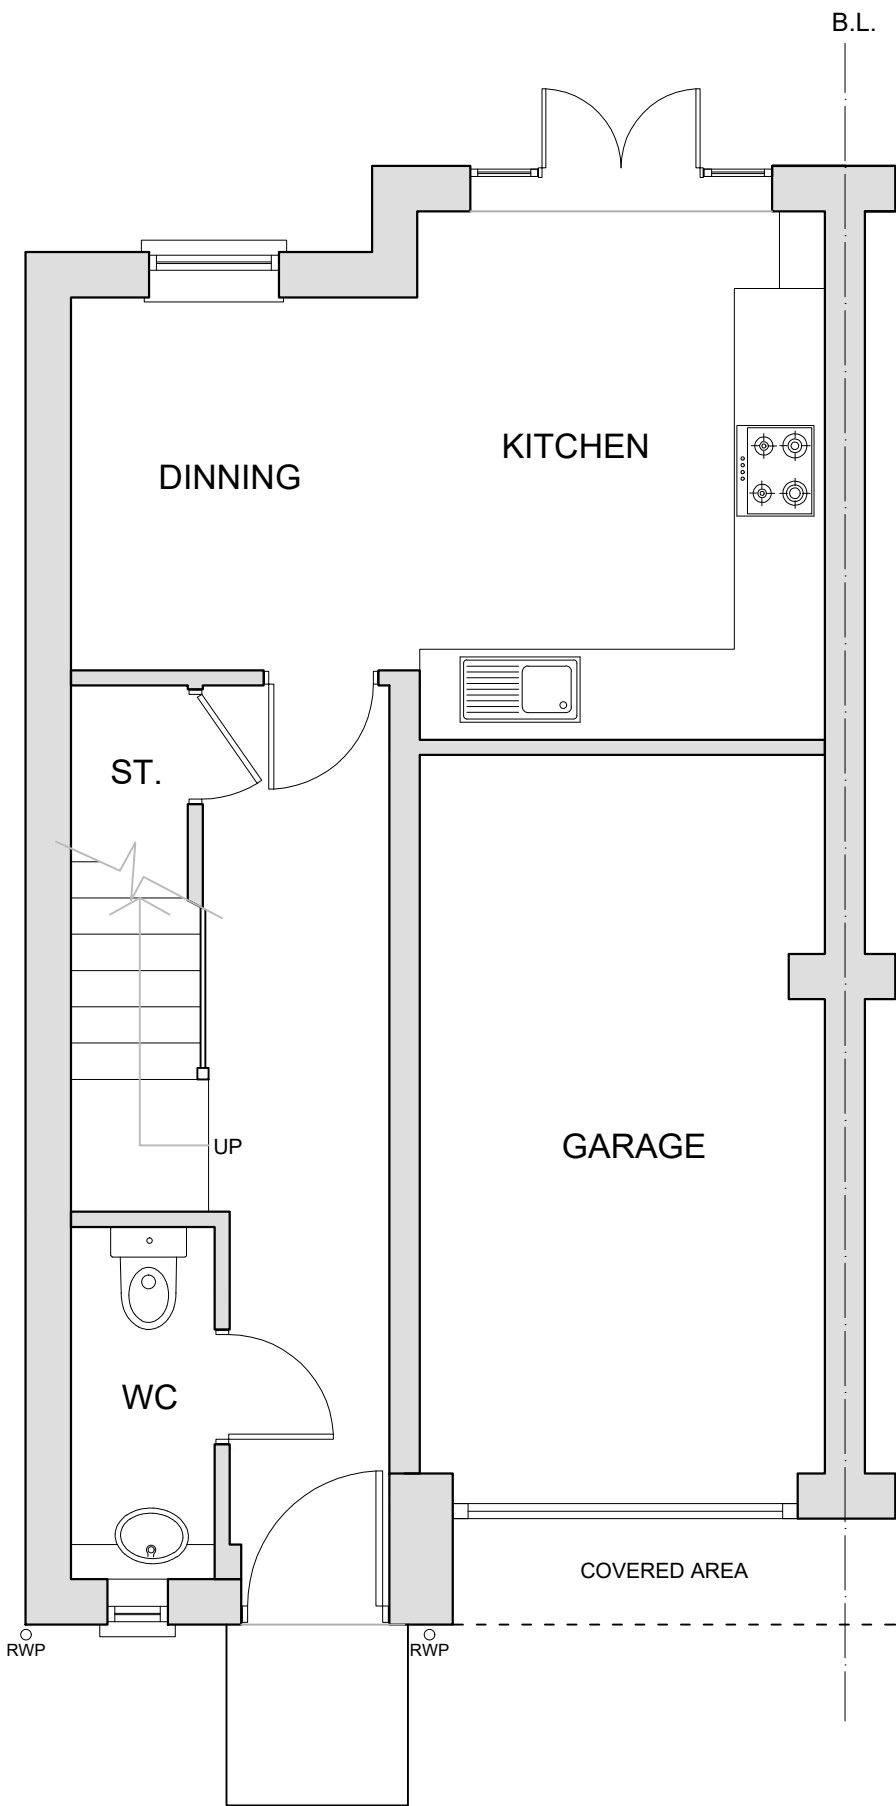

EXISTING GF LAYOUT PLAN



EXISTING FRONT ELEVATION

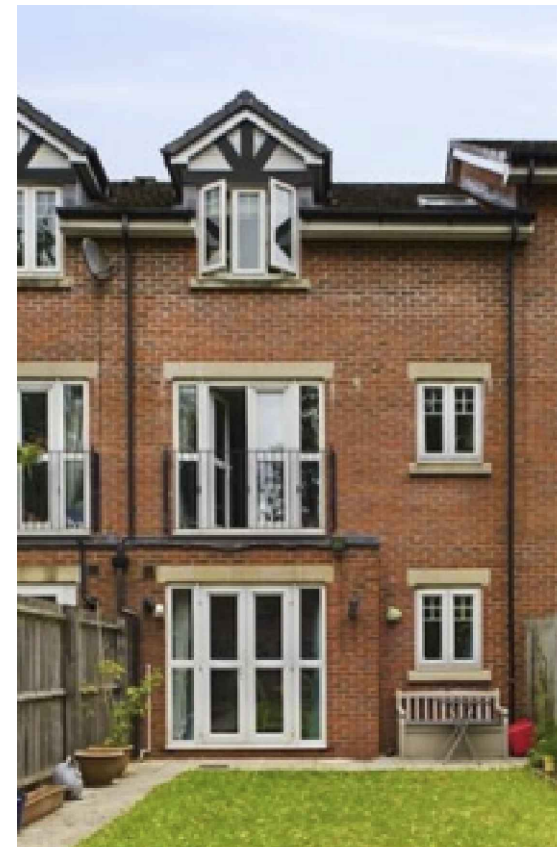

EXISTING REAR ELEVATION
NOTE: NO CHANGES PROPOSED TO THE REAR ELEVATION

Notes:

1. THE COPYRIGHT OF THIS DRAWING IS VESTED IN ARCHIKEI LTD AND IT MAY NOT BE REPRODUCED IN WHOLE OR PART OR USED FOR THE MANUFACTURE OF ANY ARTICLE WITHOUT THE EXPRESS PERMISSION OF THE COPYRIGHT HOLDERS.
2. WORK TO FIGURED DIMENSIONS ONLY.
3. DIMENSIONS TO BE CHECKED ON SITE.

REV:	DESCRIPTION:	BY:	DATE:



ARCHIKEI LTD
71-75 SHELTON STREET
LONDON WC2H 9JQ
07759 718548
www.archikei.co.uk

CLIENT:	50 FOG LANE, DIDSBURY, MANCHESTER, M20 6AL
ARCHITECT:	ARCHIKEI LTD 71-75 SHELTON STREET LONDON WC2H 9JQ

SITE:	50 FOG LANE, DIDSBURY, MANCHESTER, M20 6AL	
TITLE:	EXISTING LAYOUT PLANS AND ELEVATIONS OF 1 STOREY SIDE AND REAR EXTENSION	
SCALE AT A3: 1:50	DATE: 04/03/2024	CHECKED: JO
PROJECT NO: AK240207G	DRAWN: AW	REVISION: -