

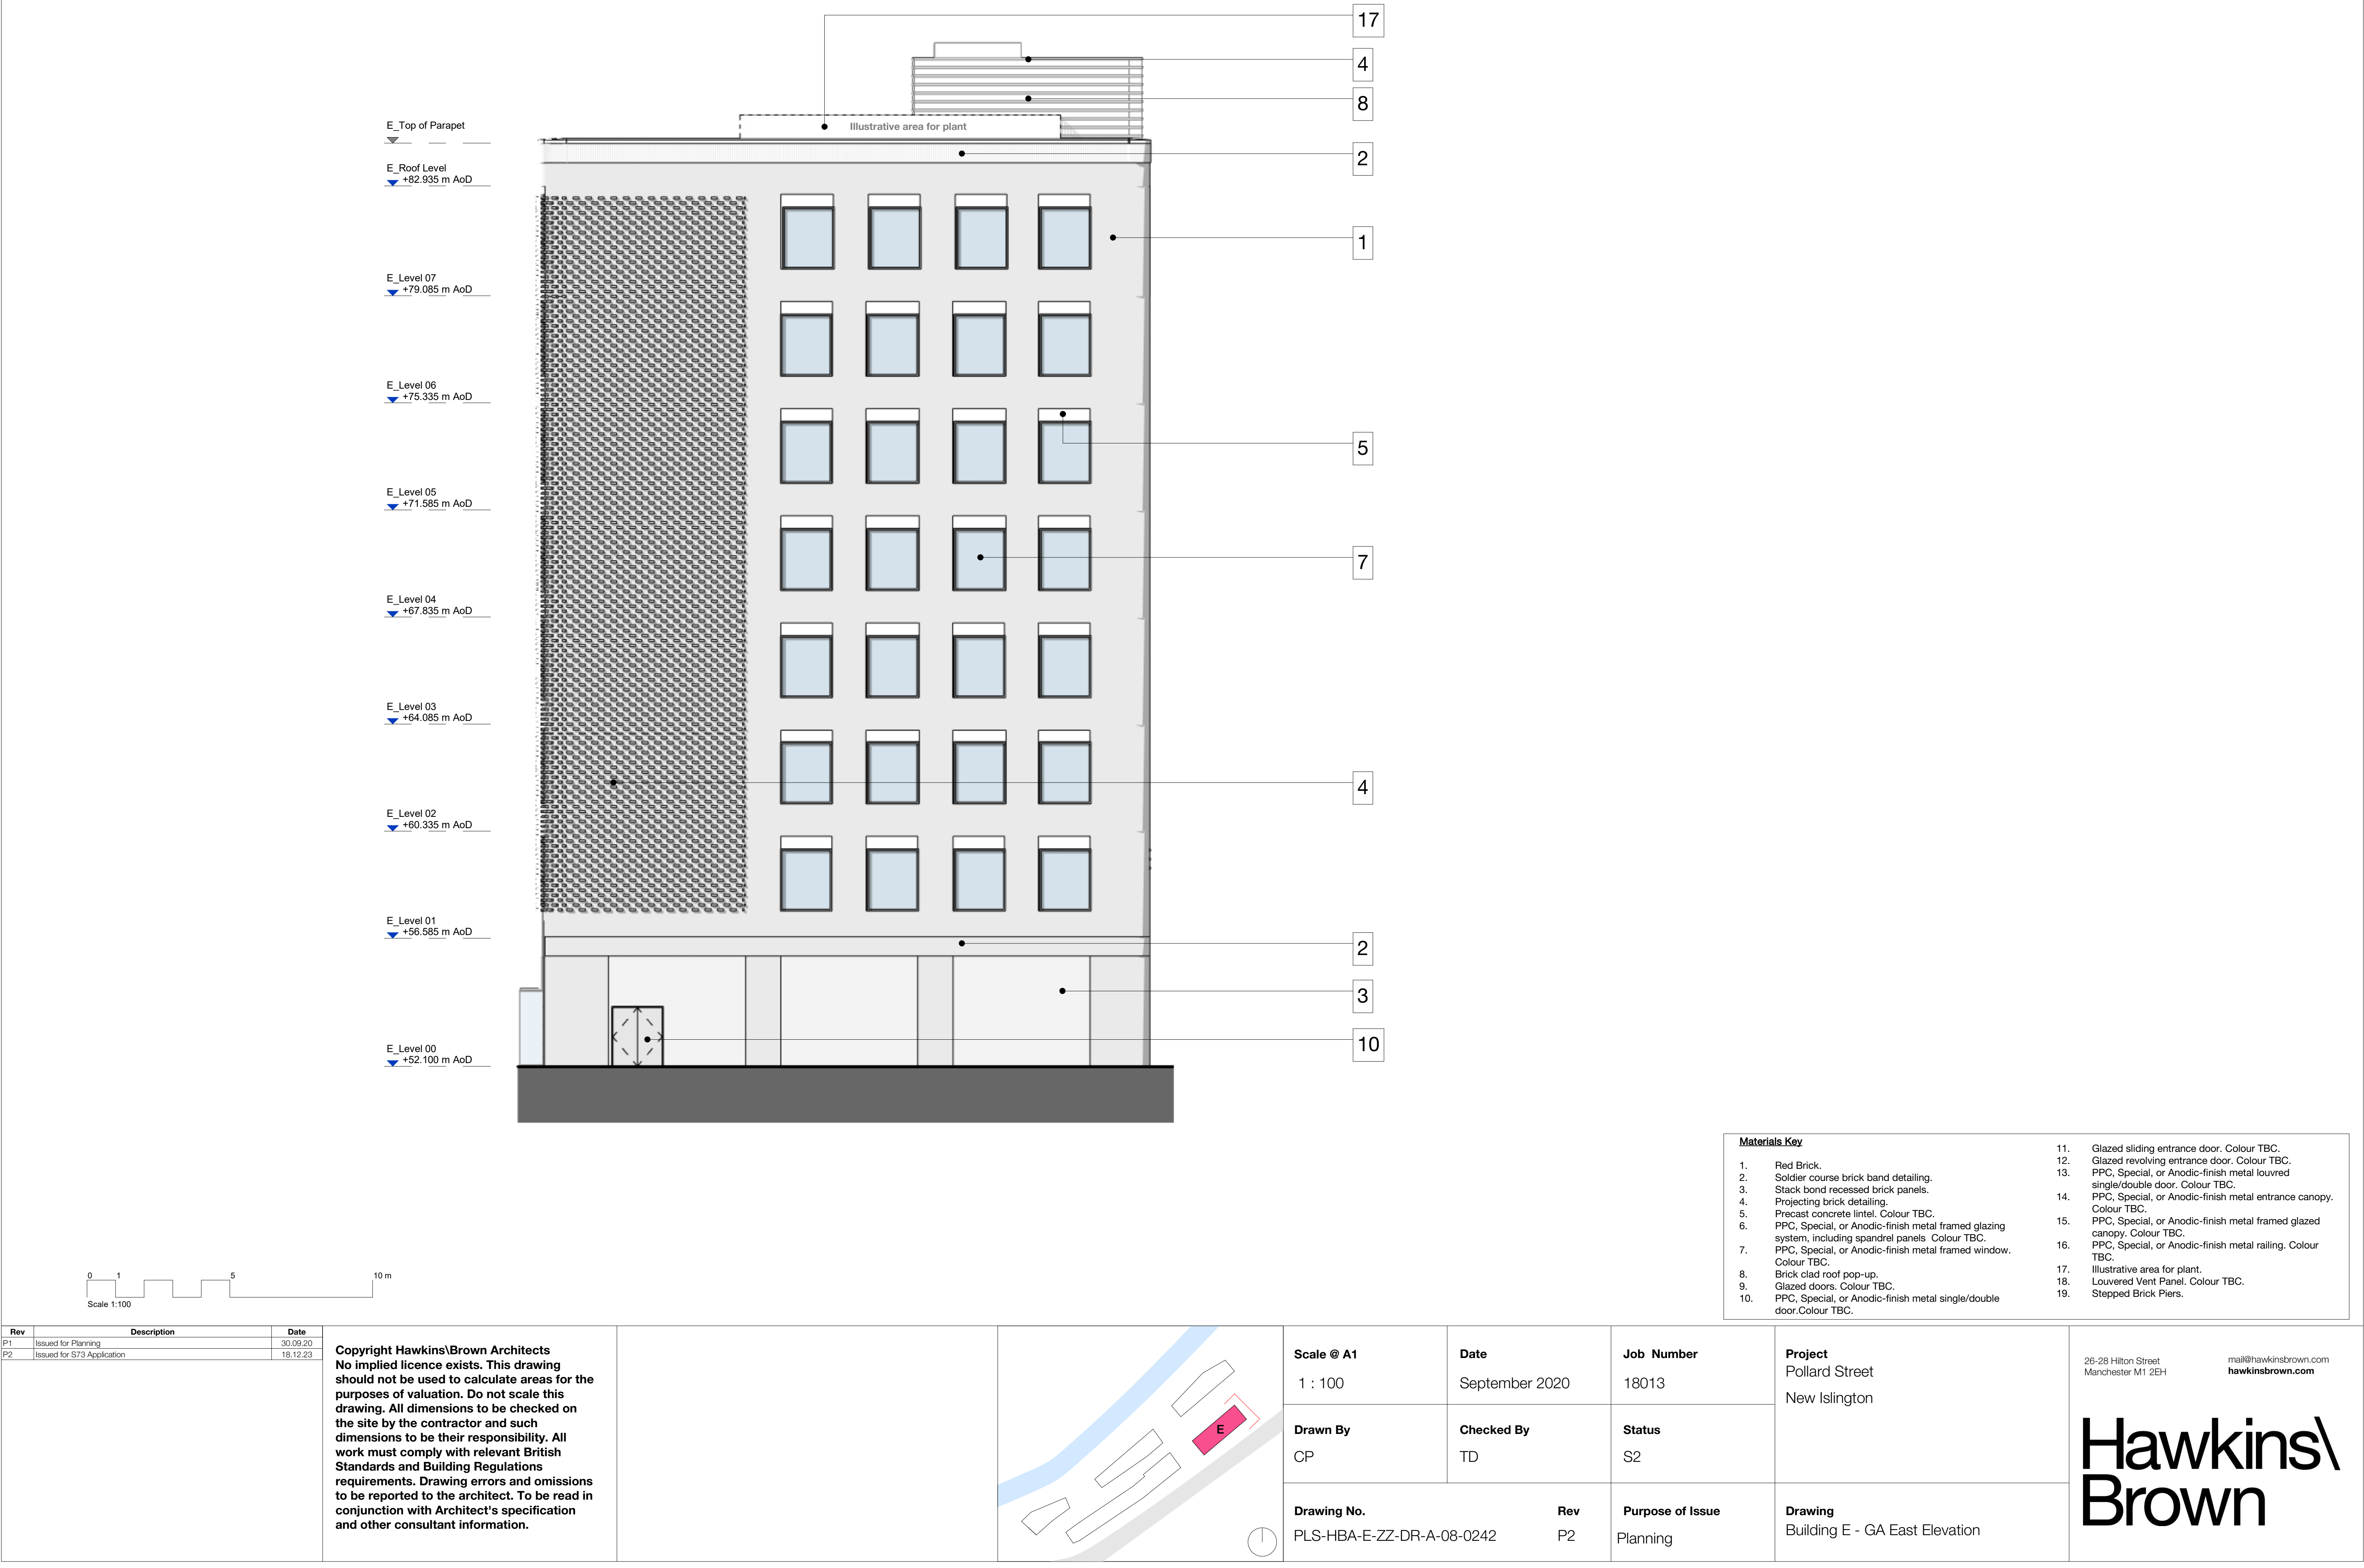


 

Rev	Description	Date
P1	Issued for Planning	30.09.20
P2	Issued for S73 Application	18.12.23

Copyright Hawkins\Brown Architects
No implied licence exists. This drawing should not be used to calculate areas for the purposes of valuation. Do not scale this drawing. All dimensions to be checked on the site by the contractor and such dimensions to be their responsibility. All work must comply with relevant British Standards and Building Regulations requirements. Drawing errors and omissions to be reported to the architect. To be read in conjunction with Architect's specification and other consultant information.

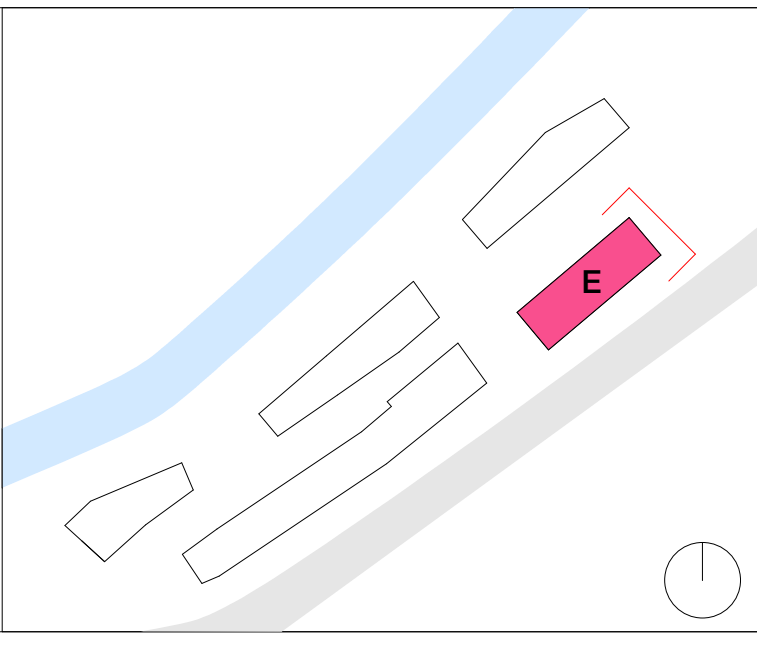

Scale @ A1	Date
1 : 100	September 2020
Drawn By	Checked By
CP	TD

Drawing No.	Rev
PLS-HBA-E-ZZ-DR-A-08-0242	P2

Job Number	Status
18013	S2
Purpose of Issue	Drawing
Planning	Building E - GA East Elevation

Project	Drawing
Pollard Street New Islington	Building E - GA East Elevation

26-28 Hilton Street
Manchester M1 2EH

mail@hawkinsbrown.com
hawkinsbrown.com

Hawkins\Brown