

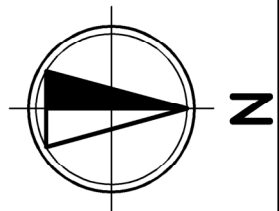


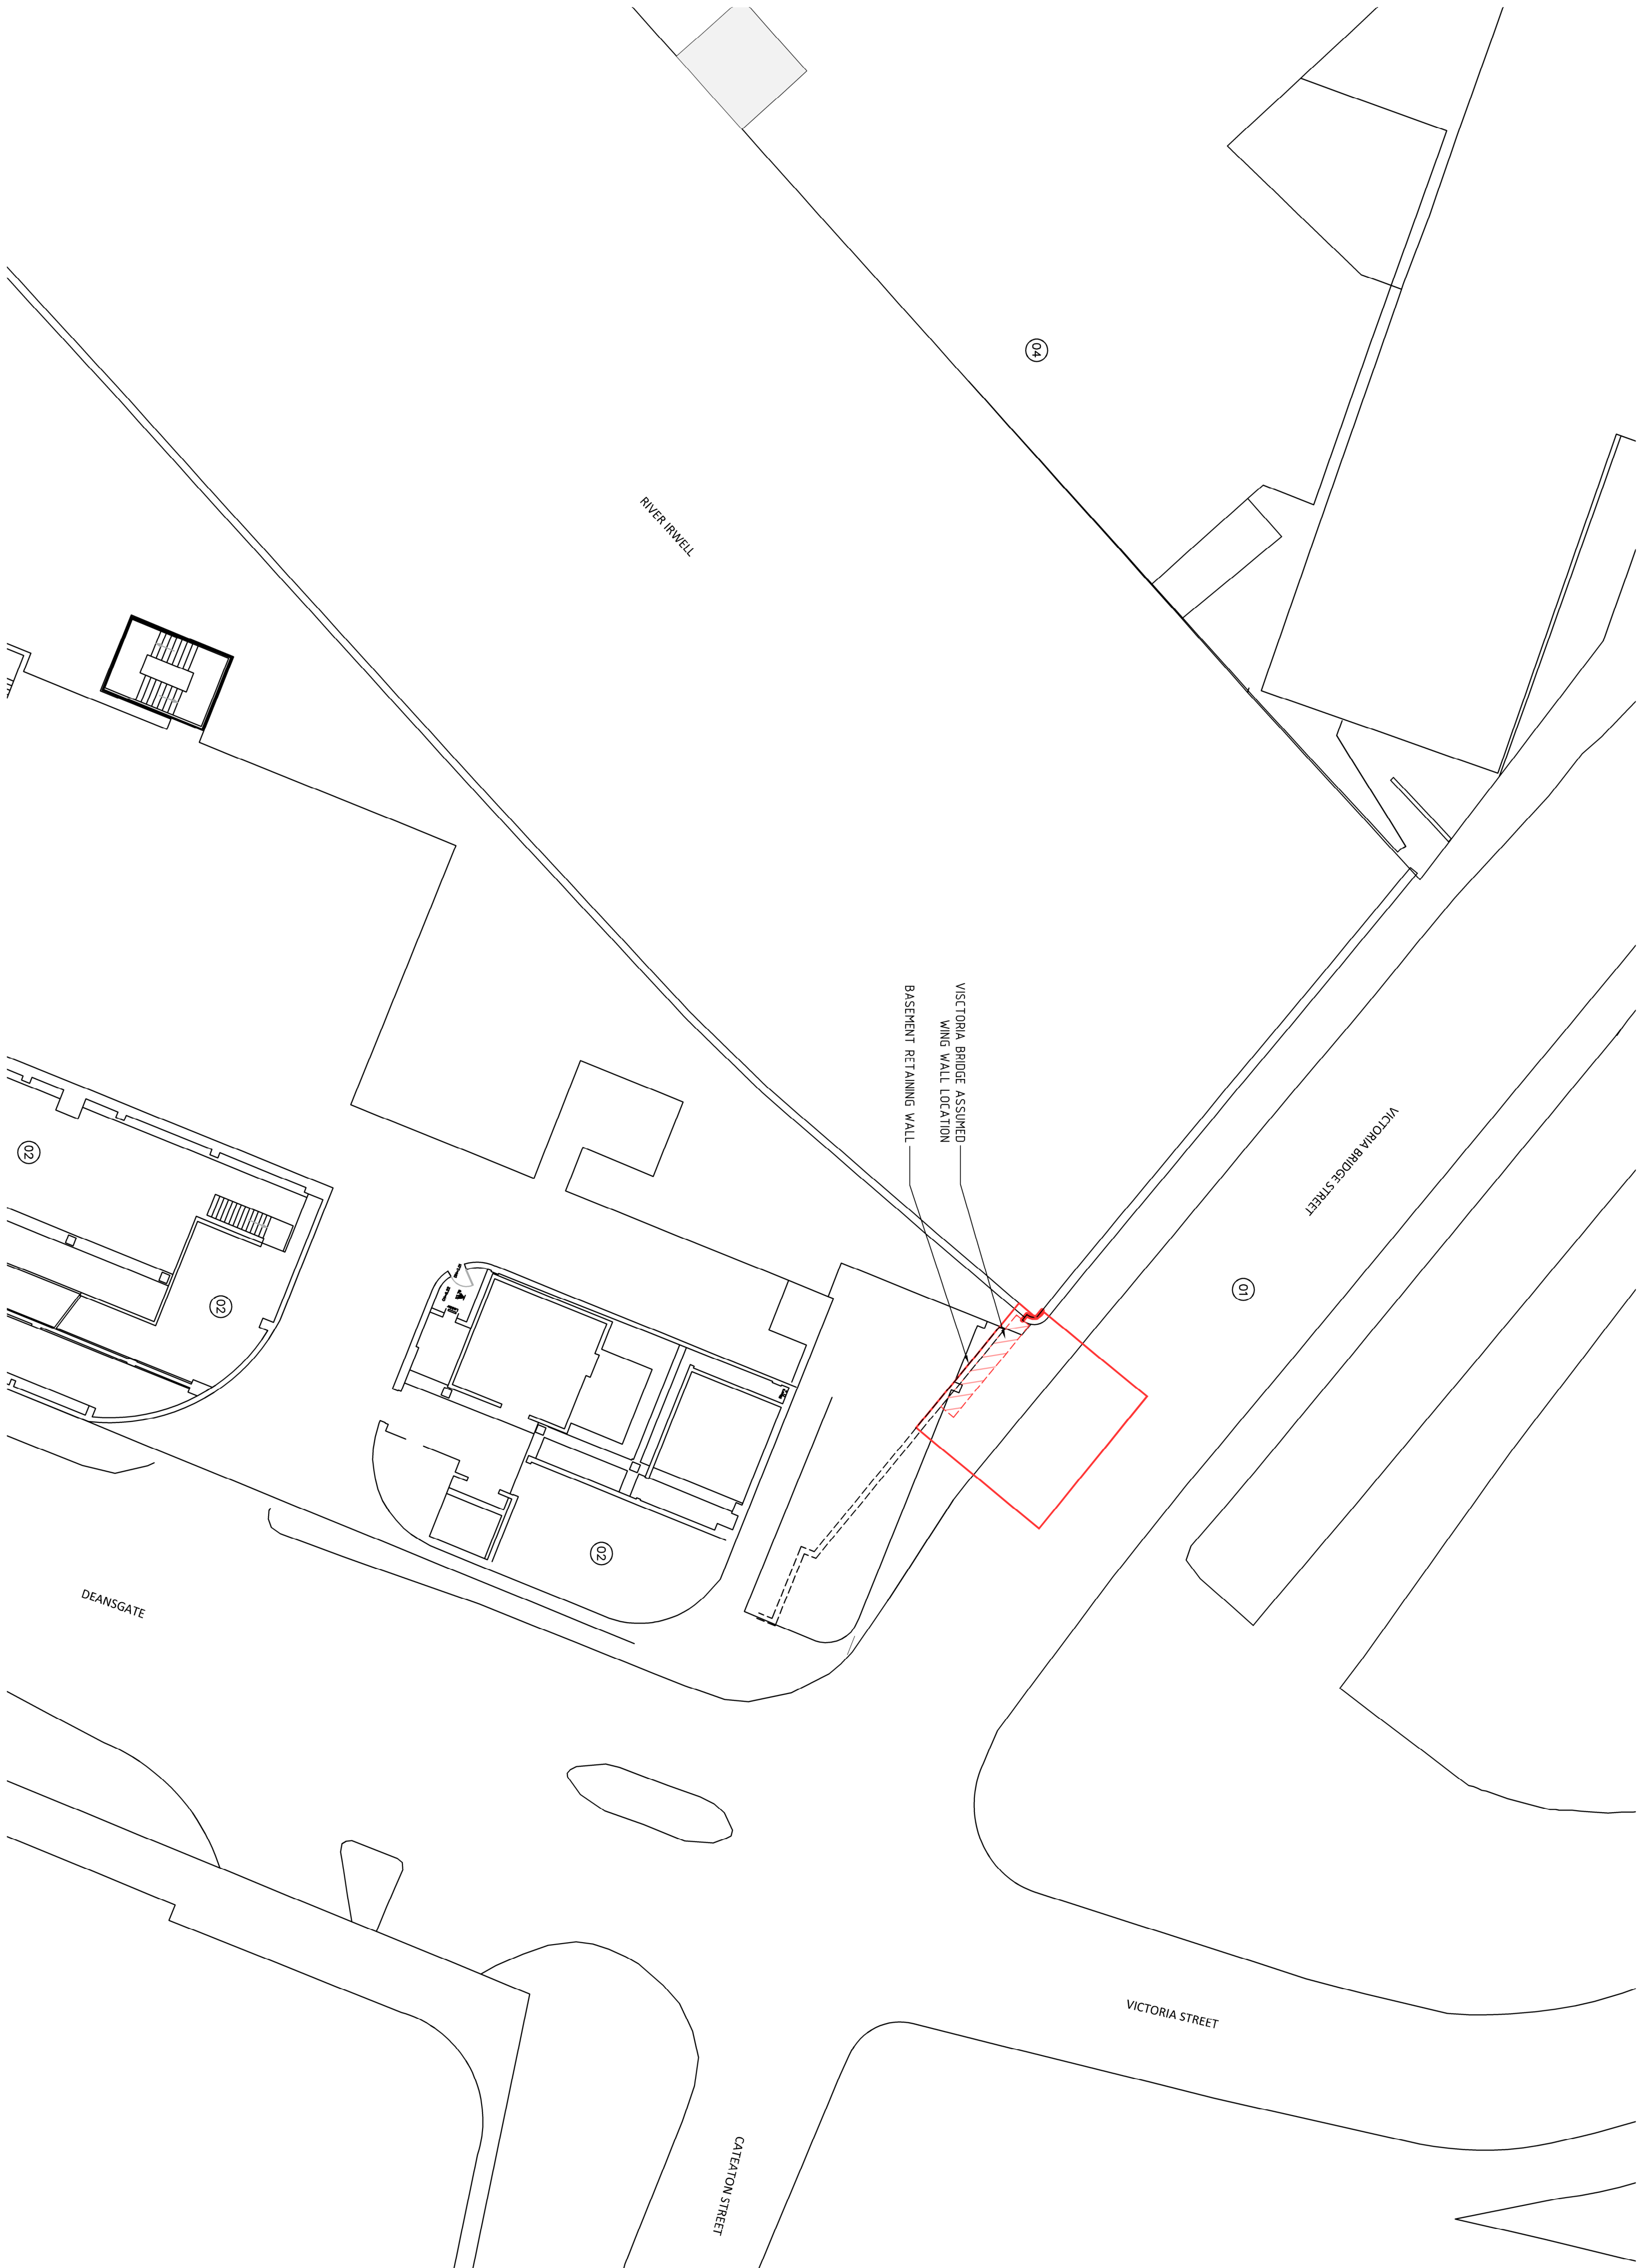

P L A N K E Y :

- 01 Victoria Bridge
- 02 Renaissance Hotel
- 03 Car Park
- 04 Premier Inn Hotel

 


REVISIONS

REV	DATE	DESCRIPTION	RVD
P00	7/77	7/77	EG

PROPERTY ALLIANCE GROUP LTD



London Office — 163 Tower Bridge Road, London SE1 3JW P / +44 (0) 7999 966 245 E / info@lgaenl.com lgaenl.com —

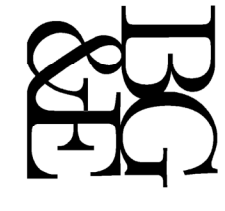

RENAISSANCE

GROUND ANCHOR APPLICATION

GENERAL

ISSUED FOR INFORMATION

NOT TO BE ISSUED FOR CONSTRUCTION

DRAWN	DESIGNED	CHECKED	APPROVED
JW	EG	PM	PM
DATE	REV	SCALE	
N/A	N/A	1:200	A1 A1 350

VICTORIA BRIDGE EXISTING SITE PLAN LOCATION

PROJECT No.	DRAWING No.	REV
L20081	REN-BGE-LBC-RT-002	P00