


Notes

Do not scale from this drawing.
All dimensions are to be checked prior to construction and any discrepancies are to be referred to the Architect.
Copyright reserved.

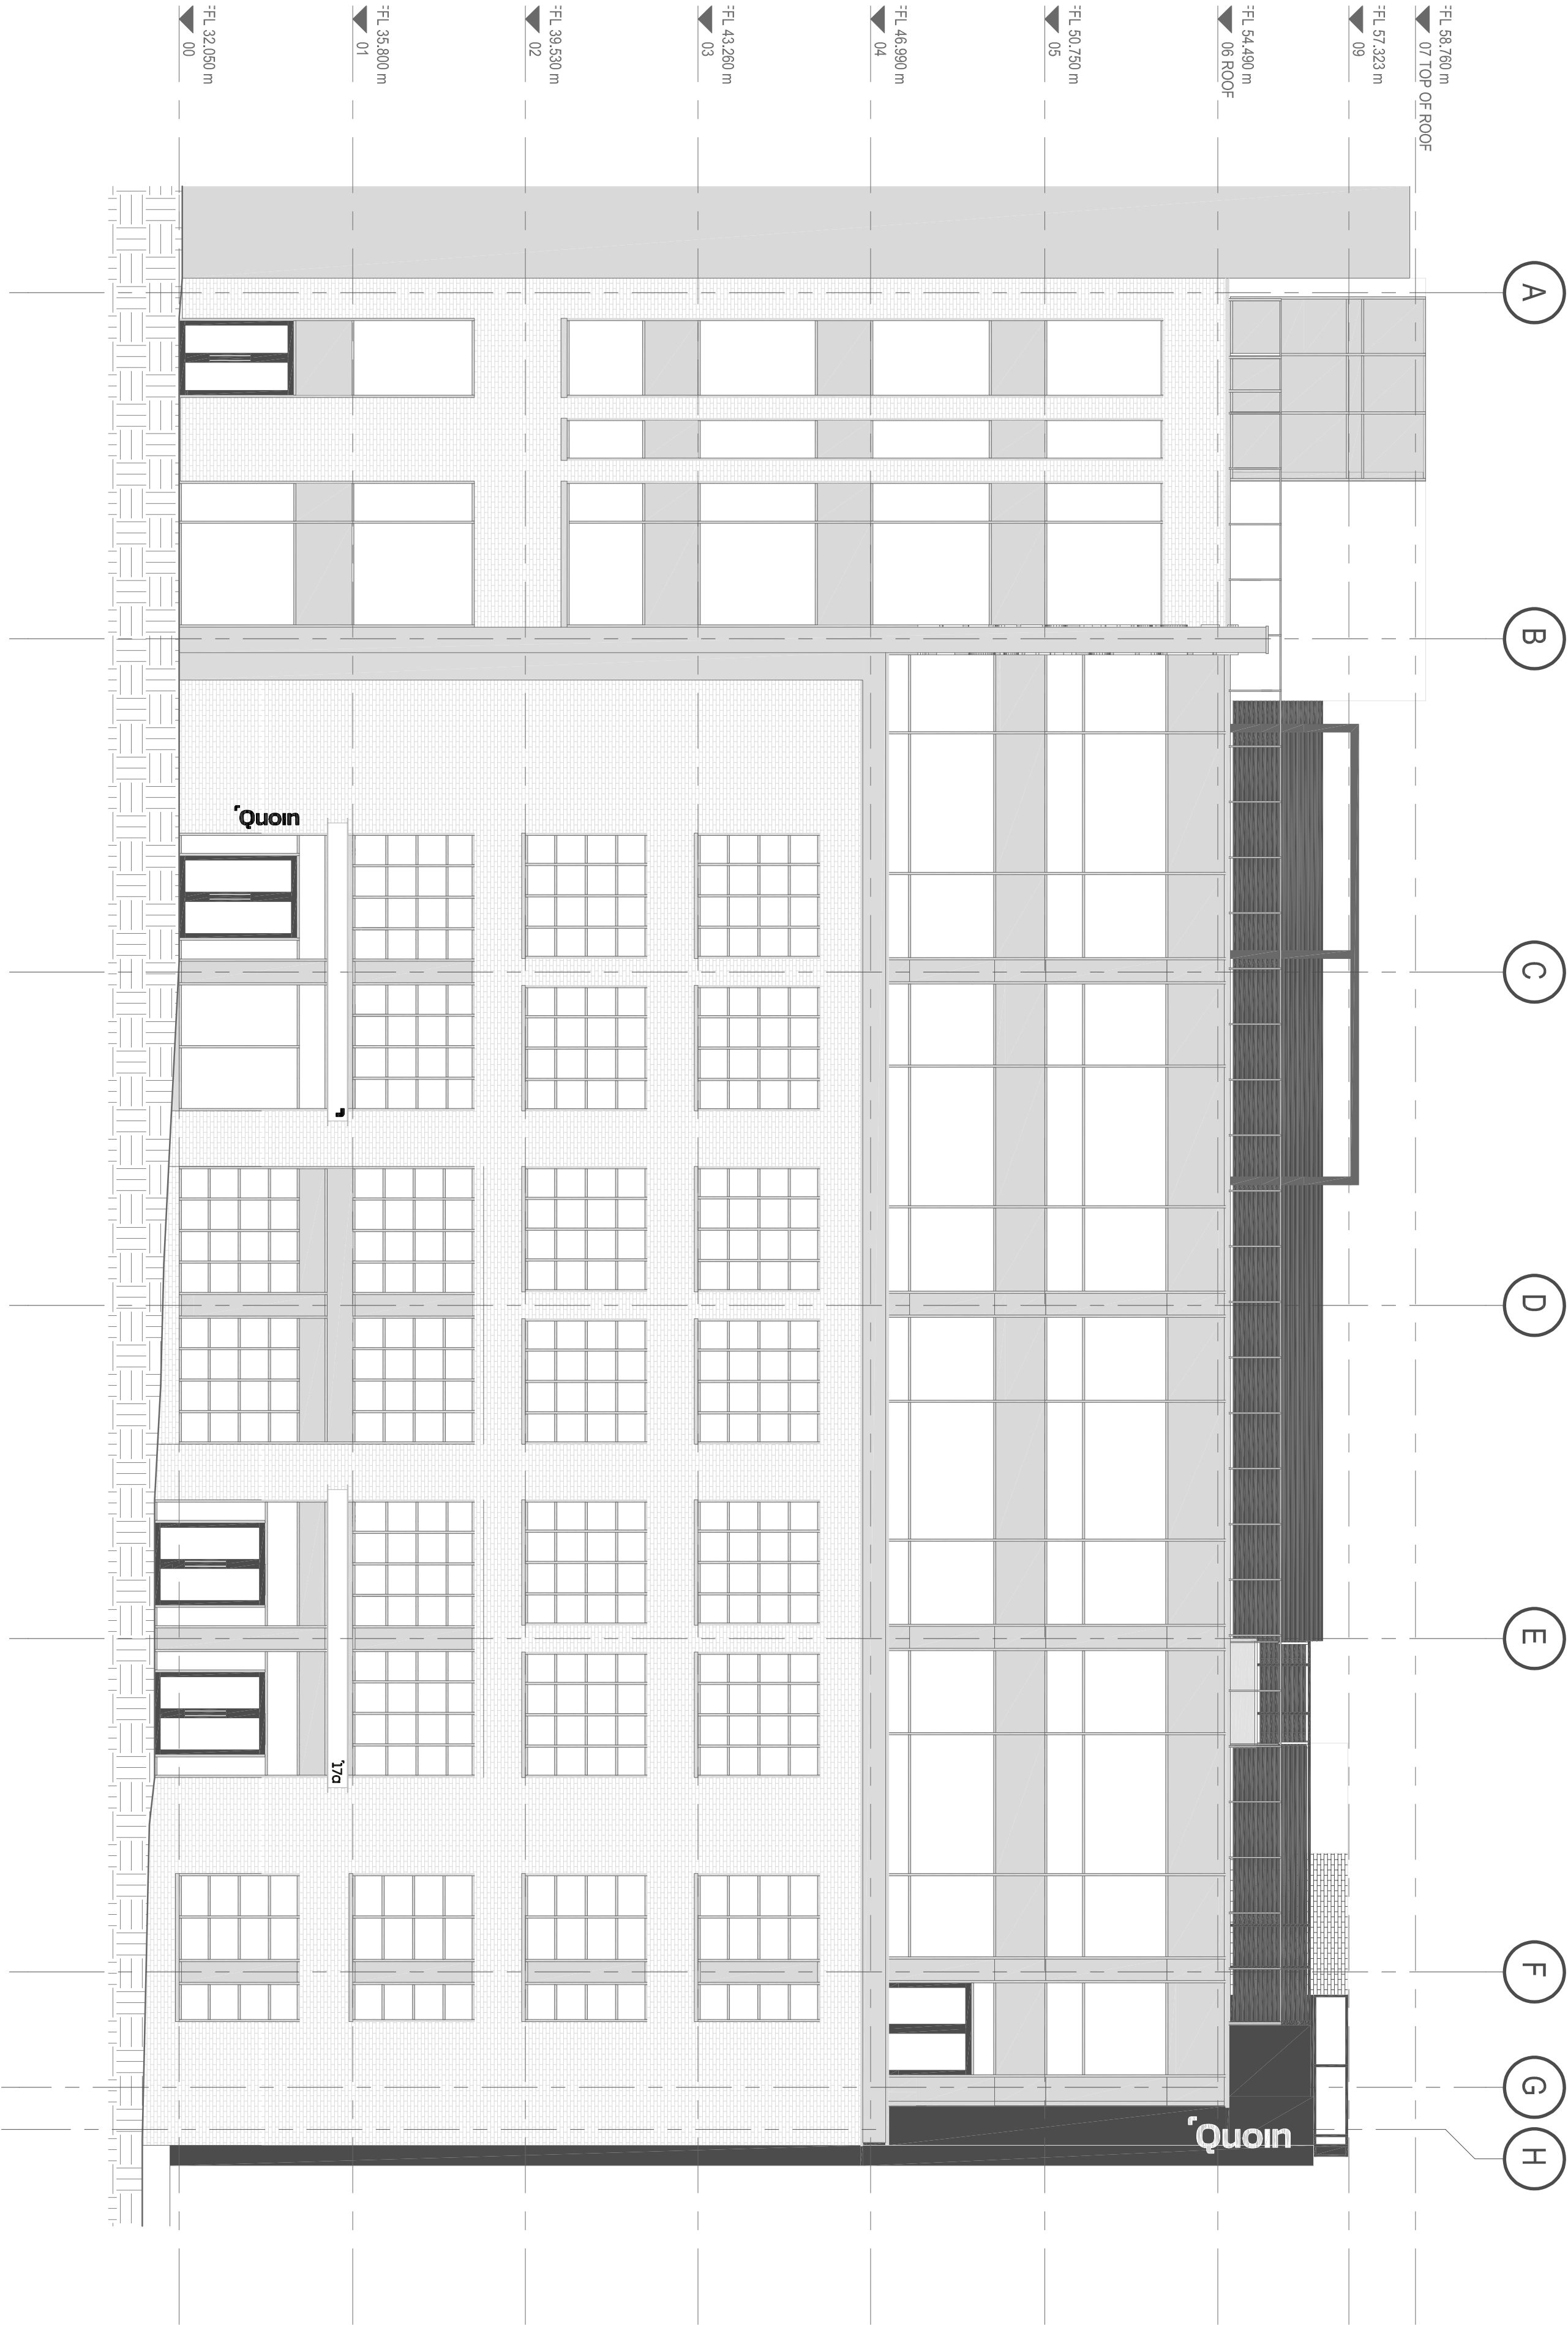

02/10/23 Issued for Planning

Revisions

ER

Purpose
PLANNING

Client
URBANA

Project
17 QUAY STREET
MANCHESTER

Title

Proposed North Elevation Signage

Scale	Size	Date	Drawn	Checked
1 : 100	A1	23/09/22	ER	AS

Drawing No.

231002-OB1-PNS

Rev.