



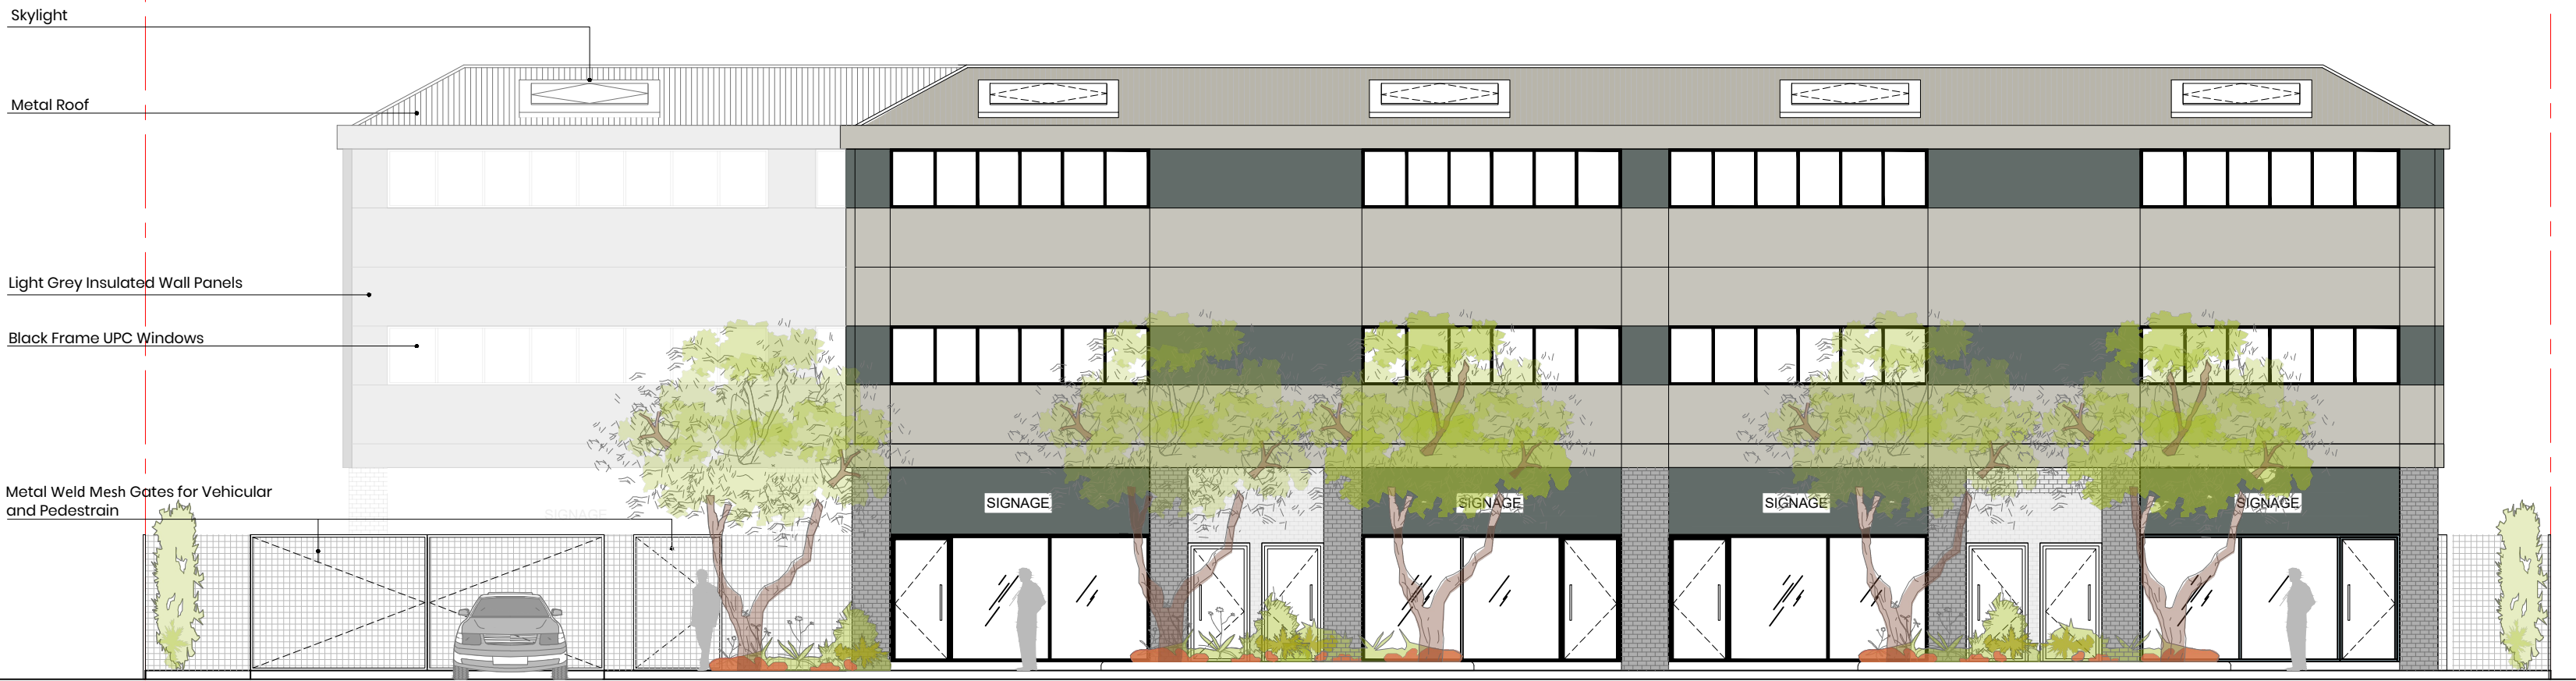


GA Proposed Front Elevation
Scale 1:100 @ A2

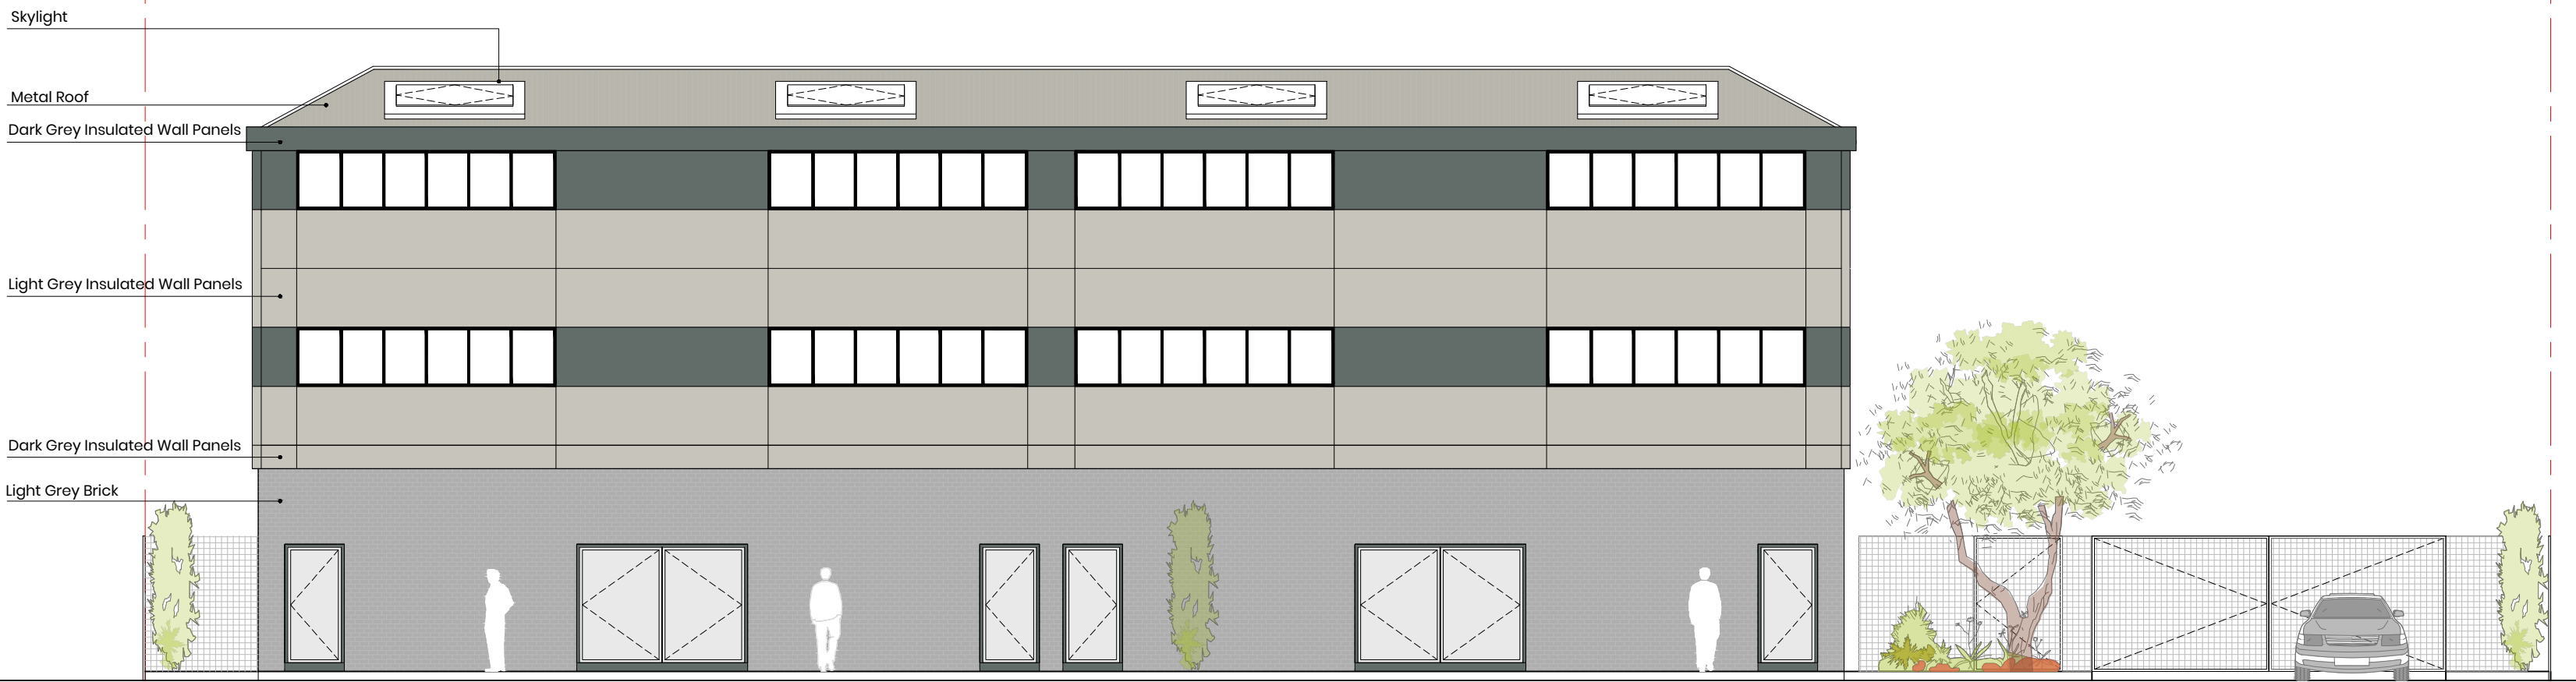

GA Proposed Internal Elevation 01
Scale 1:100 @ A2



GA Proposed Internal Elevation 02
Scale 1:100 @ A2

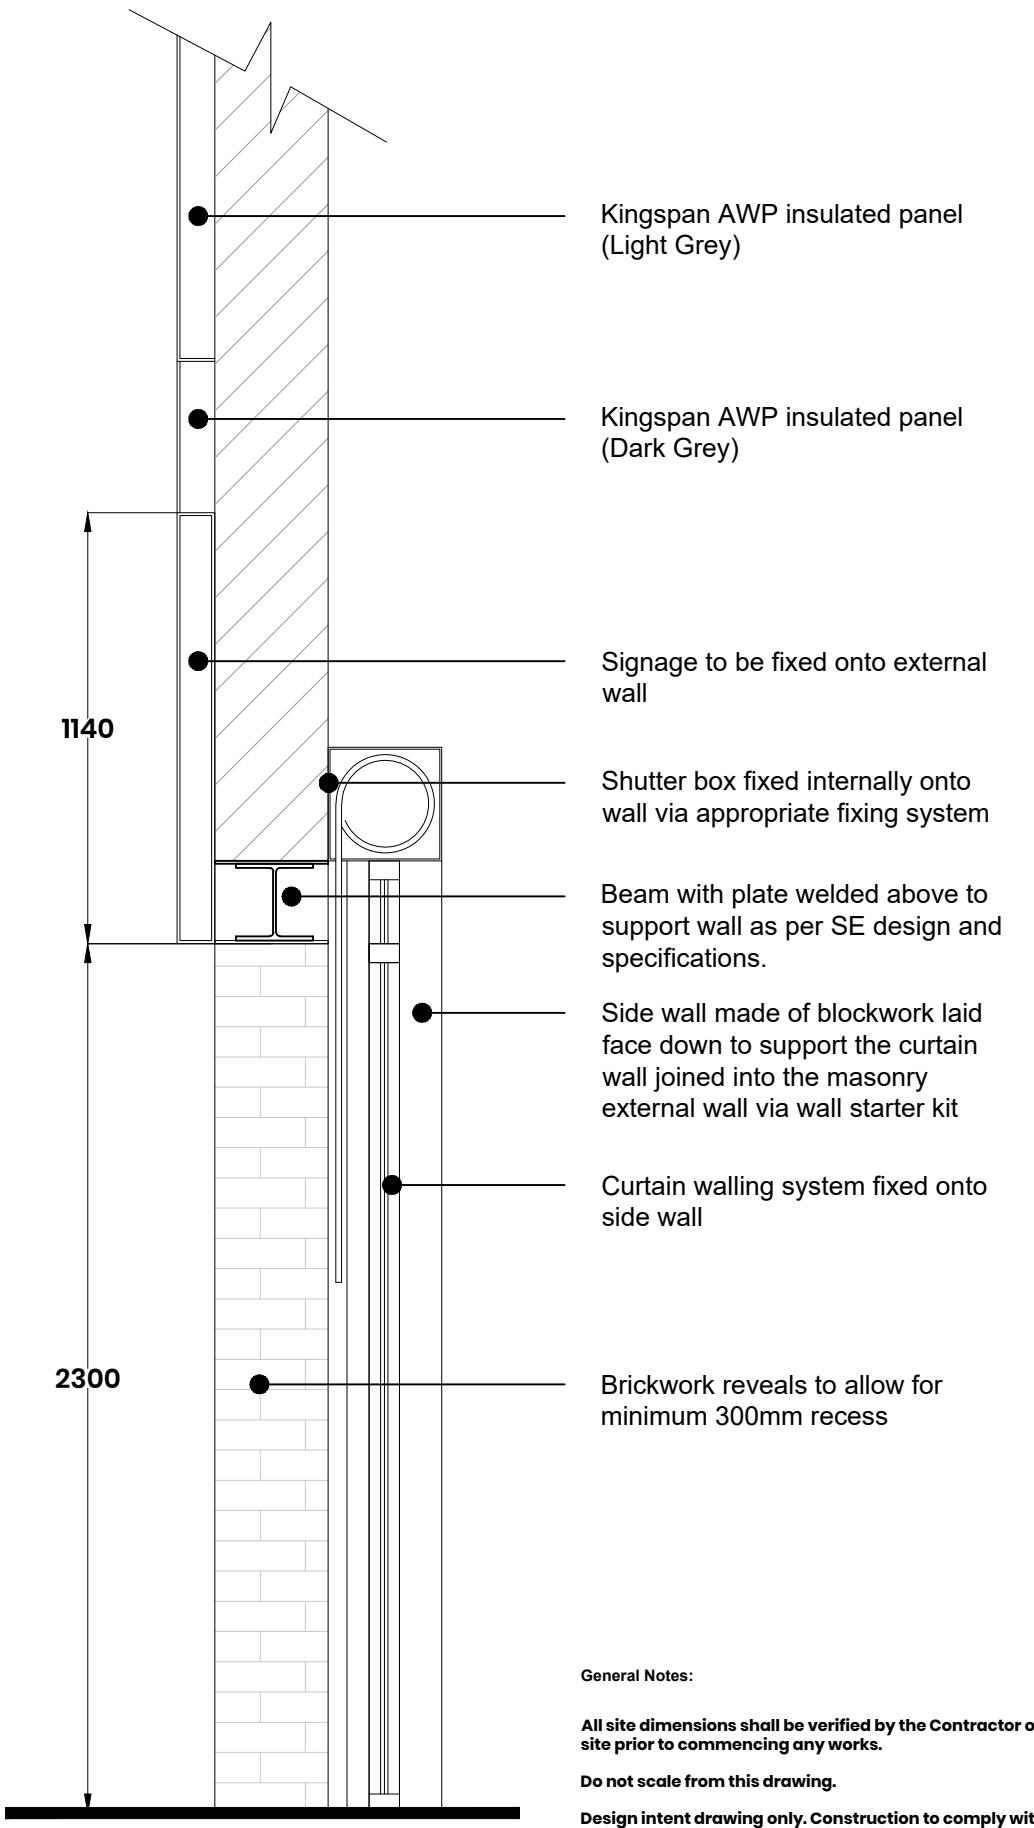

Proposed Section in Shutter
Scale 1:20 @ A2

General Notes:

All site dimensions shall be verified by the Contractor on site prior to commencing any works.

Do not scale from this drawing.



Design intent drawing only. Construction to comply with latest building regulation requirements.

This drawing is the property of "Studio Tashkeel Architecture Ltd." and copyright is reserved by them. The drawing is not to be copied or disclosed by or to any unauthorised persons without the prior written consent of Studio Tashkeel Architecture Ltd.

Material	
	Kingspan Cladding AWP Wall Panel
	Light Gray Brick

B	As per PO comments	18/07/23	MH	MK
A	As per PO comments	9/05/23	MH	MK
-	First Issue	6/01/22	MS	MK
Rev	Description	Date	Dr by	App by

STUDIO TASHKEEL ARCHITECTURE LTD.
69 Princess Street
Manchester M4 4HT
United Kingdom
T +44(0)161 694 6375
E info@studiotashkeel.com
www.studiotashkeel.com

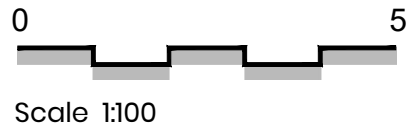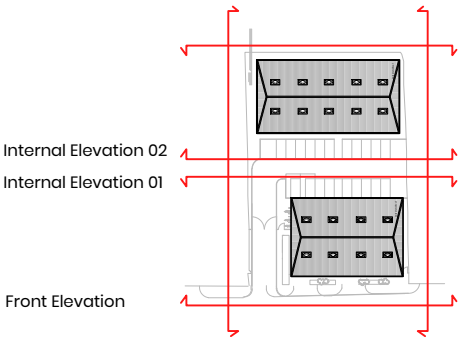

client name		
Denhill Radnor Limited		
project		
Sherborne Street - Wearhouses		
drawing		
GA Proposed Front and Internal Elev01 & 02		
project number	scale	
ENQ1701504	As Indicated @ A2	
drawing number	rev	issue status
007	B	PLANNING
This drawing is to be read in conjunction with all related drawings. All dimensions must be checked and verified on site before commencing any work or producing shop drawings. The originator should be notified immediately of any discrepancy. This drawing is copyright and remains the property of Studio Tashkeel Architecture Ltd.		