




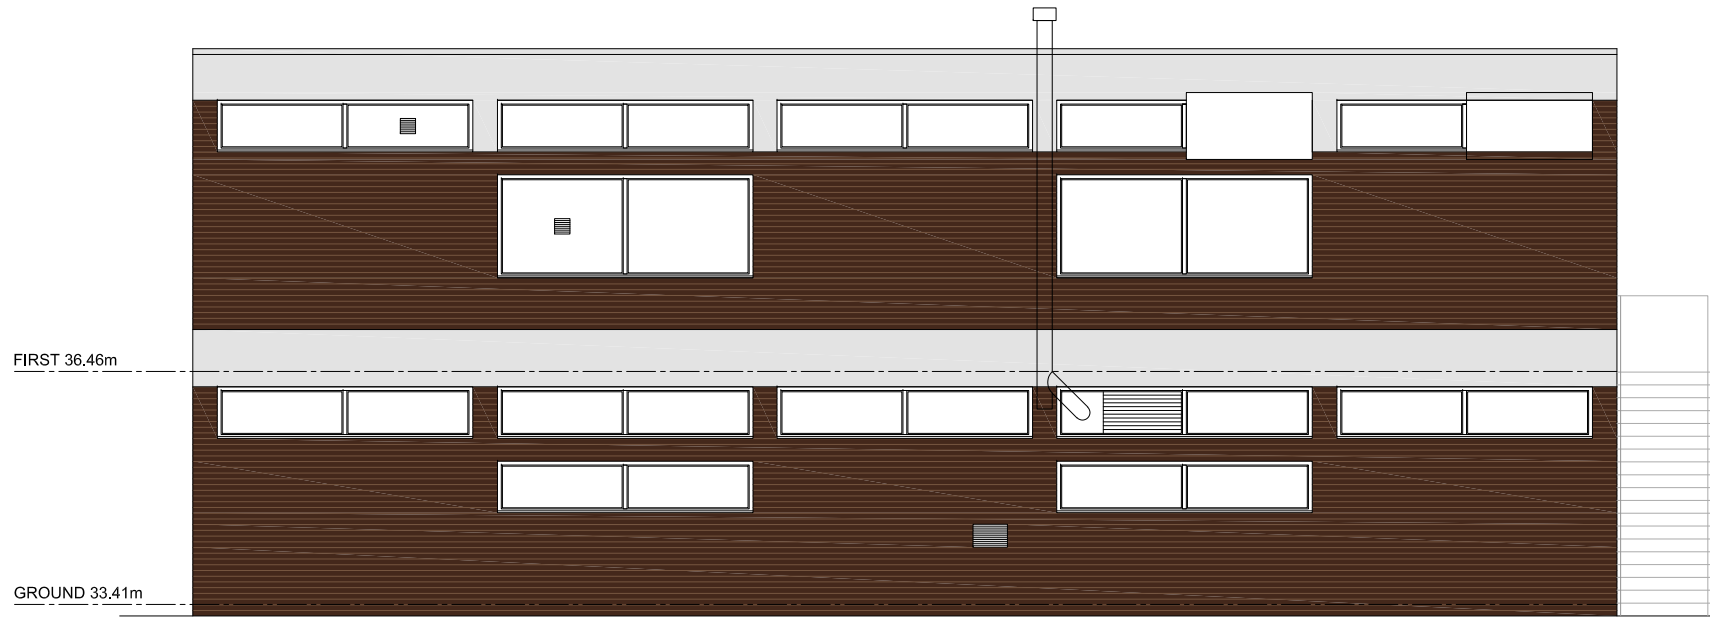


EXISTING RIGHT ELEVATION
(NORTH-WEST) TO ACCESS ROAD
SCALE 1:100

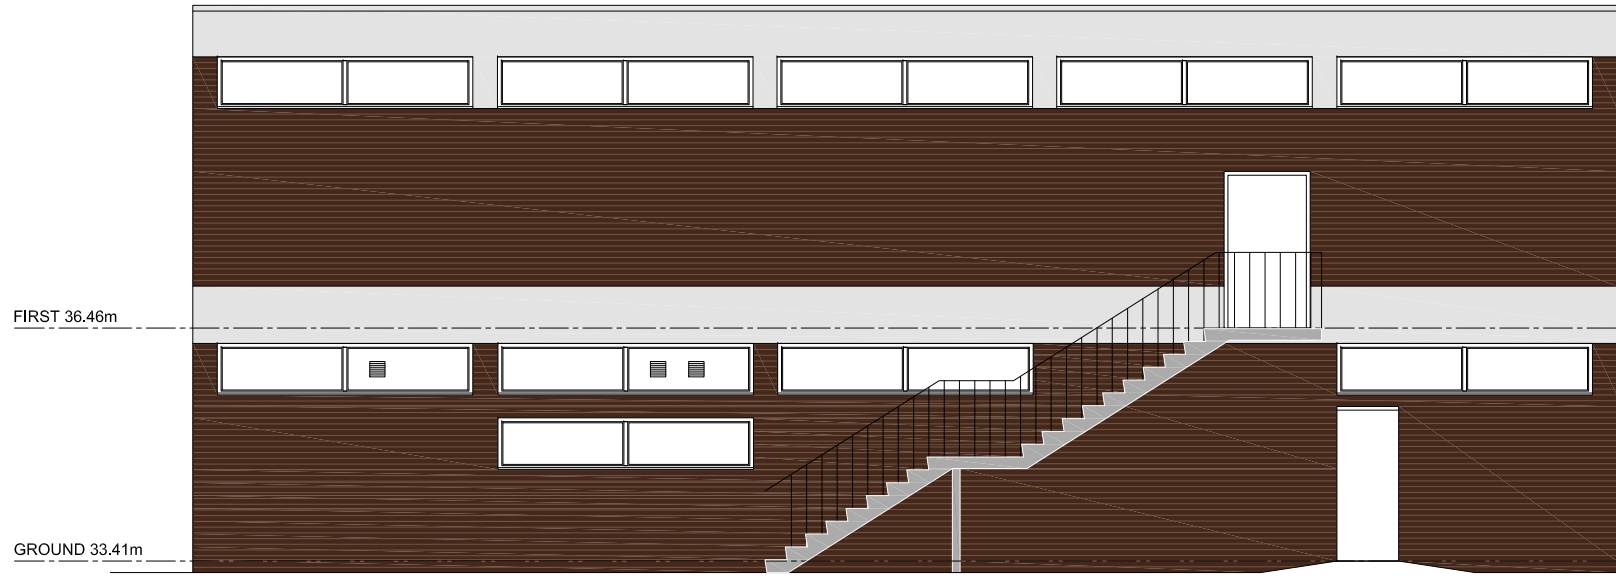


EXISTING REAR ELEVATION
(SOUTH-WEST) TO FIELDEN CAMPUS BUILDING
SCALE 1:100

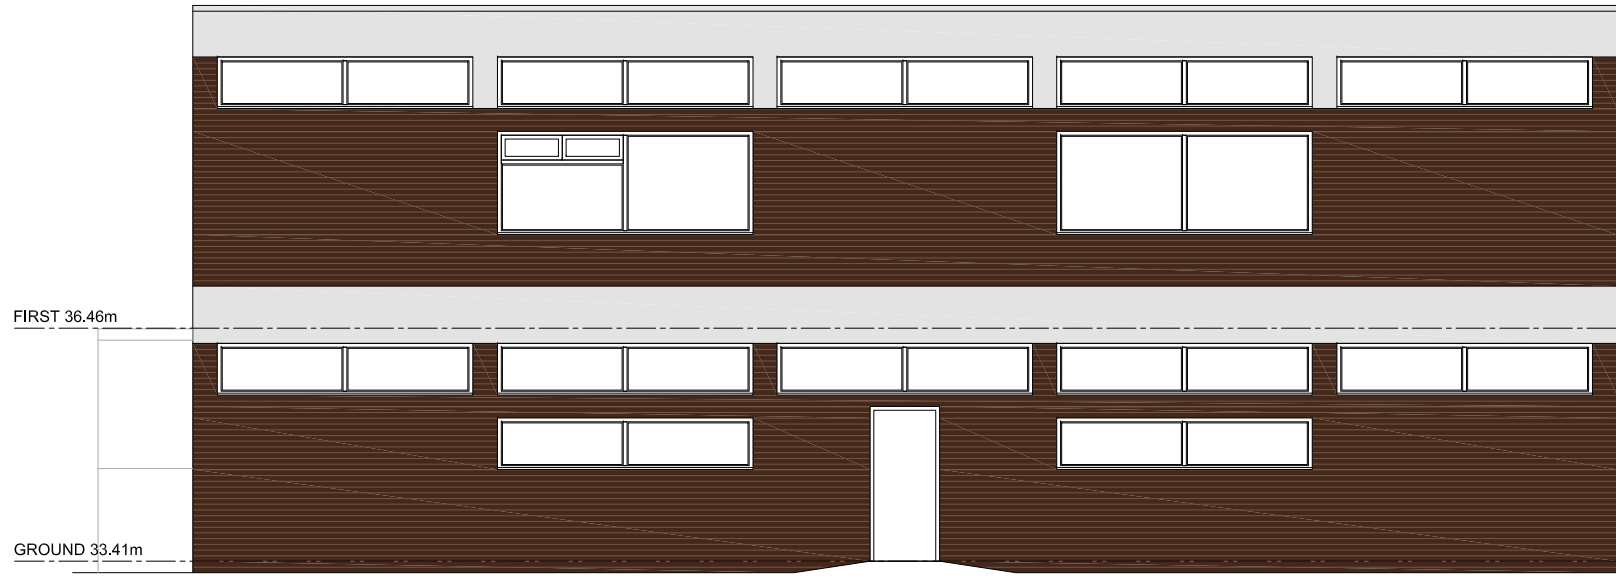


EXISTING LEFT ELEVATION
(SOUTH-EAST)
SCALE 1:100

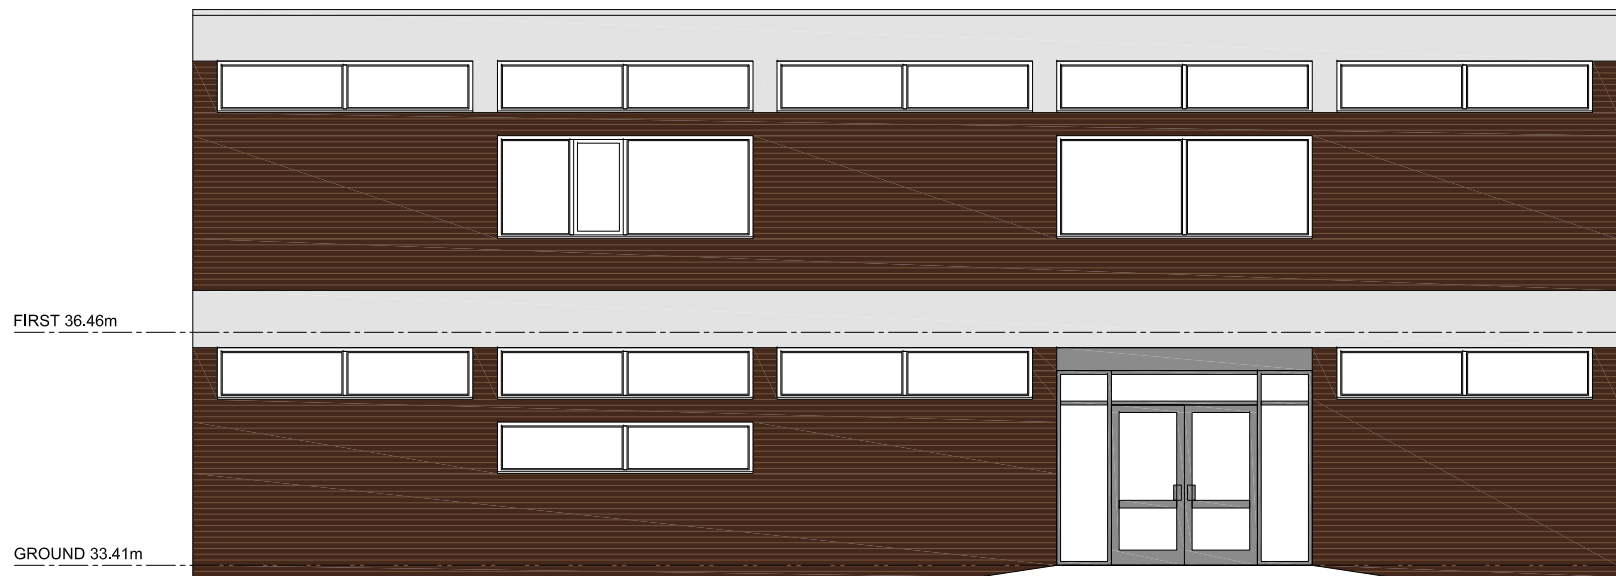


EXISTING FRONT ELEVATION
(NORTH-EAST) TO BARLOW MOOR ROAD
SCALE 1:100

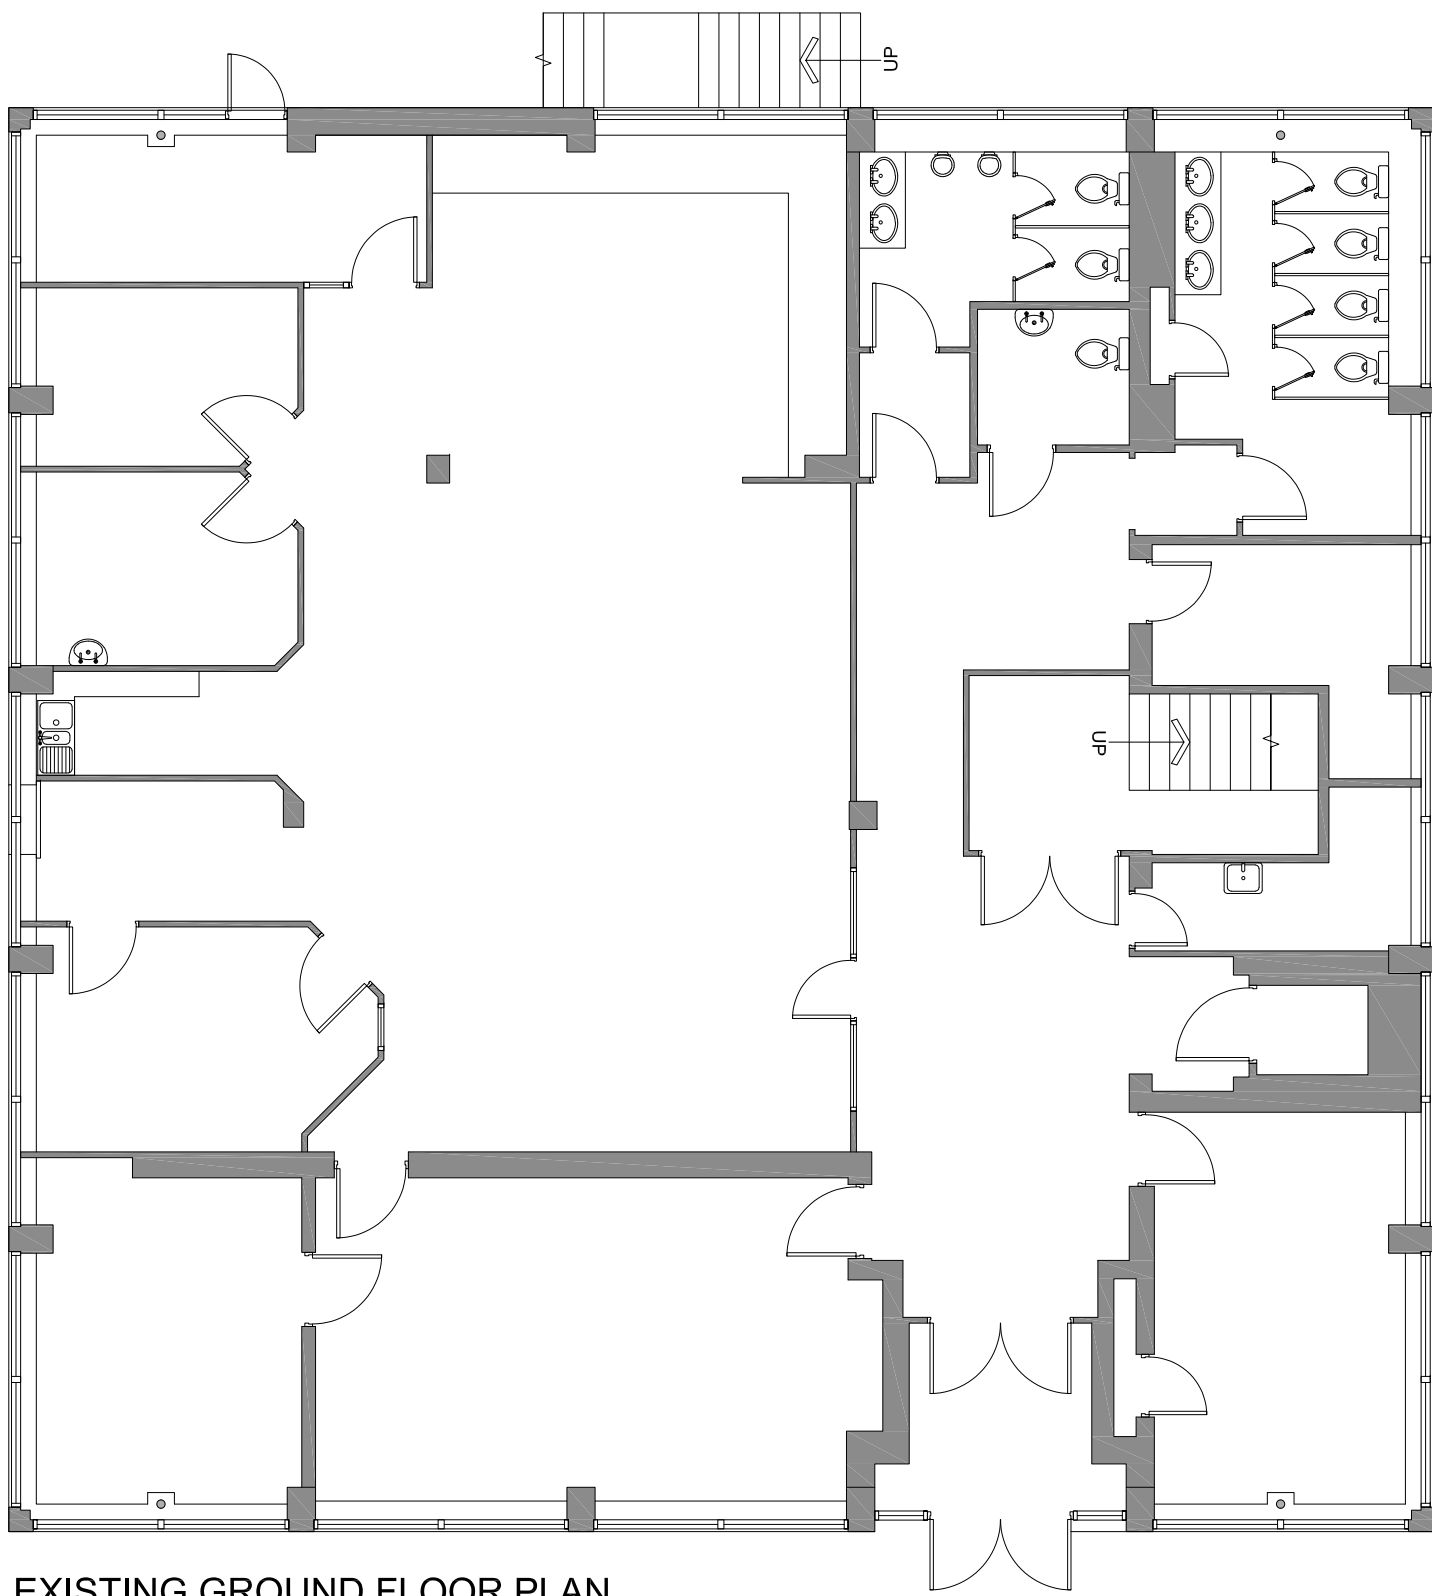


EXISTING GROUND FLOOR PLAN
SCALE 1:100

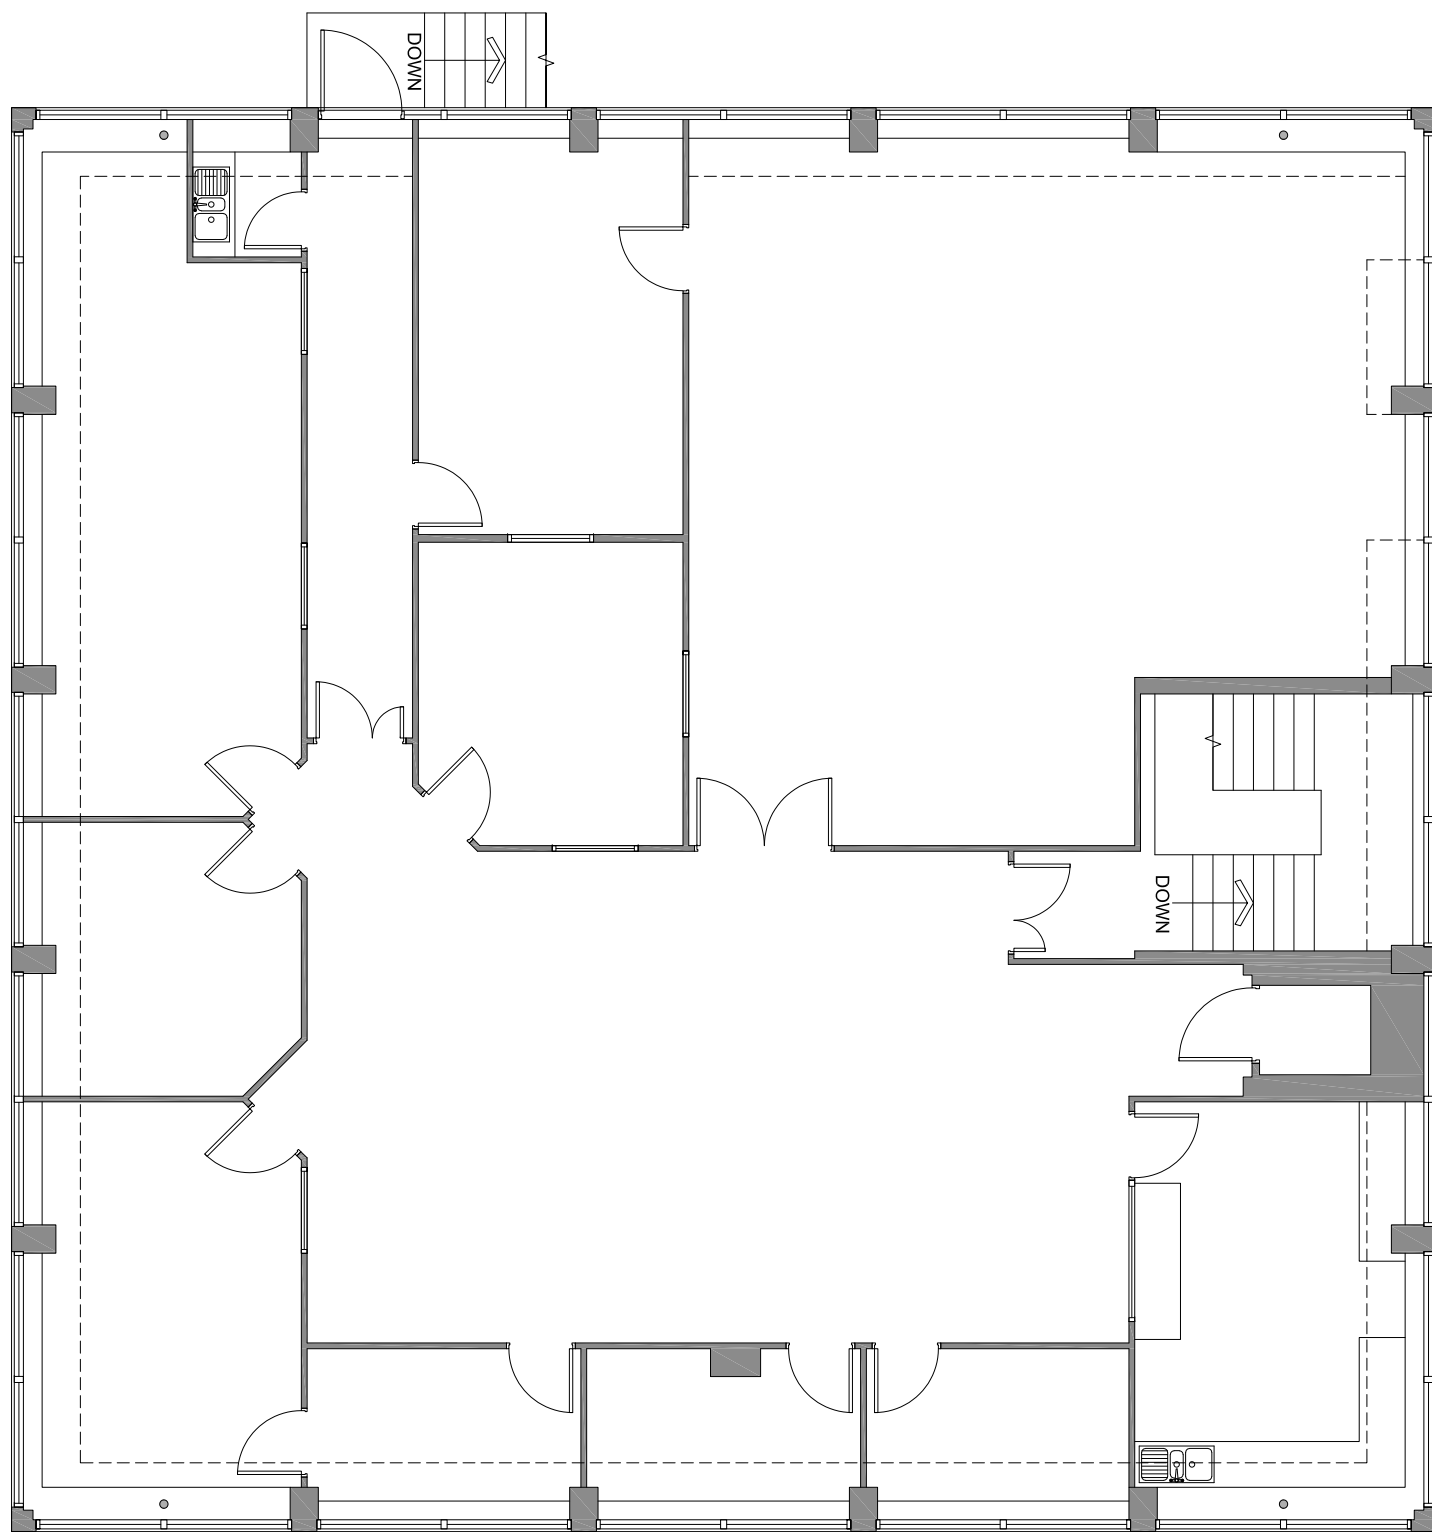

EXISTING FIRST FLOOR PLAN
SCALE 1:100

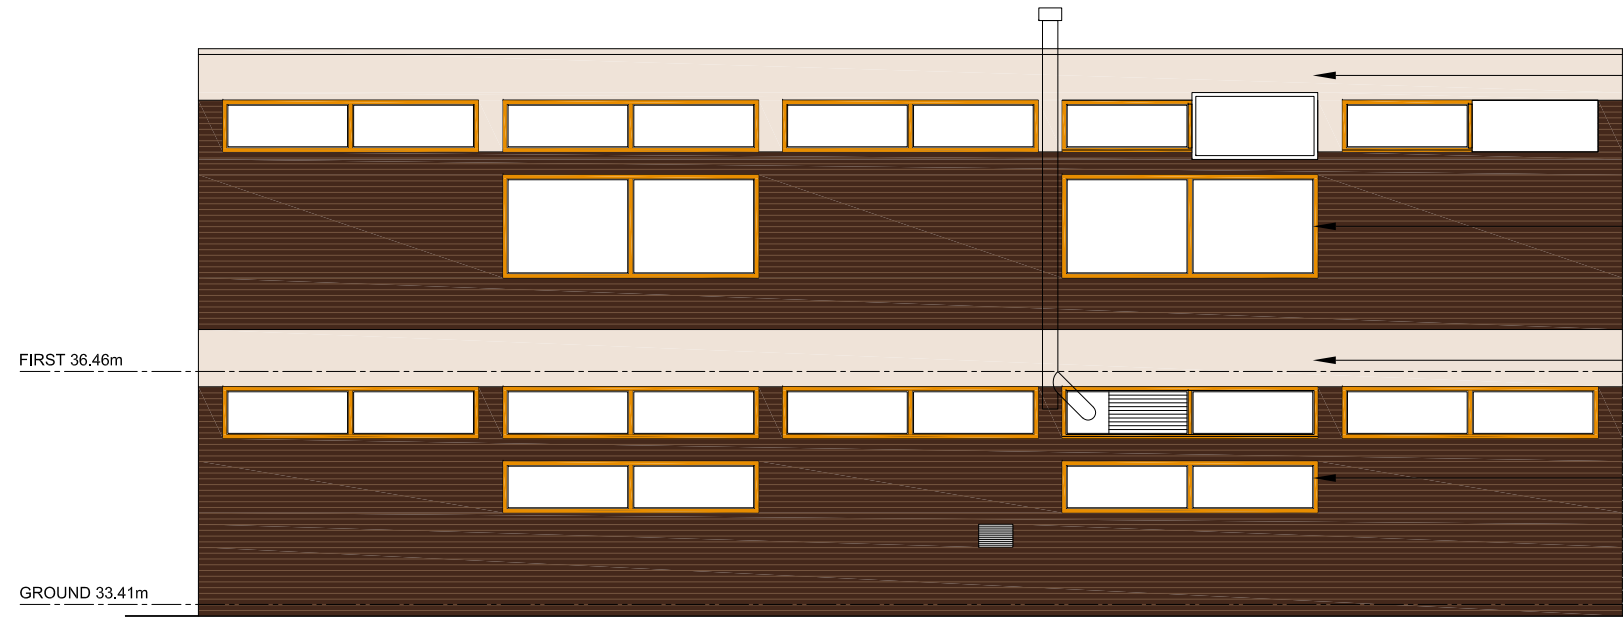


PROPOSED RIGHT ELEVATION
(NORTH-WEST) TO ACCESS ROAD
SCALE 1:100

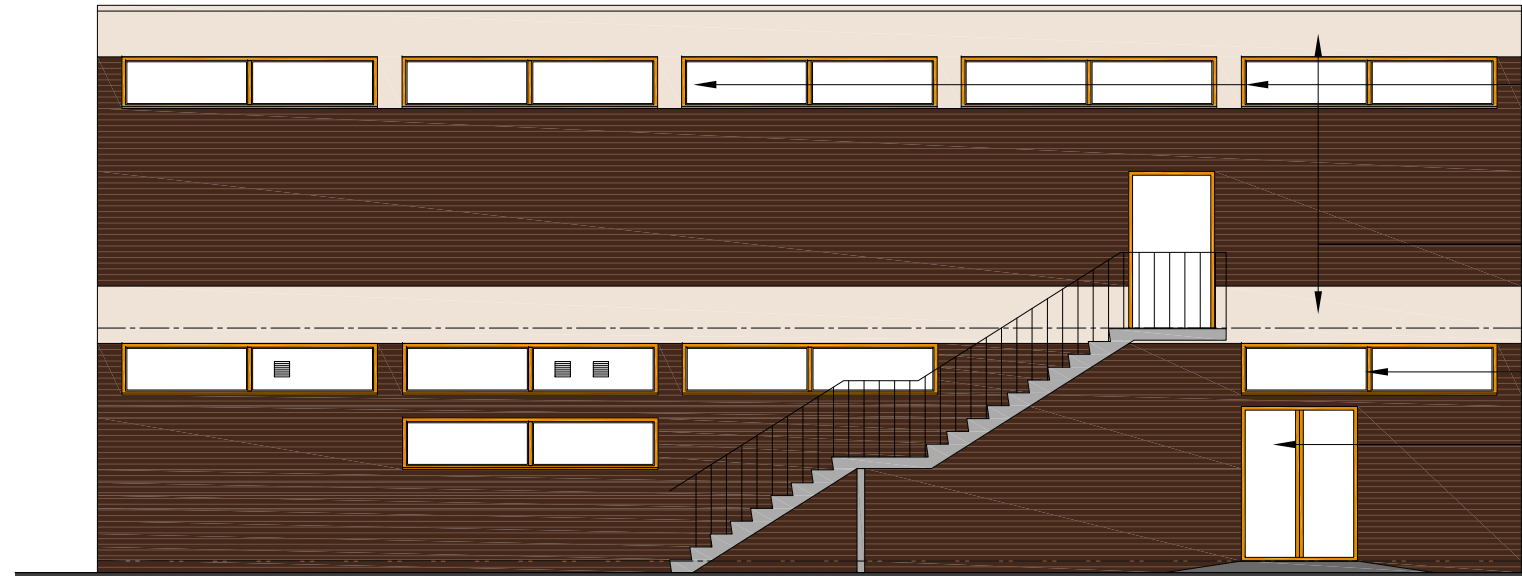


PROPOSED REAR ELEVATION
(SOUTH-WEST) TO FIELDEN CAMPUS BUILDING
SCALE 1:100




PROPOSED LEFT ELEVATION
(SOUTH-EAST)
SCALE 1:100

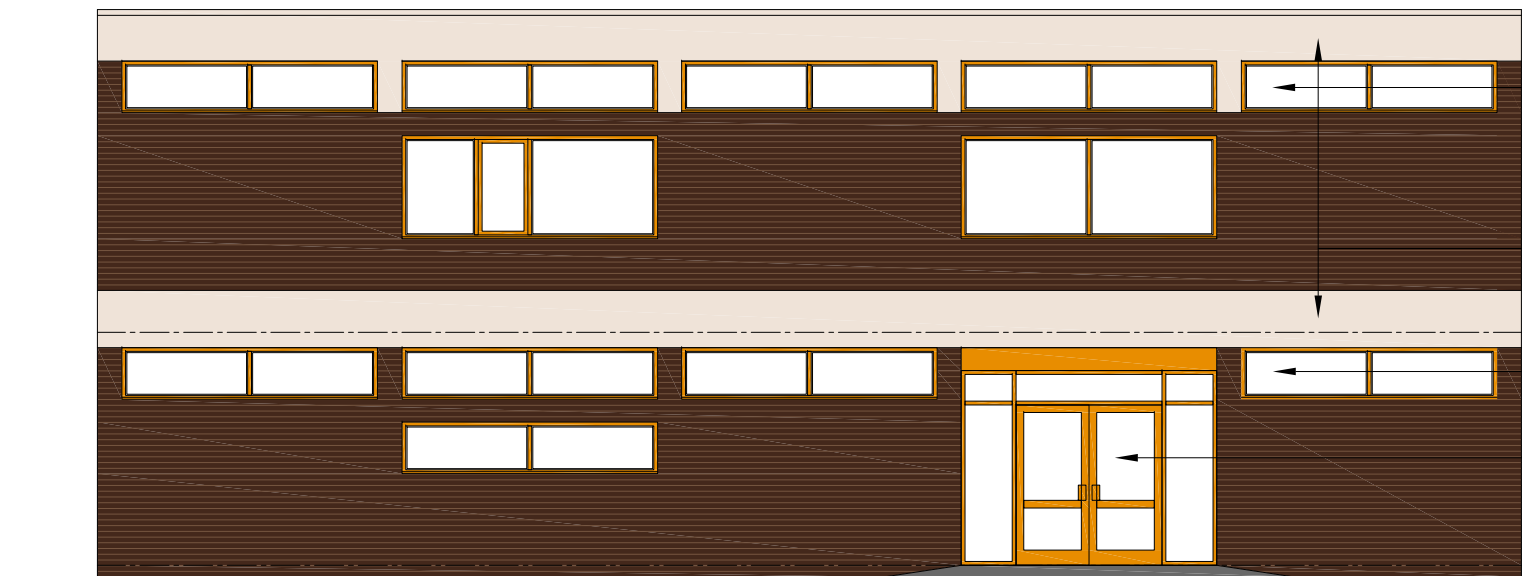

PROPOSED FRONT ELEVATION
(NORTH-EAST) TO BARLOW MOOR ROAD
SCALE 1:100

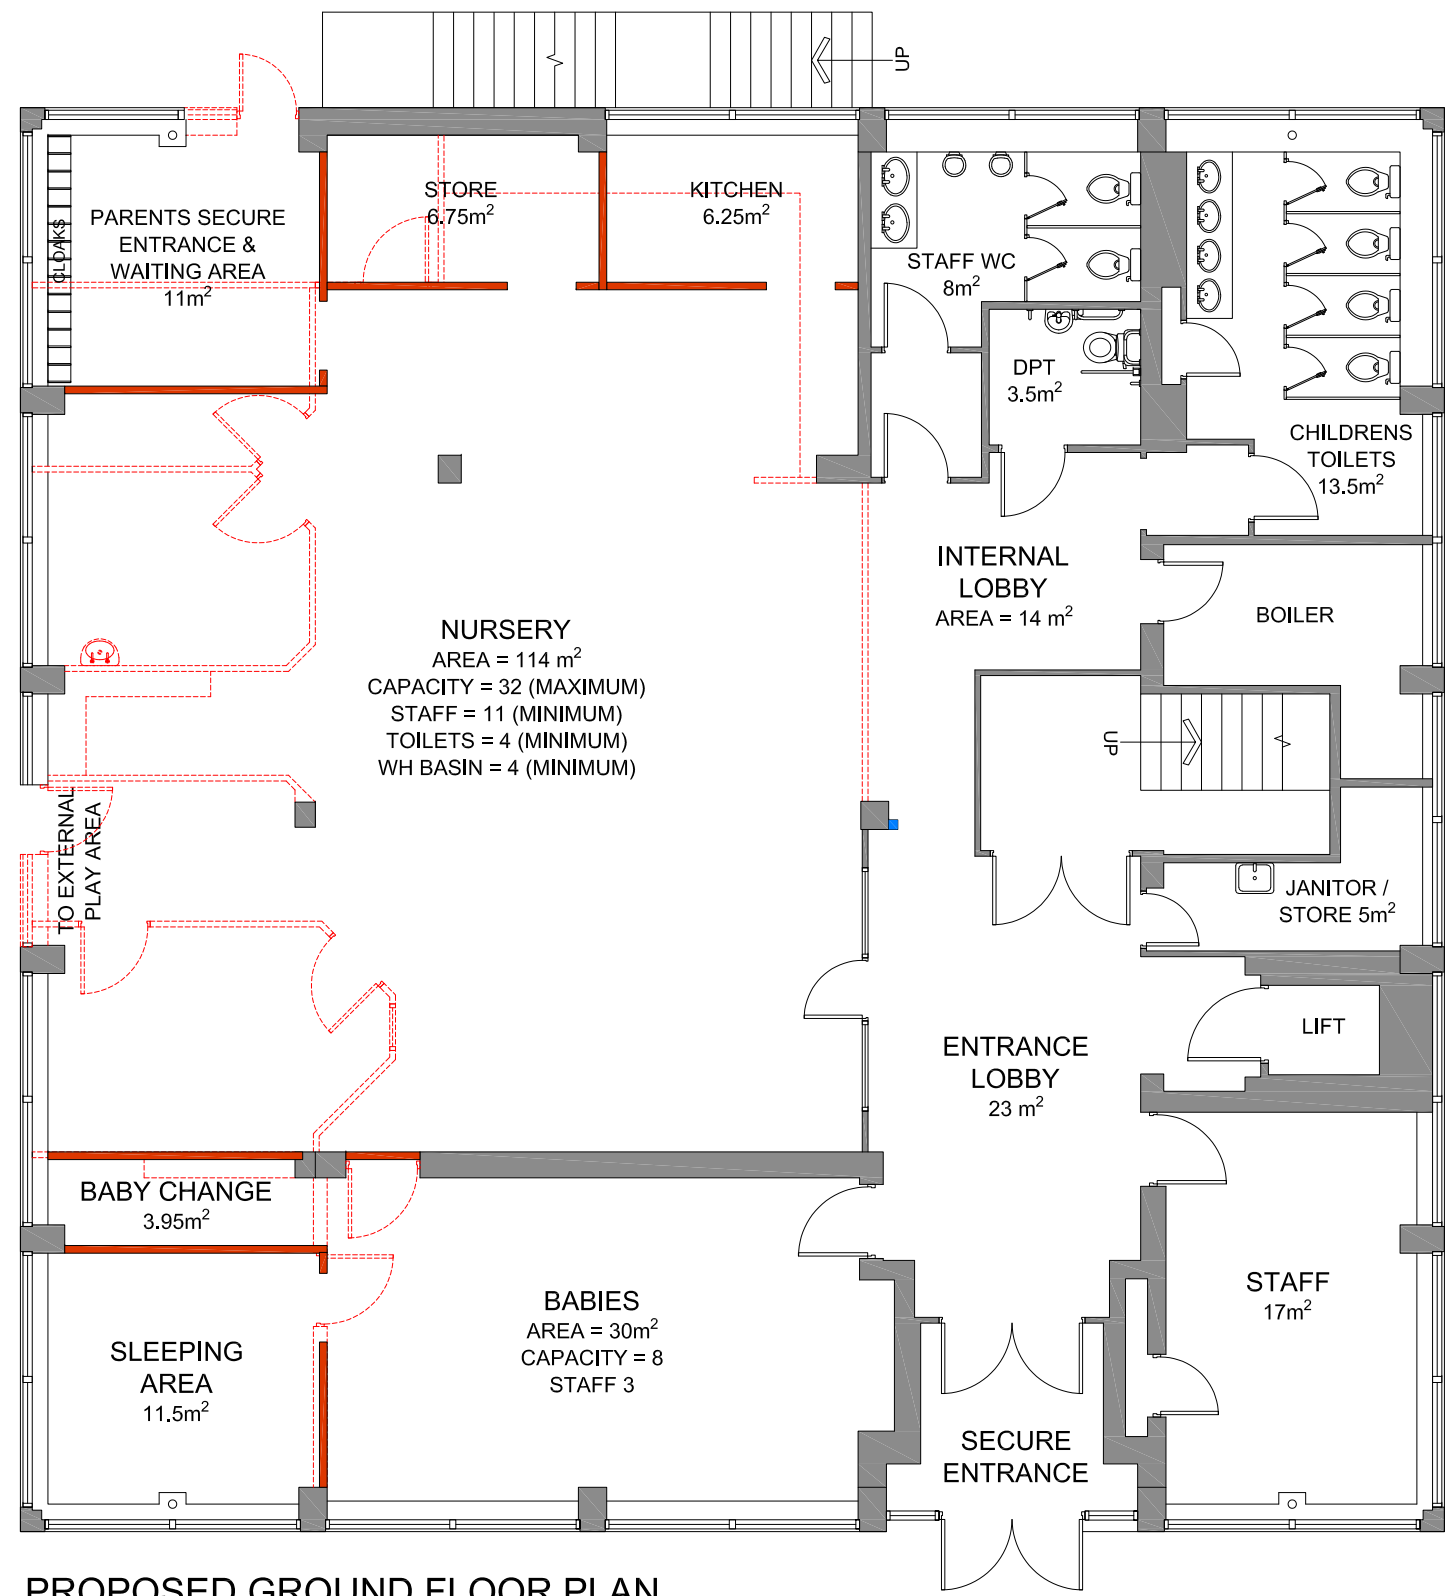

PROPOSED GROUND FLOOR PLAN
SCALE 1:100

 

REVISIONS



CLIENT
MIET

PROJECT NAME
NURSERY BUILDING REFURBISHMENT
141 BARLOW MOOR ROAD
MANCHESTER M20 2PQ

DRAWING TITLE
EXISTING & PROPOSED
PLANS & ELEVATIONS

DRAWN / CHECK
AS/GWC

PROJECT
222-155

SCALE
1:100 @ A1

DATE
DEC. 2023

DRAWING No.
03

REV.
-