


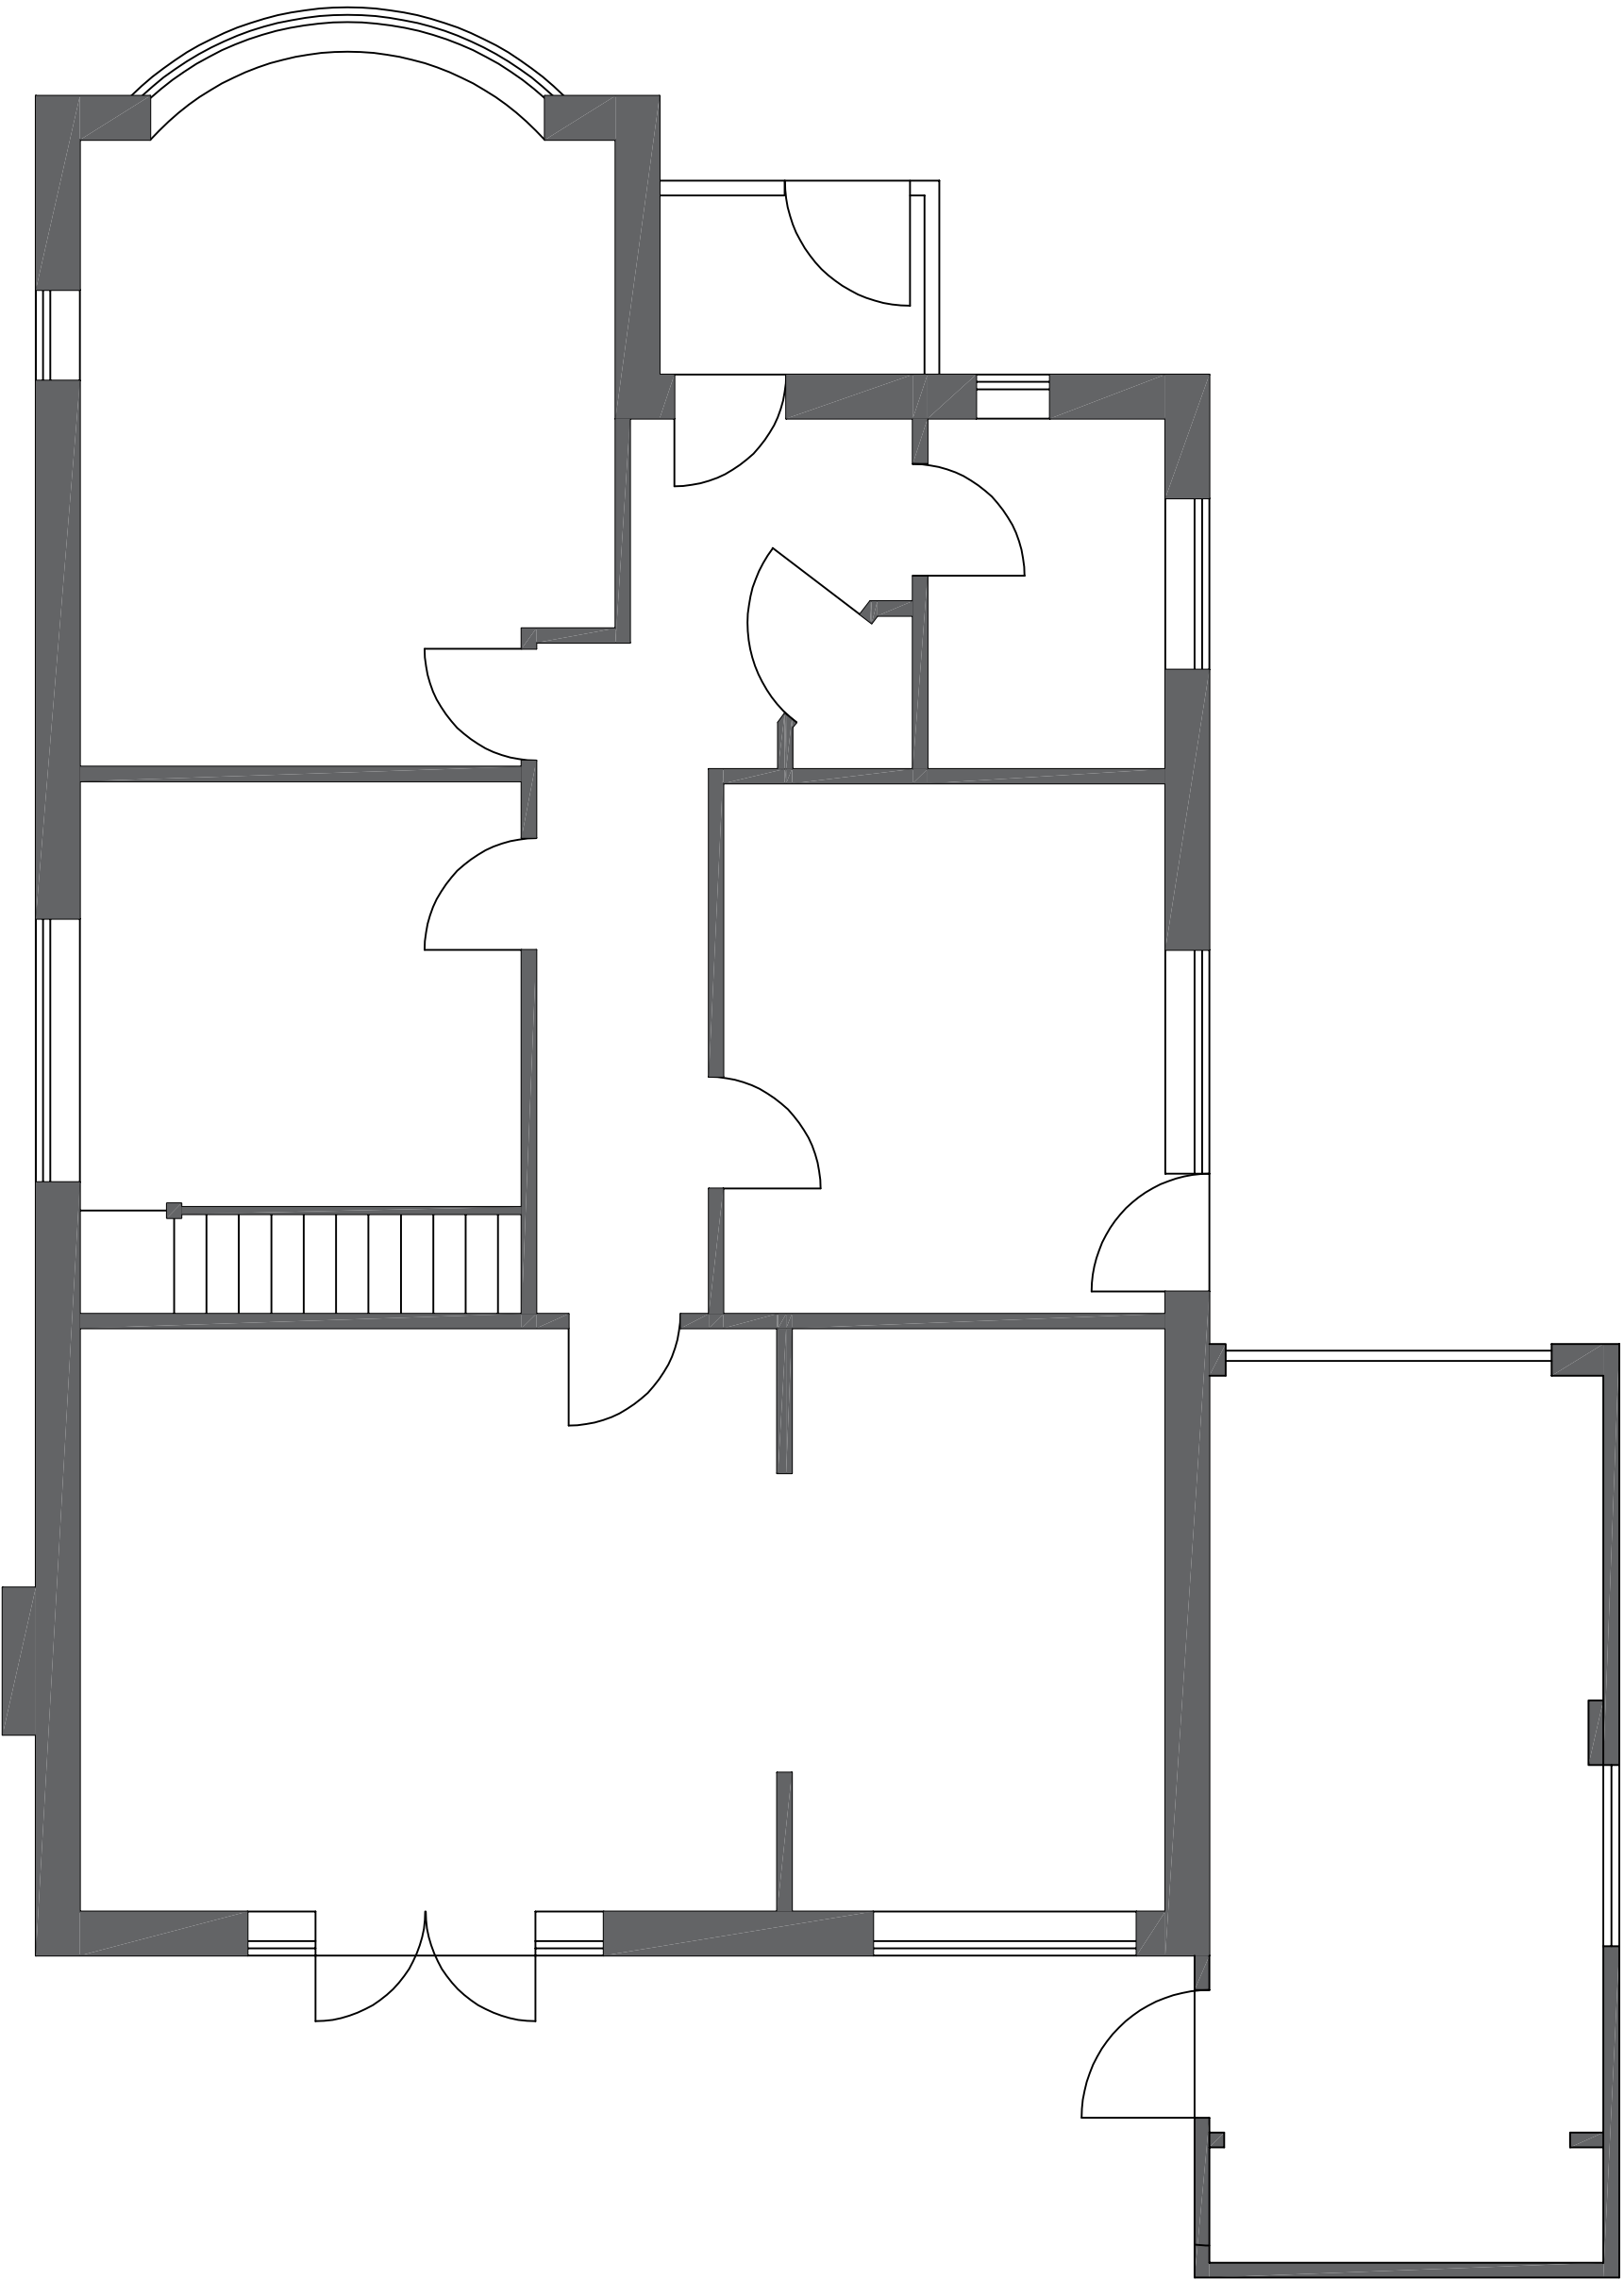

ALL DIMENSIONS TO BE CHECKED PRIOR
COMMENCING ON SITE AND ANY DISCREPANCIES TO BE
REPORTED TO THE DESIGNER. Do not scale drawings

TITLE:- 28 VERDURE AVENUE, M33 3PP

EXISTING GROUND FLOOR PLAN

SCALE 1: 50

DRG.NO.

DATE NOV 23

012022/3