



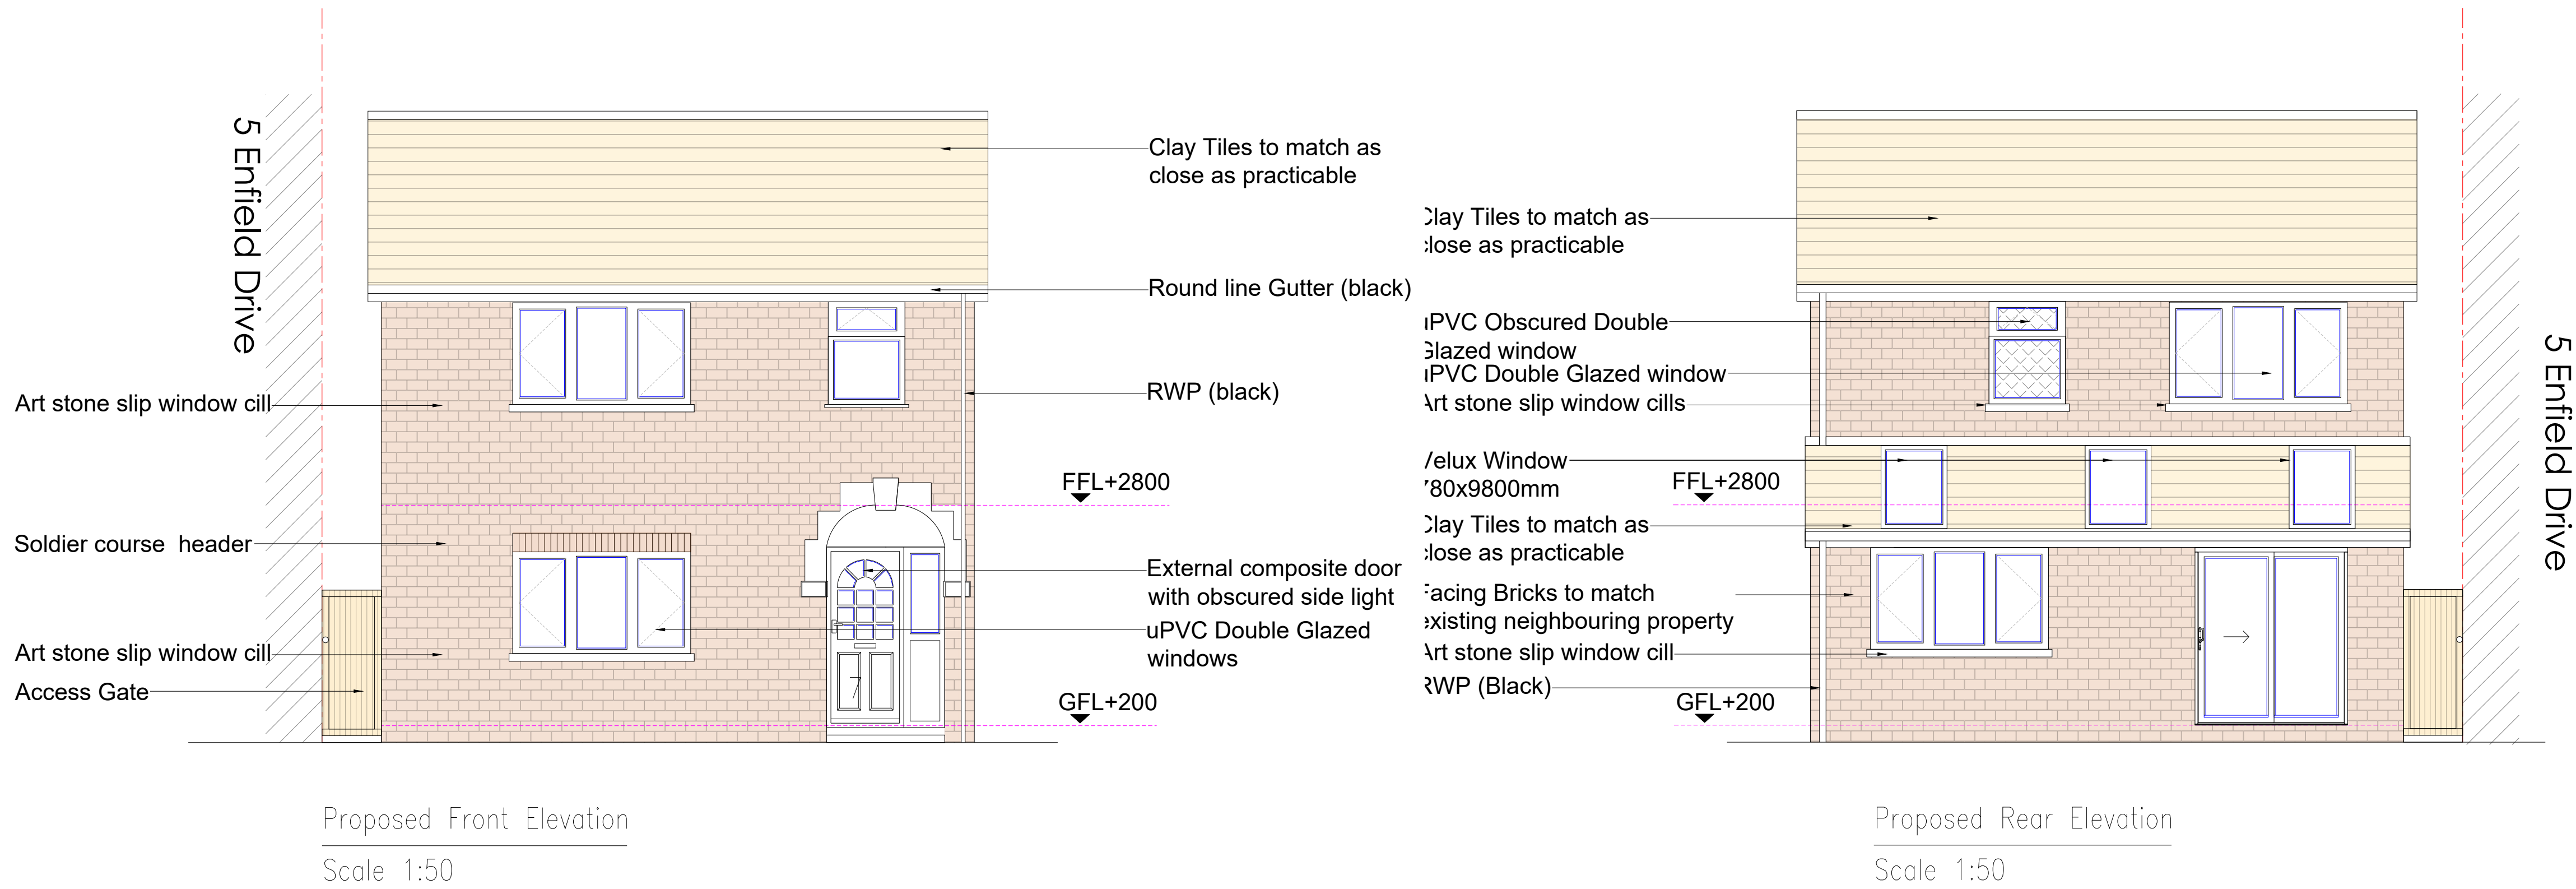


Proposed Front Elevation
Scale 1:50

Proposed Rear Elevation
Scale 1:50

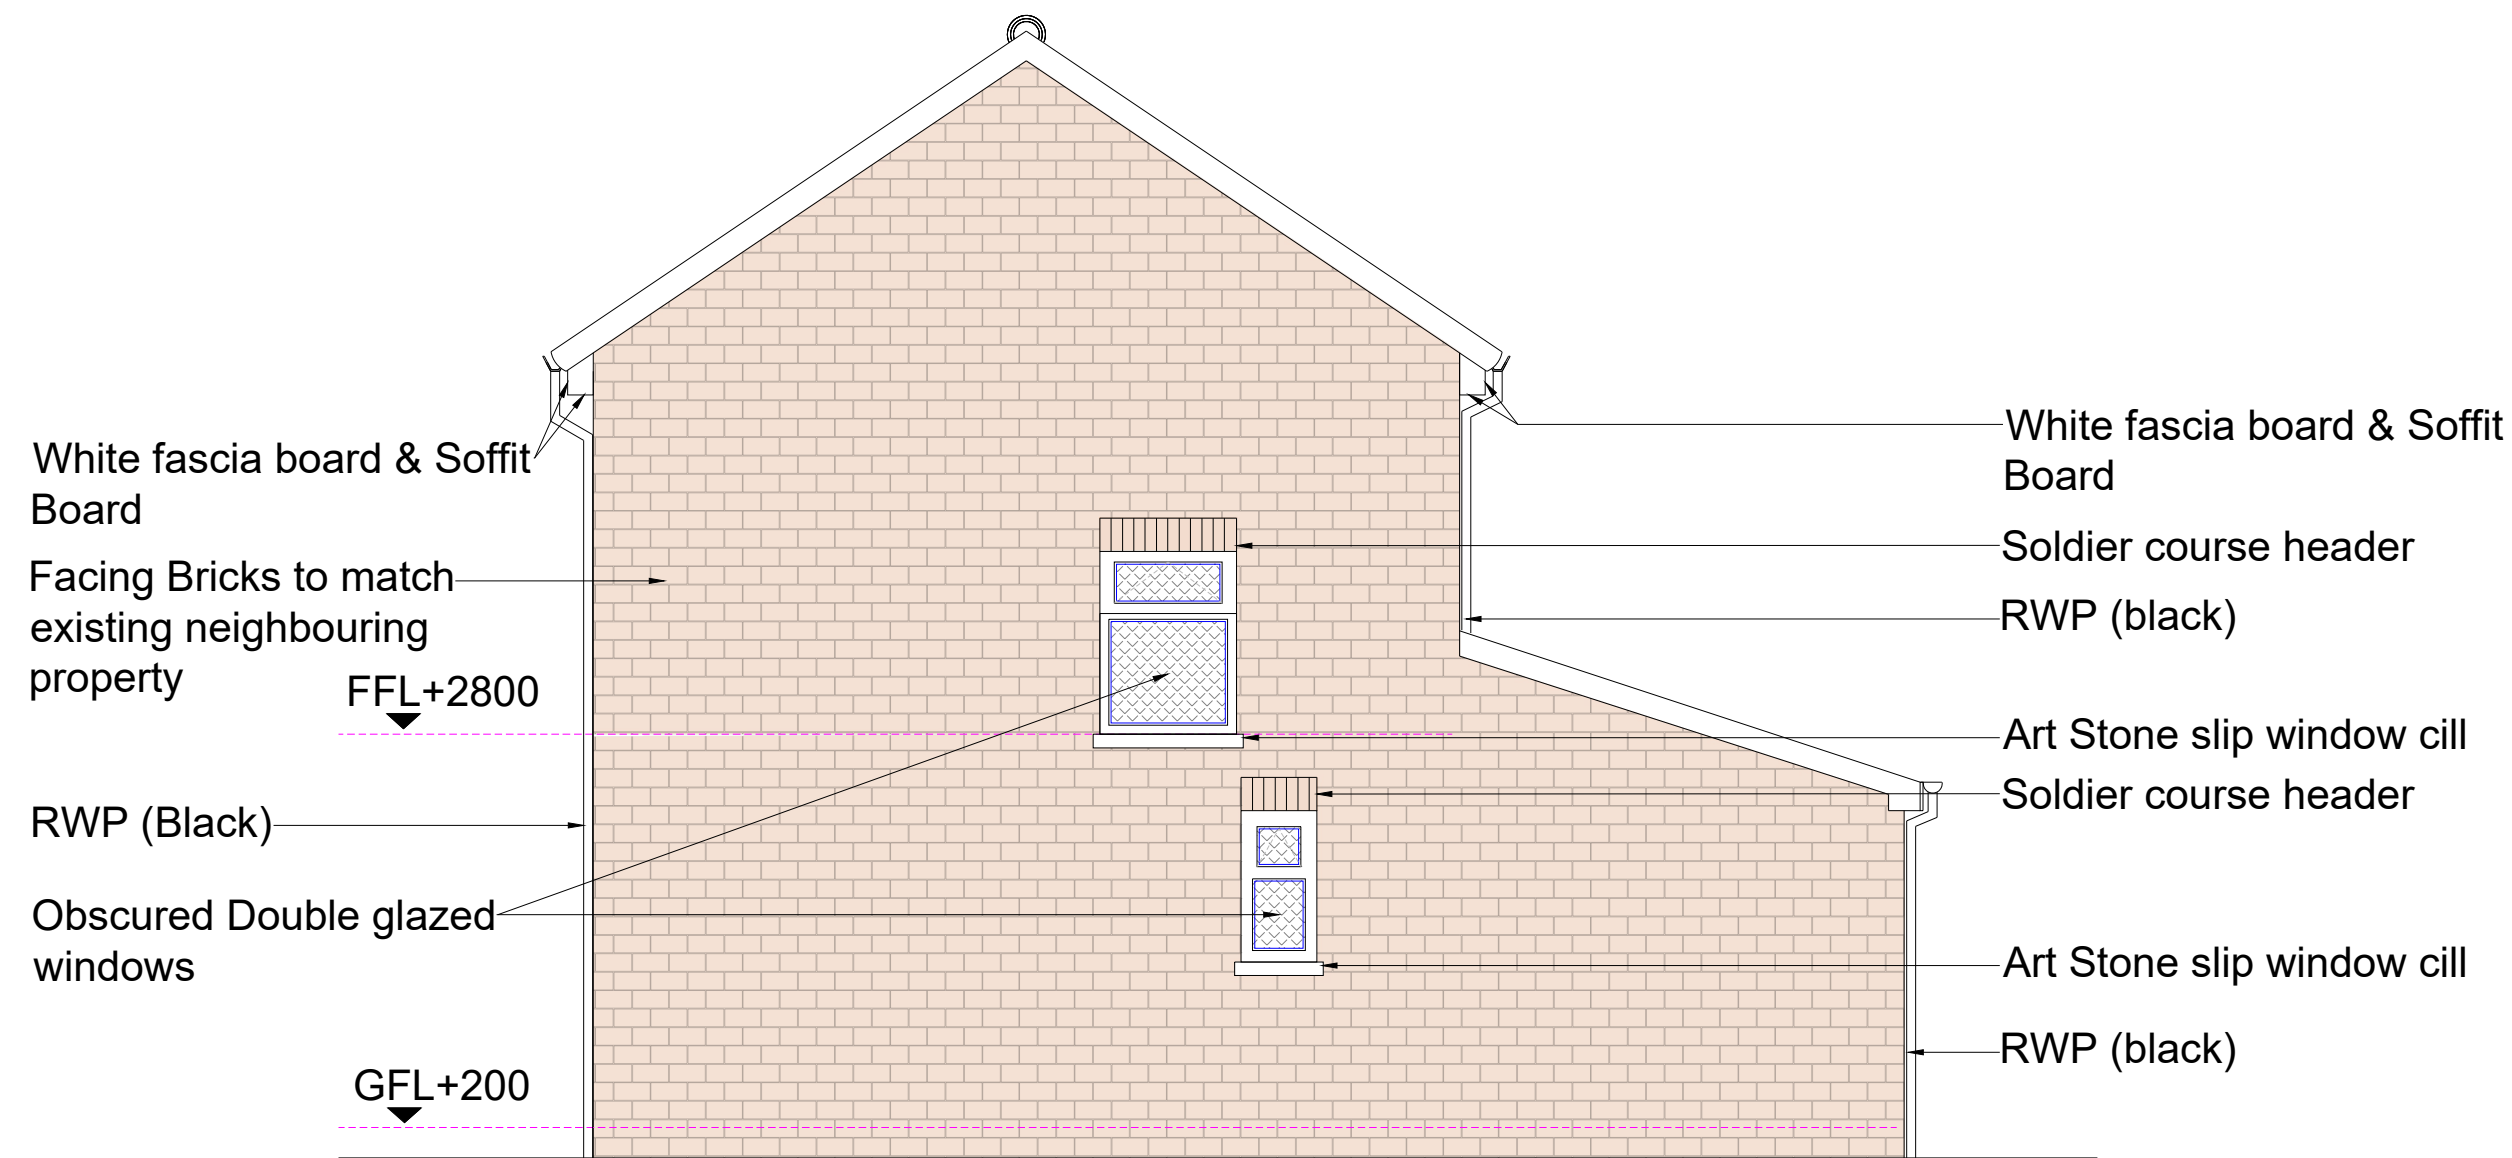

Proposed Side Elevation
Scale 1:50

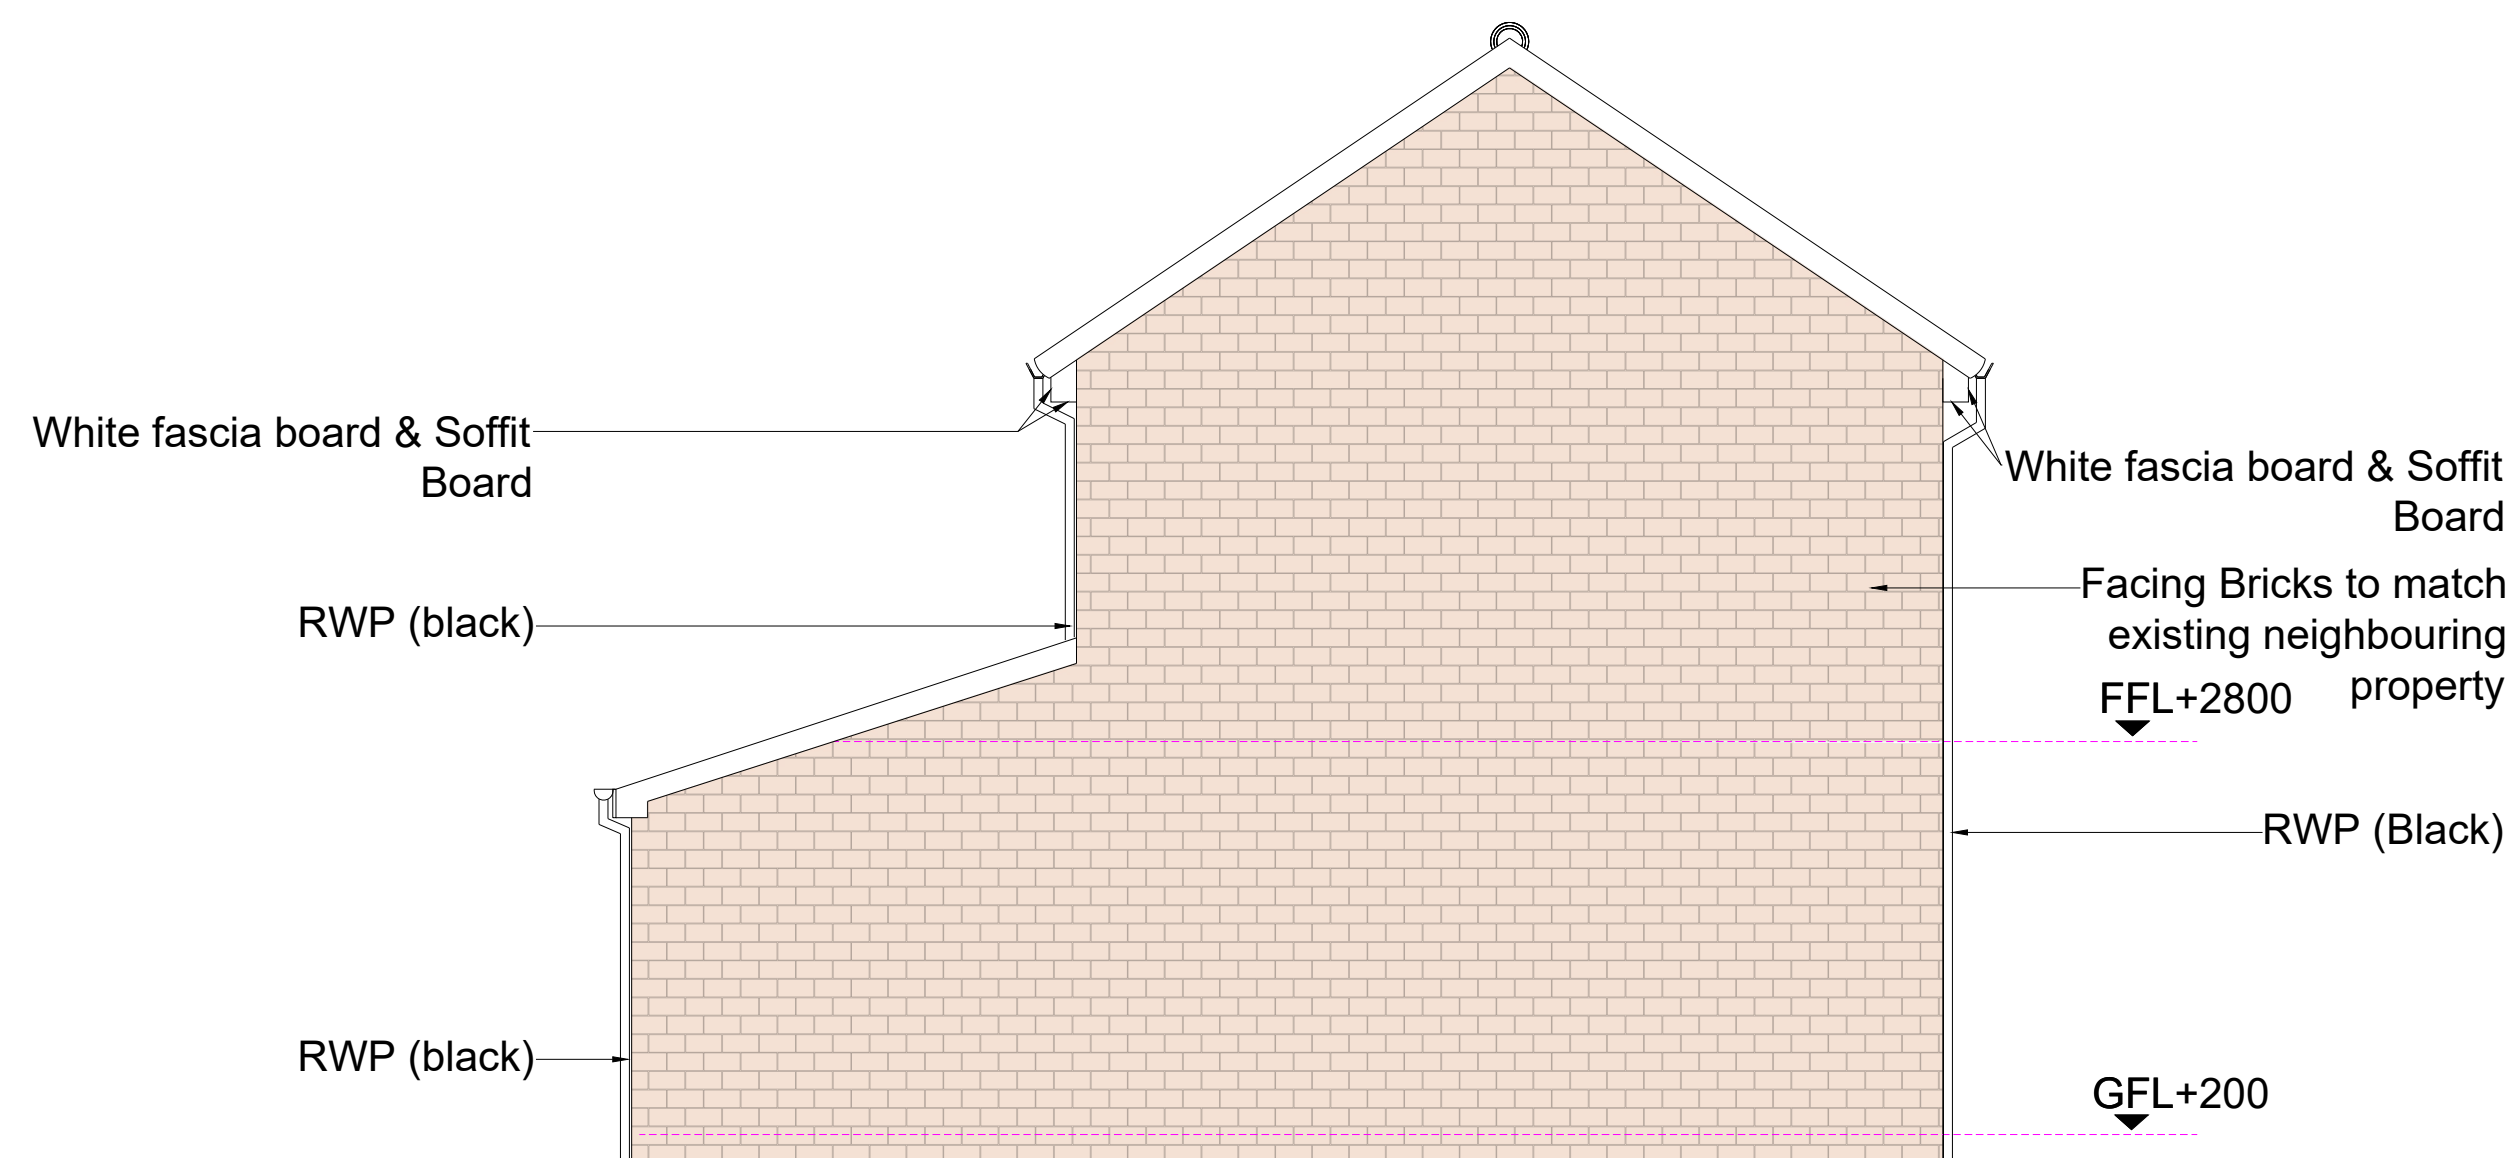


Proposed Side Elevation
Scale 1:50

GENERAL NOTES

1. The contractor must check the site and the approved drawings before commencing the works and must take any working measurements as necessary and any discrepancy must be reported to the client.
2. Work shall comply with any current relevant BS/codes of practices and confirm to the Building Regulations including the latest amendment. The contractor is responsible for setting out the works.
3. This drawing is copyright to AT A. design and should only be reproduced with their express permission.

KEY

HH	Head Height
GFL	Ground Floor Level
FFL	First Floor Level
SFL	Second Floor Level
LFL	Loft Floor Level
RWP	Rain Water Pipe
---	Boundary
	Velux Window

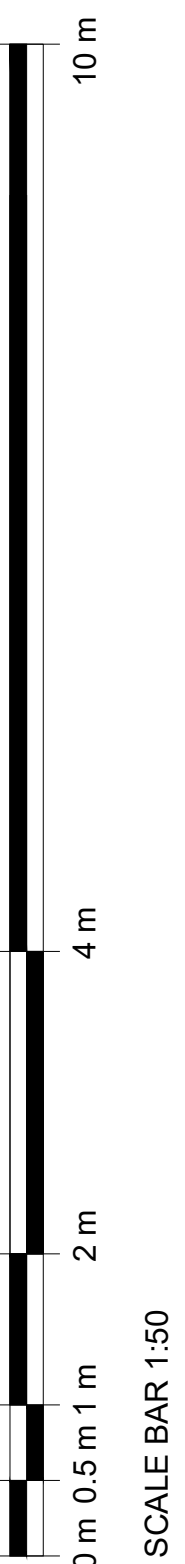

Site Address
7 Enfield Drive
Clayton
Manchester
M11 4HP

Project
Erection of One Dwelling

Drawing No.
PP878(2)23

Drawing status
Planning Permission

SCALE
1:50 @ A1

PAPER SIZE
A1

DATE
27.11.2023

DRAWN BY
AT

AT A. Design
12 Hastings Gardens
Stockport
SK5 6BF
ata_design@hotmail.com
07830039347