


Solar PV to roof. Orientation to be confirmed



Front Elevation

1:100

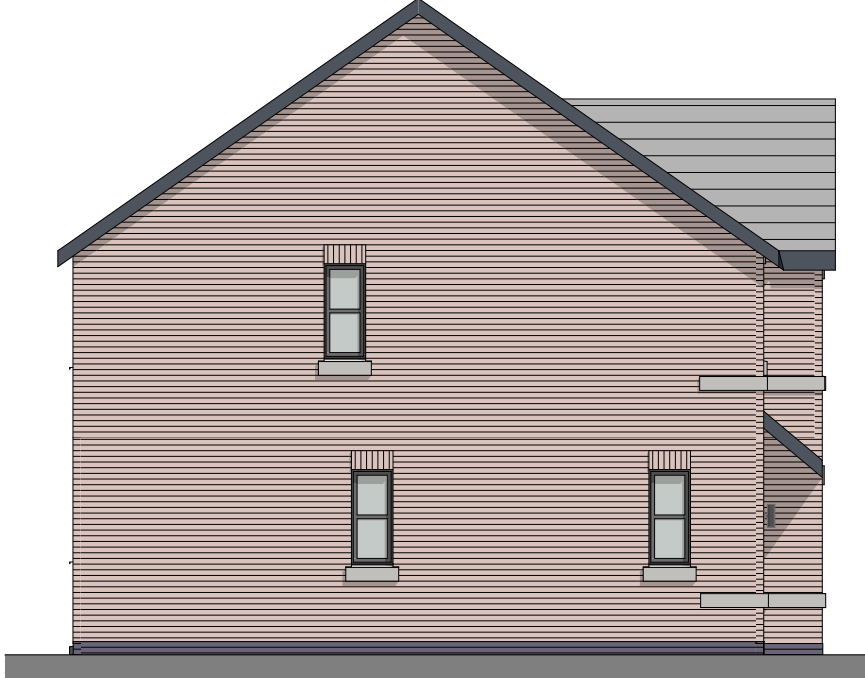

Side Elevation


1:100

Solar PV to roof. Orientation to be confirmed




Rear Elevation

1:100

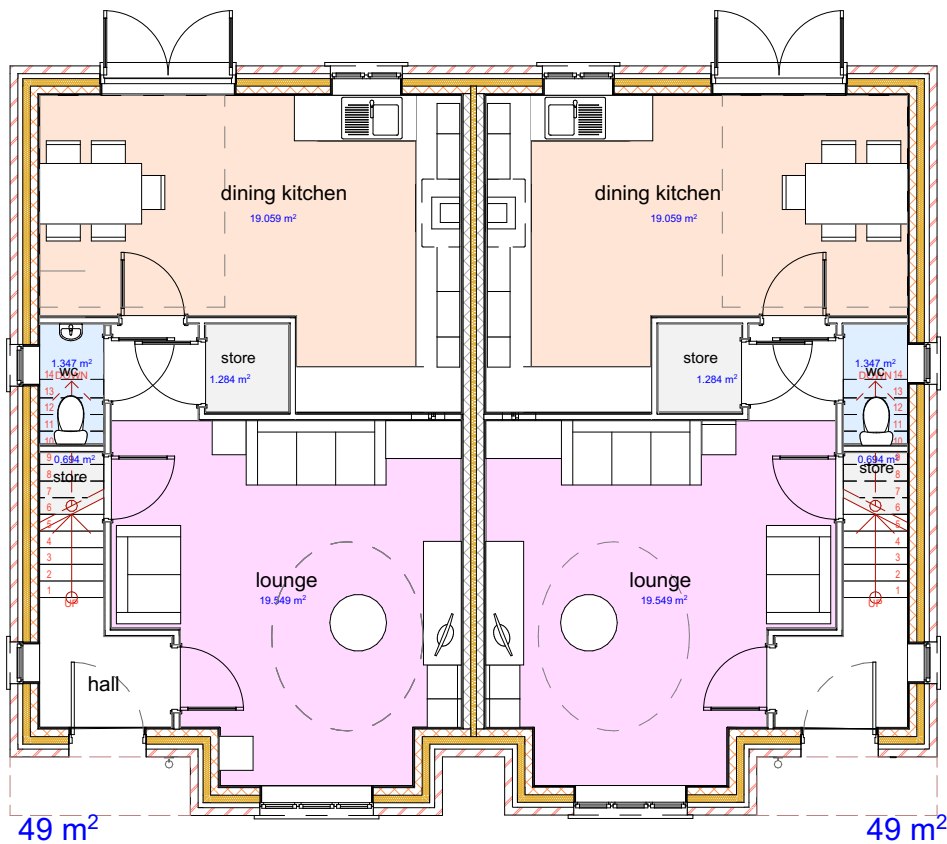

Ground Floor Plan

1:100

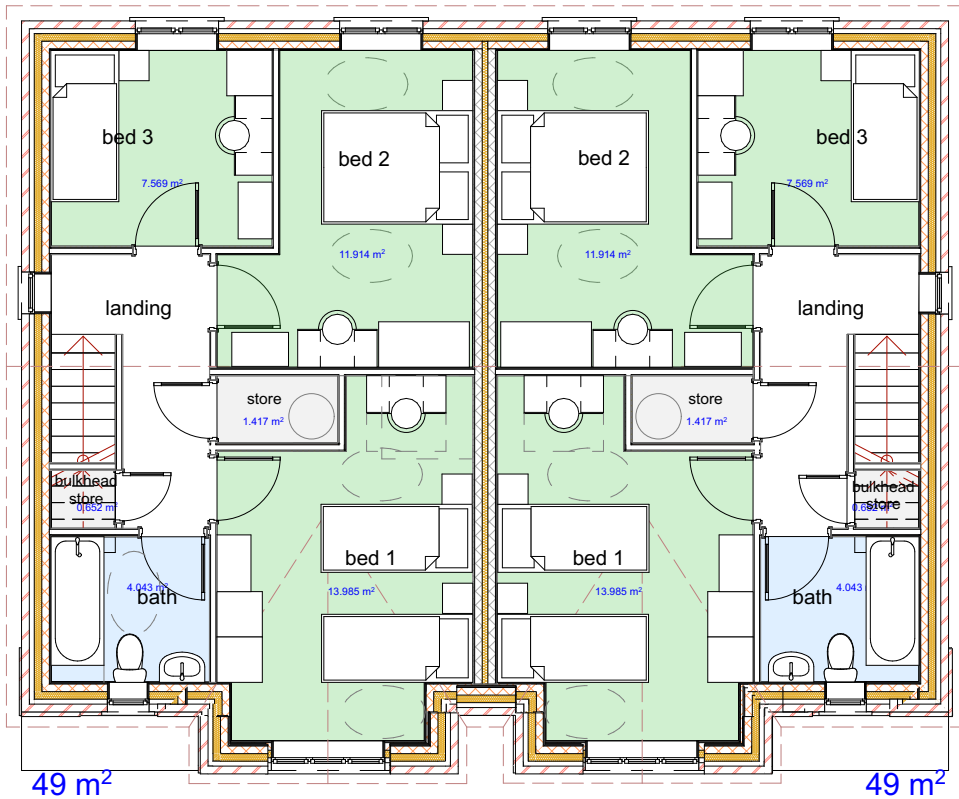

First Floor

1:100

Rev. | A | 03.05.22 | Floor Areas added

Client
WCHG
Project
Oakwood Lodge

Title
House Type One - 3b5p / 98 sqm

Scale 1:100@A3	Date 23 12 21	Stage Planning	Rev. A	Drawn SB
Job No 5415	Drawing No P-02			



Arcus Consulting LLP
Manchester 0161 905 3222 Liverpool 0151 708 1080
Newcastle 0191 272 5781 London 020 8742 2512
Wakefield 0192 466 9000 www.arcus.uk.com

This document is copyright of Arcus Consulting LLP. Do not scale this drawing.
Only use figured dimensions. All dimensions to be checked on site prior to construction.