



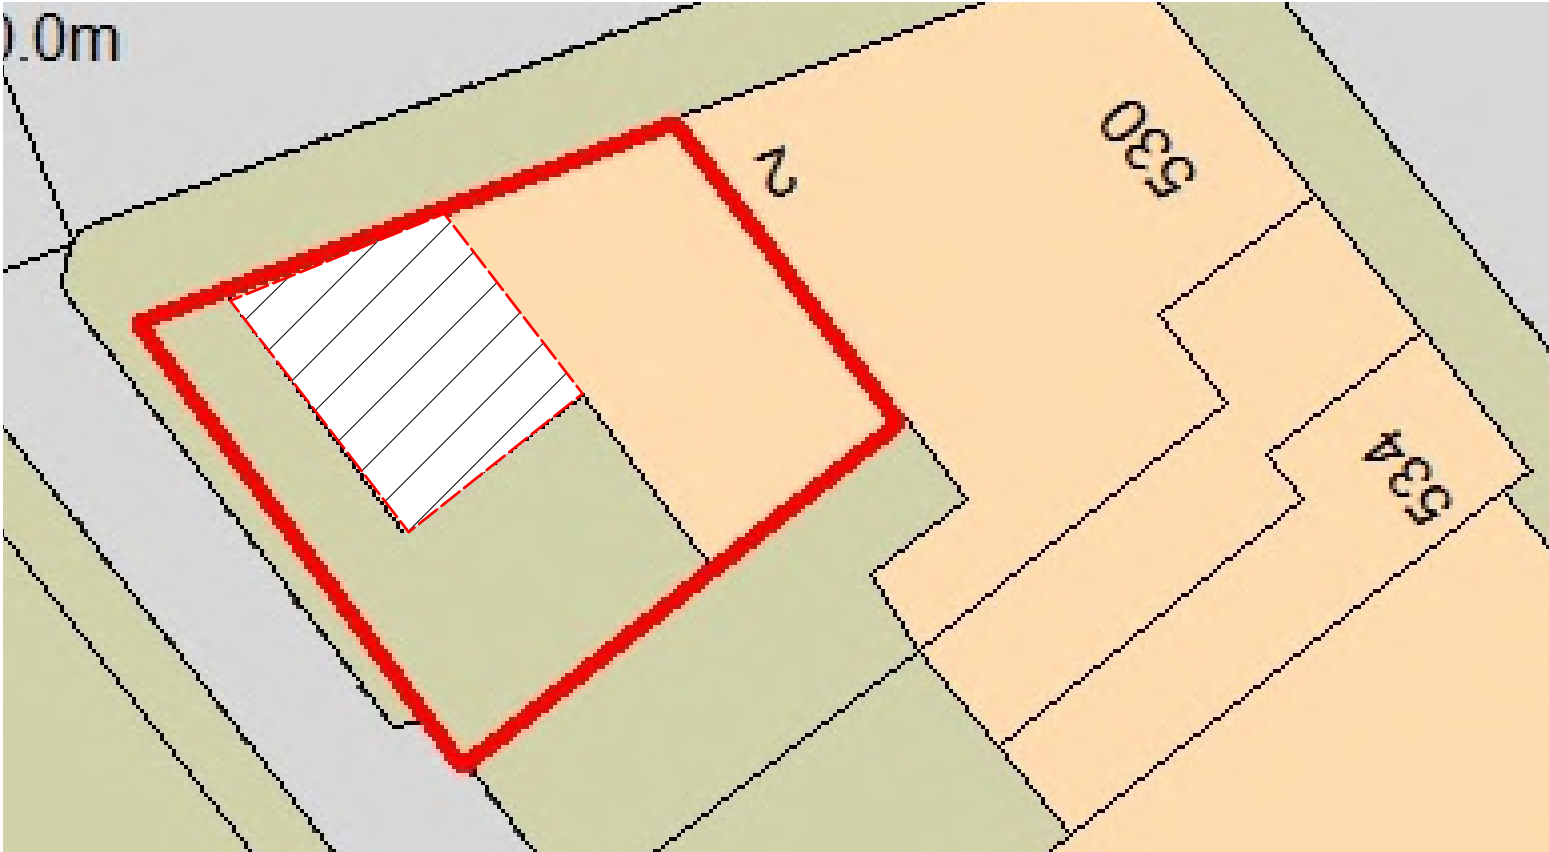


SITE PLAN
SCALE:1:200

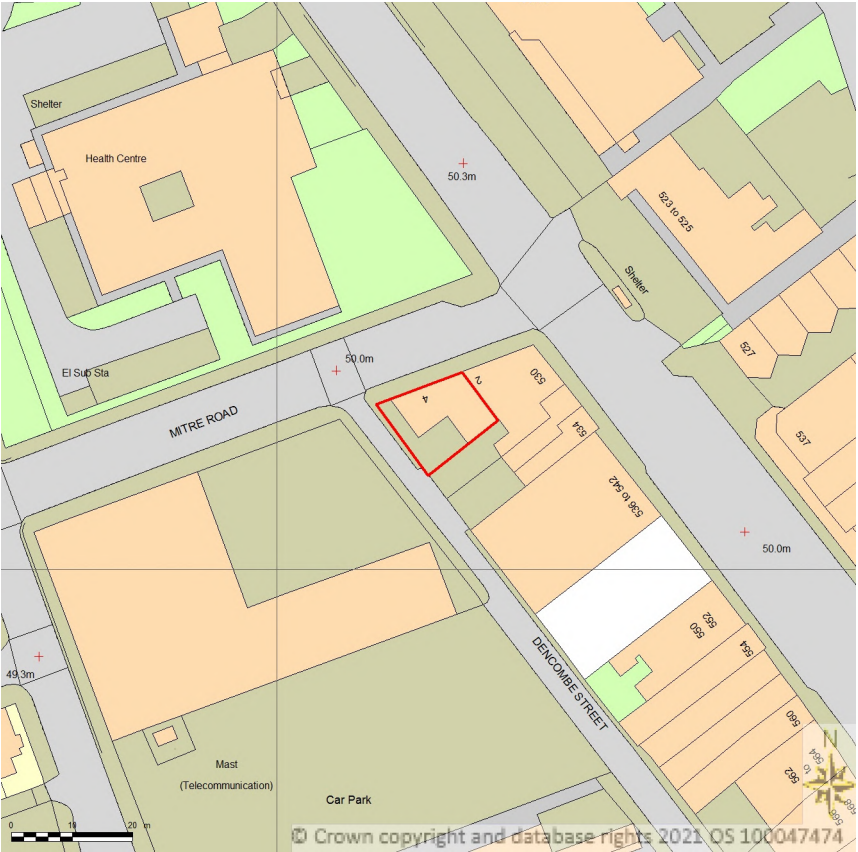


LOCATION PLAN
SCALE:1:1250

This drawing must not be reproduced without permission from NM Architectural Services LTD. DO NOT scale of this drawing. All Dimensions are to be checked on site by the contractor/sub contractor. Any discrepancies to be reported to NM Architectural services LTD.

Client Name: MR SHIRAZ HAIDER	Drawing Title: SITE & LOCATION PLANS	Project Type: TAKEAWAY HOT FOOD - APPLICATION		Check By: MN	Date: 27.12.2023		Revision Notes & Date:			
Project Address: 4 Mitre Road, Manchester, M13 0NU	Drawing Type: Planning Submission	Dwg No:	MTR:001	Scale:	1:100	Rev:	-			

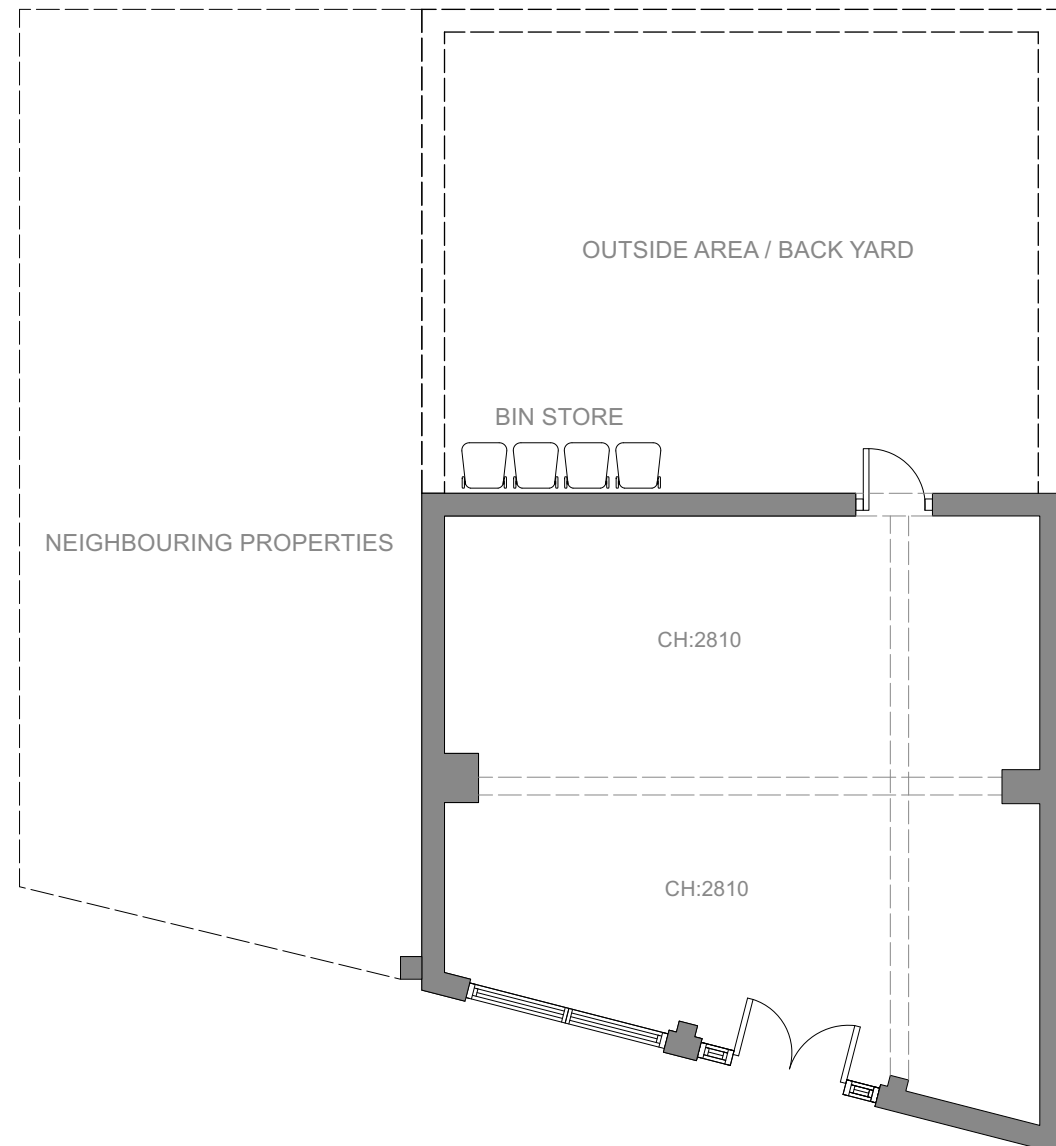



EXISTING GROUND FLOOR
SCALE:1:100

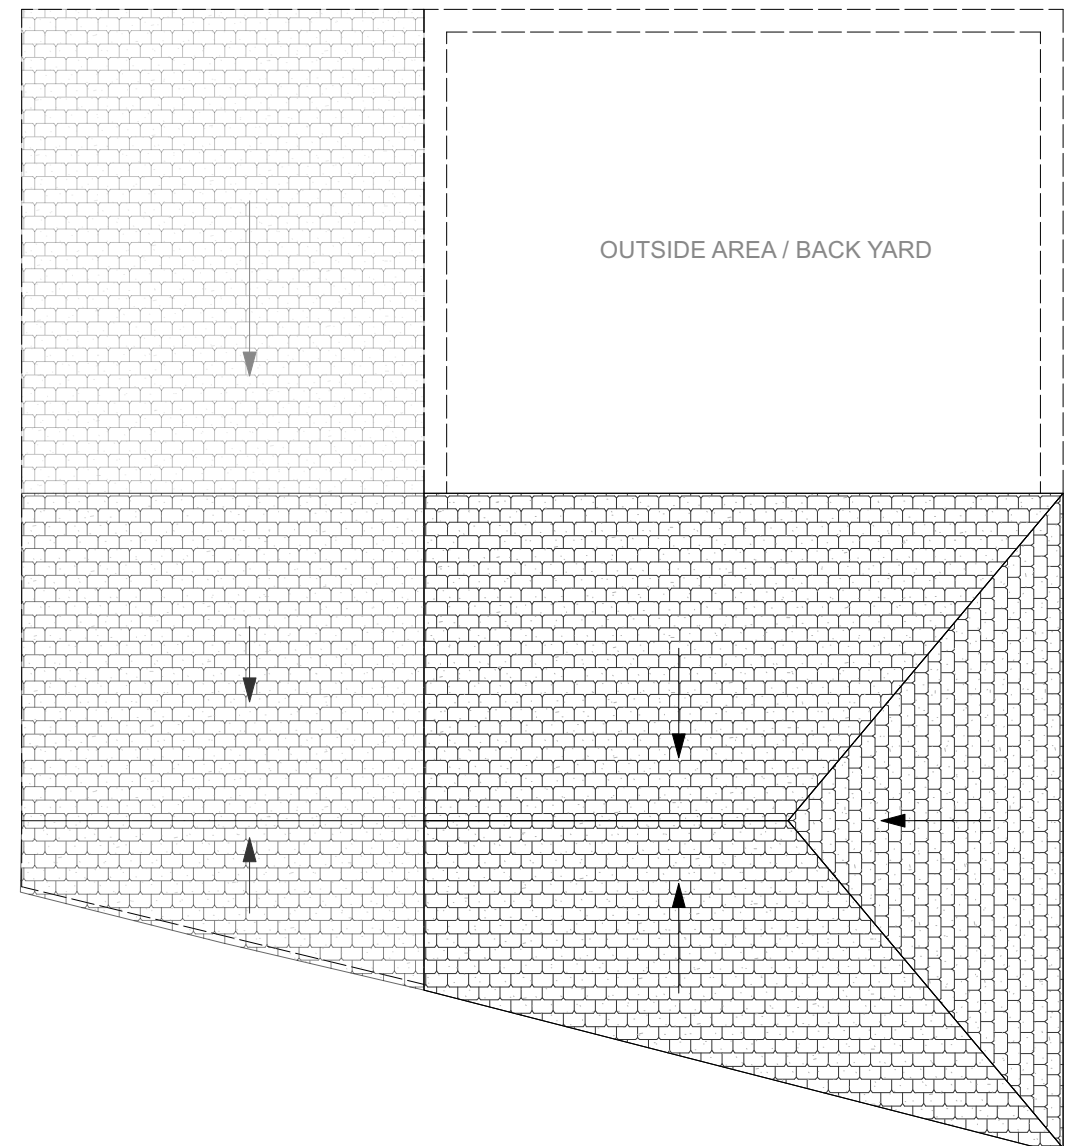

EXISTING ROOF FLOOR
SCALE:1:100

This drawing must not be reproduced without permission from NM Architectural Services LTD. DO NOT scale of this drawing. All Dimensions are to be checked on site by the contractor/sub contractor. Any discrepancies to be reported to NM Architectural services LTD.

 
Client Name: MR SHIRAZ HAIDER	Drawing Title: EXISTING FLOOR PLANS	Project Type: TAKEAWAY HOT FOOD - APPLICATION			Check By: MN	Date: 27.12.2023	Revision Notes & Date:			
Project Address: 4 Mitre Road, Manchester, M13 0NU	Drawing Type: Planning Submission	Dwg No:	MTR:002	Scale:	1:100	Rev:	-			

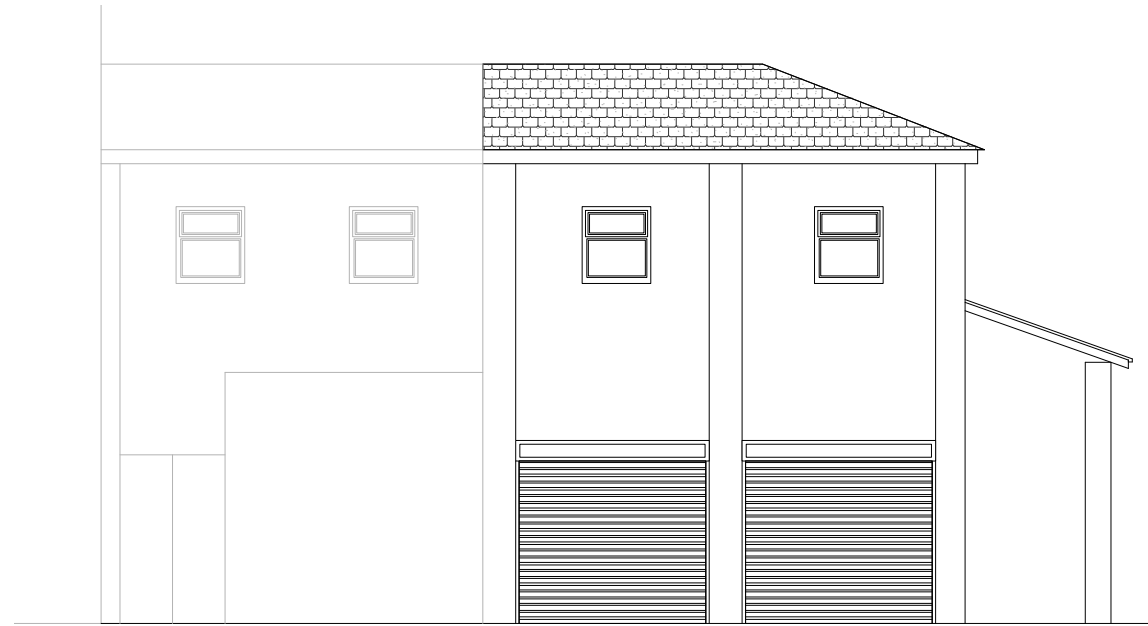


EXISTING FRONT ELEVATION
SCALE:1:100



EXISTING SIDE ELEVATION FACING DENCOMBE STREET
SCALE:1:100

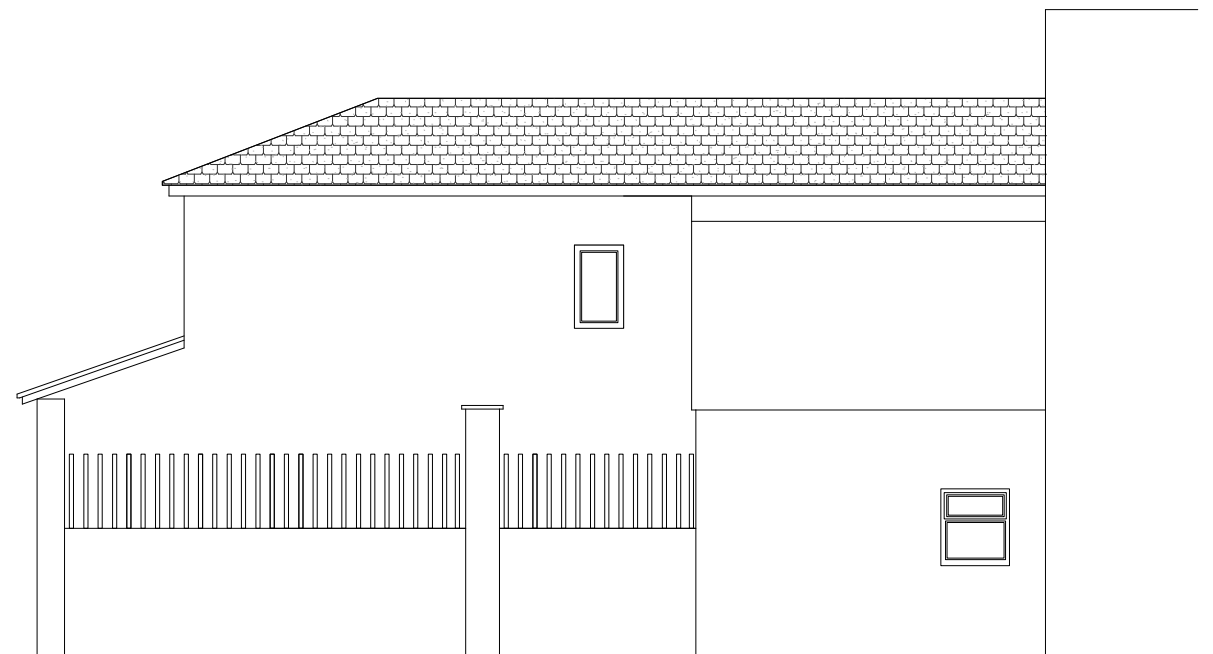

EXISTING REAR ELEVATION
SCALE:1:100

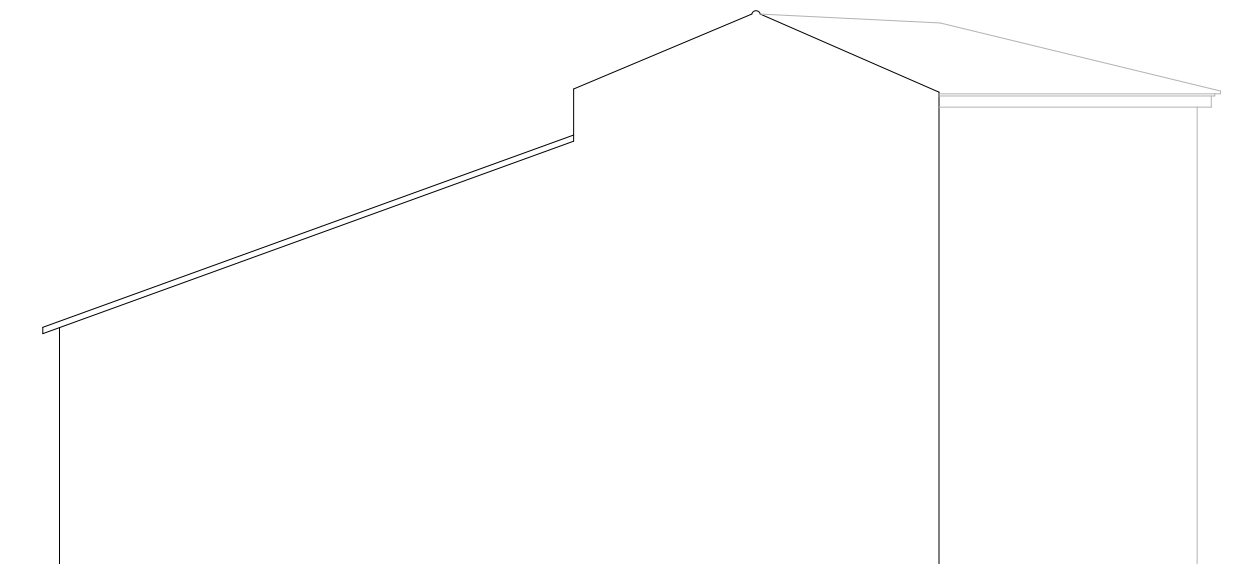


EXISTING GABLE ELEVATION
SCALE:1:100

This drawing must not be reproduced without permission from NM Architectural Services LTD. DO NOT scale of this drawing. All Dimensions are to be checked on site by the contractor/sub contractor. Any discrepancies to be reported to NM Architectural services LTD.


Client Name: MR SHIRAZ HAIDER	Drawing Title: EXISTING ELEVATIONS	Project Type: TAKEAWAY HOT FOOD - APPLICATION		Check By: MN	Date: 27.12.2023	Revision Notes & Date:			
Project Address: 4 Mitre Road, Manchester, M13 0NU	Drawing Type: Planning Submission	Dwg No:	MTR:003	Scale:	1:100	Rev:	-		



- CANOPY EXTRACTION LOCATION
- EXTRACTION SYSTEM WILL BE ABOVE EAVES HEIGHT

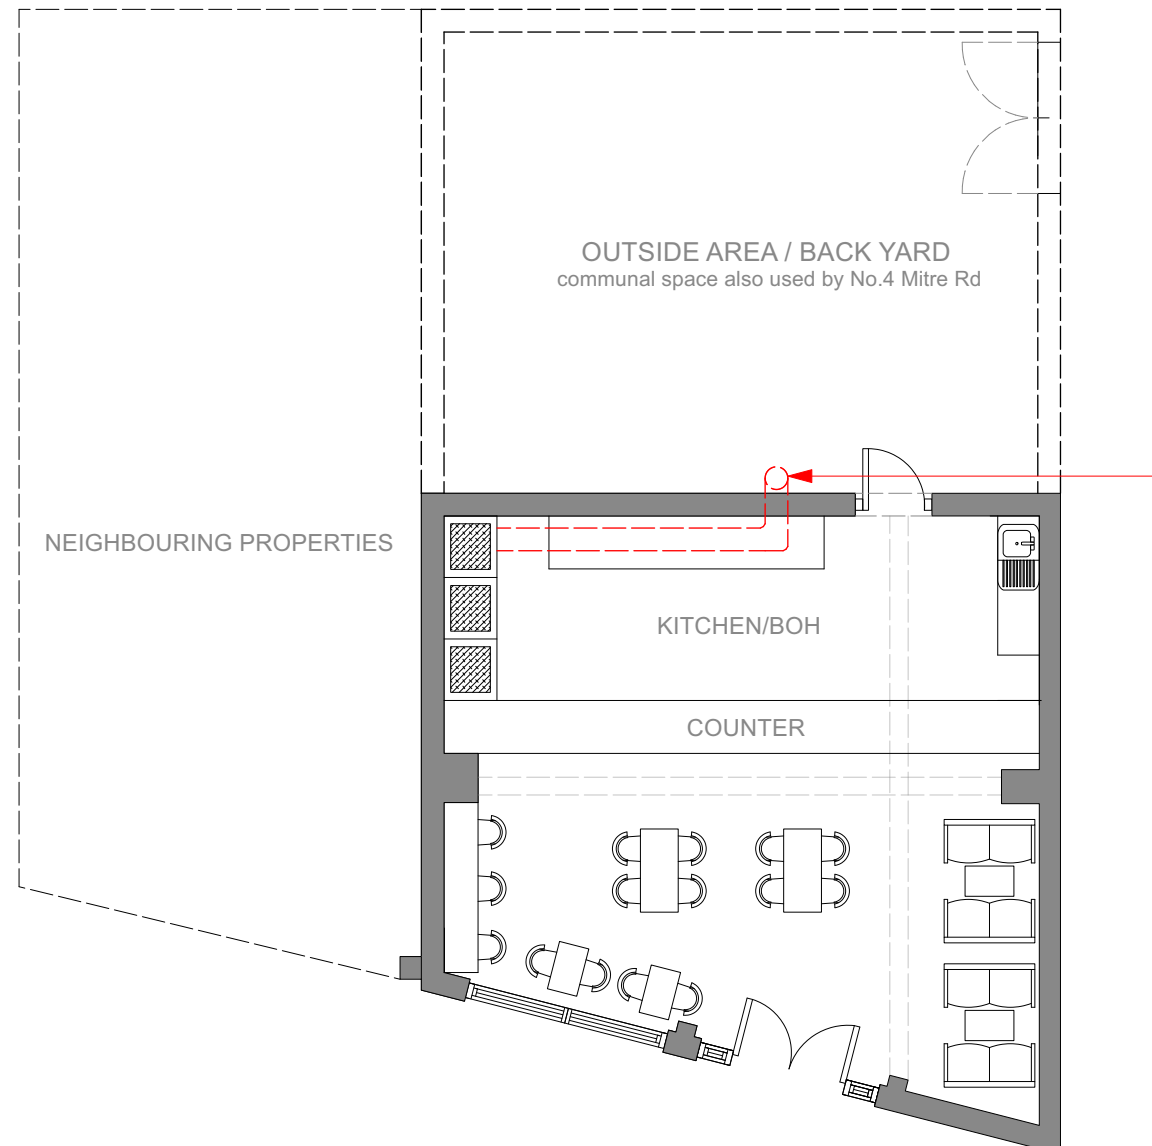

PROPOSED GROUND FLOOR
SCALE:1:100

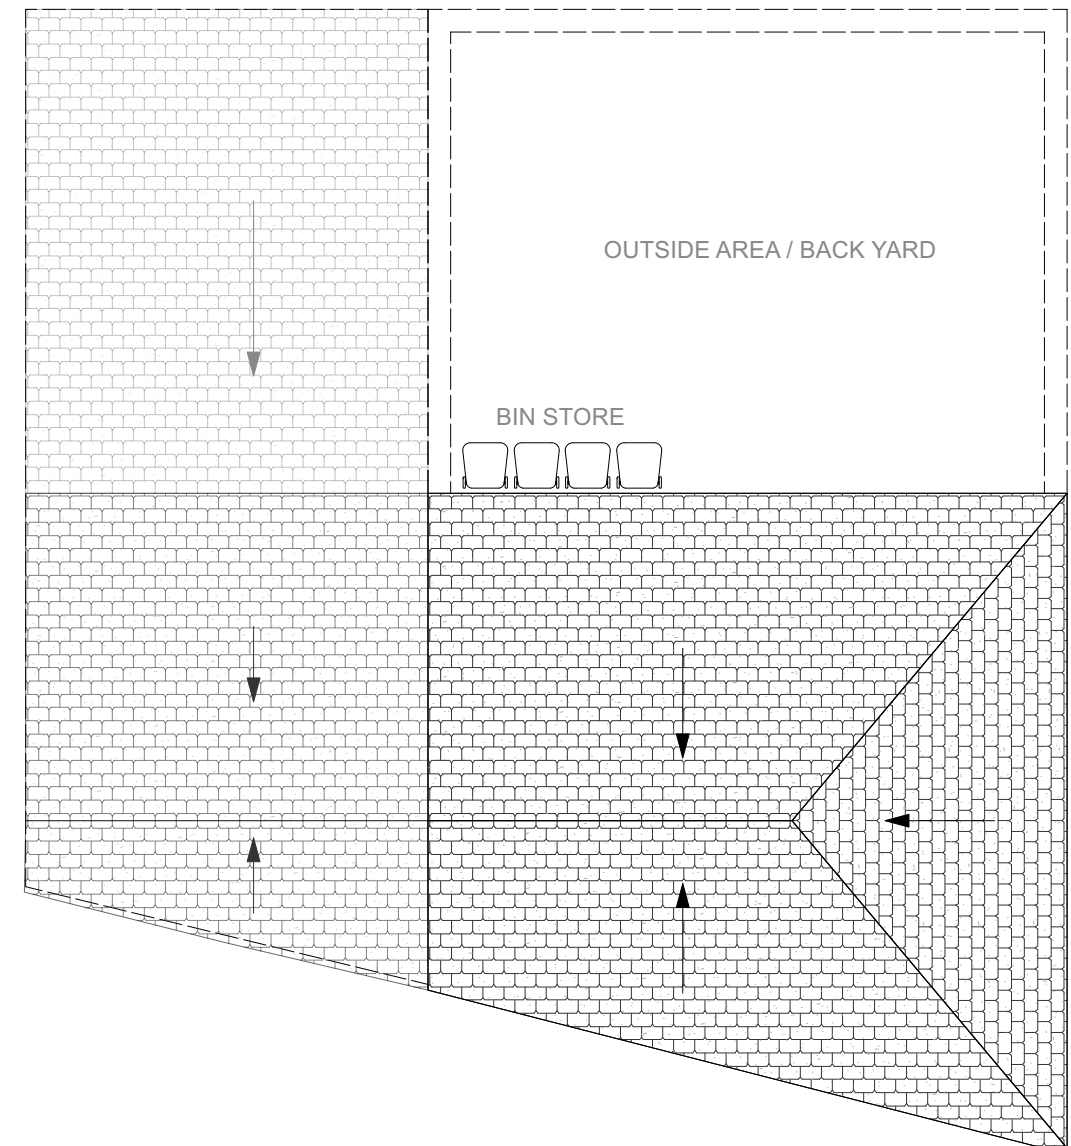


PROPOSED ROOF FLOOR
SCALE:1:100

FIRST FLOOR TO REMAIN COMMERCIAL SPACE/OFFICES AS EXISTING

This drawing must not be reproduced without permission from NM Architectural Services LTD. DO NOT scale of this drawing. All Dimensions are to be checked on site by the contractor/sub contractor. Any discrepancies to be reported to NM Architectural services LTD.


Client Name: MR SHIRAZ HAIDER	Drawing Title: PROPOSED FLOOR PLANS	Project Type: TAKEAWAY HOT FOOD - APPLICATION		Check By: MN	Date: 27.12.2023	Revision Notes & Date:			
Project Address: 4 Mitre Road, Manchester, M13 0NU	Drawing Type: Planning Submission	Dwg No:	MTR:004	Scale:	1:100	Rev:	-		

NM.

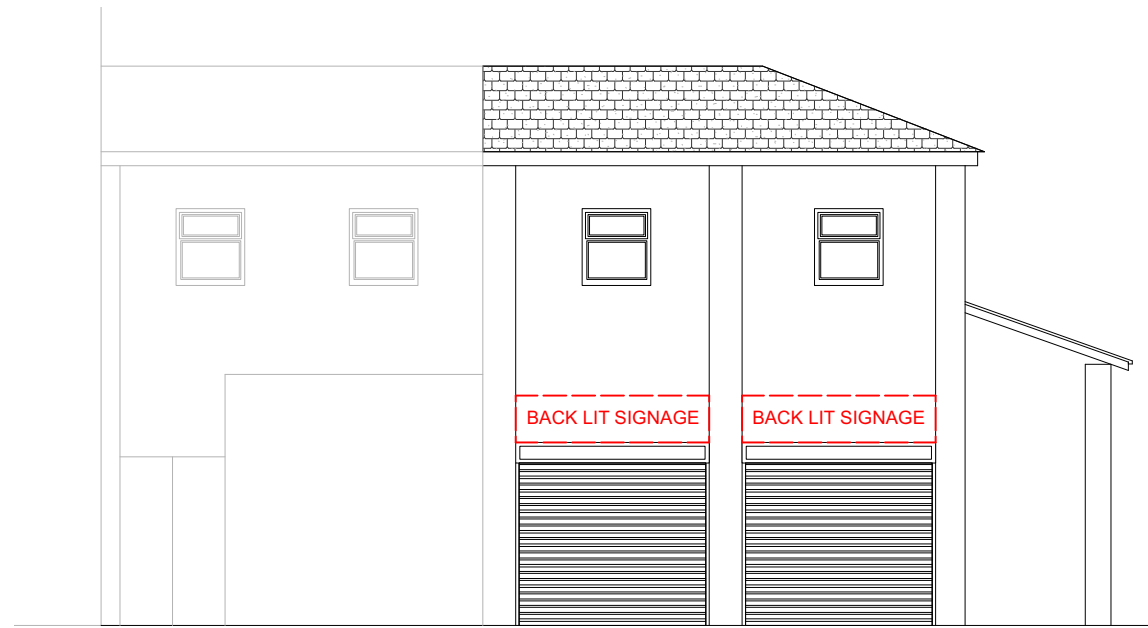


PROPOSED FRONT ELEVATION

SCALE:1:100

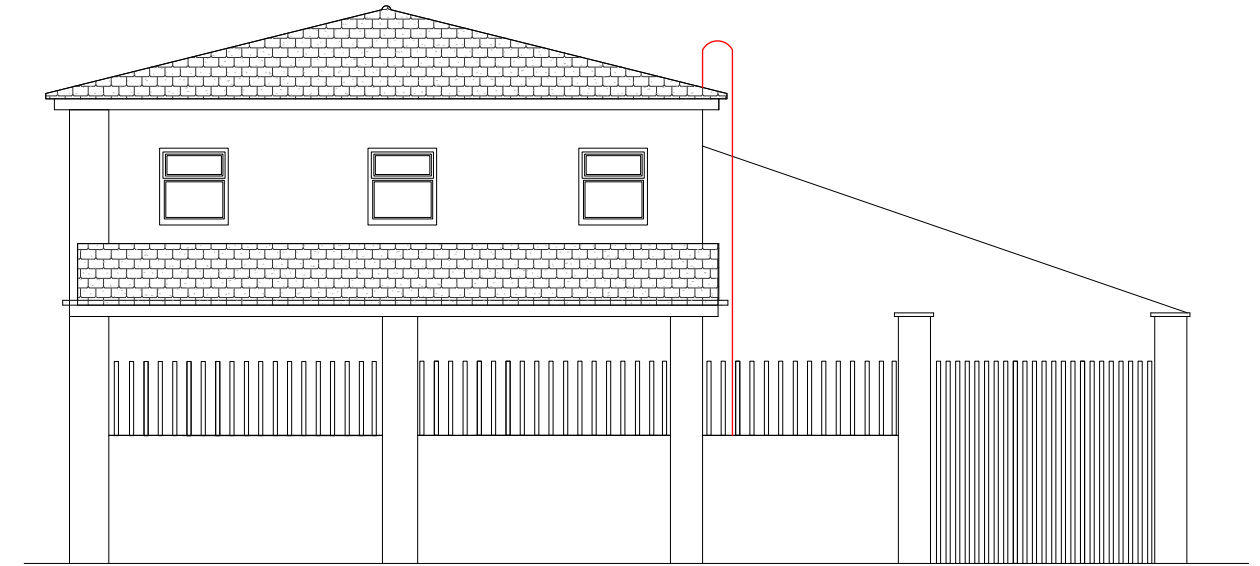


PROPOSED SIDE ELEVATION FACING DENCOMBE STREET

SCALE:1:100

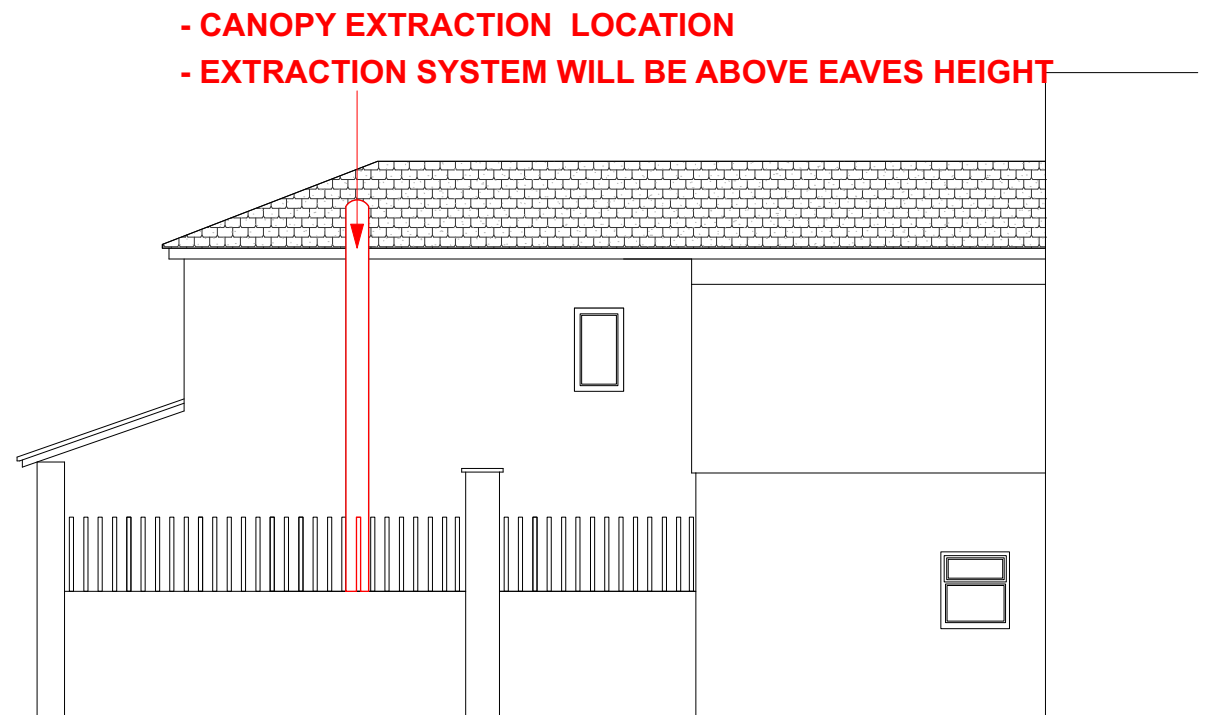

PROPOSED REAR ELEVATION

SCALE:1:100


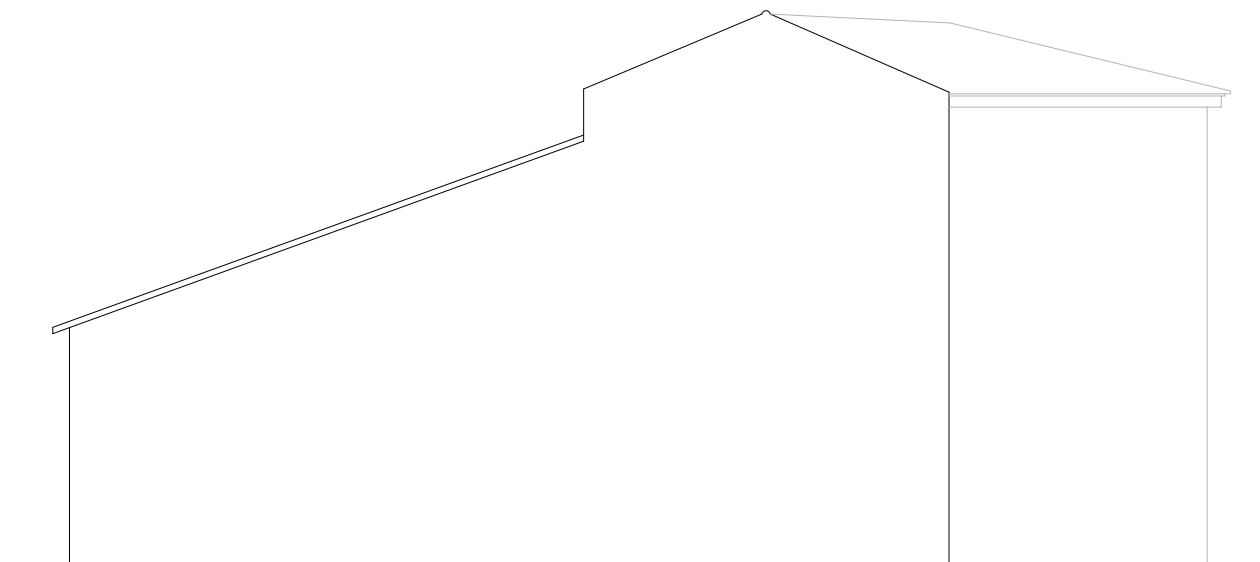


PROPOSED GABLE ELEVATION

SCALE:1:100

This drawing must not be reproduced without permission from NM Architectural Services LTD. DO NOT scale of this drawing. All Dimensions are to be checked on site by the contractor/sub contractor. Any discrepancies to be reported to NM Architectural services LTD.

Client Name: MR SHIRAZ HAIDER	Drawing Title: PROPOSED ELEVATIONS	Project Type: TAKEAWAY HOT FOOD - APPLICATION	Check By: MN	Date: 27.12.2023	Revision Notes & Date:		
Project Address: 4 Mitre Road, Manchester, M13 0NU	Drawing Type: Planning Submission	Dwg No: MTR:005	Scale: 1:100	Rev: -			

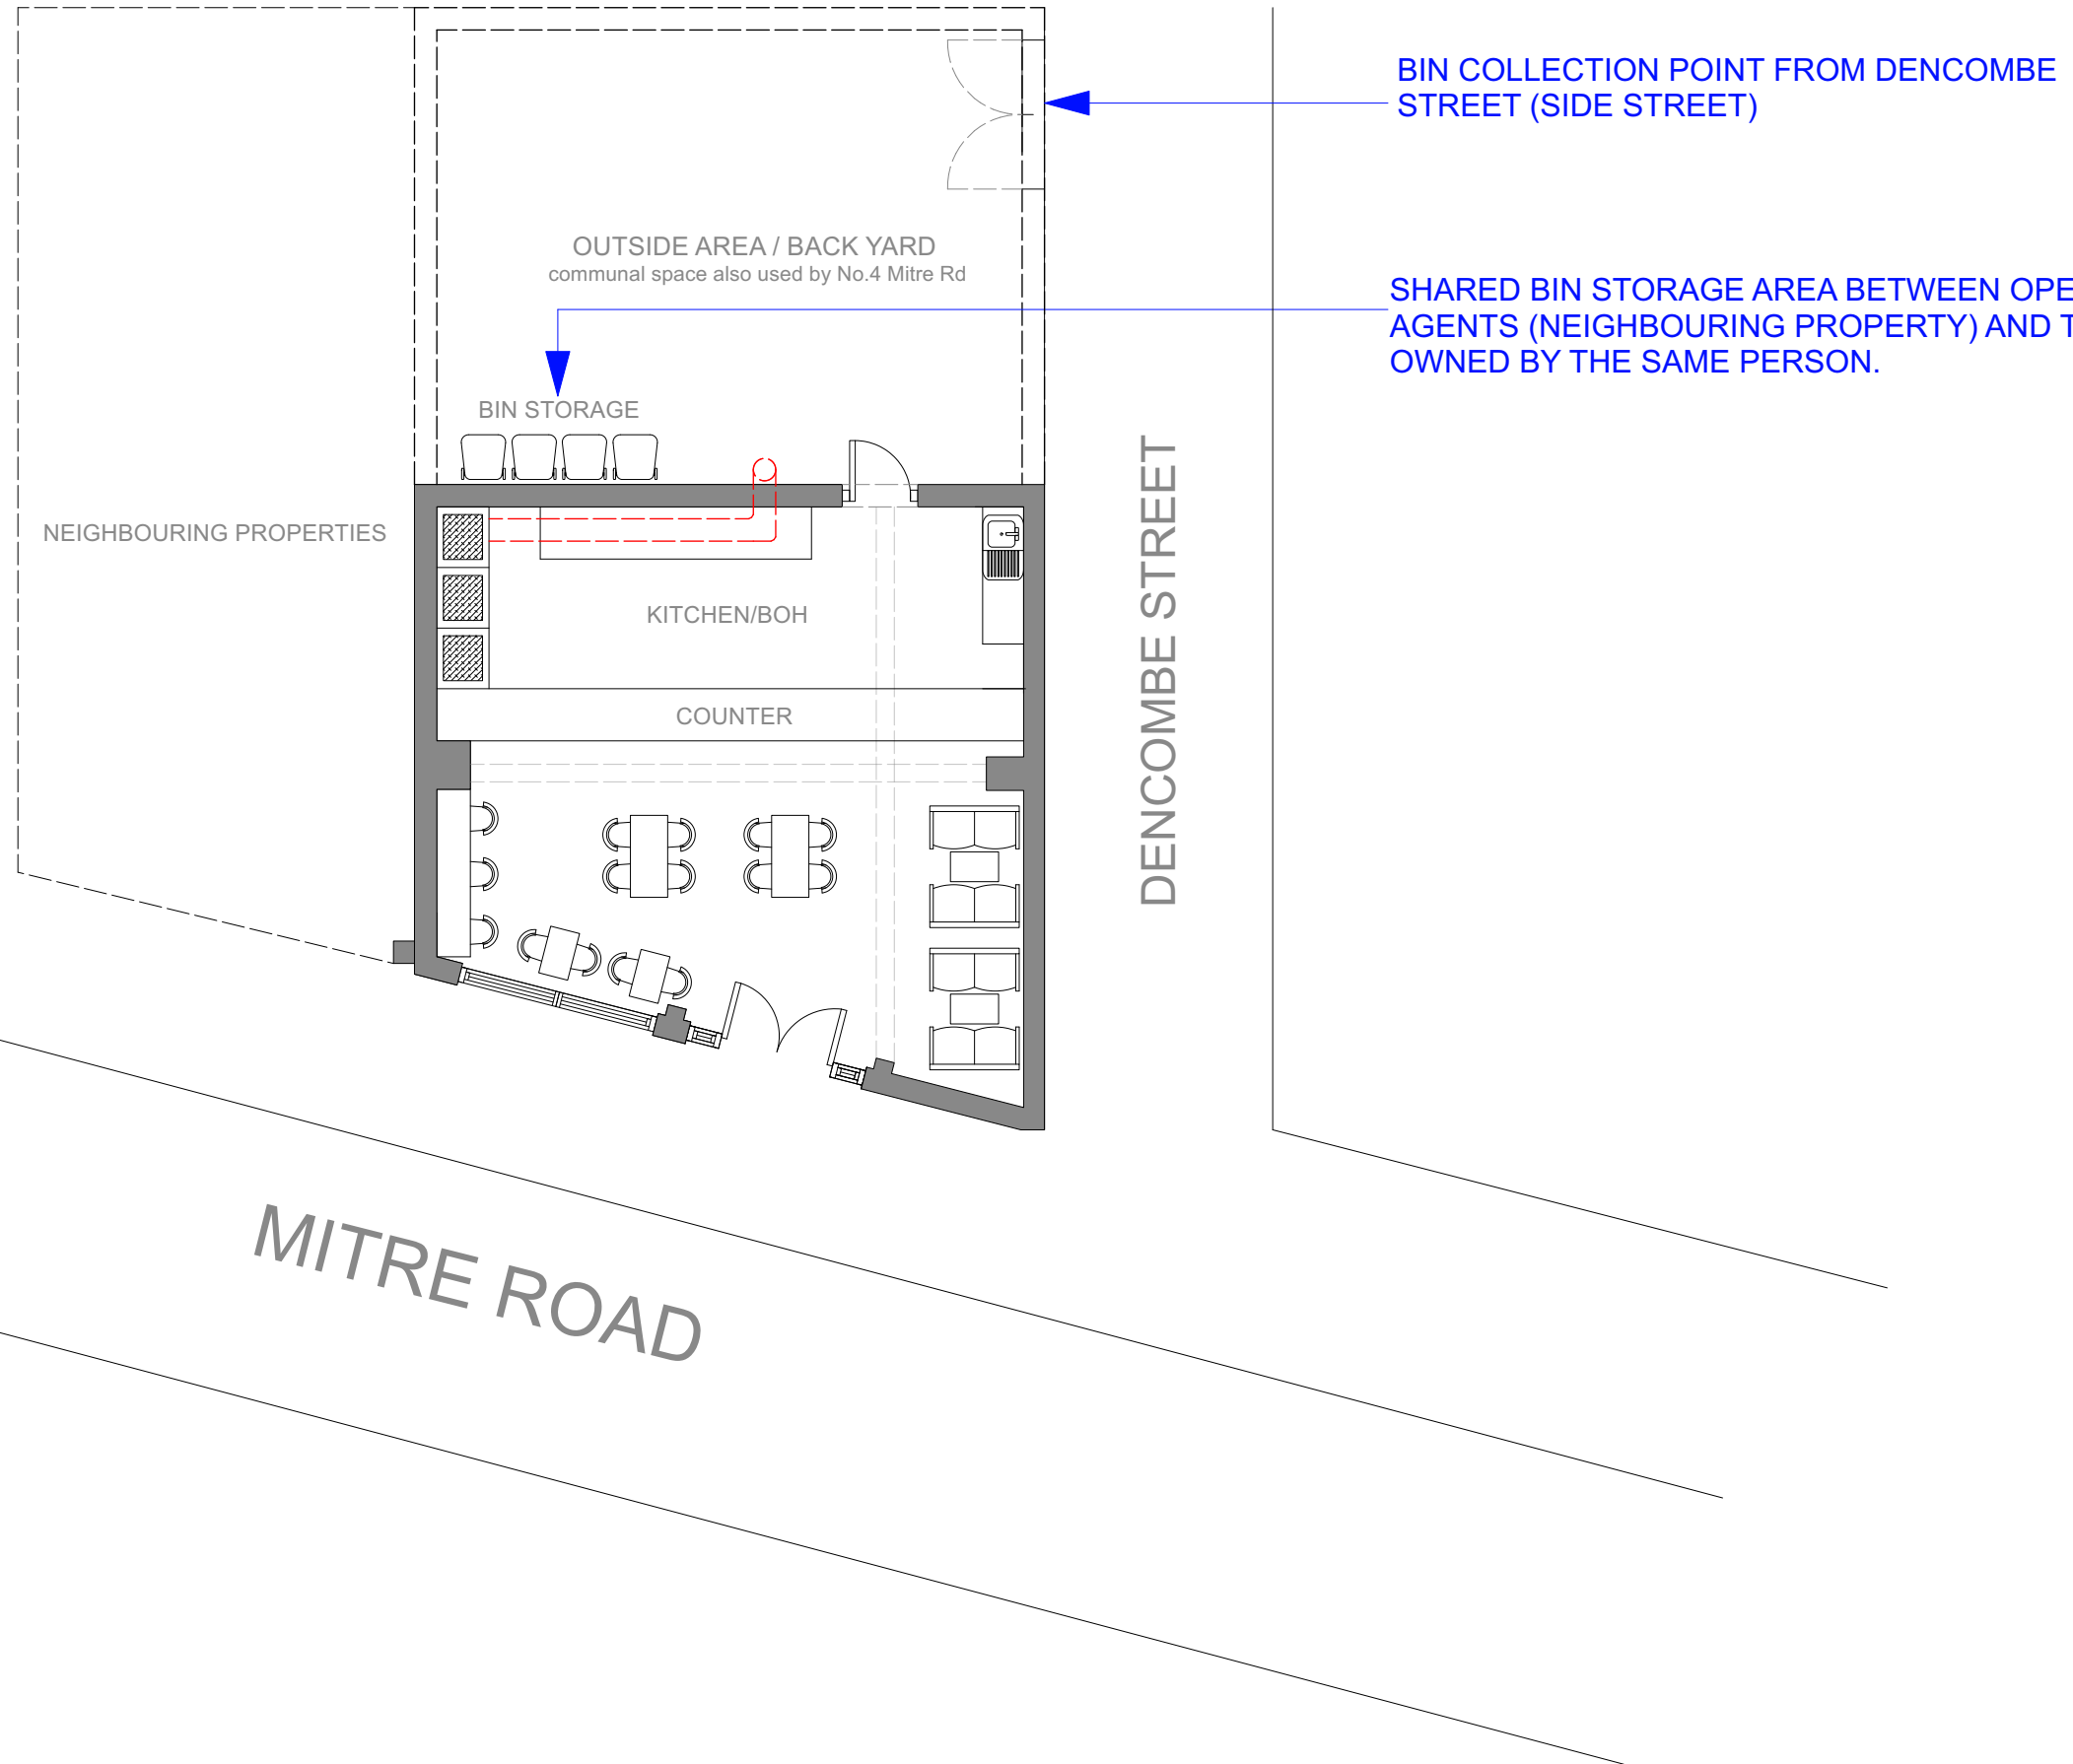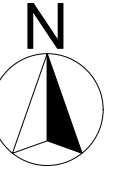

This drawing must not be reproduced without permission from NM Architectural Services LTD. DO NOT scale of this drawing. All Dimensions are to be checked on site by the contractor/sub contractor. Any discrepancies to be reported to NM Architectural services LTD.

Client Name: MR SHIRAZ HAIDER	Drawing Title: WASTE MANAGEMENT PLAN	Project Type: TAKEAWAY HOT FOOD - APPLICATION		Check By: MN	Date: 27.12.2023	Revision Notes & Date:			
Project Address: 4 Mitre Road, Manchester, M13 0NU	Drawing Type: Planning Submission	Dwg No:	MTR:006	Scale:	1:100	Rev:	-		