



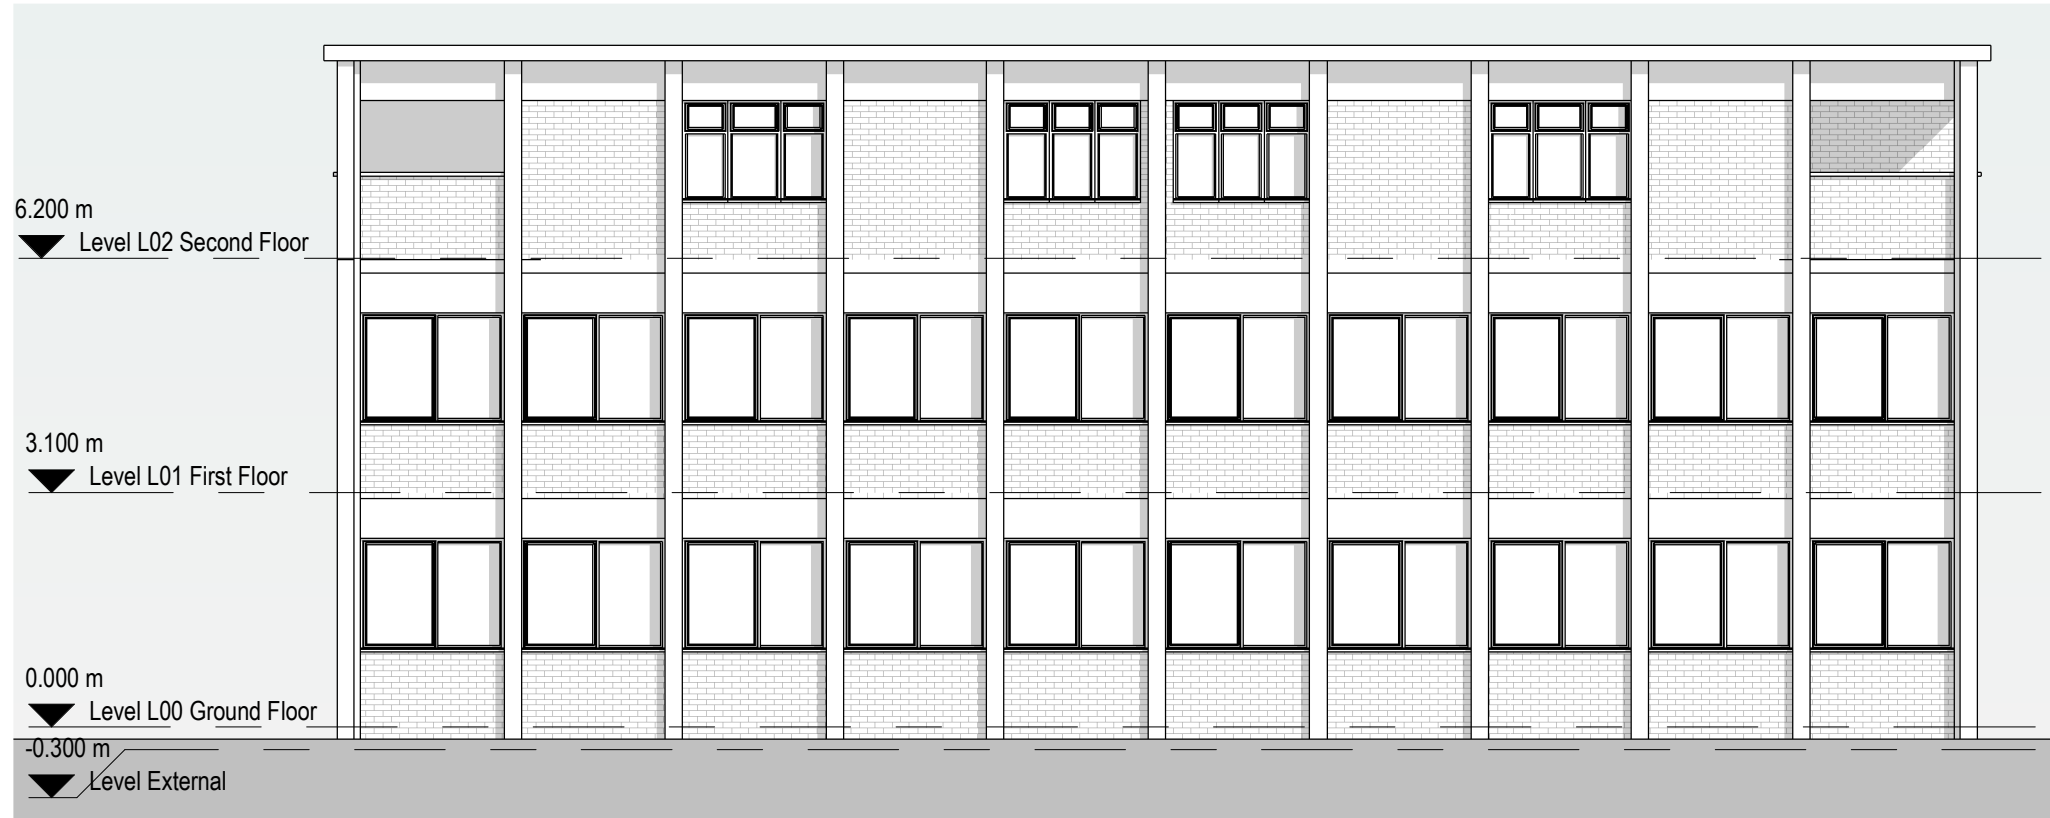

1 Existing North Elevation
1 : 100

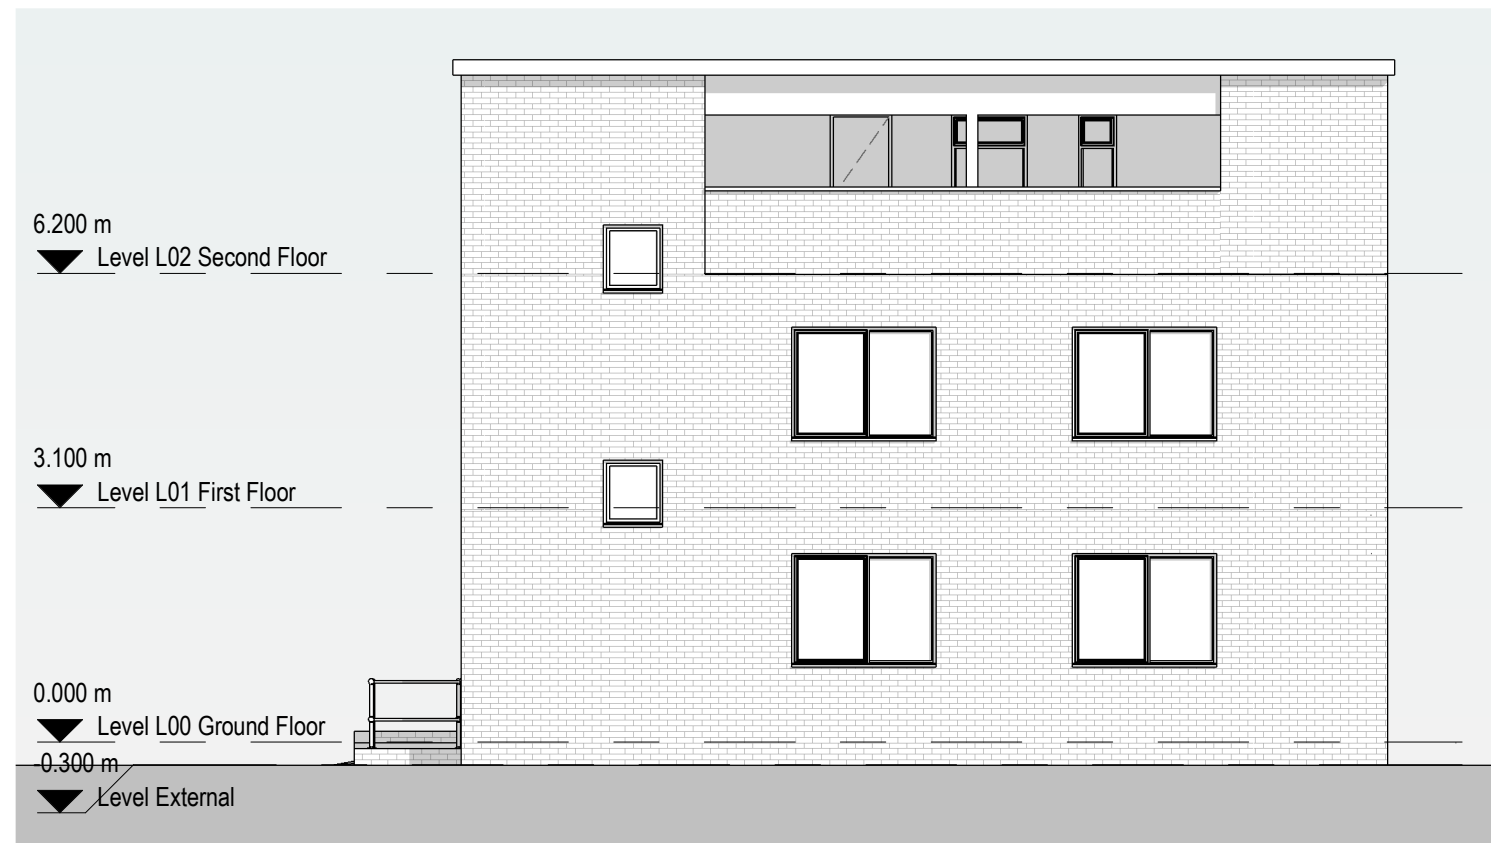

2 Existing East Elevation
1 : 100

General Notes

The Architect shall have no responsibility for any use made of this document other than for that which it was prepared and issued.

All dimensions should be checked on site. Do not scale from this drawing

To be read in conjunction with all other Consultant's drawings.

The Architect to be immediately notified of any discrepancies.

Copyright on this drawing retained by the Architect.

P2 14/08/23 AK SH Amended drawing
P1 28/07/23 AK SH Initial Issue

No.	Date	Dwn	Chk	App	Revision or reason for issue
-----	------	-----	-----	-----	------------------------------

Client

Stay Inn Hotel

createitstudios
... leave an impression

Create It Studios (NW) Ltd
Universal Square
Devonshire Street North
Manchester
M12 6JH
info@createitstudios.co.uk

Project Title

166 Plymouth Grove, Manchester M13
0AF

Scale / North Point

1 : 100

Drawing Title

Existing Elevations

Drawing Number	Revision
A1507(01)AP006	P2
Drawing Status	Preliminary