




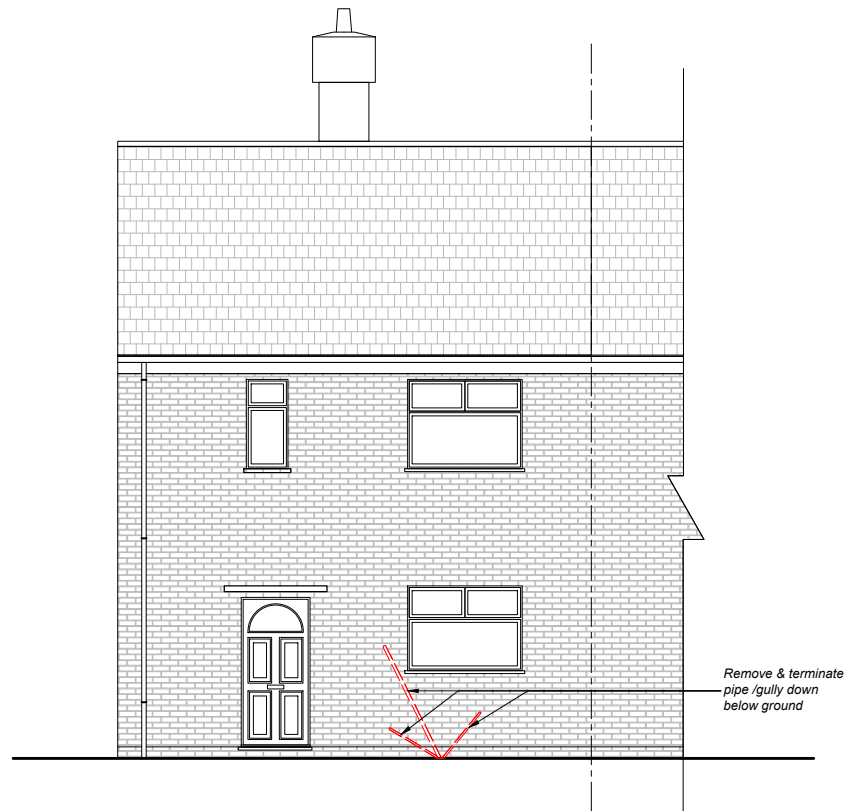

1 FRONT ELEVATION
Scale: 1:100


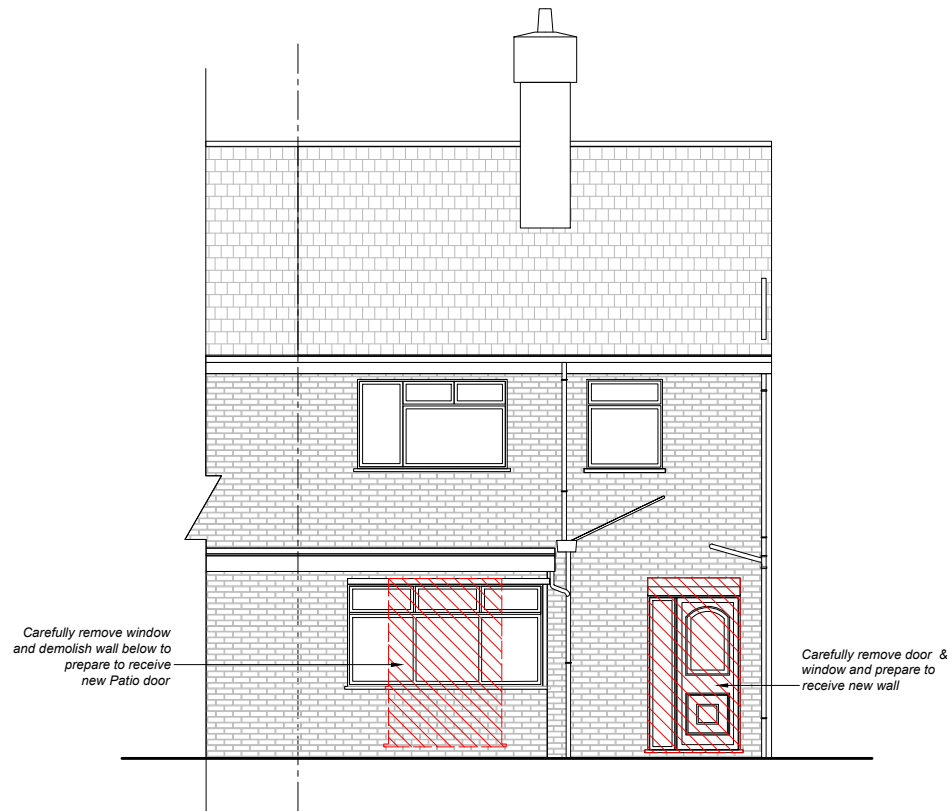


2 REAR ELEVATION
Scale: 1:100

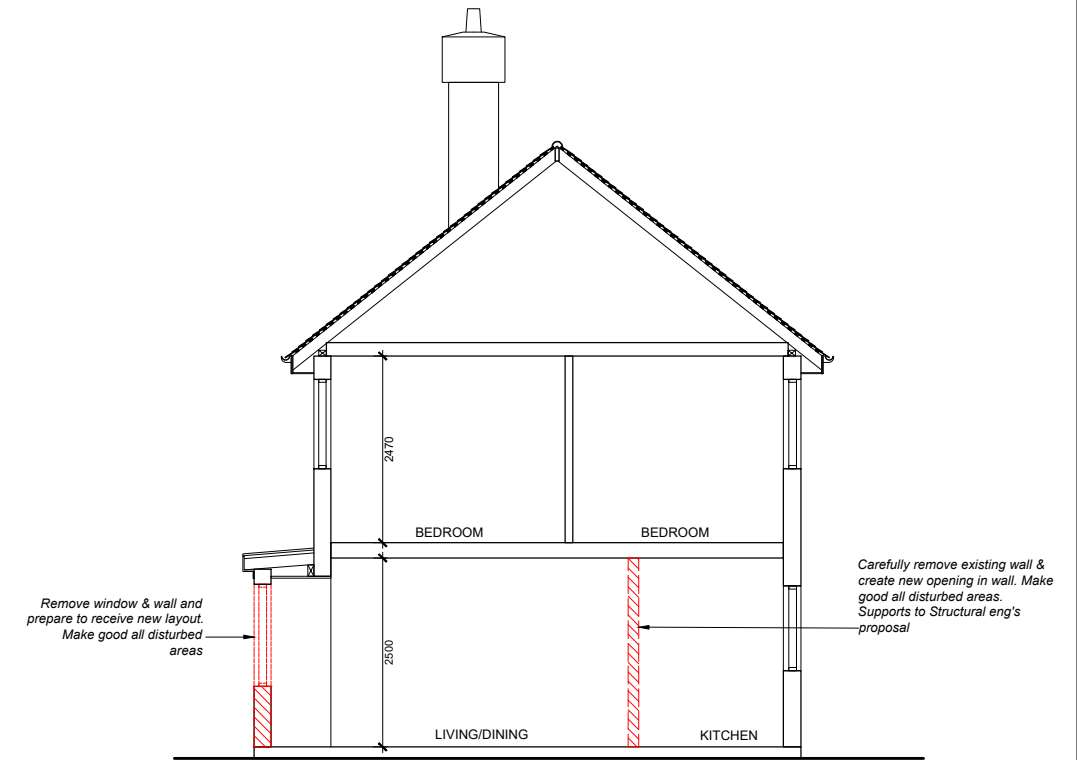


3 SECTION A-A
Scale: 1:100


LEGEND

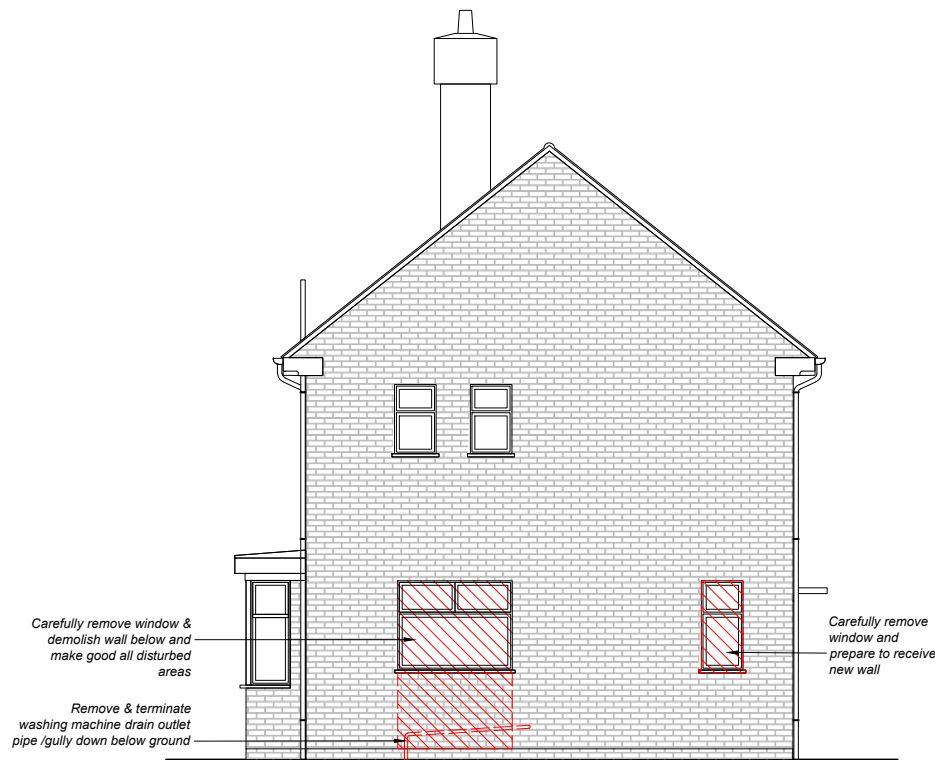 

4 SIDE ELEVATION
Scale: 1:100

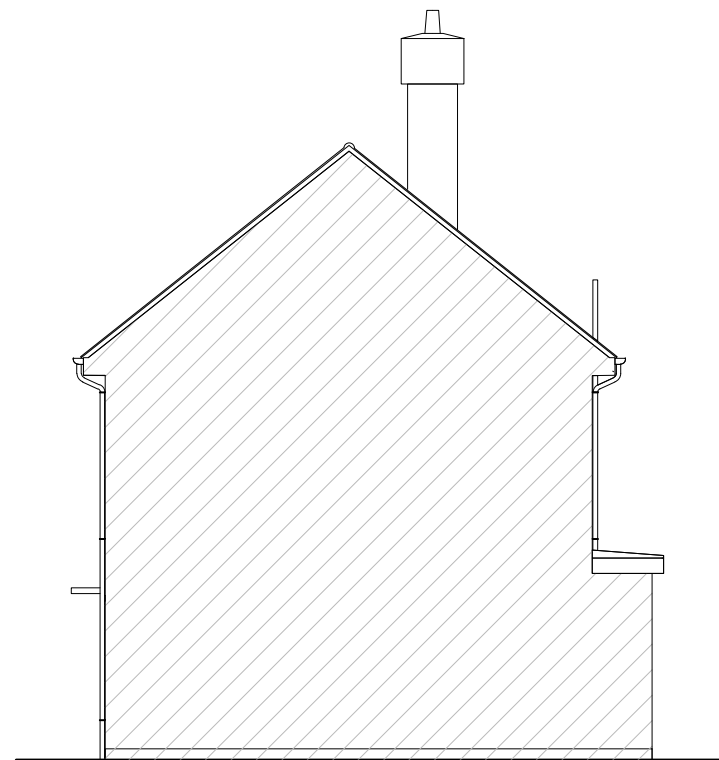

5 SIDE ELEVATION
Scale: 1:100

 

2 ELEVATIONS & SECTION AS EXISTING

Project PROPOSED SIDE EXTENSION FOR EXISTING HOUSE	
Client Mr. W. ROMESH NILANGA BOTEJU	
Site Address 30 LONGLEVENS ROAD, WYTHENSHAW MANCHESTER . M22 1AX	
Drawing Title ELEVATIONS & SECTION AS EXISTING	
Drawing NO: 02	
Drawn : P.S.L.A Scale : 1:100@A3	Checked by:PSLA Approved by: DR Date: 02/11/2023