


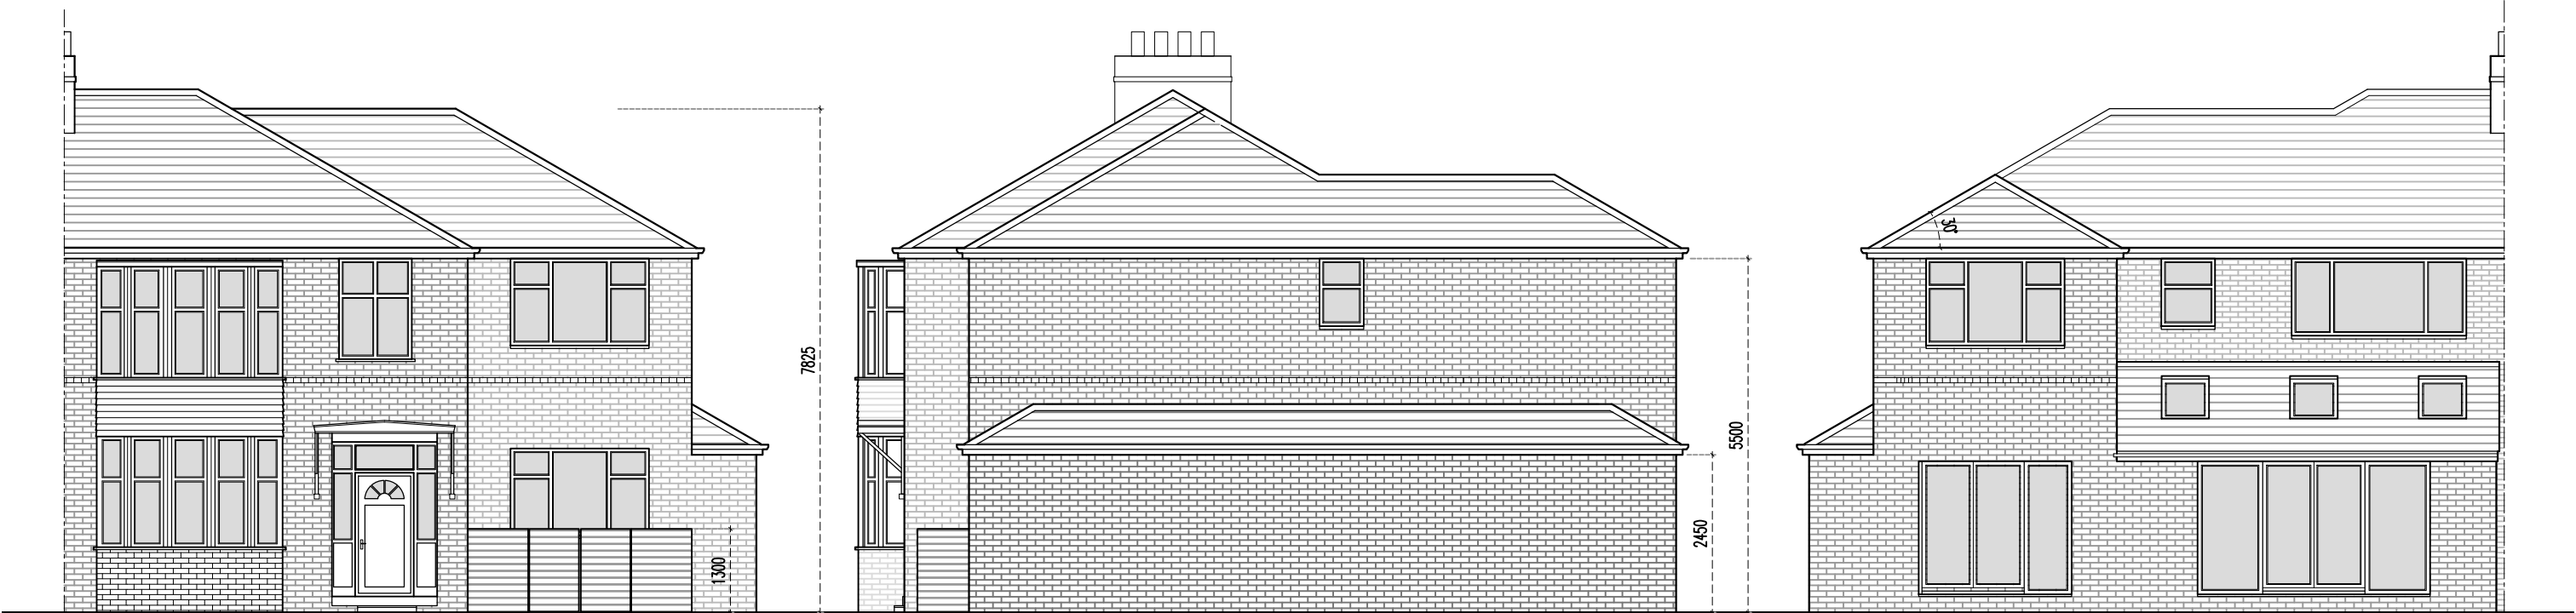


Proposed Front Elevation

Proposed Side Elevation


Proposed Rear Elevation

DESIGN INTENT DRAWING ONLY.
ANY CONSTRUCTION MUST COMPLY
WITH ALL APPLICABLE BUILDING
REGULATIONS.


ALL DIMENSIONS IN MM.

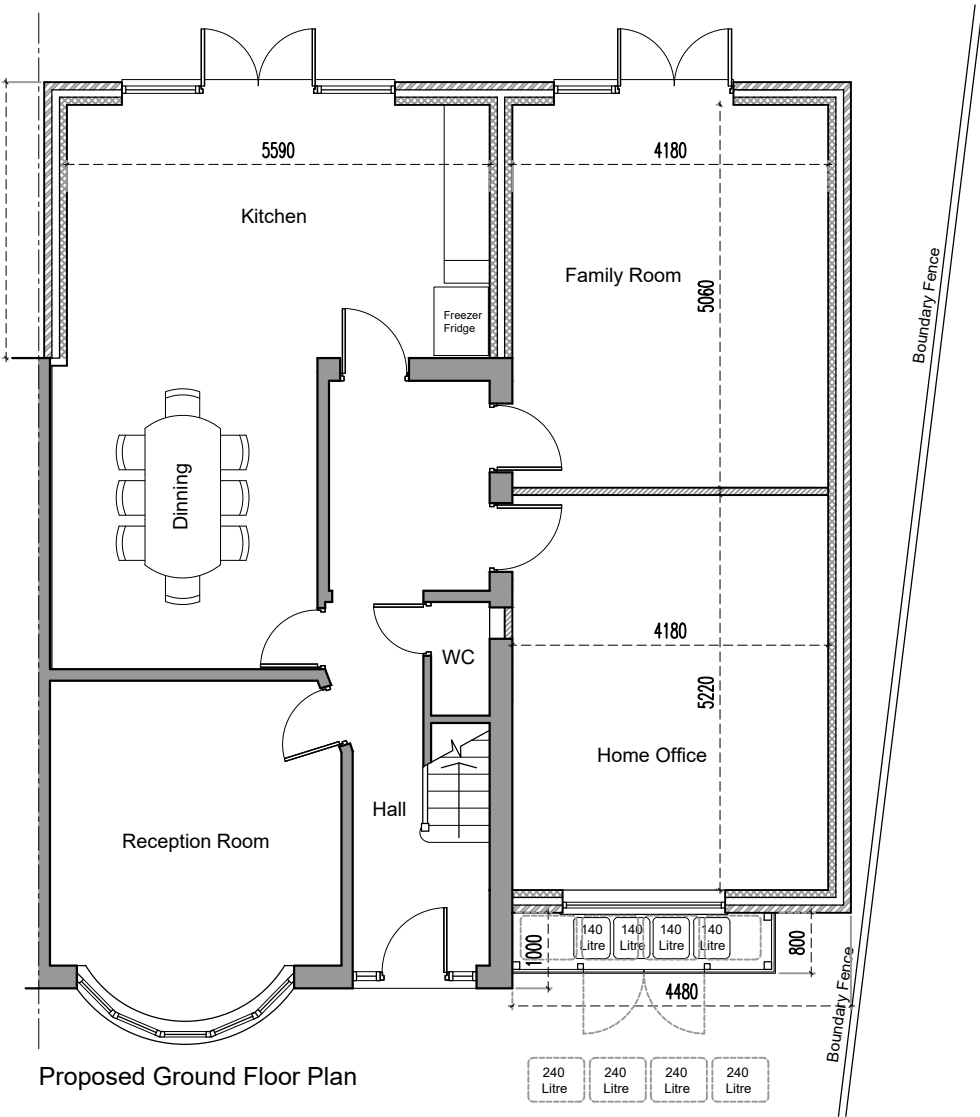

Proposed Ground Floor Plan

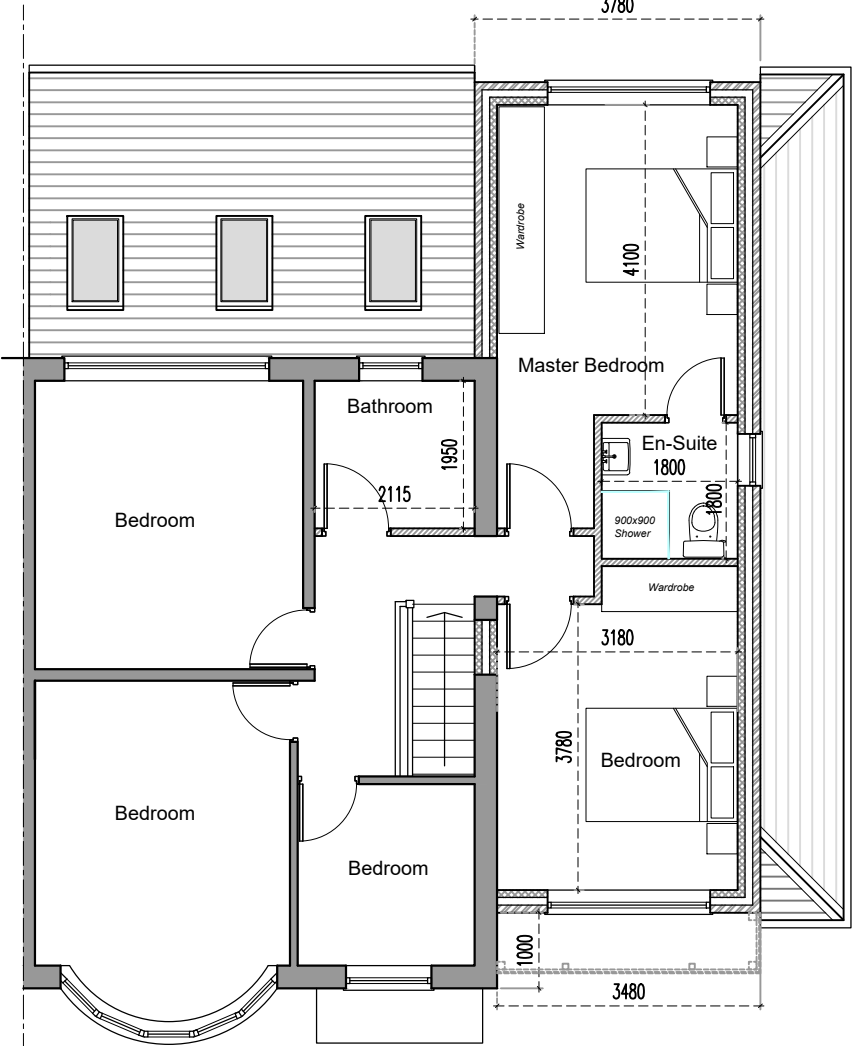

Proposed First Floor Plan

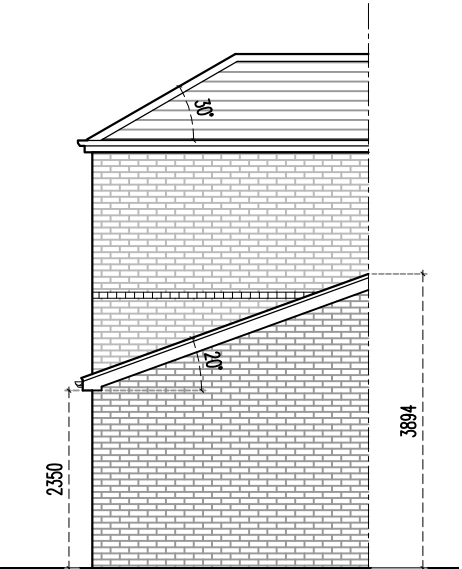

Proposed Elevation to
4 Redstone Road

E	Bin store details added. Revised side extension added to first floor plan.	06.12.23
D	Ground Floor Single storey extension to side extended to entire side elevation.	05.12.23
C	Ground Floor Single storey extension to side elevation added.	23.11.23
B	Side extension reduced to 3480mm	22.11.23
A	Side extension reduced by 380mm, to allow access to rear garden.	20.11.23
Rev	Amendment	Date

NK

ARCHITECTS

t

0161 8501045

m

07814 024033

e

info@nk-architects.com

w

www.nk-architects.com

PROJECT:

EXTENSION TO SIDE AND REAR

ADDRESS:

2 REDSTONE ROAD, MANCHESTER

DRG:

PROPOSED PLANS AND ELEVATIONS

DRG STATUS:

PLANNING SUBMISSION

DATE:

Oct 2023

DRAWN:

ANK

SCALE:

1:100

CHECKED:

ANK

SIZE:

A3

DRG NO:

143.03E

COPYRIGHT © 2007 NK ARCHITECTS (MCR) LIMITED. ALL RIGHTS RESERVED.
REFER TO DIMENSIONS AND DO NOT SCALE.