




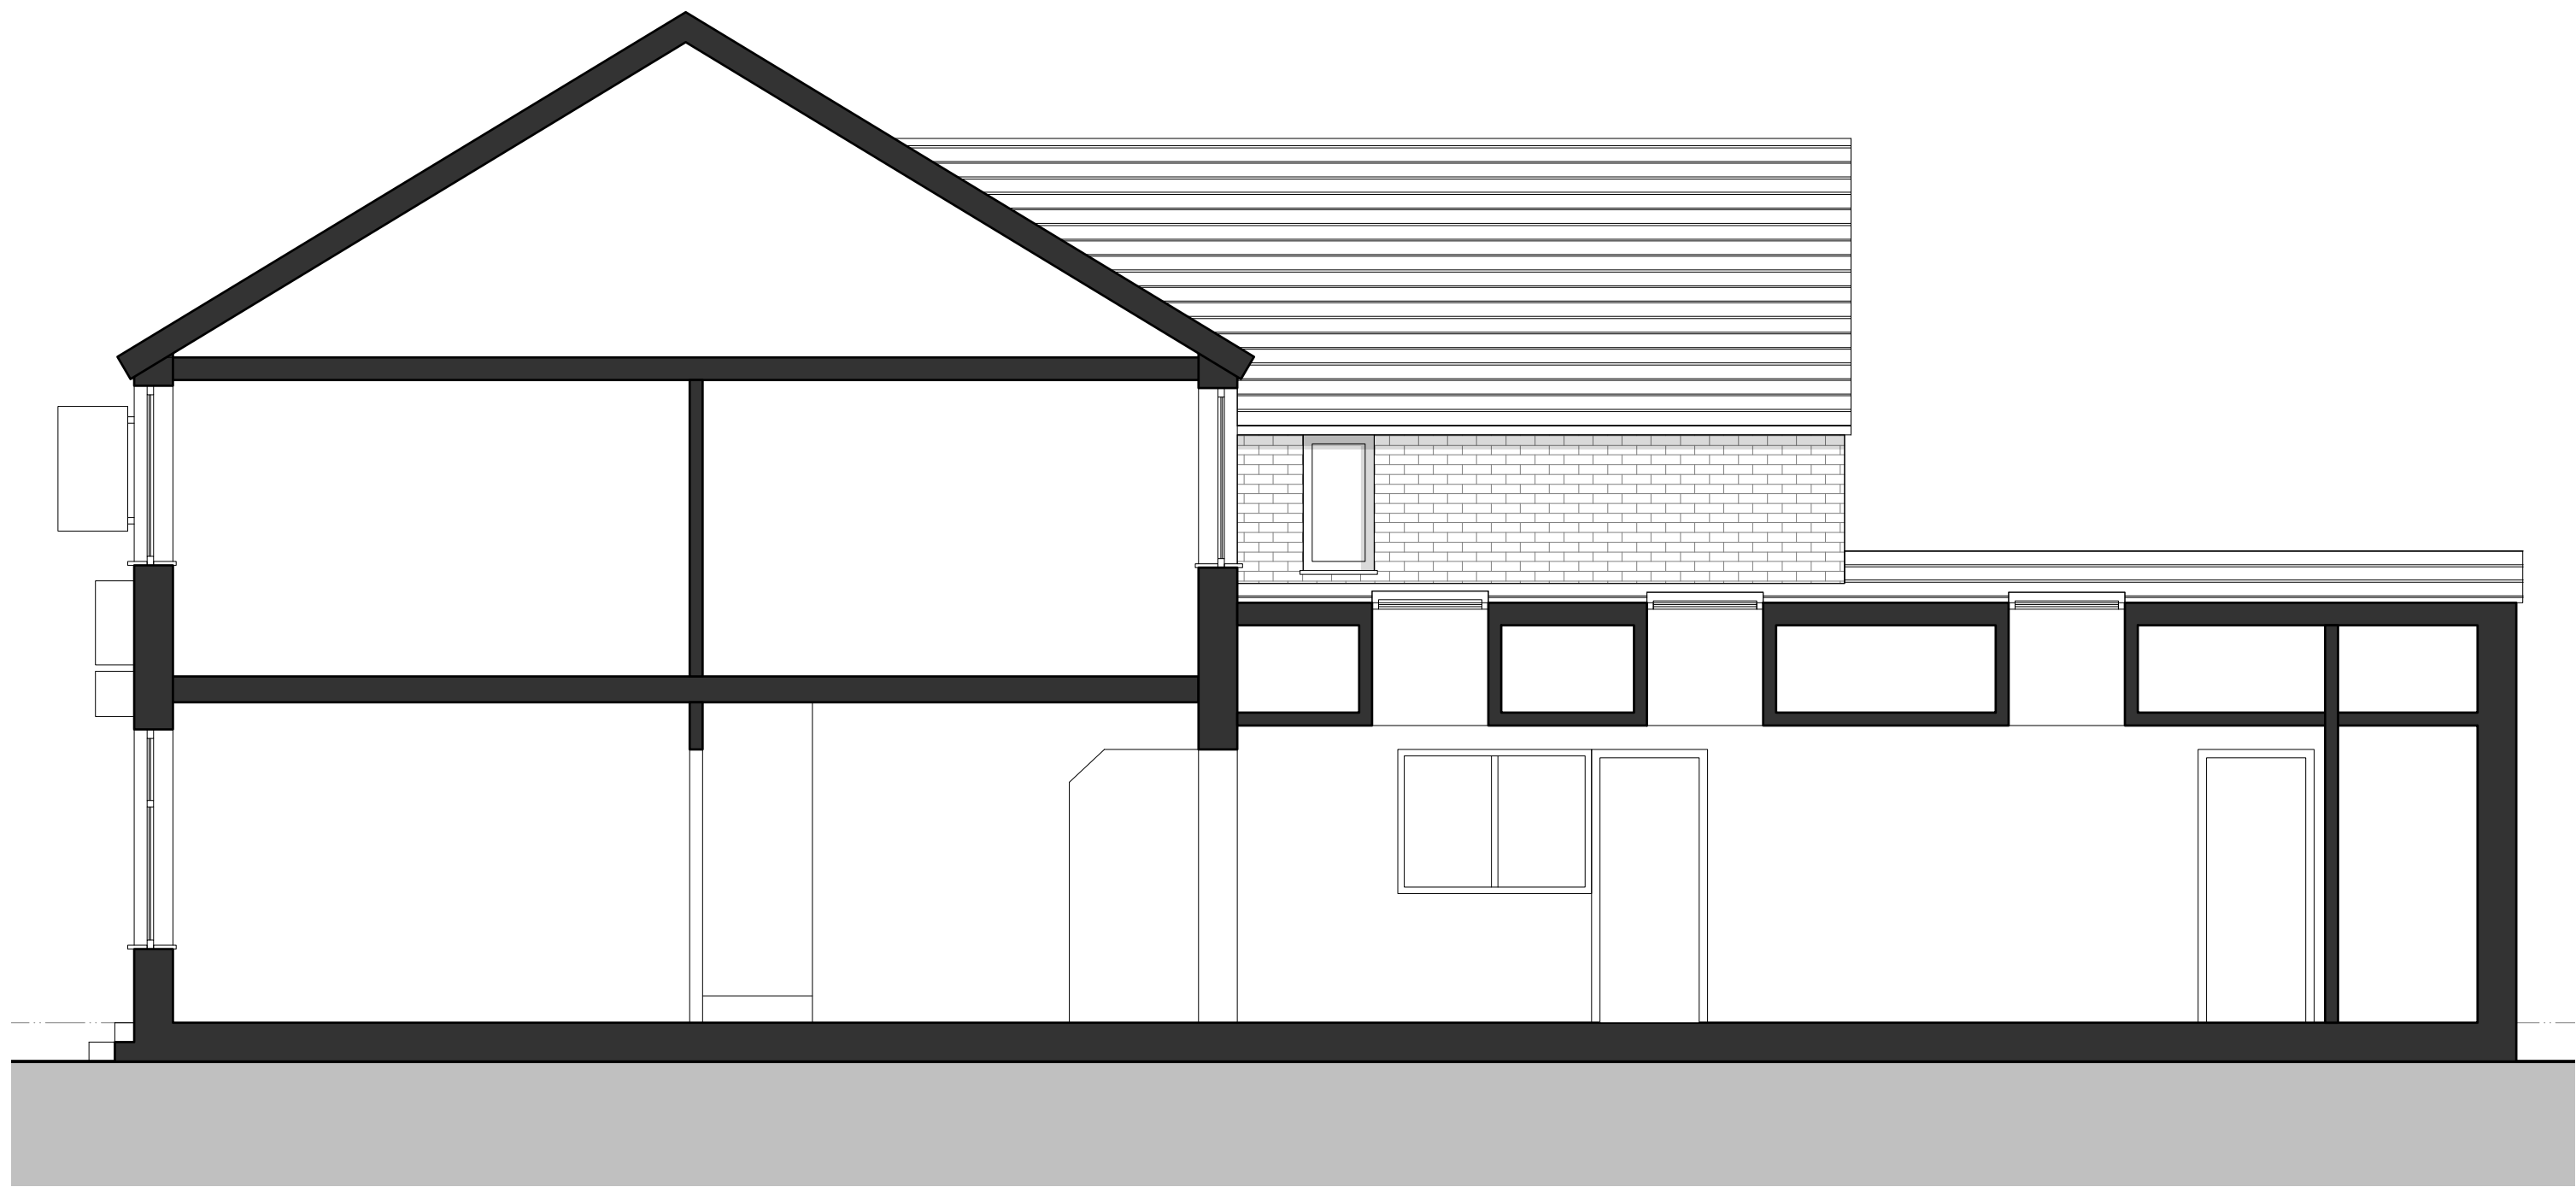


1 Existing Section AA
Scale: 1:50@A1 - 1:100@A3

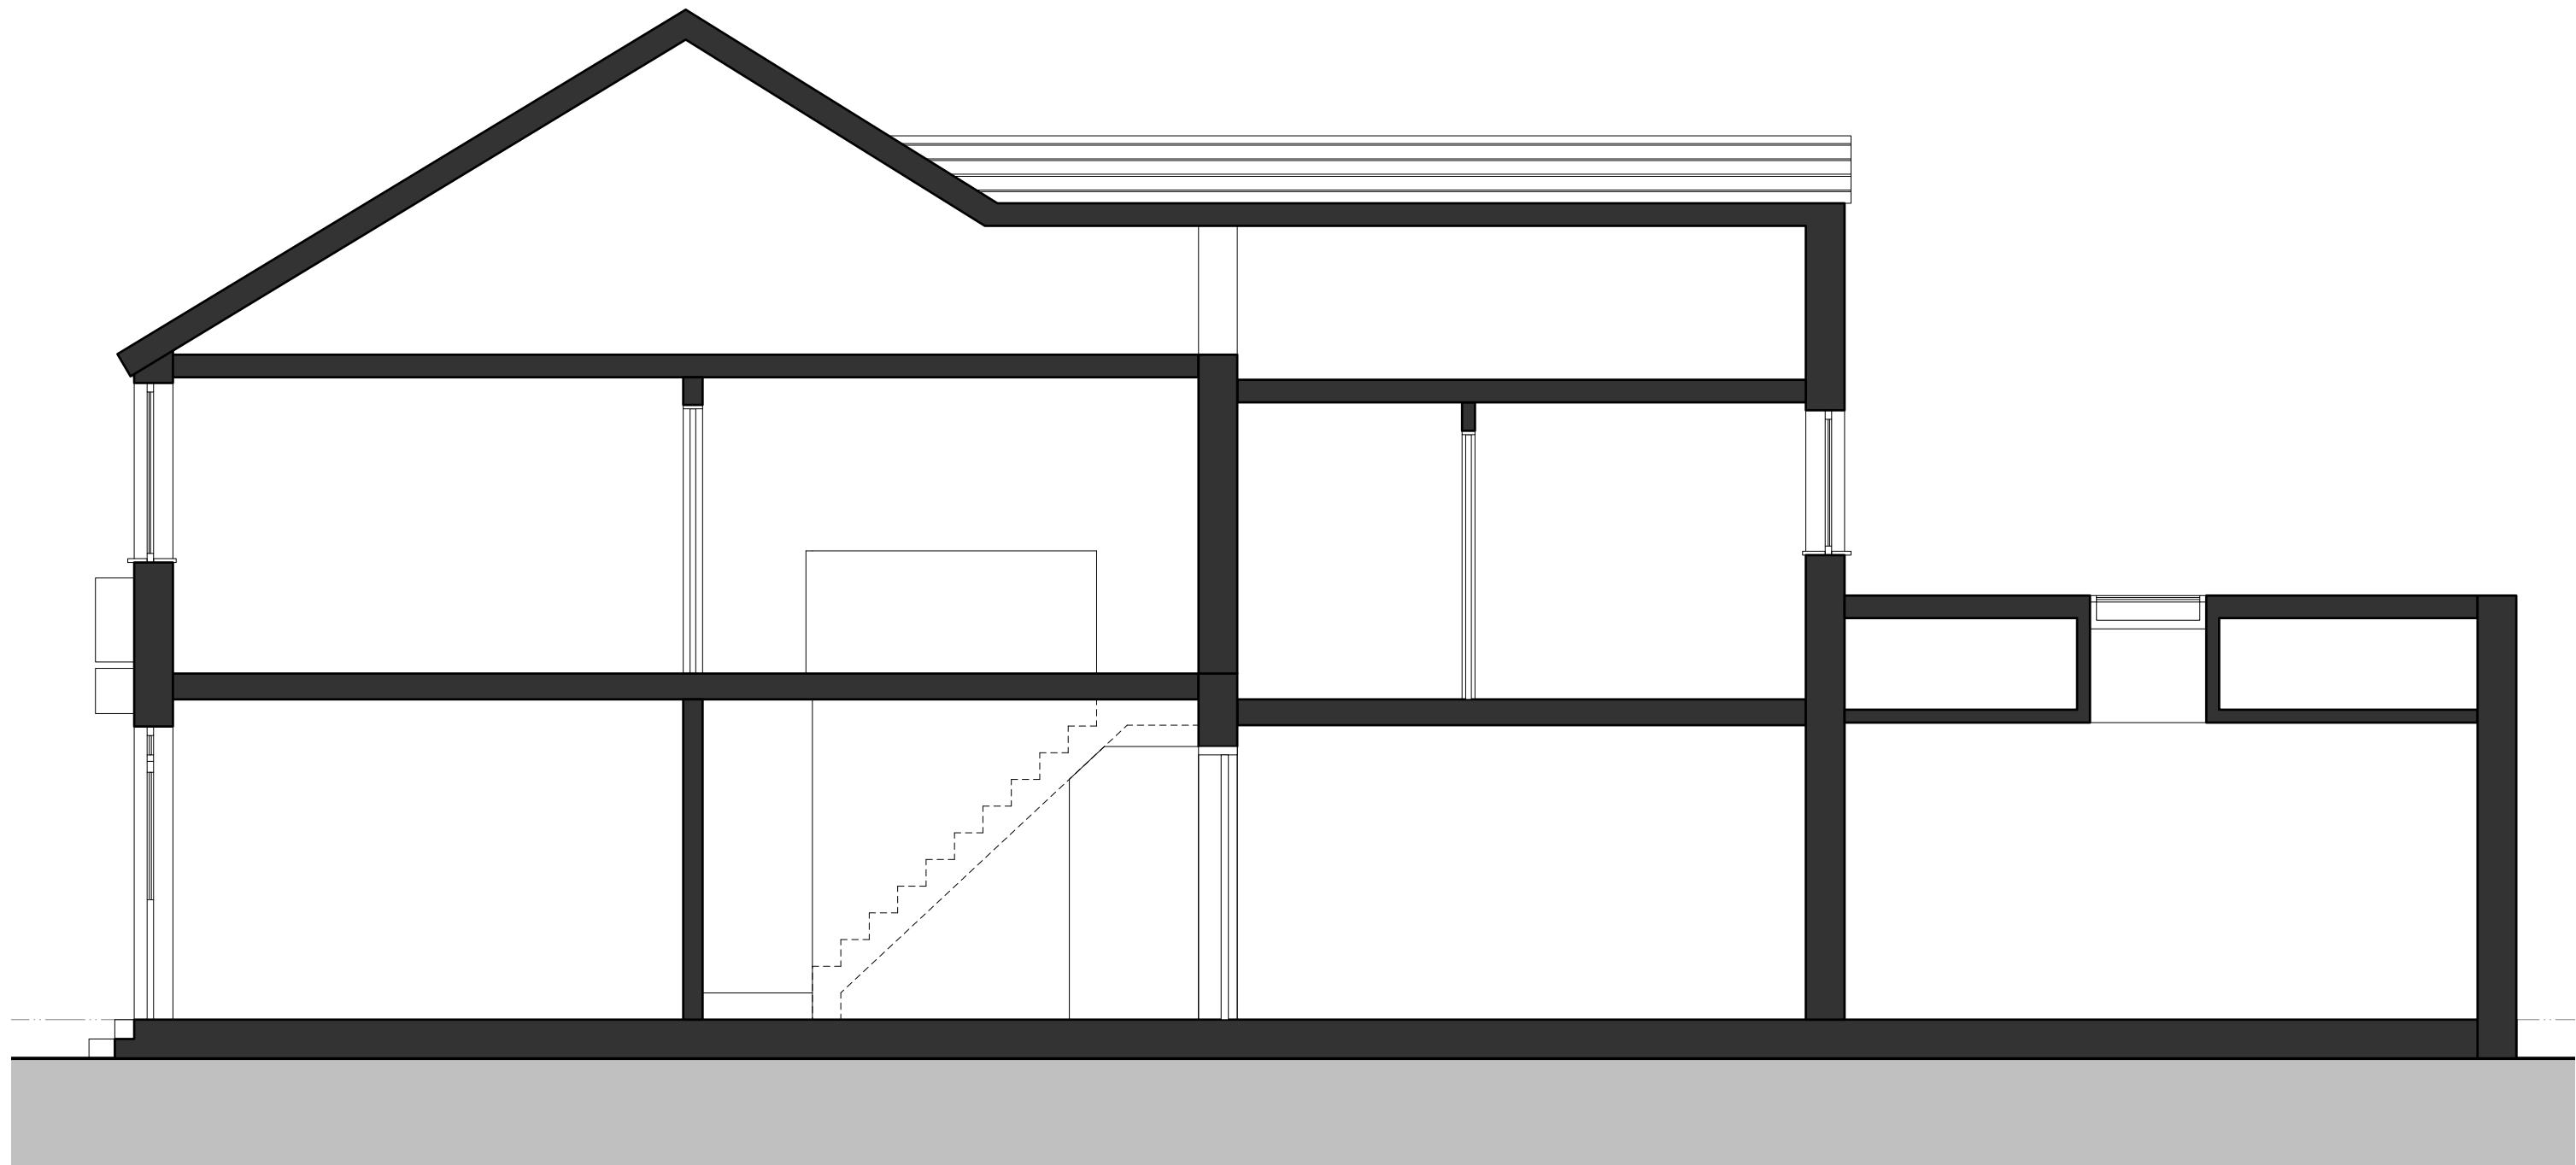


2 Existing Section BB
Scale: 1:50@A1 - 1:100@A3

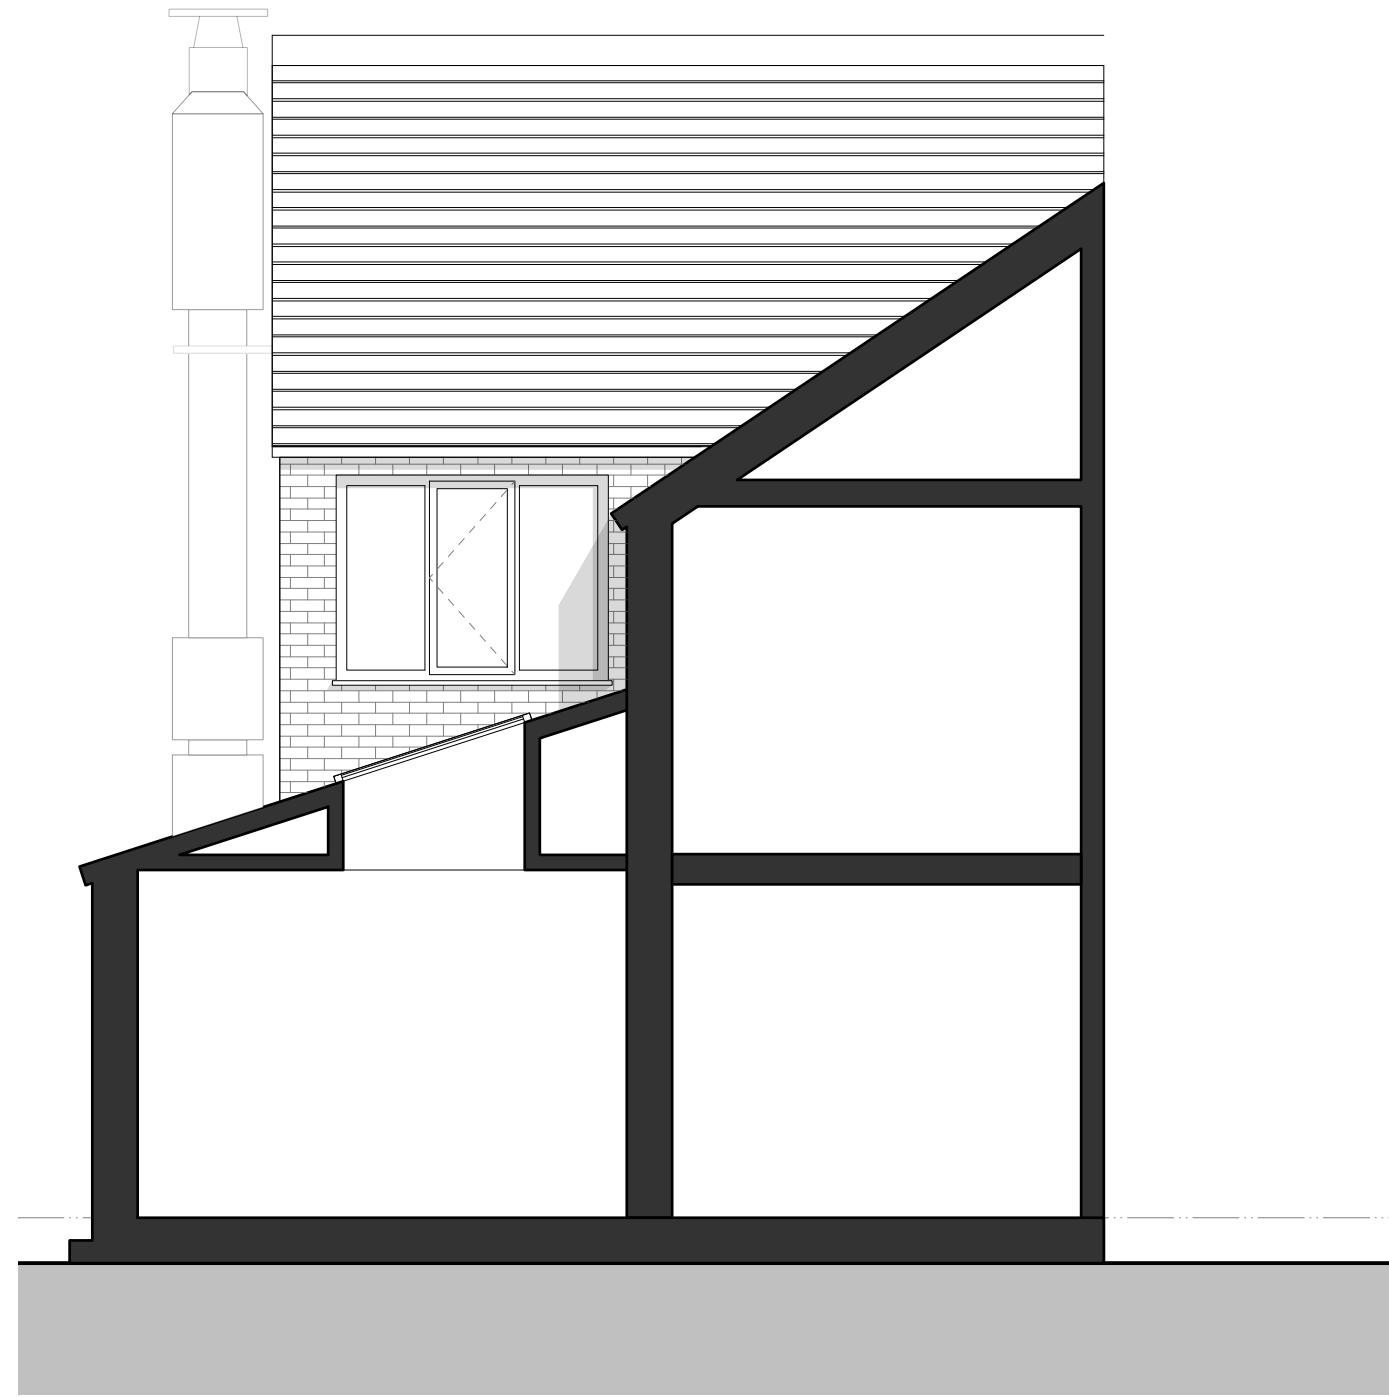

3 Existing Section CC
Scale: 1:50@A1 - 1:100@A3

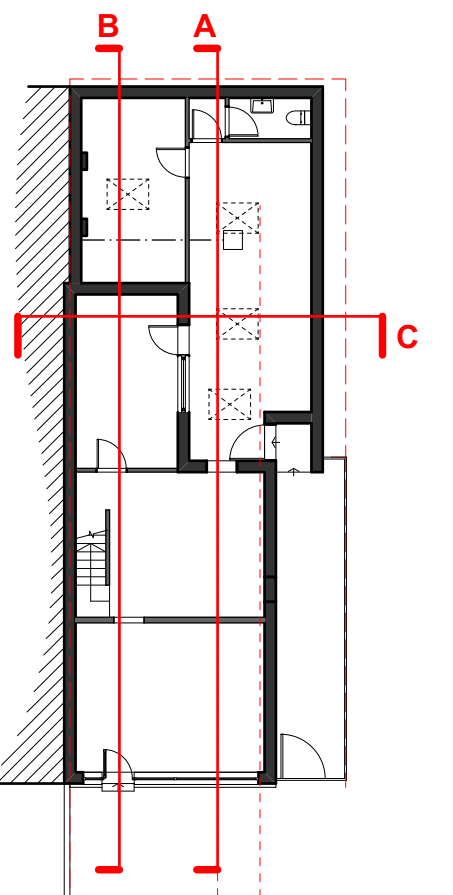

KEY GROUND FLOOR PLAN (NTS)

 

GENERAL NOTES:

All dimensions to be checked on site prior to commencement of any works, and/or preparation of any shop drawings. Sizes of and dimensions to any services and structural elements are indicative only. Refer to Engineer's Specifications. This drawing is to be read in conjunction with all other Architect's drawings, specifications and other Consultants' information. All proprietary systems shown on this drawing are to be installed strictly in accordance with the Manufacturers/Suppliers recommended details.

Any discrepancies between information shown on this drawing and any other contract information or manufacturers/suppliers recommendations is to be brought to the attention of the Architect.

DO NOT SCALE FROM THIS DRAWING.


NOTES:




Existing Load-Bearing Wall



Existing Partition Wall

 

Proposed External Wall

 

Proposed Partition Wall

DRAWING TITLE

Existing Sections

DATE

17/12/2023

STATUS

Planning

SCALE

1:25@A1 | 1:50@A3

DRAWING NO.

065_PL-ES_01

REVISION

PROJECT

304 Parrs Wood Road, M20

Rev.

Date

Revision Notes

www.studiohei.com

studio
HEI
ARCHITECTURE