

0 1km 2km
Scale


SITE LOCATION
(Scale 1:50000)



SITE PHOTOGRAPH

The drawings comply with TEF & Vodafone Non - Standard ICNIRP guidelines.
Designed in accordance with CTIL document: SDN0013 v2.0 (TEF) & SDN0009 (VF)

← = Right of Access
← = Public Access Route

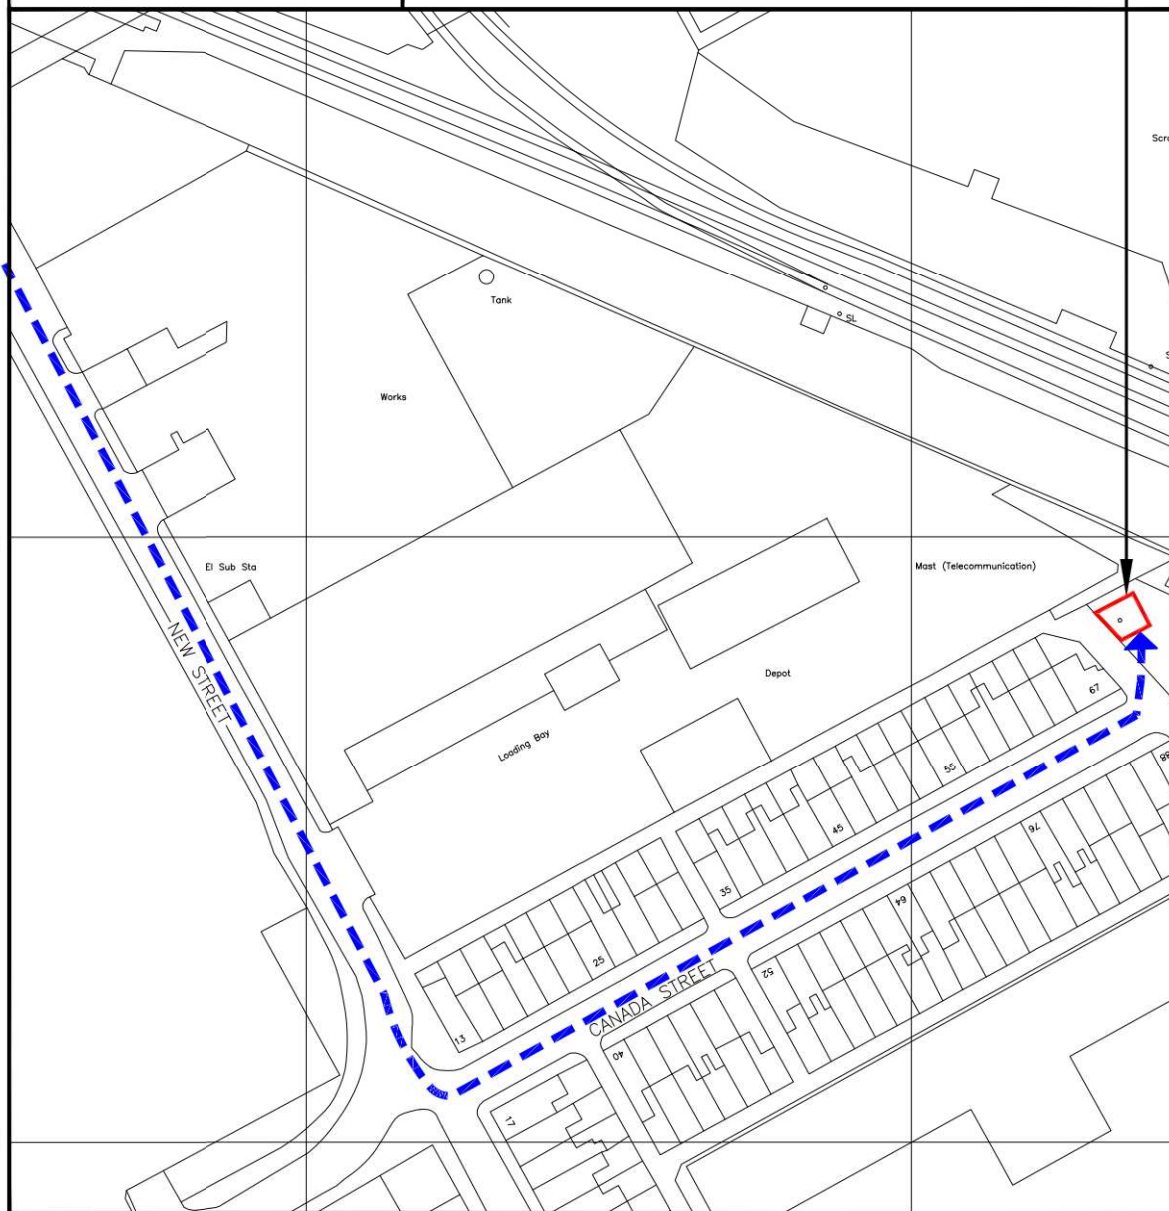

DETAILED SITE LOCATION
(Scale 1:1250)

Based upon Ordnance Survey map extract
with the permission of the Controller of
Her Majesty's Stationery Office.
Crown copyright.
Licence No. 100022432

0 10 20 30 40 50m
SCALE 1:1250

50 0 50 100 150
ORIGINAL SCALE AT A3 - 1:1250
ALL DIMENSIONS IN METRES

ALL DIMENSIONS ARE IN mm UNLESS NOTED OTHERWISE

N.G.R. E: 386430 N: 399890

DIRECTIONS

EXIT THE M60 AT JUNCTION 22, TURN LEFT
ONTO THE A62 OLDHAM ROAD. HEAD
TOWARDS MANCHESTER. TURN LEFT AFTER
PASSING UNDER TWO RAILWAY BRIDGES ONTO
NEW STREET. TURN FIRST LEFT INTO CANADA
STREET. THE SITE IS AT THE BOTTOM OF THE
STREET ON THE LEFT HAND SIDE.

NOTES:

B	E Ref. No. added	GJ	-	23.12.20
A	Issued for Approval	GJ	SSB	26.11.20

REV	MODIFICATION	BY	CH	DATE
-----	--------------	----	----	------

CLARKE
telecom
Unit E, Madison Place, Northampton Road,
Manchester, M40 5AG
Tel: 0161 785 4500
Fax: 0161 785 4501
Web: www.clarke-telecom.com

O₂

CTIL - BEACON 3

Cell Name	Opt.
-----------	------

MANCHESTER CABINS LTD	-
-----------------------	---

Cell ID No

CTIL	TEF	VF
E301193	092688	79758
132903_27		

Site Address / Contact Details

MANCHESTER CABINS LTD
HARDEN WORKS
CANADA STREET
OFF OLDHAM ROAD (A62)
MANCHESTER M40 8AF

Drawing Title:

SITE LOCATION MAPS

Purpose of issue:

PLANNING

Dwg
Rev:

Drawing Number:

100

B

Surveyed By:

SSB

Original Sheet Size:

A3

Pack
Issue:

Drawn:

GJ

Date:

26.11.20


Checked:

SSB

Date:

26.11.20

I

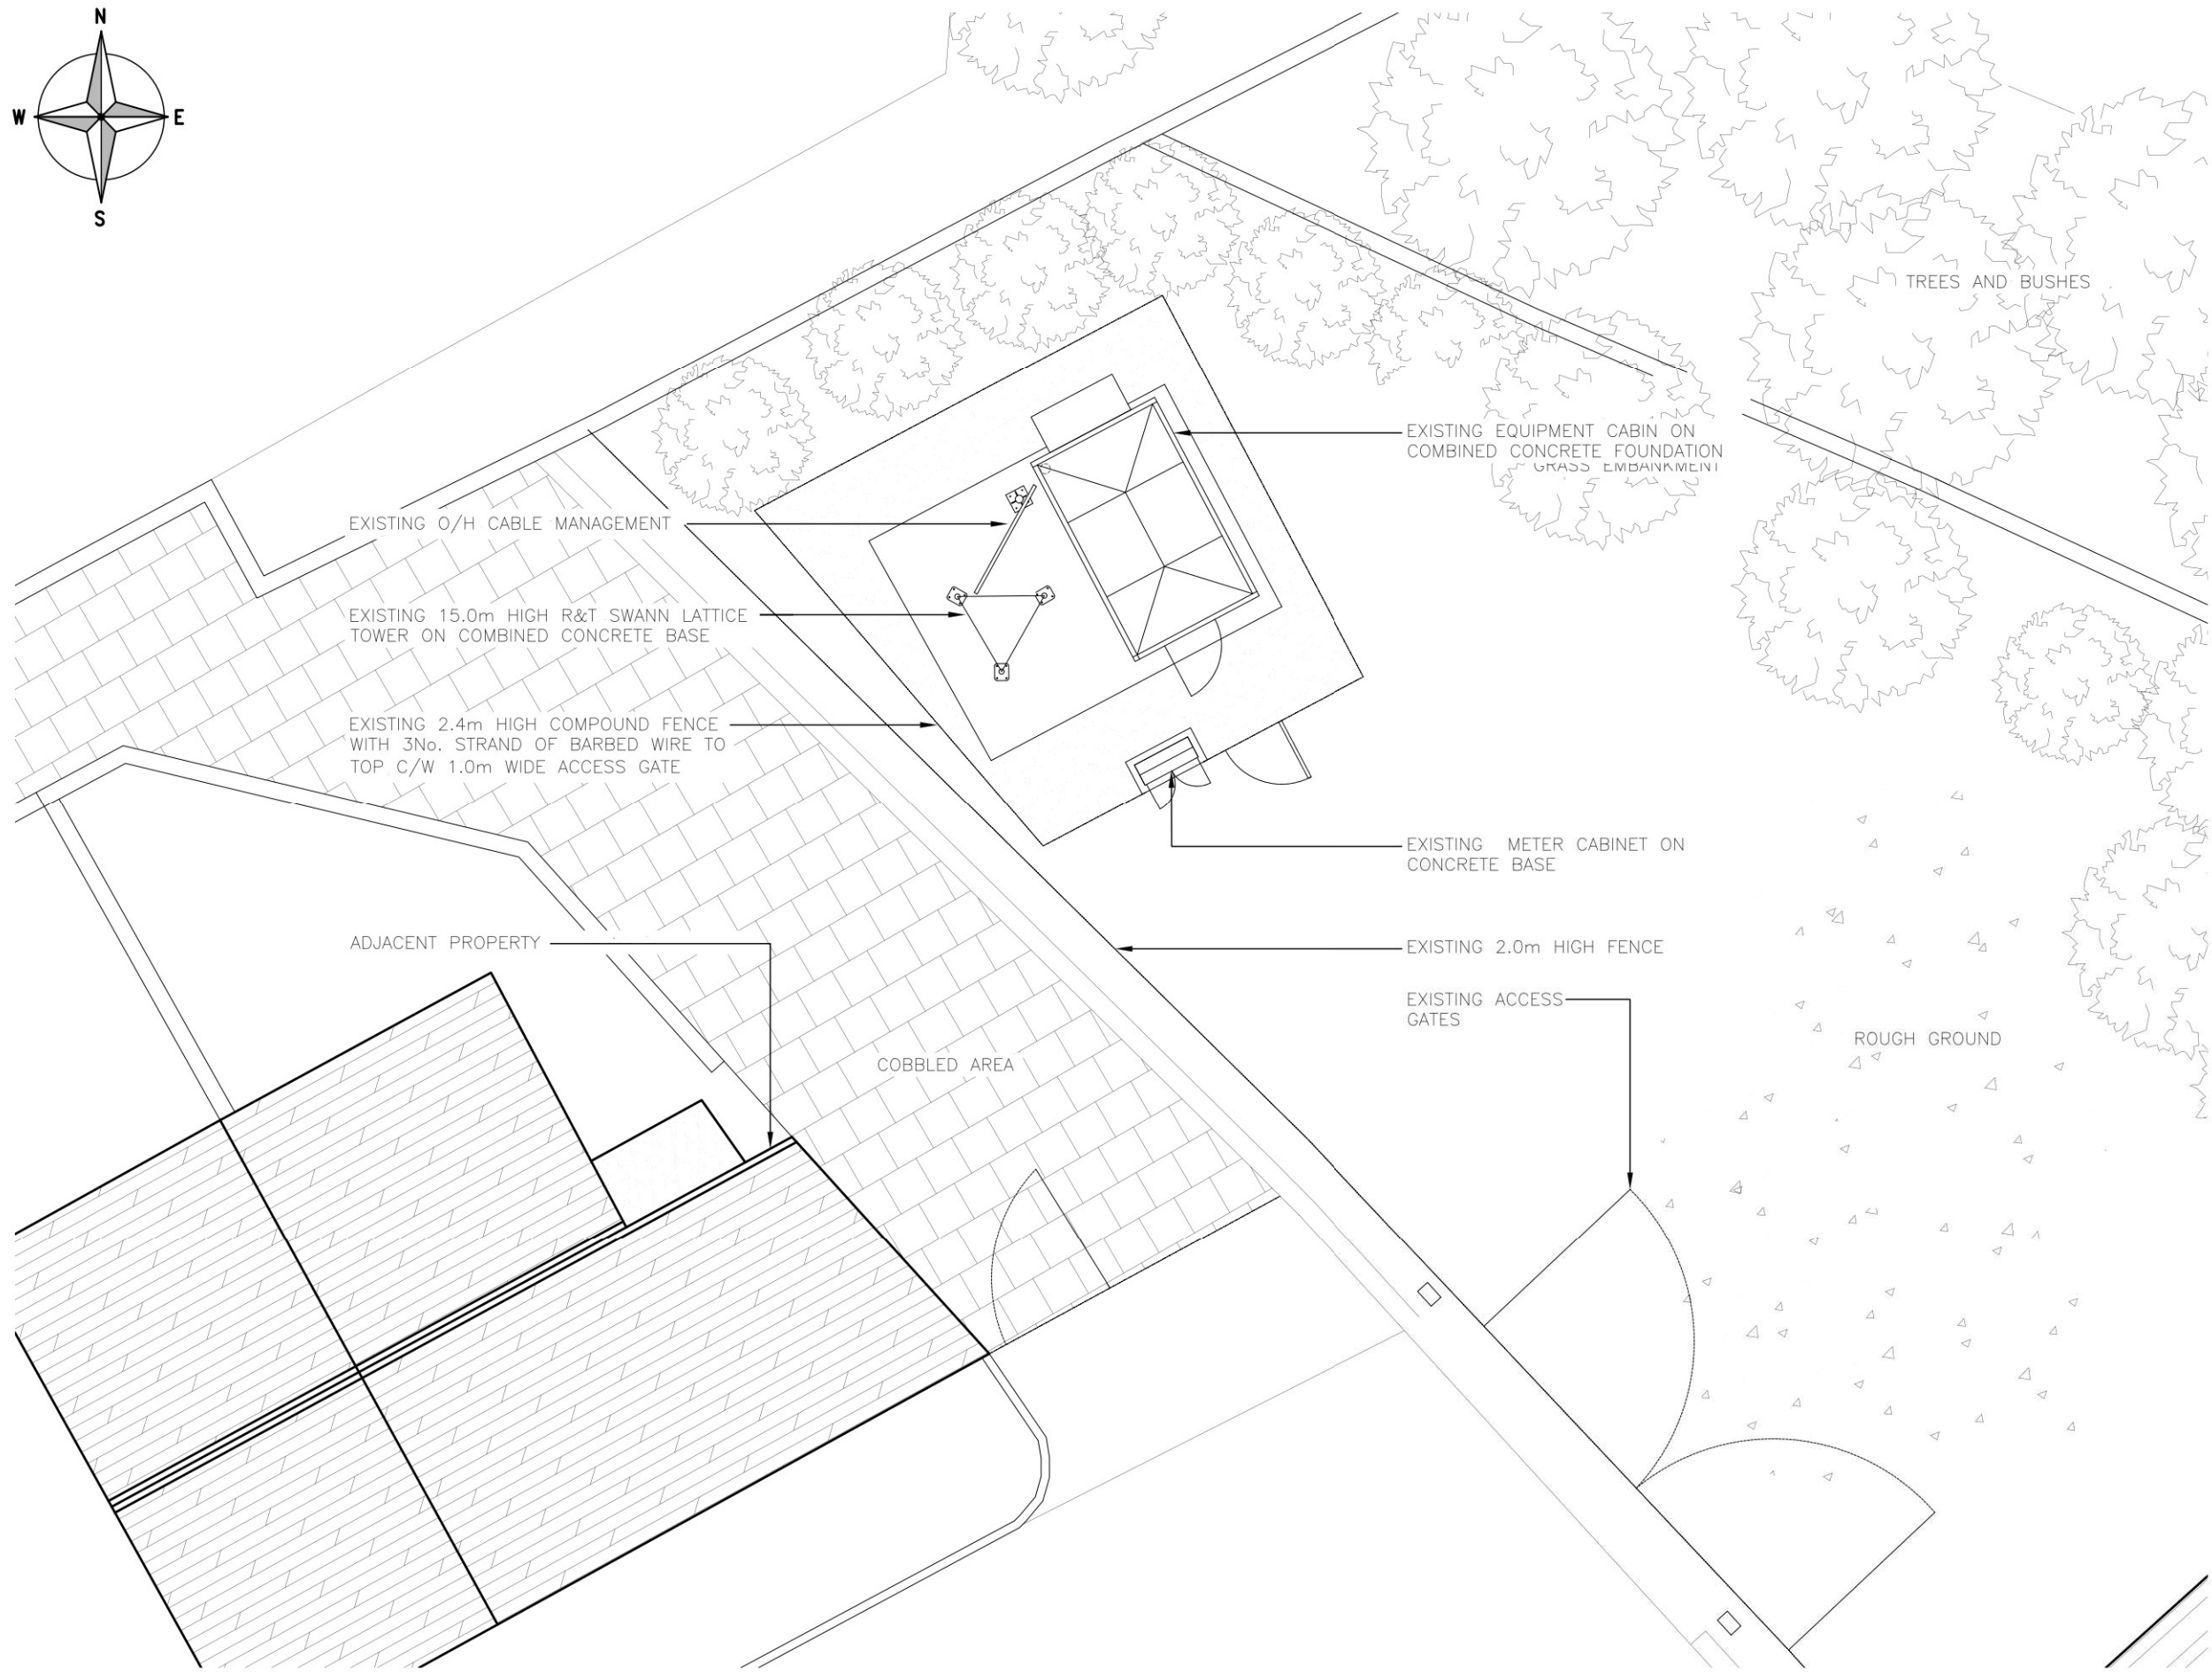

EXISTING SITE PLAN
(1:100)

5000 0 5000 10000
ORIGINAL SCALE AT A3 - 1:100 ALL DIMENSIONS IN MILLIMETRES

ALL DIMENSIONS ARE IN mm UNLESS NOTED OTHERWISE

N.G.R E: 386430 N: 399890

NOTES:

REV	MODIFICATION	BY	CH	DATE
A	Issued for Approval	GJ	SSB	26.11.20

CLARKE
telecom
Unit E, Madison Place, Northampton Road,
Manchester, M40 5AG
Tel: 0161 785 4500
Fax: 0161 785 4501
Web: www.clarke-telecom.com

O₂


CTIL - BEACON 3

Cell Name	Opt.
MANCHESTER CABINS LTD	-

Cell ID No		
CTIL	TEF	VF
E301193 132903_27	092688	79758

Site Address / Contact Details
MANCHESTER CABINS LTD HARDEN WORKS CANADA STREET OFF OLDHAM ROAD (A62) MANCHESTER M40 8AF

Drawing Title: EXISTING SITE PLAN				
Purpose of issue: PLANNING				Dwg Rev:
Drawing Number: 200				A
Surveyed By: SSB		Original Sheet Size: A3		Pack Issue:
Drawn: GJ	Date: 26.11.20	Checked: SSB	Date: 26.11.20	I

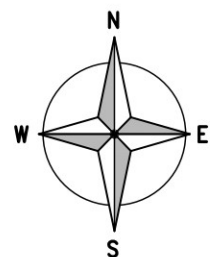

NOTE:
ALL EXISTING EQUIPMENT, POLE &
CONCRETE FOUNDATIONS TO BE REMOVED

PROPOSED 17.5m HIGH CU PHOSCO PHASE 6
MONOPOLE c/w 4.9 HEADFRAME ON NEW
4.0x4.0x1.1m CONCRETE BASE

PROPOSED TEF ALIFABS O/D ERS RACK
ON CONCRETE FOUNDATION

PROPOSED TEF ELTEK OD 'PERCY' PSU
ON CONCRETE FOUNDATION

EXISTING 2.4m HIGH COMPOUND FENCE
WITH 3No. STRAND OF BARBED WIRE TO
TOP C/W 1.0m WIDE ACCESS GATE

ADJACENT PROPERTY

COBBLED AREA

GRASS EMBANKMENT

PROPOSED VF HYBRID OD ERS RACK ON
CONCRETE FOUNDATION

PROPOSED VF TYRONE CSC ENCLOSURE ON
CONCRETE FOUNDATION

EXISTING METER CABINET ON COMBINED
CONCRETE BASE

EXISTING 2.0m HIGH FENCE

EXISTING ACCESS
GATES

ROUGH GROUND

PROPOSED SITE PLAN

(1:100)

5000 0 5000 10000

ORIGINAL SCALE AT A3 - 1:100

ALL DIMENSIONS IN MILLIMETRES

ALL DIMENSIONS ARE IN mm UNLESS NOTED OTHERWISE

N.G.R | E: 386430 N: 399890

NOTES:

REV	MODIFICATION	BY	CH	DATE
C	Site re-designed	GJ	EH	-
B	Tower replaced with CU Phosco	GJ	MC	26.03.21
A	Issued for Approval	GJ	SSB	26.11.20

CLARKE
telecom
Unit E, Madison Place, Northampton Road,
Manchester, M40 5AG
Tel: 0161 785 4500
Fax: 0161 785 4501
Web: www.clarke-telecom.com

O₂

CTIL - BEACON 3

Cell Name

Opt.

MANCHESTER CABINS LTD

Cell ID No

CTIL

TEF

VF

E301193
132903_27

092688

79758

Site Address / Contact Details

MANCHESTER CABINS LTD
HARDEN WORKS
CANADA STREET
OFF OLDHAM ROAD (A62)
MANCHESTER M40 8AF

Drawing Title:

PROPOSED SITE PLAN

Purpose of issue:

PLANNING

Dwg
Rev:

Drawing Number:

201

C

Surveyed By:

SSB

Original Sheet Size:

A3

Pack
Issue:

Drawn:

GJ

Date:

26.11.20

Checked:


SSB

Date:

26.11.20

I

The drawings comply with TEF & Vodafone Non - Standard ICNIRP guidelines.
Designed in accordance with CTIL document: SDN0013 v2.0 (TEF) & SDN0009 (VF)

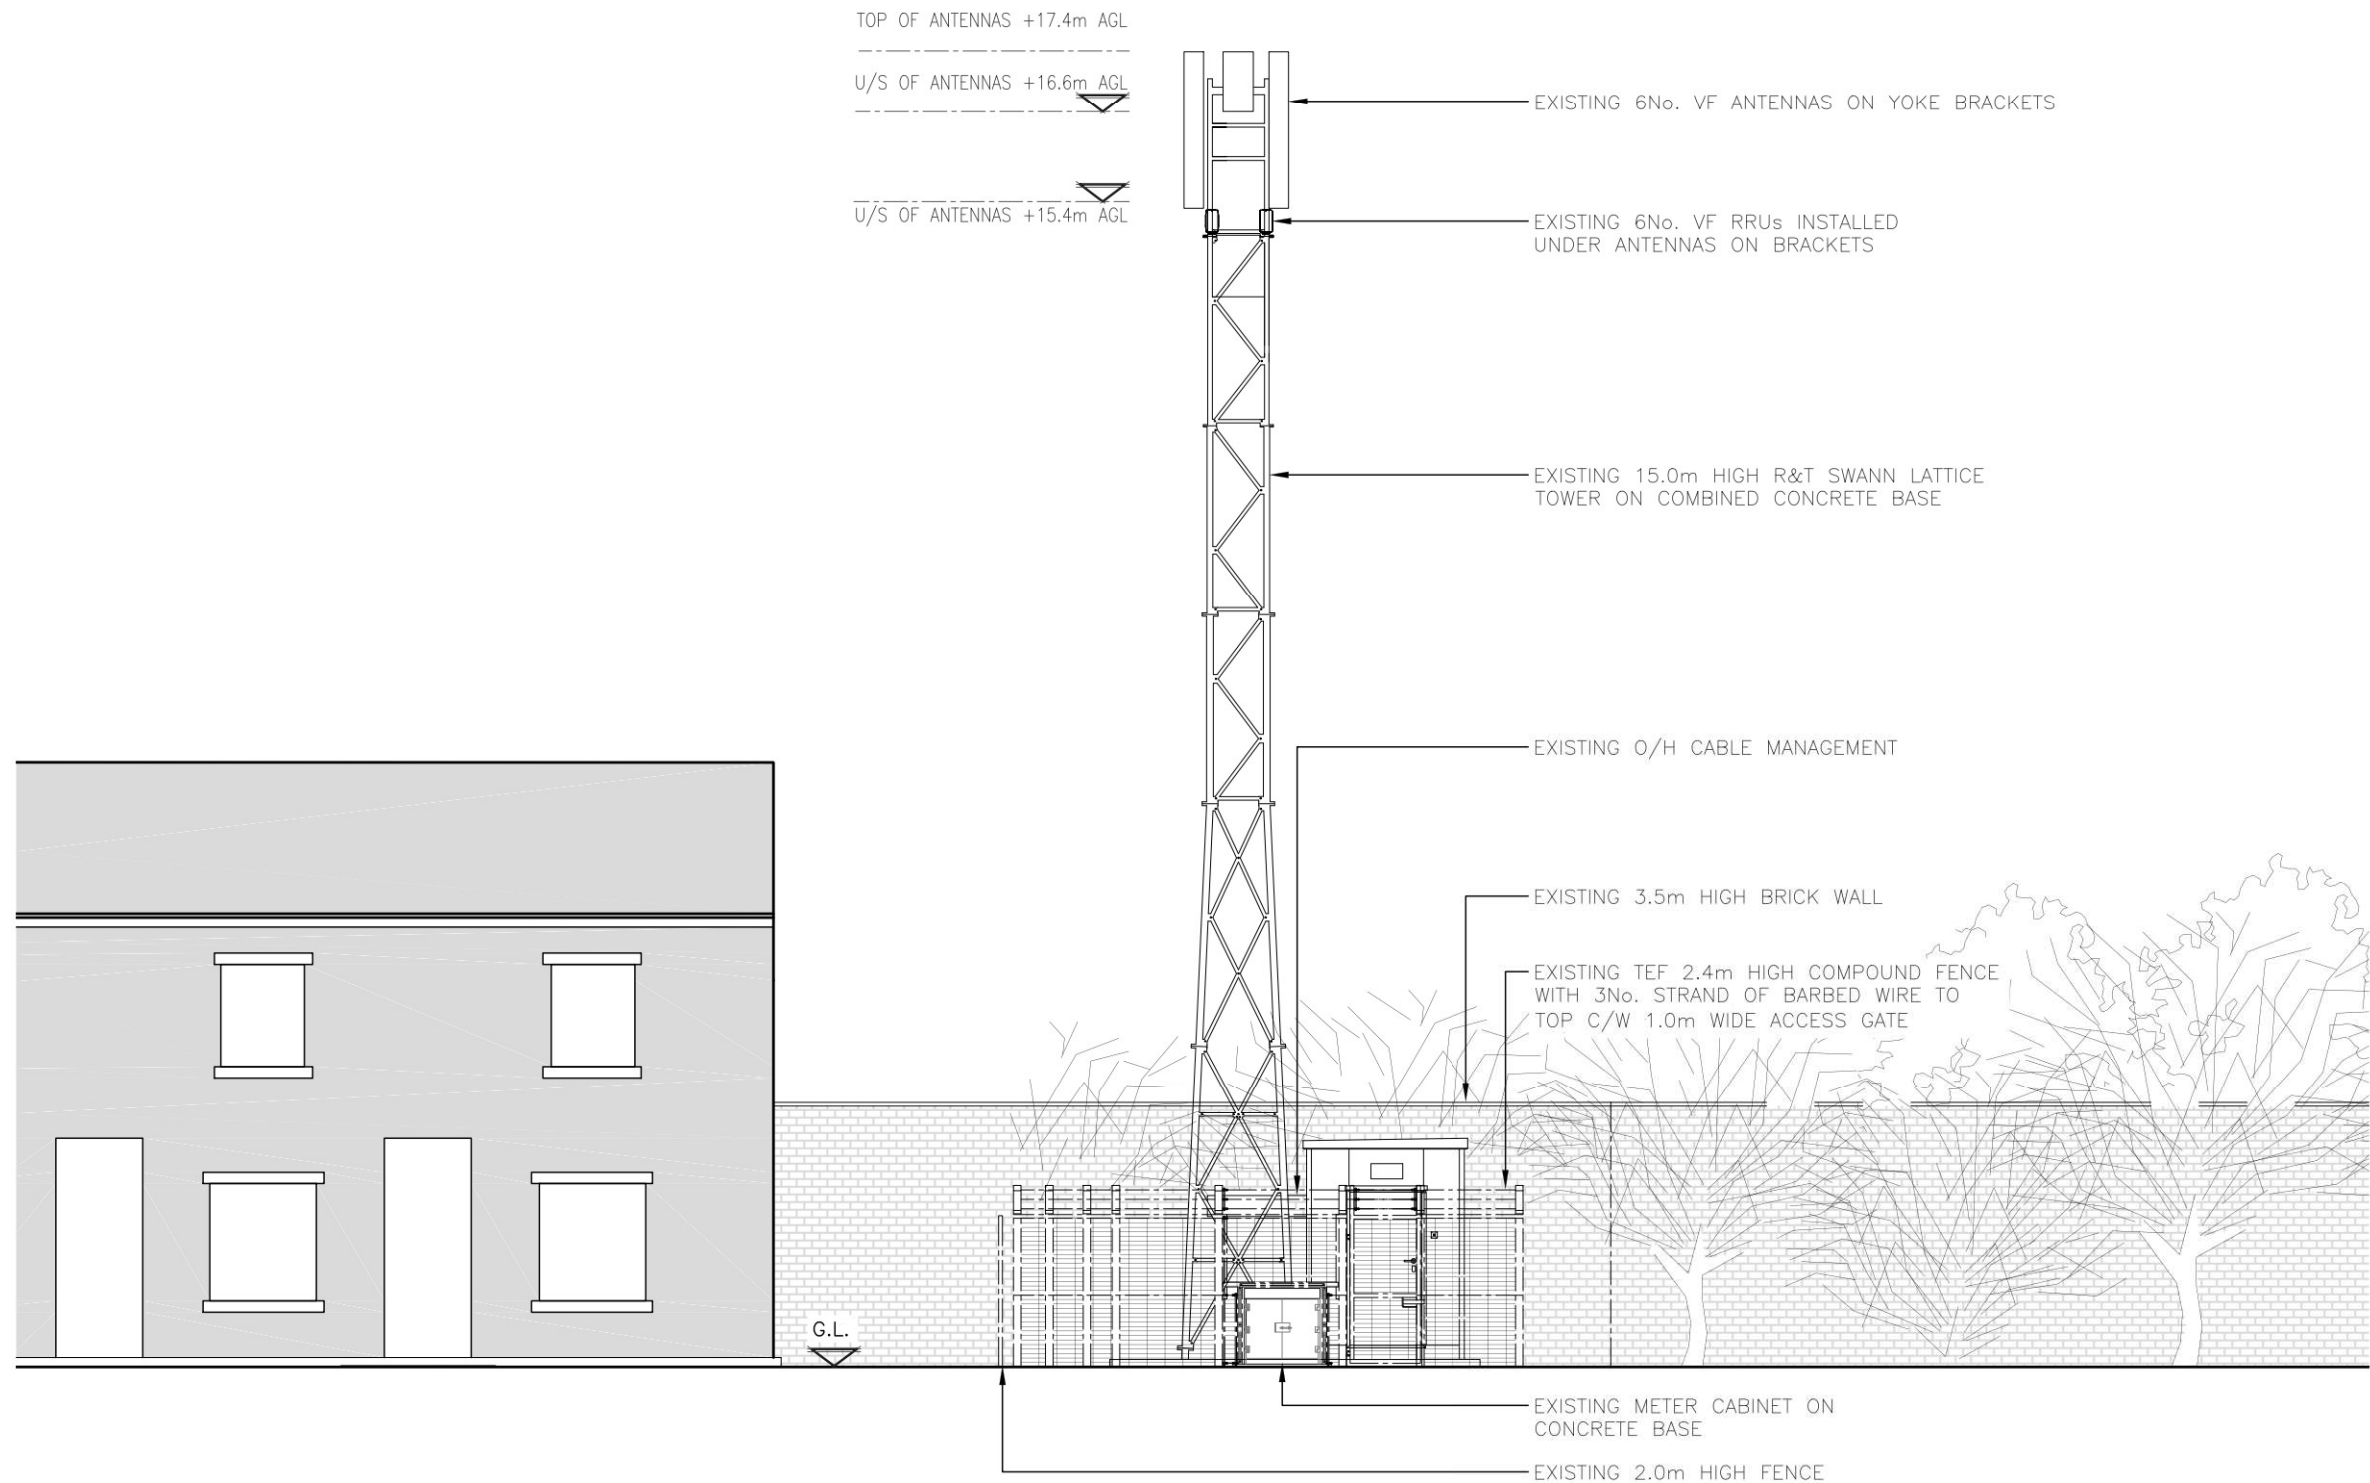

EXISTING SOUTH EAST ELEVATION
(1:100)

5000 0 5000 10000
ORIGINAL SCALE AT A3 - 1:100
ALL DIMENSIONS IN MILLIMETRES

ALL DIMENSIONS ARE IN mm UNLESS NOTED OTHERWISE

N.G.R | E: 386430 N: 399890

NOTES:

REV	MODIFICATION	BY	CH	DATE
A	Issued for Approval	GJ	SSB	26.11.20

CLARKE
telecom
Unit E, Madison Place, Northampton Road,
Manchester, M40 5AG
Tel: 0161 785 4500
Fax: 0161 785 4501
Web: www.clarke-telecom.com

O₂

CTIL - BEACON 3


Cell Name	Opt.
MANCHESTER CABINS LTD	-

Cell ID No		
CTIL	TEF	VF
E301193 132903_27	092688	79758

Site Address / Contact Details

MANCHESTER CABINS LTD
HARDEN WORKS
CANADA STREET
OFF OLDHAM ROAD (A62)
MANCHESTER M40 8AF

Drawing Title: EXISTING SITE ELEVATION				
Purpose of issue: PLANNING				Dwg Rev:
Drawing Number: 300				A
Surveyed By: SSB		Original Sheet Size: A3		Pack Issue:
Drawn: GJ	Date: 26.11.20	Checked: SSB	Date: 26.11.20	I

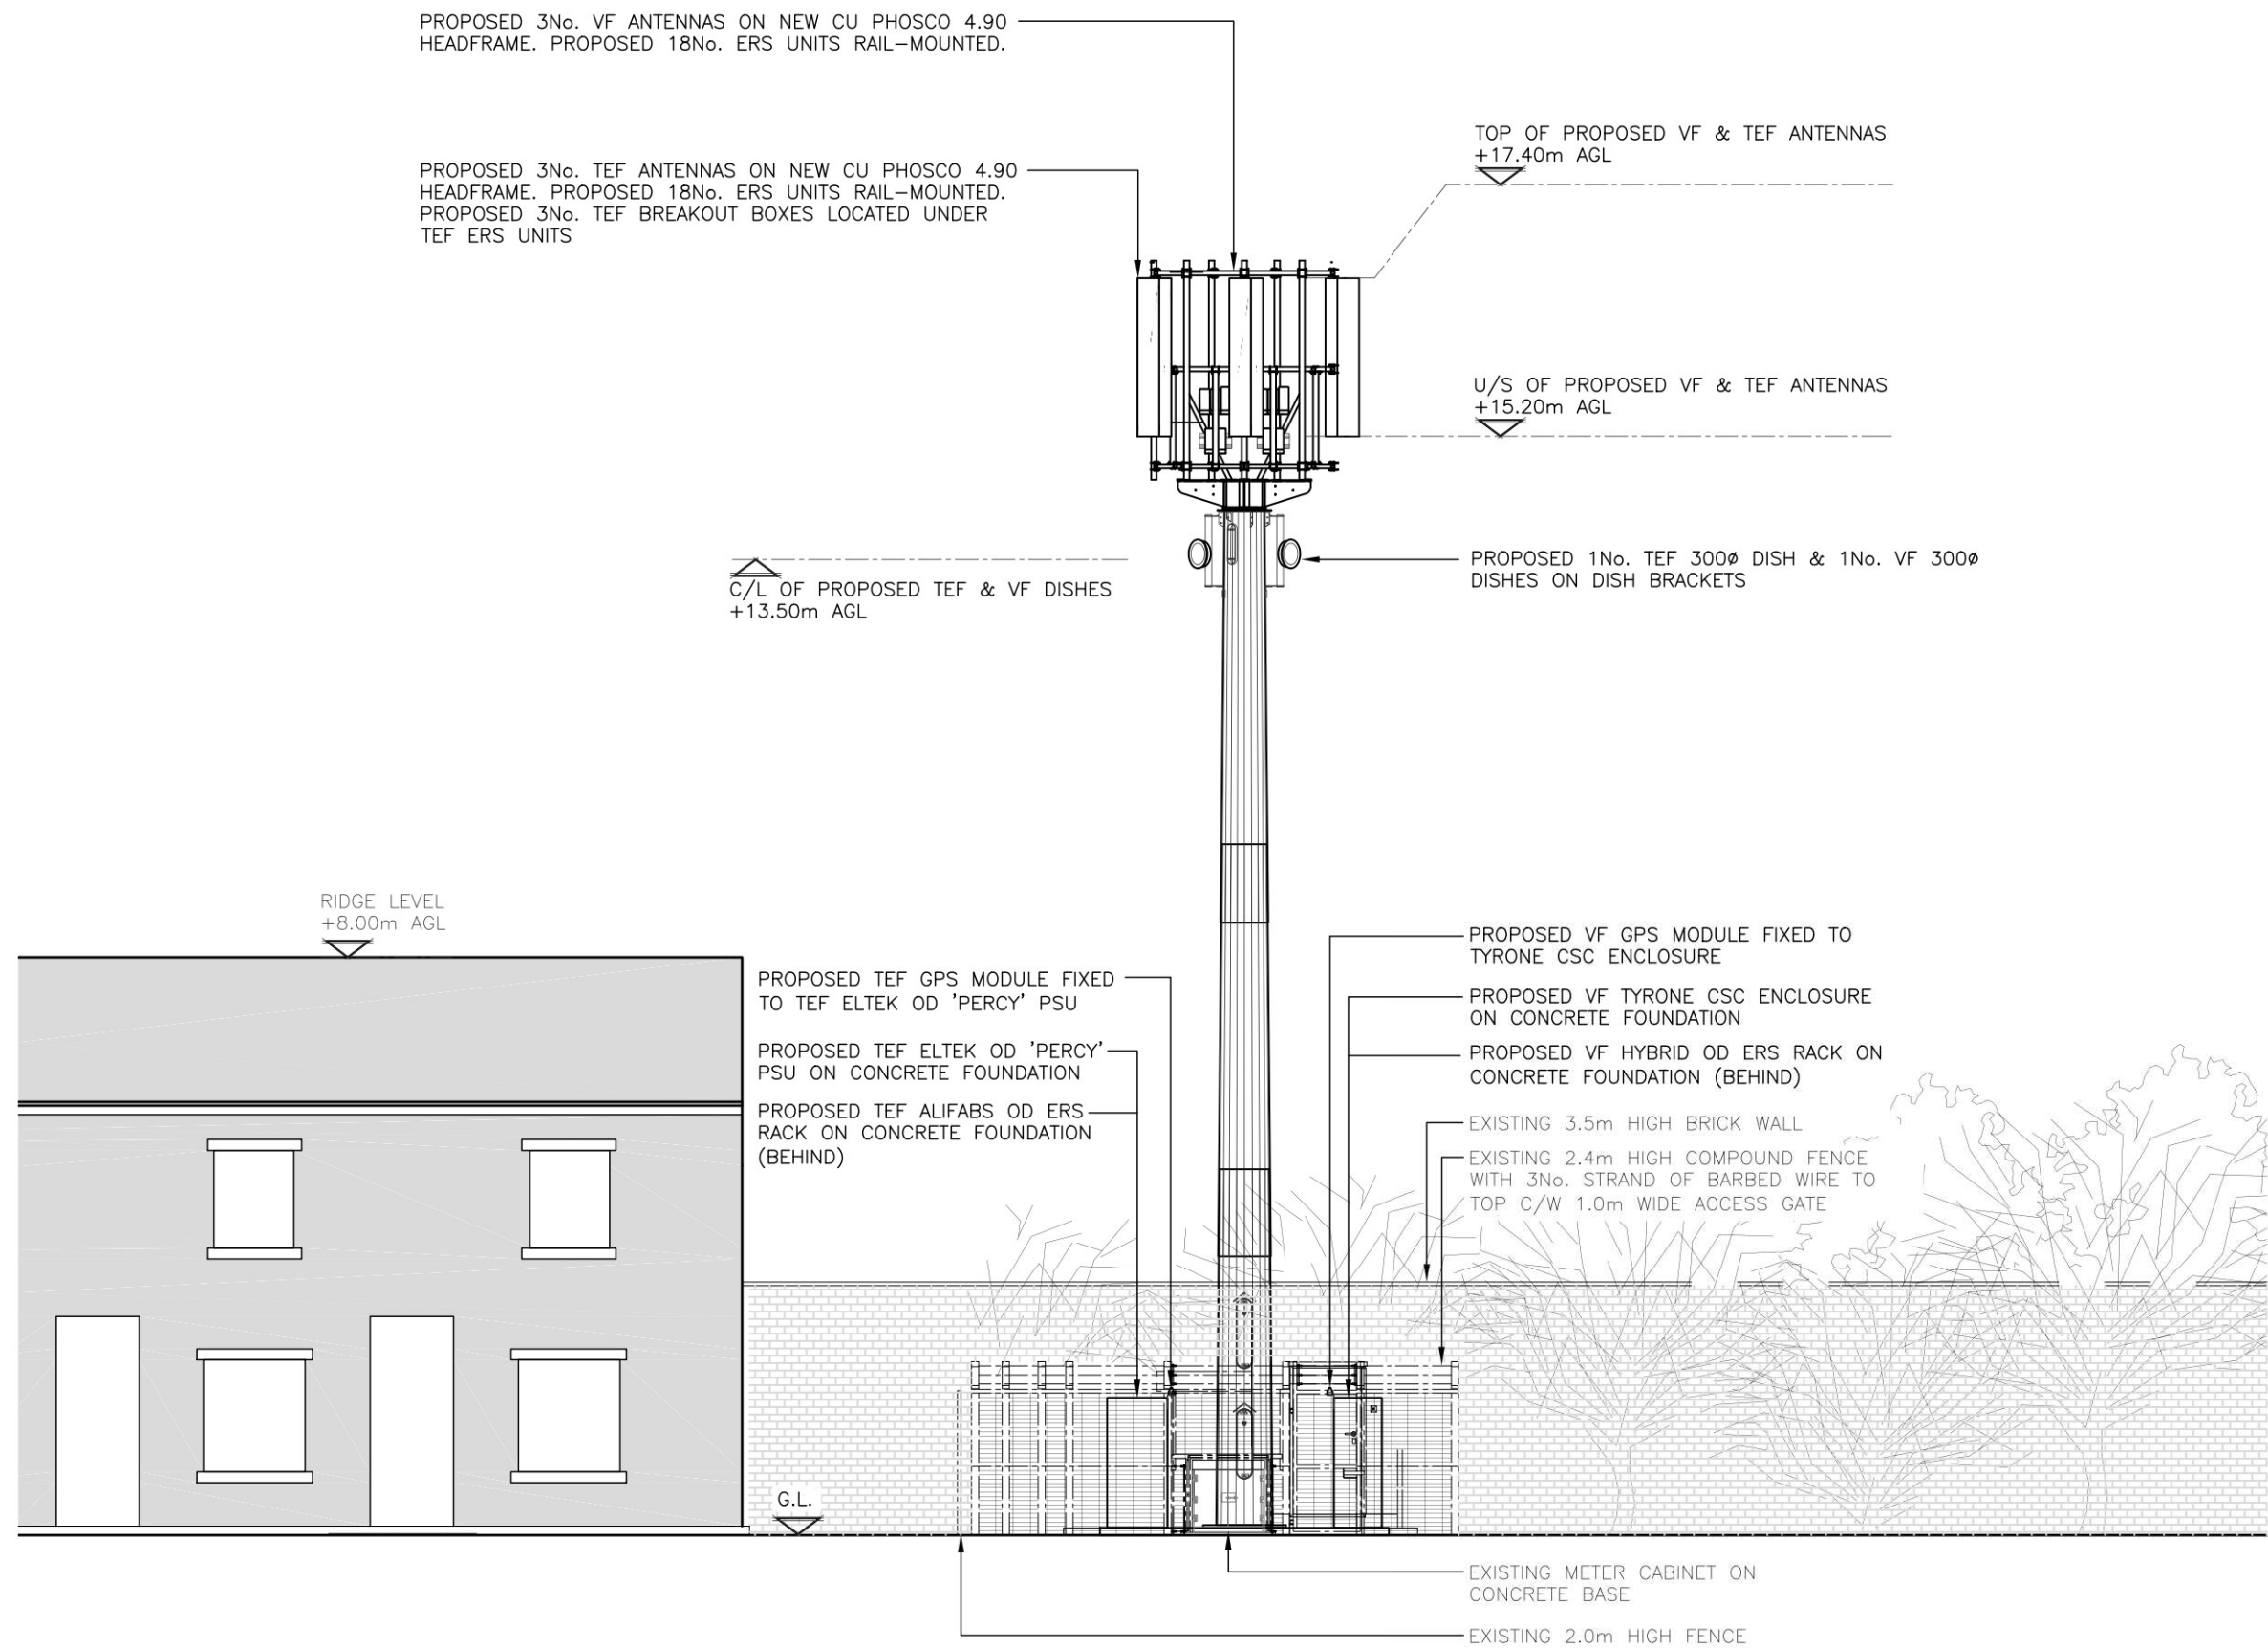

PROPOSED SOUTH EAST ELEVATION
(1:100)

5000 0 5000 10000
ORIGINAL SCALE AT A3 - 1:100
ALL DIMENSIONS IN MILLIMETRES

The drawings comply with TEF & Vodafone Non - Standard ICNIRP guidelines.
Designed in accordance with CTIL document: SDN0013 v2.0 (TEF) & SDN0009 (VF)

ALL DIMENSIONS ARE IN mm UNLESS NOTED OTHERWISE

N.G.R | E: 386430 N: 399890

NOTES:

F	Antennas revised to Interleave	GJ	PW	XXXXXX
E	Site re-designed	GJ	EH	-
D	VF antenna re-located to upper aperture	GJ	EH	07.11.22
C	Tower replaced with CU Phosco	GJ	MC	26.03.21
B	Config revised	GJ	MC	11.01.21
A	Issued for Approval	GJ	SSB	26.11.20

REV	MODIFICATION	BY	CH	DATE
-----	--------------	----	----	------

CLARKE
telecom
Unit E, Madison Place, Northampton Road,
Manchester, M40 5AG
Tel: 0161 785 4500
Fax: 0161 785 4501
Web: www.clarke-telecom.com

O₂

CTIL - BEACON 3

Cell Name	Opt.
MANCHESTER CABINS LTD	-

Cell ID No		
CTIL	TEF	VF
E301193 132903_27	092688	79758

Site Address / Contact Details		
MANCHESTER CABINS LTD HARDEN WORKS CANADA STREET OFF OLDHAM ROAD (A62) MANCHESTER M40 8AF		

Drawing Title: PROPOSED SITE ELEVATION				
Purpose of issue: PLANNING				Dwg Rev:
Drawing Number: 301				F
Surveyed By: SSB		Original Sheet Size: A3		Pack Issue:
Drawn: GJ	Date: 26.11.20	Checked: SSB	Date: 26.11.20	I