


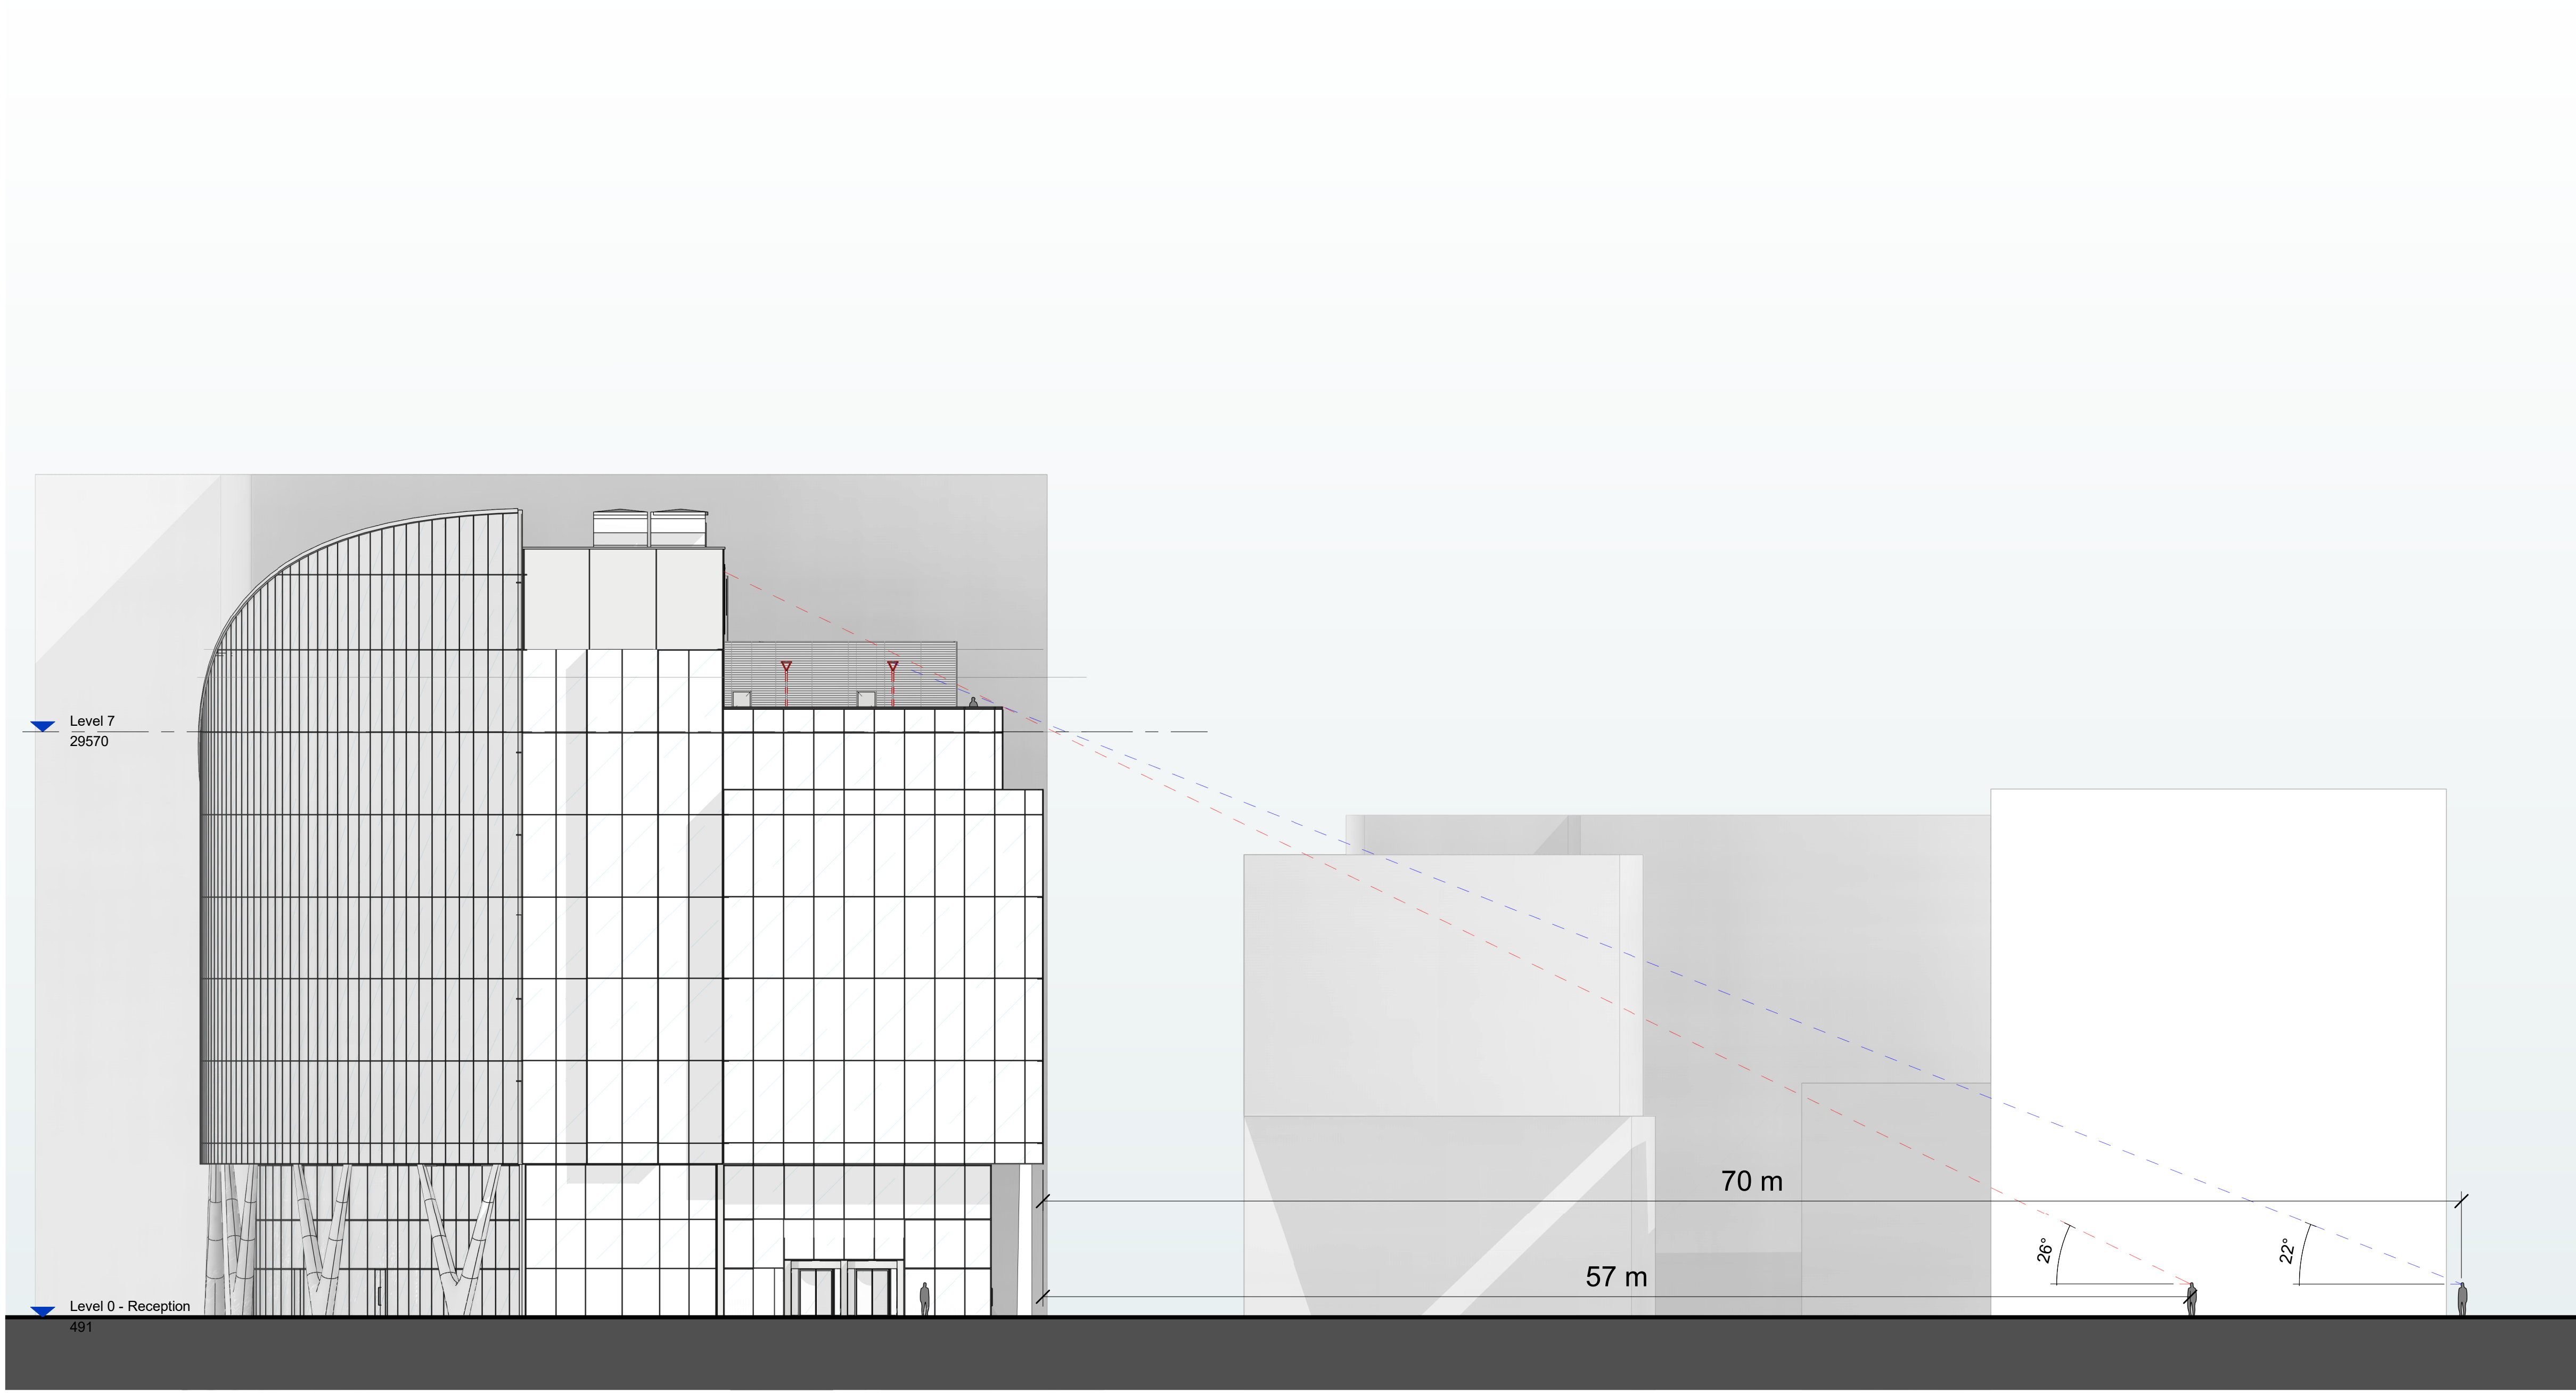

1

East Elevation - Terrace Lighting

1:200

Line of sight



Proposed lighting post

rev.	date	description	by	rev.	date	description	by	notes	Project Name	Spinningfields Reoccupation	drawing number	rev	drawing title	scale	1 : 200
P01	05.05.23	Issued for Planning	CMM					- Do not scale drawing	Client	NatWest Group	RBF62-MLA-XX-XX-DR-A-PL-133	P02	East Elevation	date	19.05.23
P02	19.05.23	Issued for Planning	OM					- All dimensions to be confirmed on site	Address	Spinningfields Manchester	status	PLANNING	Proposed Terrace Lighting - Street Level View	drawn	CMM
								- Any drawing errors or divergences should be brought to the attention of the originator of this drawing			suitability	S2	Planning	format	A1
								- Drawing to be read in conjunction with MLA Common Requirements Specification							

MICHAEL LAIRD ARCHITECTS

5 Forres Street Edinburgh EH3 6DE
T 0131 226 6991
michaellaird.co.uk