


3D Floor Plan

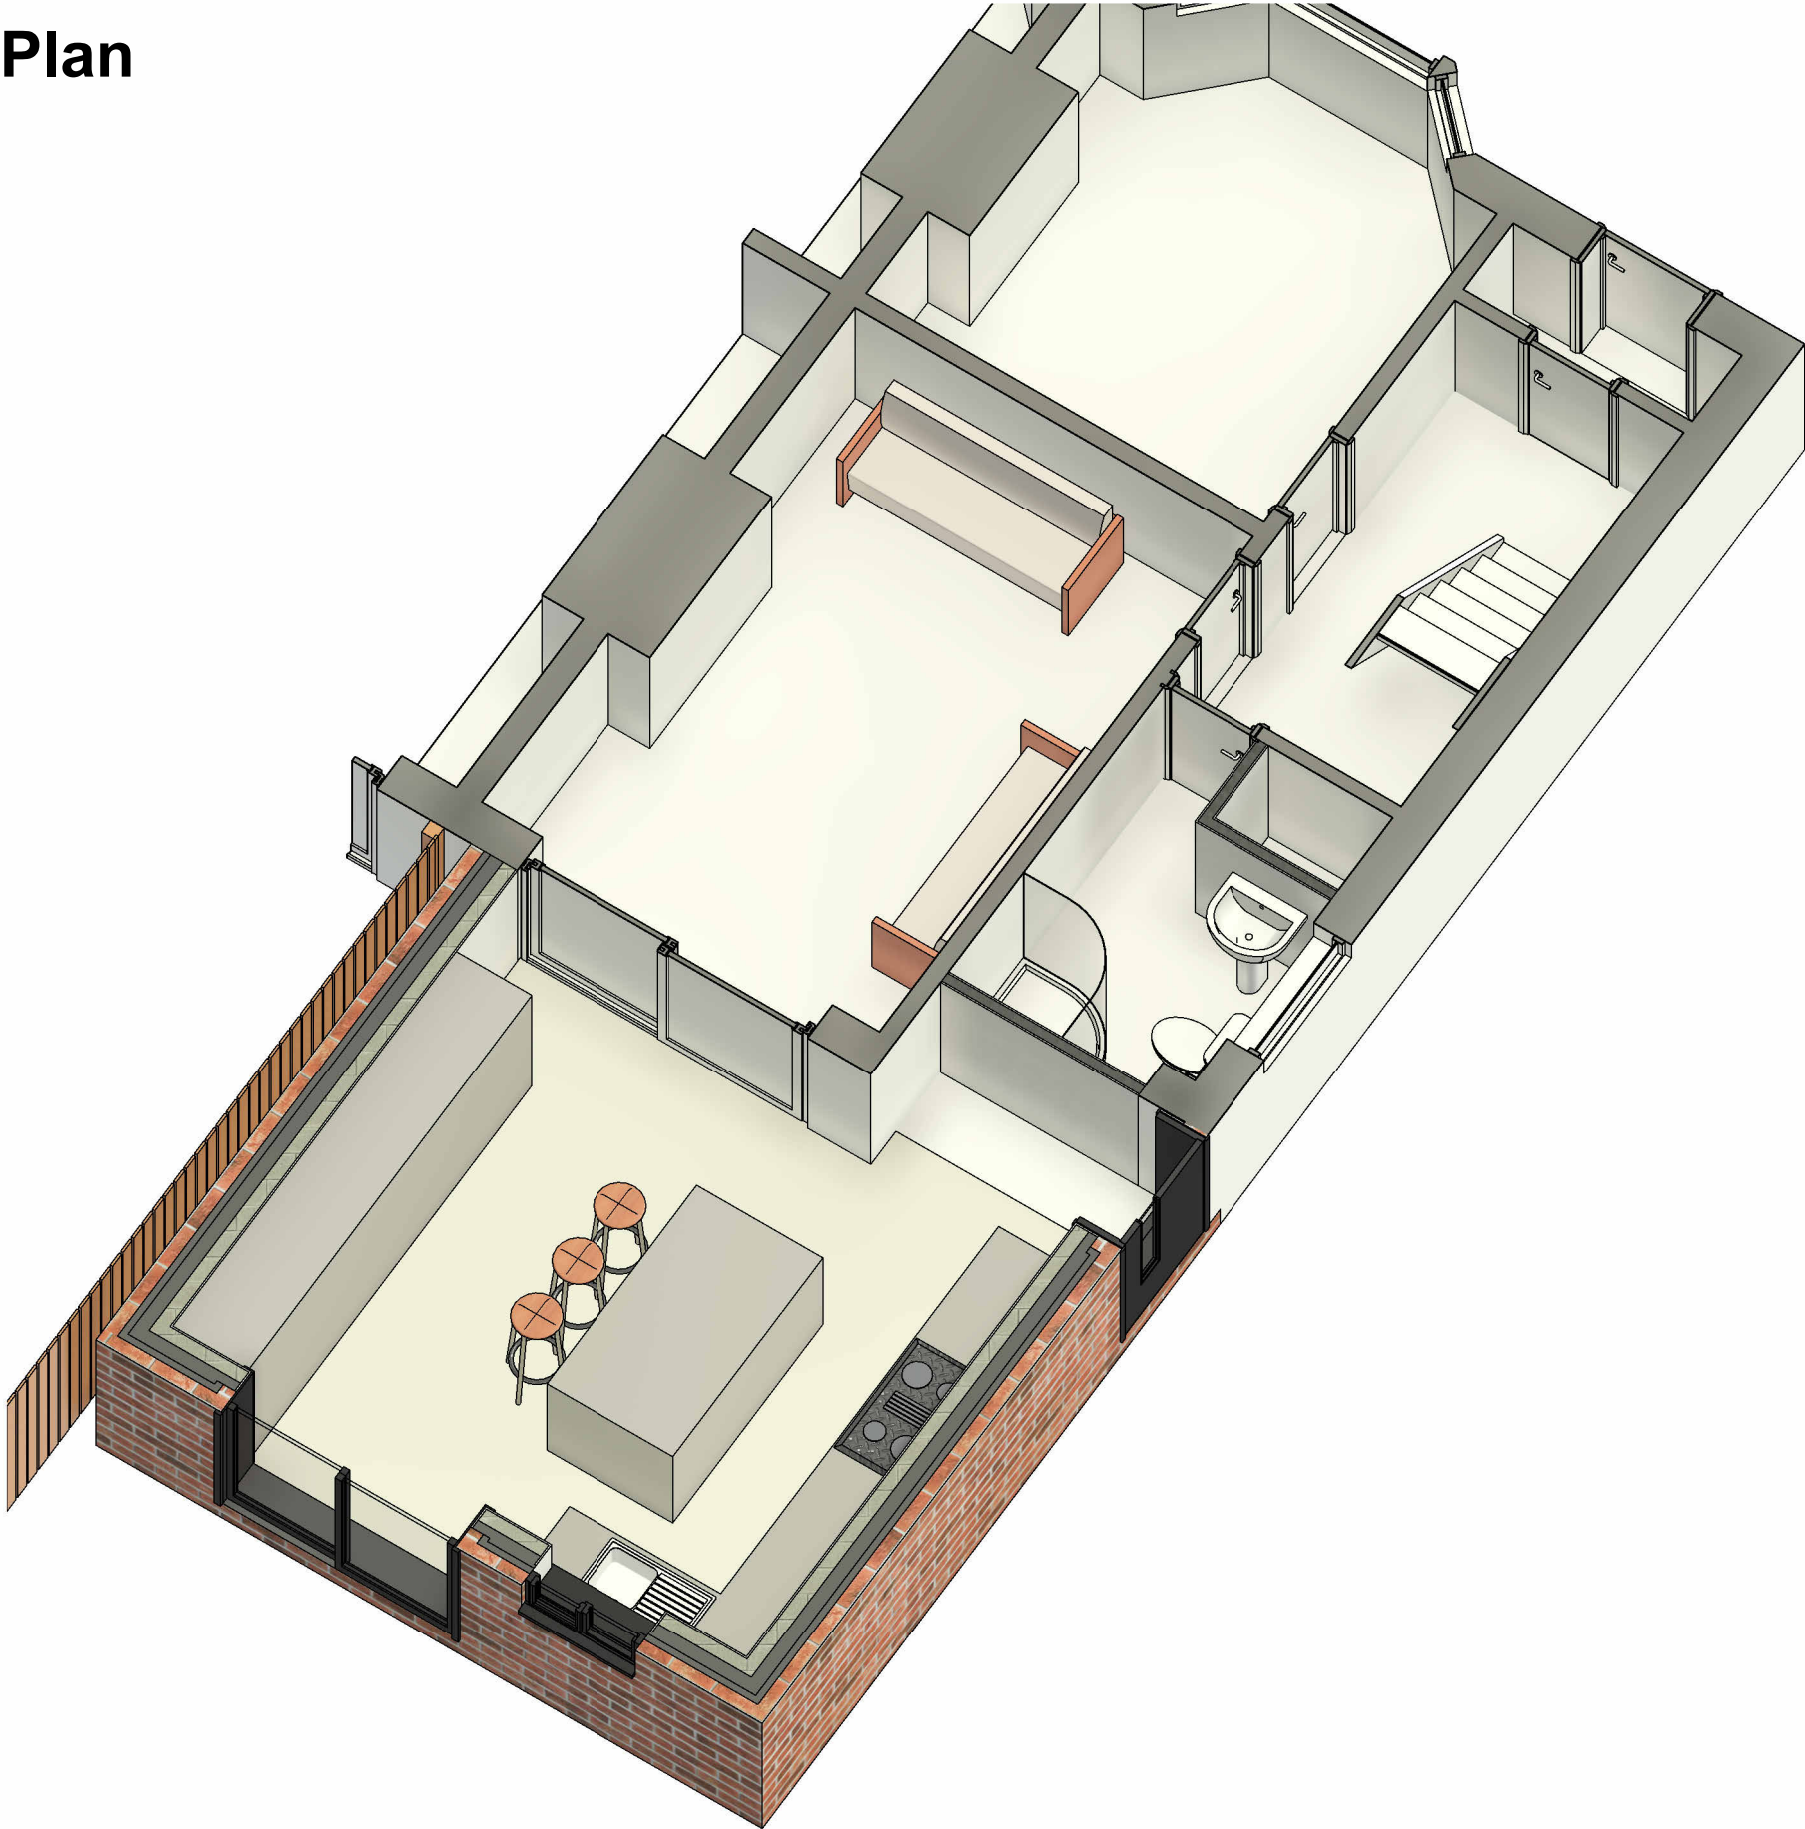

COPYRIGHT © ALL RIGHTS RESERVED BY VIKAS ALYAS LTD. DO NOT SCALE FROM DRAWING. DRAWING INDICATES DESIGN INTENT ONLY. REPORT ANY DISCREPANCIES TO CLIENT / VA LTD. NOT TO BE USED FOR CONSTRUCTION UNLESS STATED SO. TO BE READ IN CONJUNCTION WITH OTHER DRAWINGS OR SPECIFICATION WHERE PROVIDED.

ARCHITEK

BUILDING DESIGN CONSULTANCY

0161 511 8479

vikas@architek.uk

916 Stockport Road, Levenshulme, Manchester, M19 3AB

No.	Description	Date
P1	Issue to Planning	26.04.2023

PROJECT		ADDRESS		CLIENT			
Single storey rear extension		1222_40 Talbot Rd, Manchester M14 6TB		Shahid Bhatti			
		SHEET		Date 12.04.2023	Project number 1222	Scale (@ A3)	
Manchester City Council	PURPOSE OF ISSUE Planning	3D Floor Plans		Drawn by VA	DRAWING NUMBER		REV
				Checked by VA	A104		P1