




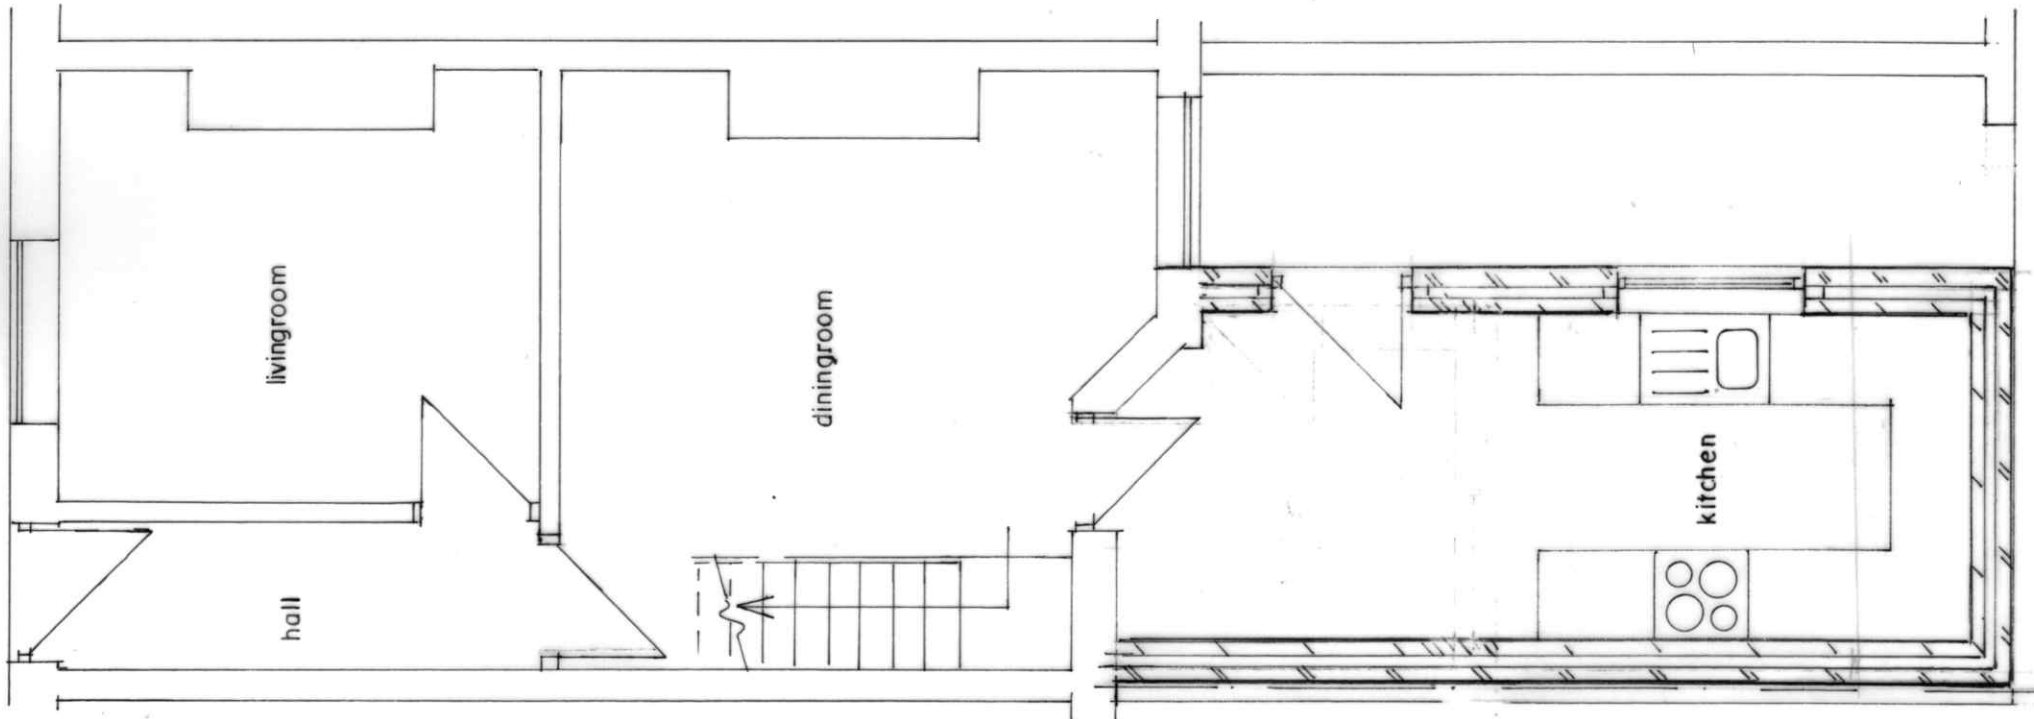


GROUND FLOOR PLAN
(PROPOSED)

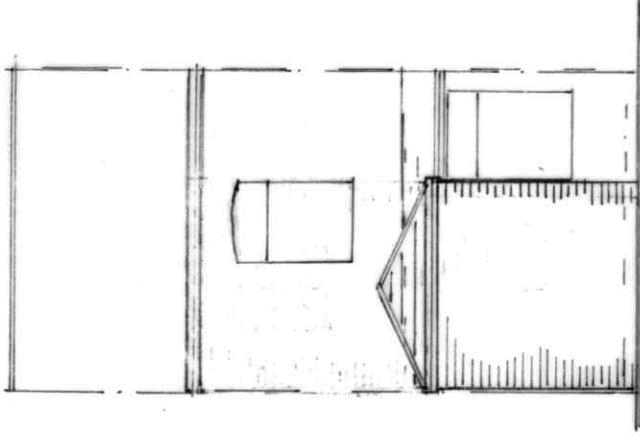

REAR ELEVATION
(PROPOSED)

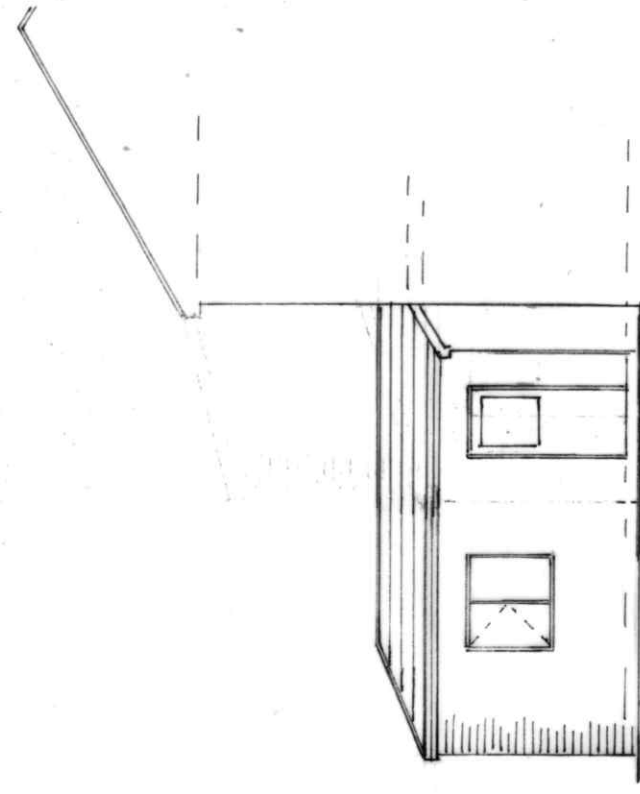

SIDE ELEVATION
(PROPOSED)

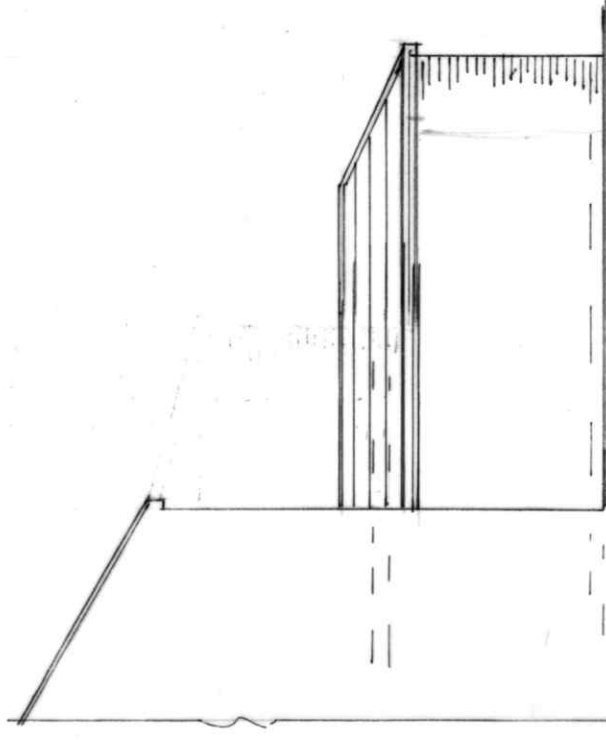

SIDE ELEVATION
(PROPOSED)



SITE PLAN SCALE 1:500

BUILDING DESIGN SERVICES

M. FAROOQ

6 Stock Close, Shawclough, Rochdale OL12 6BB

Tel: 01706 712231 Mob: 07967605763

PROPOSED SINGLE STOREY REAR EXTENSION AT
21 MELLING STREET MANCHESTER M12 4PH

For: Mr & Mrs ASIF ALI

Plan

Scale 1:50

Elevation

Scale 1:100

A2039/2