




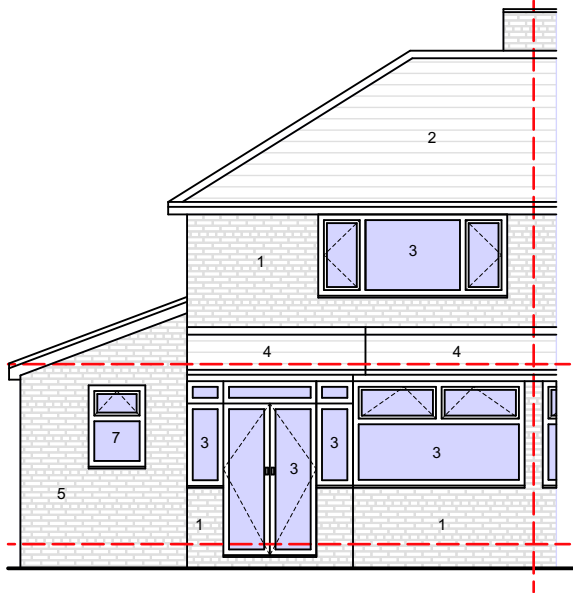


PROPOSED GA FRONT
ELEVATION @ 1:100

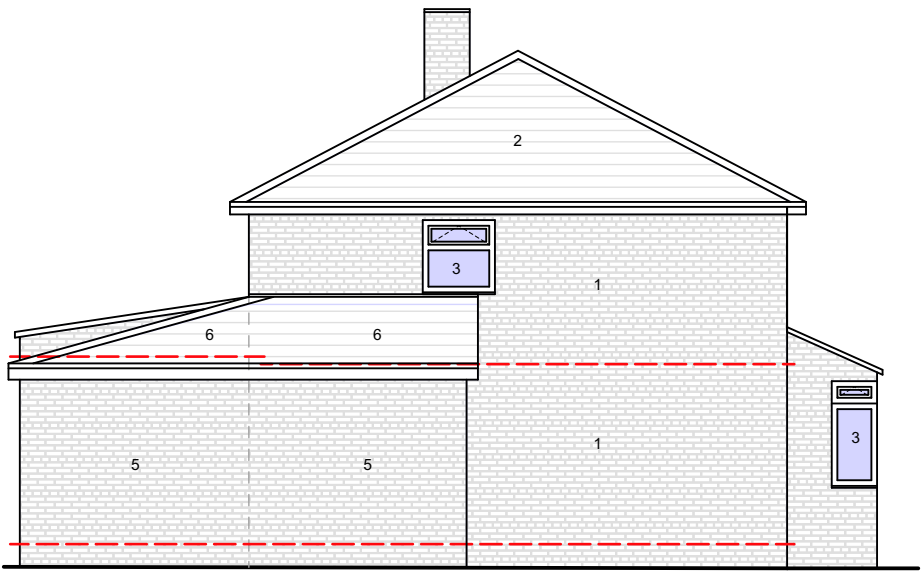


PROPOSED GA SIDE
ELEVATION 1 @ 1:100

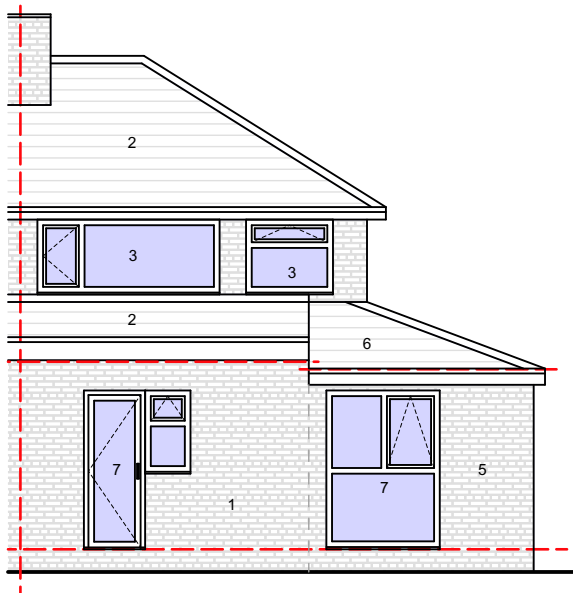


PROPOSED GA REAR
ELEVATION @ 1:100

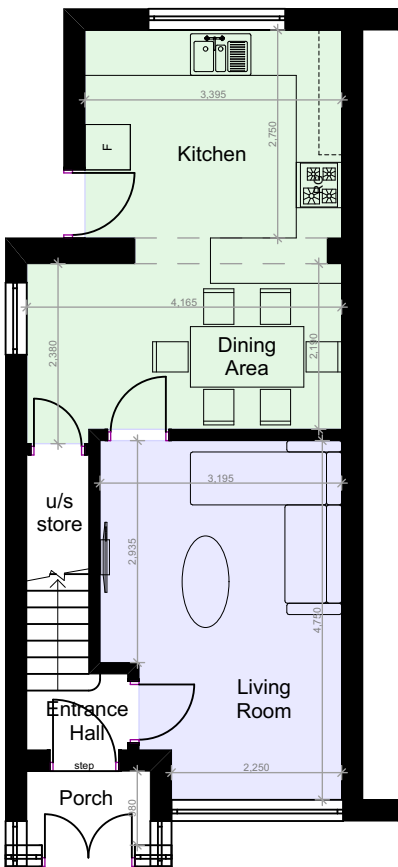

EXISTING GA GROUND
FLOOR PLAN
@1:100

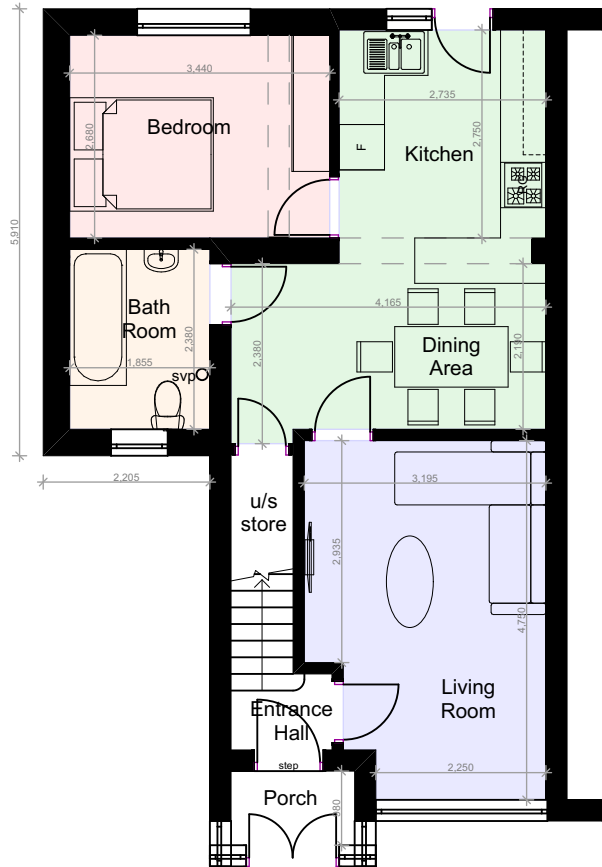

PROPOSED GA GROUND
FLOOR PLAN
@1:100

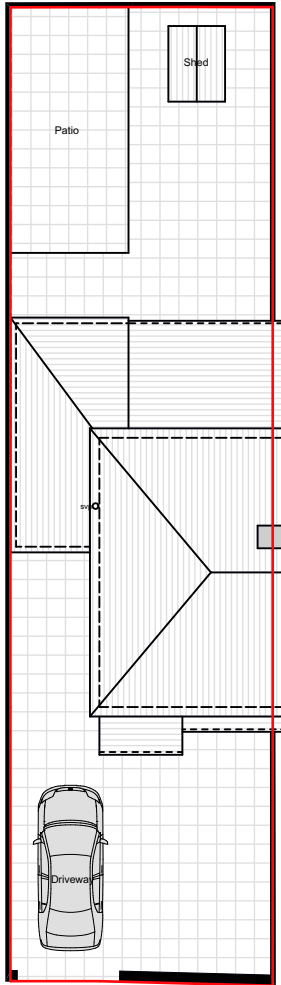

PINETREE STREET

PROPOSED GA
SITE PLAN
@ 1:200

notes

This drawing is subject to a detailed building and site survey, therefore no guarantee of its accuracy can be given. This drawing has been draughted in accordance with the clients design requirements. All areas are approximate and are subject to a detailed building and site survey and further design development. All dimensions should be checked prior to commencement of construction on site. Measurements should not be taken off the drawing.

All dimensions shown are in millimetres (mm).

Text Key

- Existing facing brickwork
- Existing grey pantile roof tiles
- Existing uPVC door/window
- Existing plain terracotta roof tiles
- Proposed facing brickwork
- Proposed grey pantile roof tiles
- Proposed uPVC door/window



SITE
BOUNDARY
LINE

PL0 Planning Issue

06.11.23

revisions



NADA Architects Ltd
169 Kingsway
Burnage
Manchester
M19 2ND
Mob: 07974 735527
E: ahmed@nadaarchitects.com
W: www.nadaarchitects.com

D - design PL - planning PT - pre-tender
T - tender P - preliminary
C - construction R - record

SHAZZAD HOSSAIN

SINGLE STOREY EXTENSION
14 PINETREE STREET,
MANCHESTER, M18 8DH

EXISTING & PROPOSED GA
ELEVATIONS, FLOOR/SITE PLANS

scale 1:100 @ A3 date 06.11.23 drawn MI checked AC

job no (category) dwg no revision

23-1184 (02)001 PL0

Drawing measurements shall not be obtained by scaling. Verify all dims prior to construction. Immediately report any discrepancies on this drawing to Architect. This drawing shall be read in conjunction with associated specifications and related consultant's documents.