


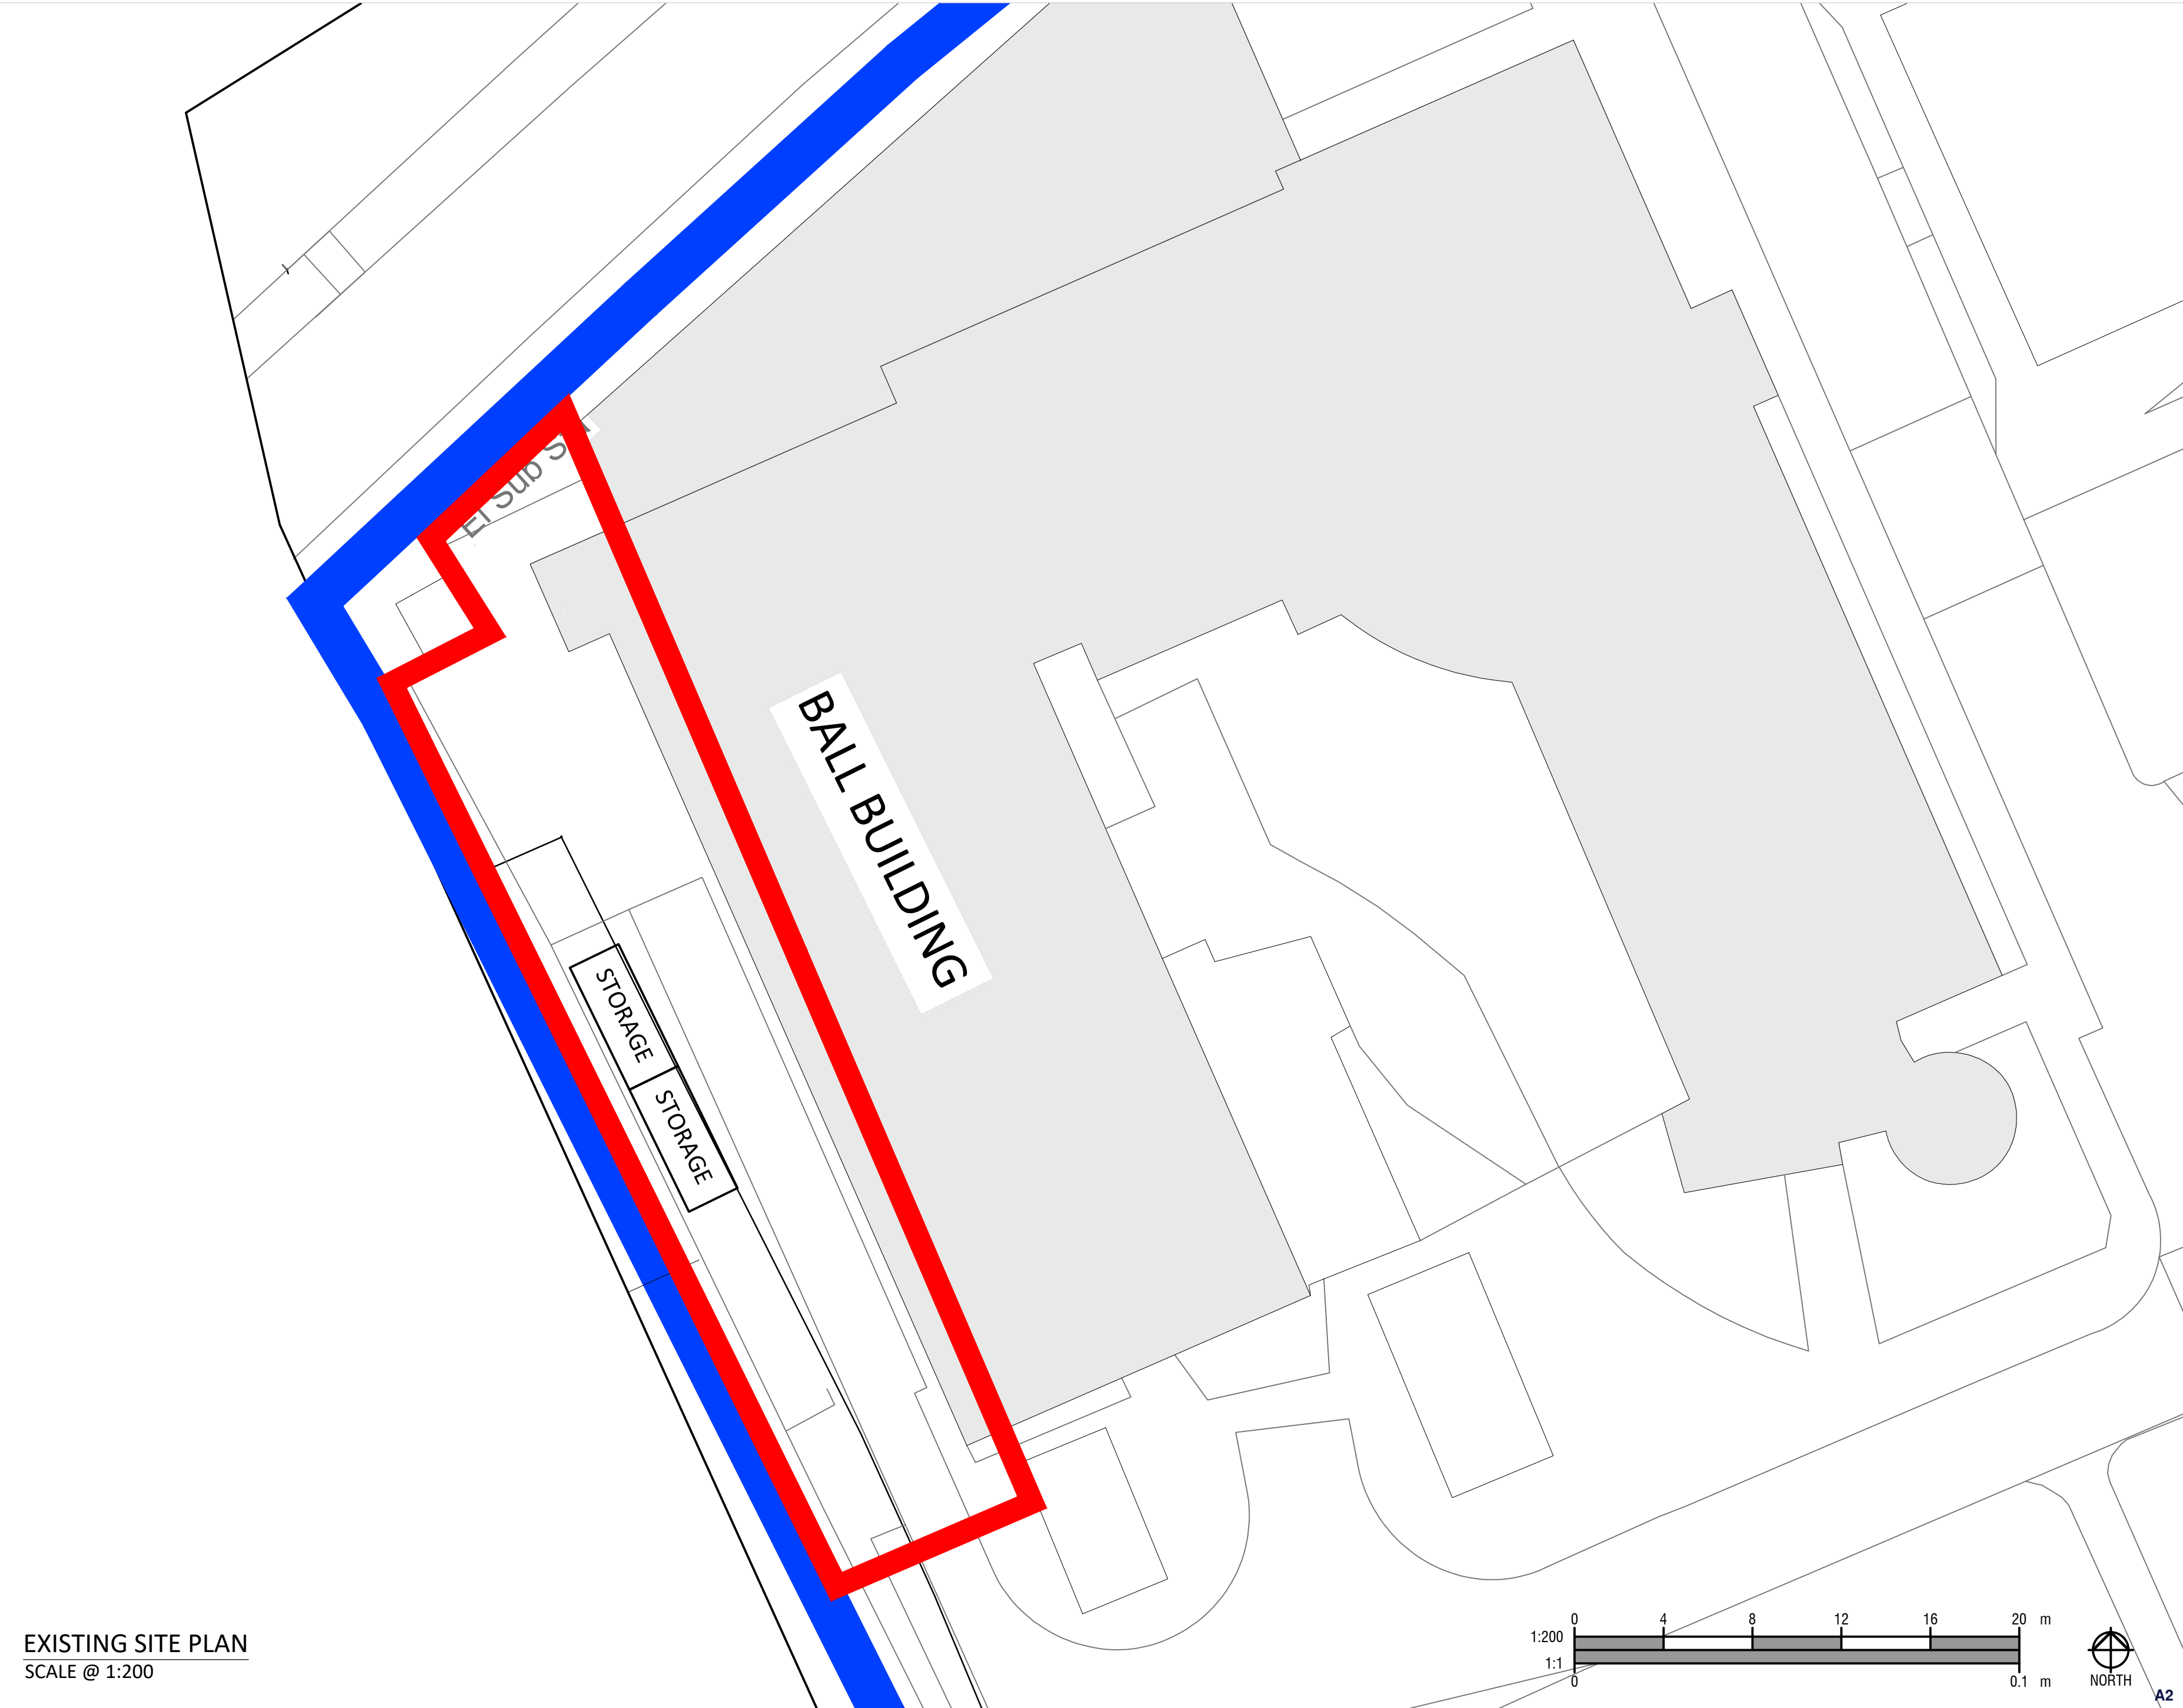

EXISTING SITE PLAN
SCALE @ 1:200

Notes:
**TO BE READ IN CONIUNCTION WITH
MECHANICAL ENGINEERS, ELECTRICAL
ENGINEERS, AND STRUCTURAL ENGINEERS
DRAWINGS.**

Copyright: All rights reserved. This drawing must not be reproduced without permission from AA Projects Ltd. Do not scale off this drawing. All dimensions are to be checked on site by contractor / sub contractor. Any discrepancies to be reported to AA Projects Ltd.

Rev	Date	Revision notes	By	Check	

No.1 Aire Street
Leeds
LS1 4PR
Tel: 0113 457 0027

Office Locations
Birmingham, Leeds, Liverpool, London, Manchester, Oxford, Rugby, Newcastle
www.aaprojects.co.uk

Client: Loreto College
Drawing Title: Existing Site Plan

Project Title ASHP	Drawn JHS	Date 04/07/23
	Checked TM	Date 04/07/23
DWG No: 22087.001	Scale: 1:200	Revision